


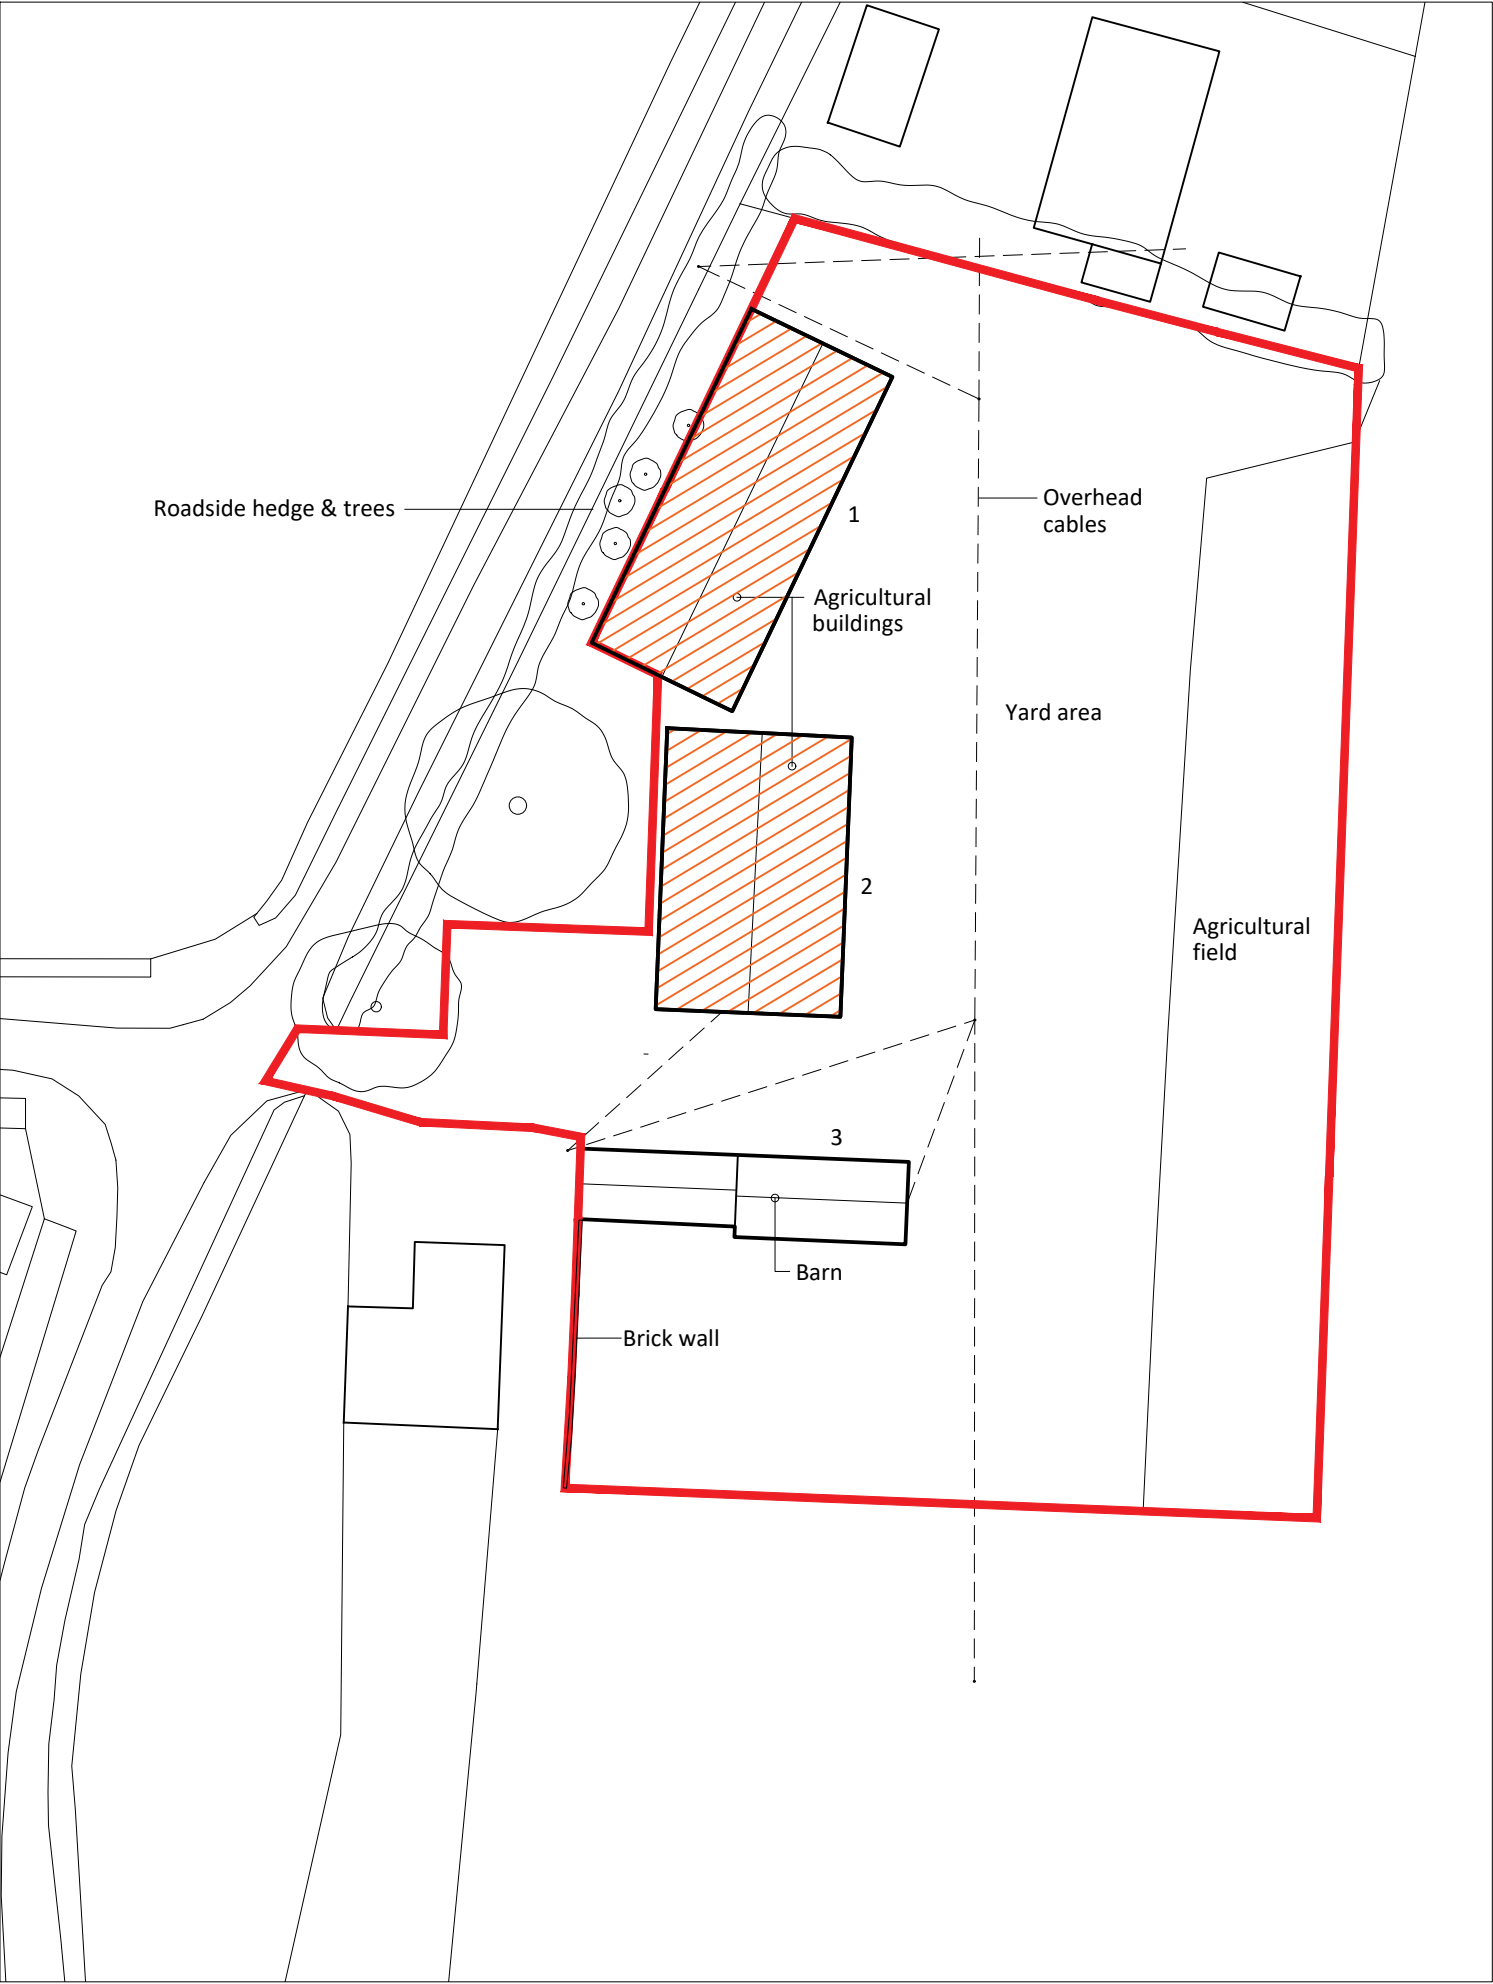

Demolition Site Plan

KEY



Denotes existing buildings to be demolished


Notes

Copyright
© Robert Doughty Consultancy Limited.
All rights described in the Copyright, Designs and Patents Act 1988 have been asserted.

Ordnance Survey Map
© Crown Copyright. OS Licence No: AR 100010613.

Dimensions
All dimensions shown are for the purposes of obtaining the relevant planning permission only.

CDM 2015
This drawing is for illustrative purposes and/or obtaining the relevant planning permission only. It should not be used for construction and accordingly, risk identification under the Construction (Design & Management) Regulations 2015 has not been undertaken.

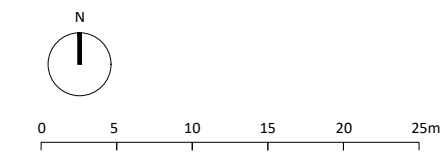

-	-	-	-
---	---	---	---

Rev	By	Description	Date
-----	----	-------------	------

Current revision checked by: -

rdc
Robert Doughty
Consultancy

32 High Street, Helpingham
Sleaford, Lincolnshire, NG34 0RA

Tel: 01529 421646
Email: admin@rdc-landplan.co.uk
Web: www.rdc-landplan.co.uk

Client
Miss Veronica Frohock

Project
The Hollies Farmyard
Pilmore Lane, Fulney, Spalding, PE12 6EG

Drawing
Demolition Site Plan

Scale @ A3 1:500	Date 13/07/26
----------------------------	-------------------------

Drawn By WW	Checked By -
-----------------------	------------------------

Job Number 1623-3	Status FP	Purpose of Issue Planning
-----------------------------	---------------------	-------------------------------------

Drawing No. 1623-3_FP_SP03	Rev -
--------------------------------------	-----------------