


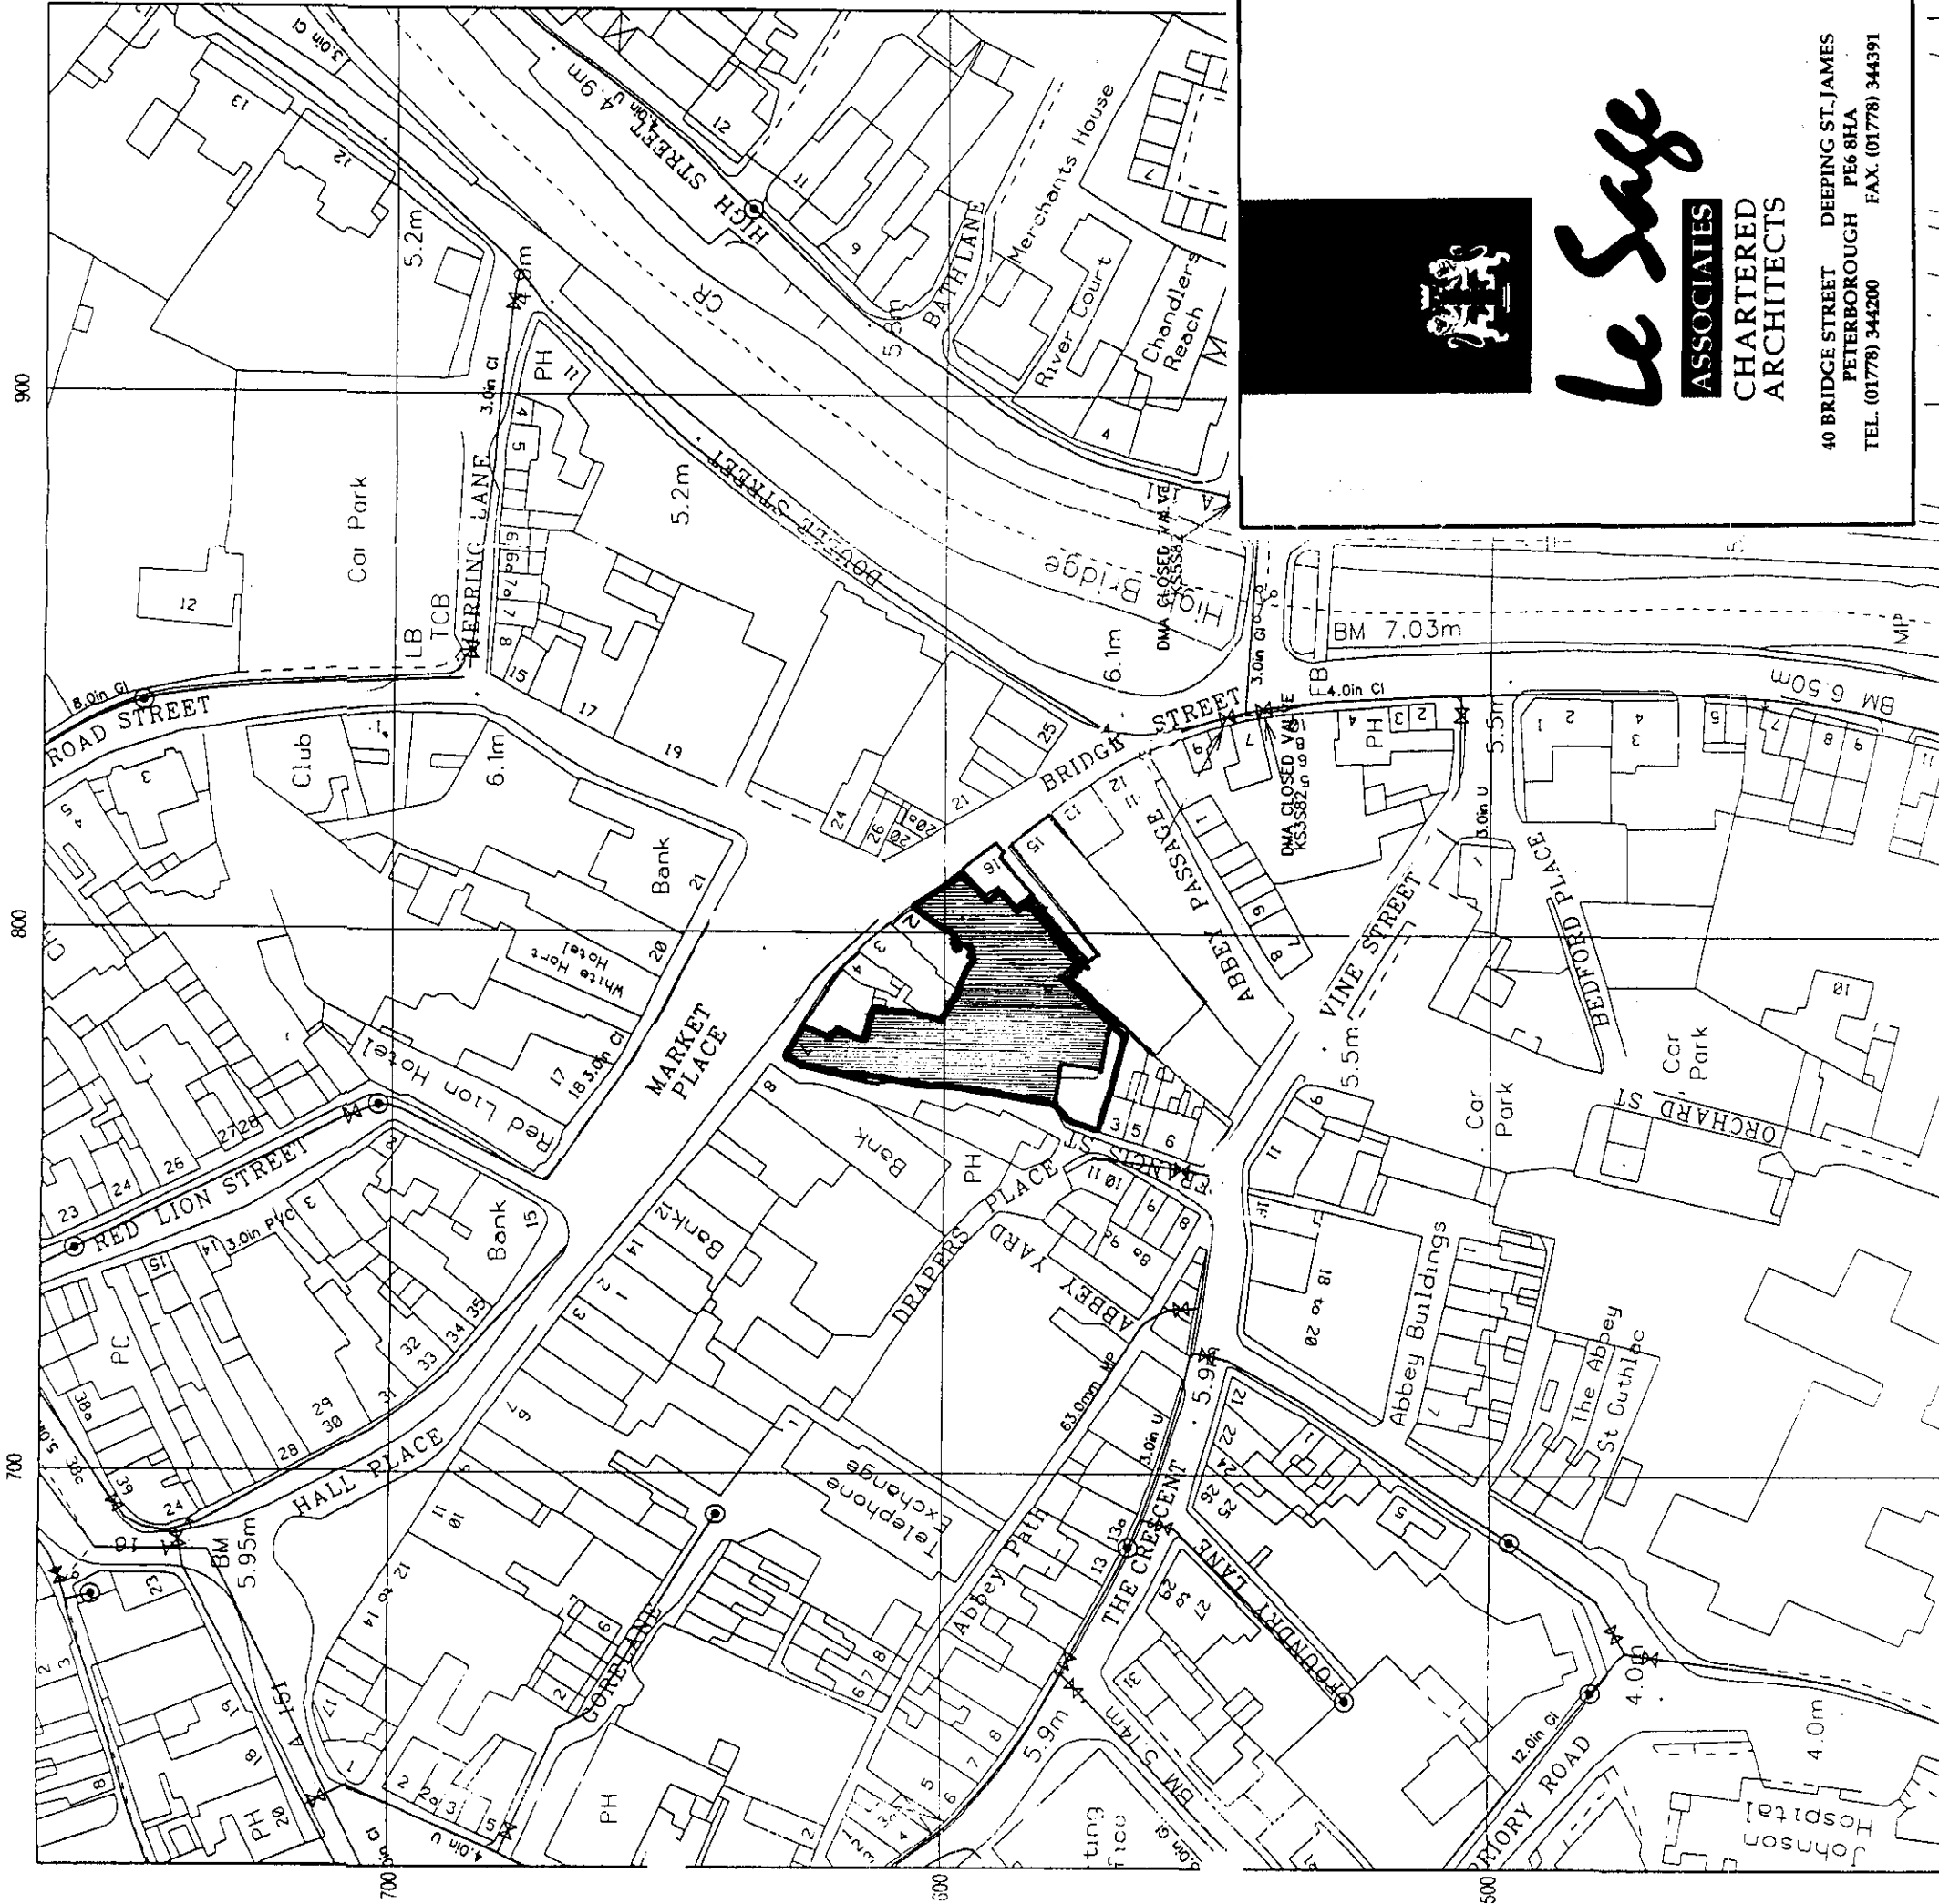

DETERMINED
PLAN


PROJECT	Proposed Extension to No. 7 Market Place		
	Spalding, Lincolnshire		
CLIENT	(to incorporate 18 & 19 Bridge Street & 1 Market Place)		
	Westgate Properties (Anglia) Limited		
DRAWING	Location Plan		
	DATE	SCALE	REV.
DRAWING NO.	04/06/2001	1:1250	
	1271/05		



Le Sage
ASSOCIATES

CHARTERED
ARCHITECTS

40 BRIDGE STREET DEERING ST. JAMES
PETERBOROUGH PE6 8HA
TEL. (01778) 344200 FAX. (01778) 344391

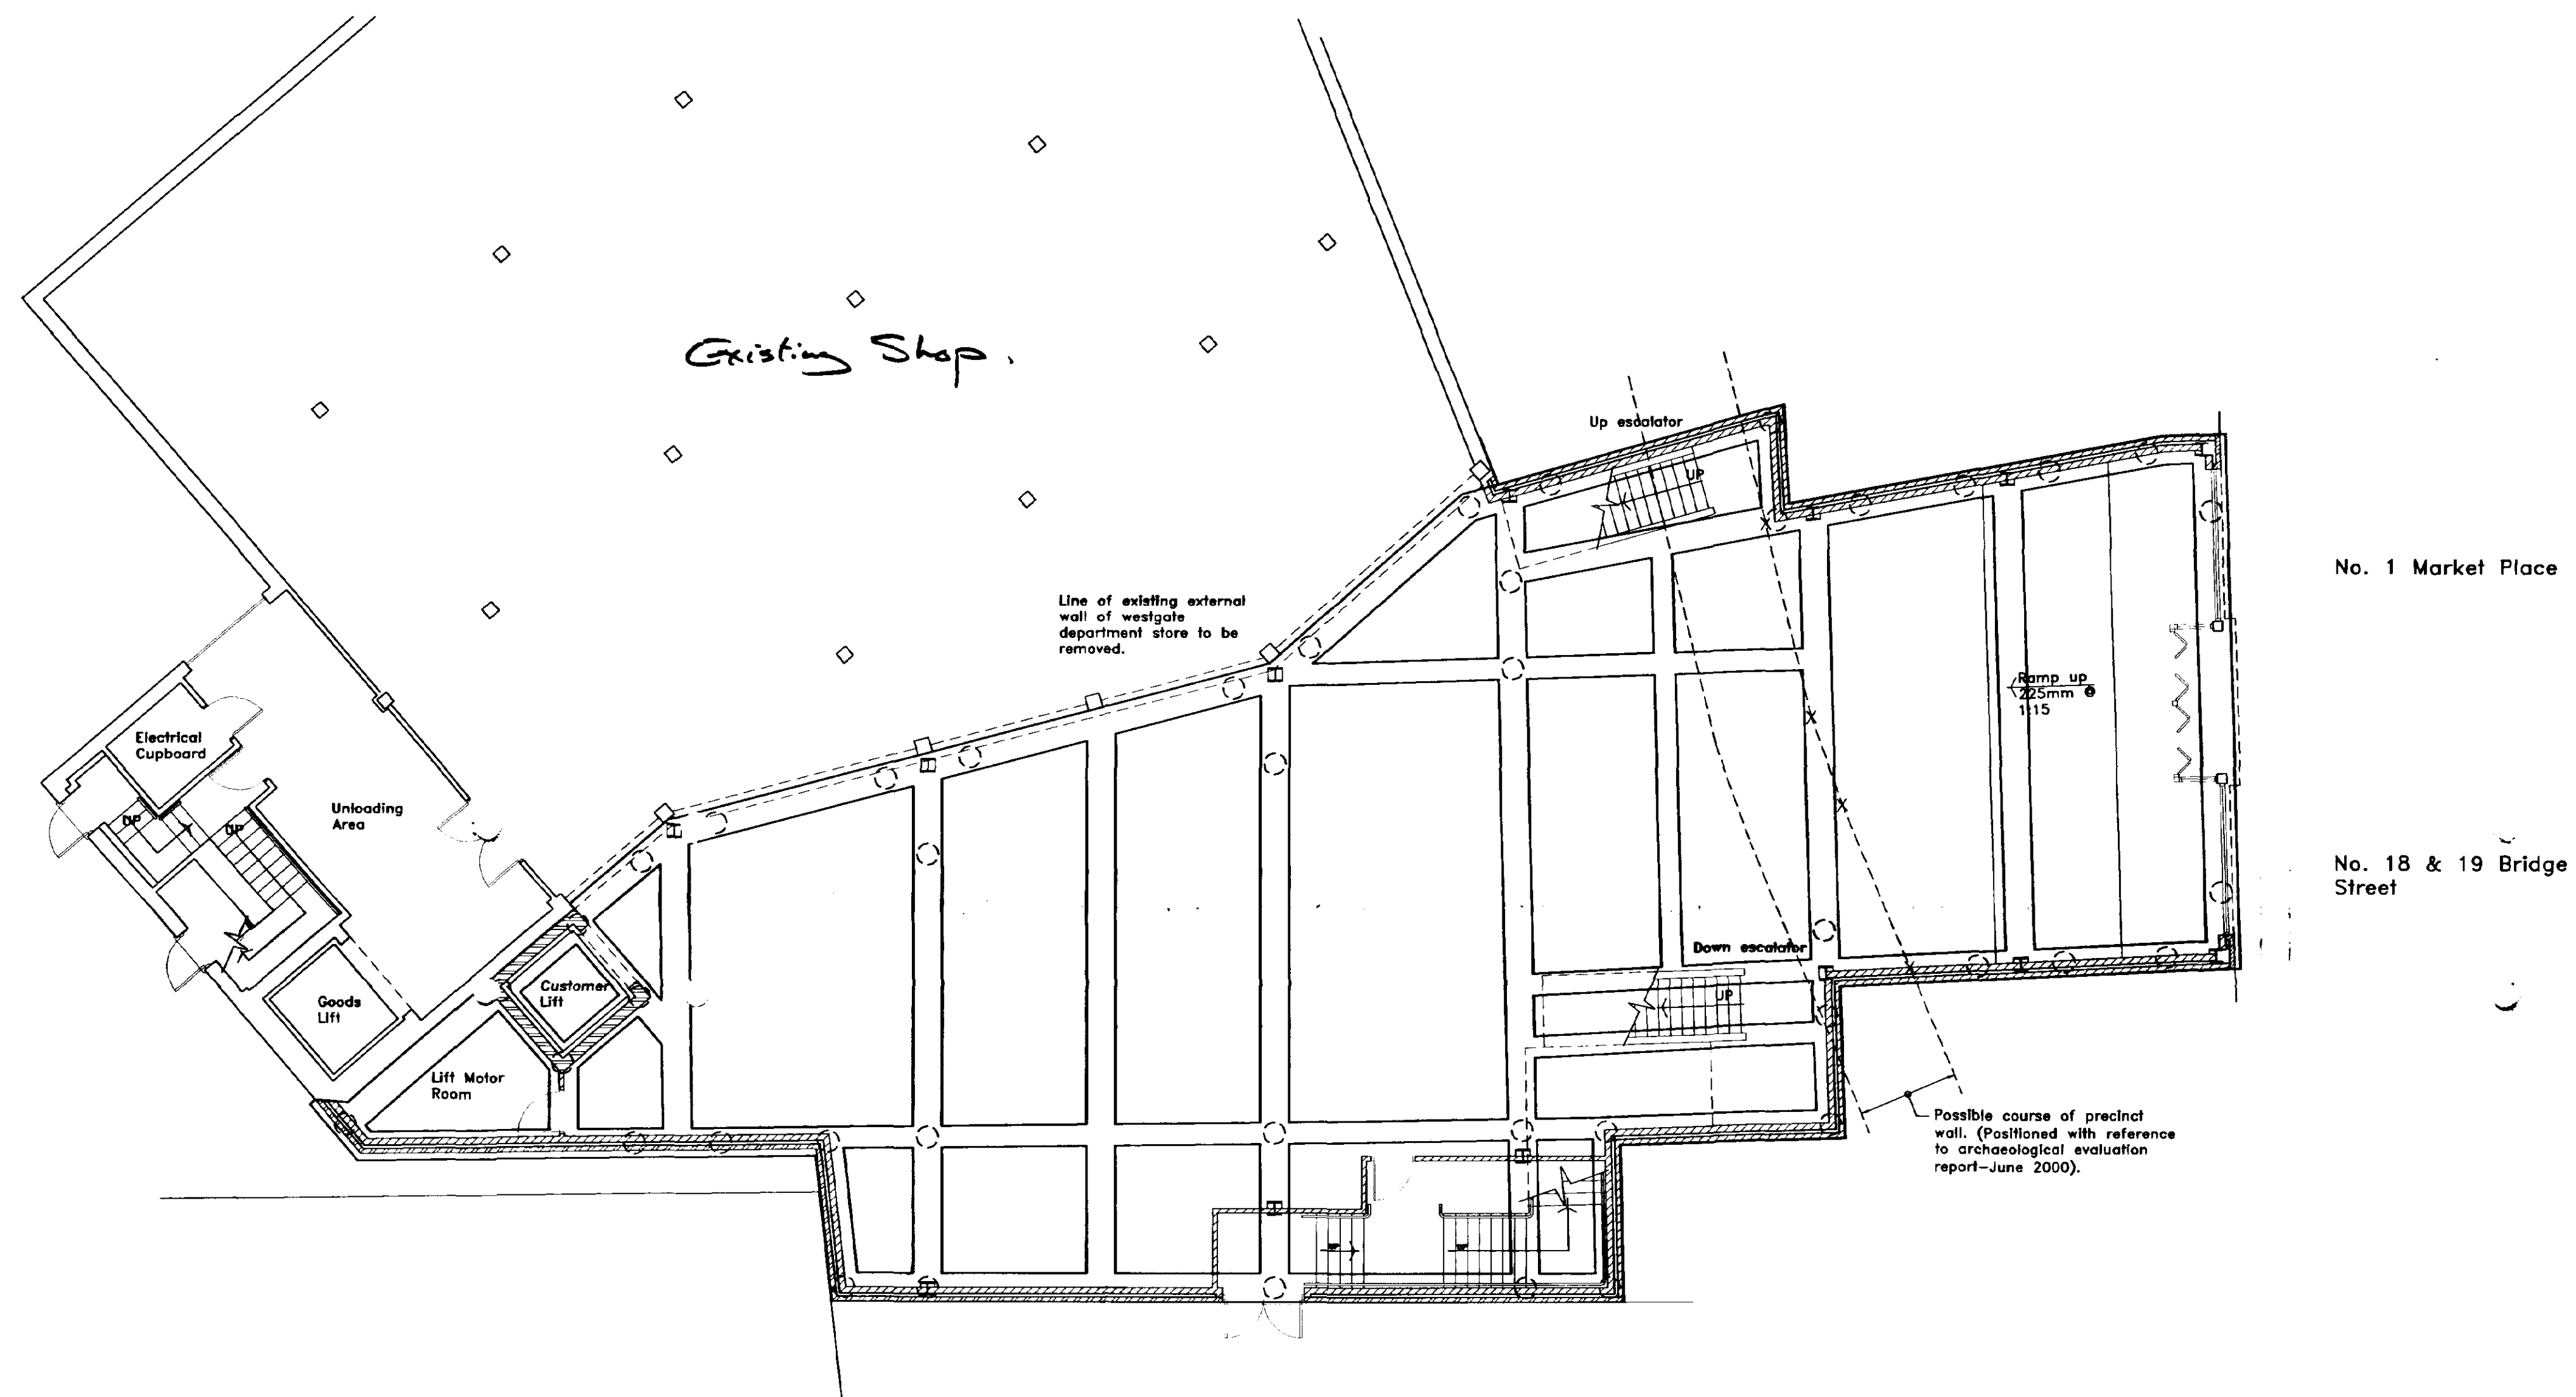

Rev	Description	App	Chk	Drawn	Date
Scales		Date			

Client

Project *Proposed Extension to
7 Market Place, Spalding.*

Drawing Title
PRELIMINARY ISSUE


Drawing Status

CALVERT BRAIN & FRAULO
CONSULTING STRUCTURAL & CIVIL ENGINEERS
3 PORTLAND STREET, KING'S LYNN, NORFOLK, PE30 1PB
TEL : 01553 766220/761771 FAX : 01553 766033

Drawing Number	Rev
----------------	-----


NOTES

1. Do not scale this drawing. Only figured dimensions shall be used.
2. All discrepancies to be referred to the Architect before commencing.
3. This drawing is copyright.

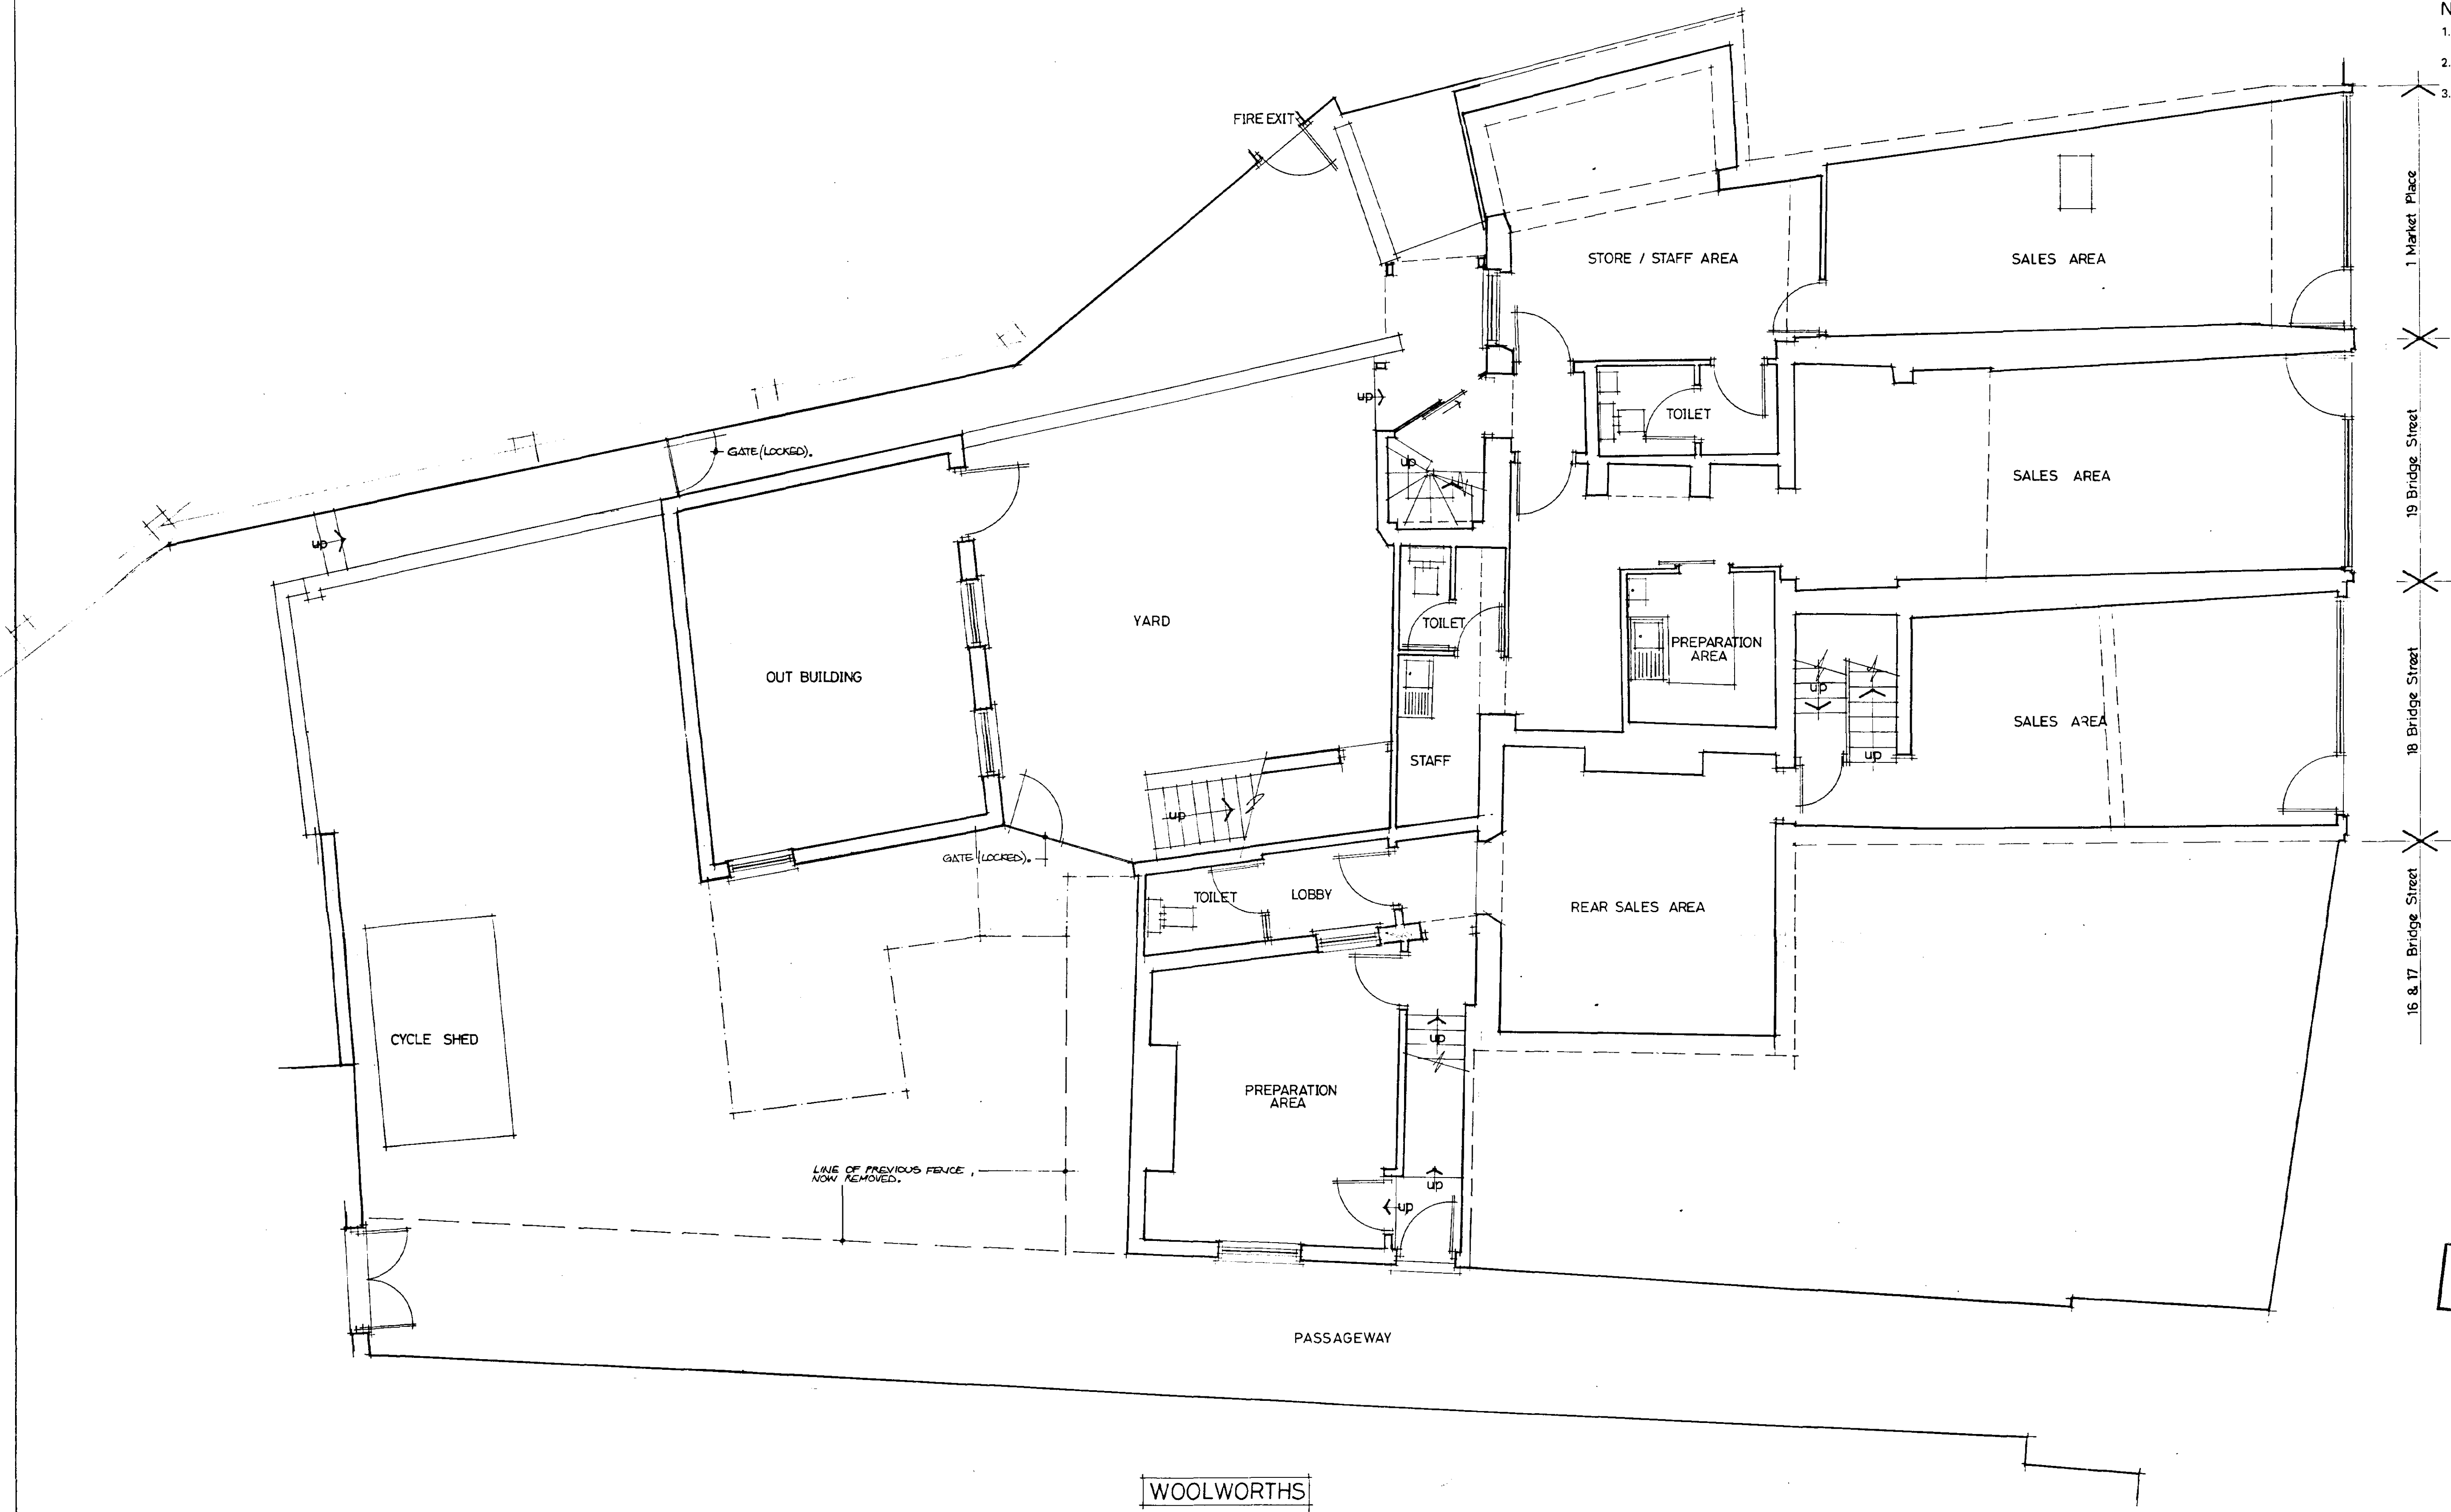

DETERMINED
PLAN

100
05 JUN 2001
151787984

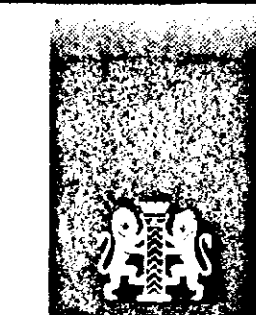

Le Sage
ASSOCIATES
CHARTERED
ARCHITECTS

40 BRIDGE STREET DEEPING ST. JAMES
PETERBOROUGH PE6 8HA
TEL. (01778) 344200 FAX. (01778) 344391

PROJECT
Proposed Extension to No. 7 Market Place
Spalding, Lincolnshire
(to incorporate 18 & 19 Bridge Street & 1 Market Place)

CLIENT
Westgate Properties (Anglia) Limited

DRAWING
Existing Ground Floor Plan (18 & 19 Bridge Street & 1 Market Place)


DATE
04/06/2001

DRAWING NO.
1271/01


SCALE
1:100

REV.

1. Do not scale this drawing.
Only figured dimensions shall be used.
2. All discrepancies to be referred to the
Architect before commencing.
3. This drawing is copyright.

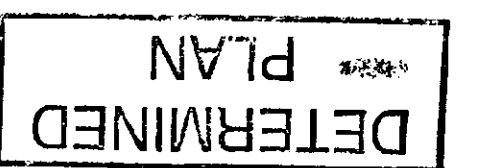

REC'D - CIVIL RIGHTS
JUN 10 2001
FBI - MEMPHIS

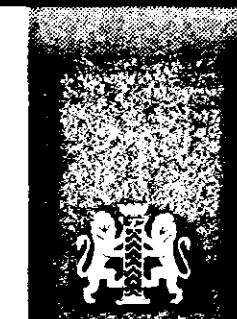

Le Sage
ASSOCIATES
CHARTERED
ARCHITECTS

40 BRIDGE STREET DEEPING ST. JAMES
PETERBOROUGH PE6 8HA
TEL. (01778) 344200 FAX. (01778) 344391

CLIENT

Westgate Properties (Anglia) Limited

DATE
03/05/2001


SCALES
1:100

DRAWING NO.
1271/03

REV.							


NOTES

1. Do not scale this drawing. Only figured dimensions shall be used.
2. All discrepancies to be referred to the Architect before commencing.
3. This drawing is copyright.

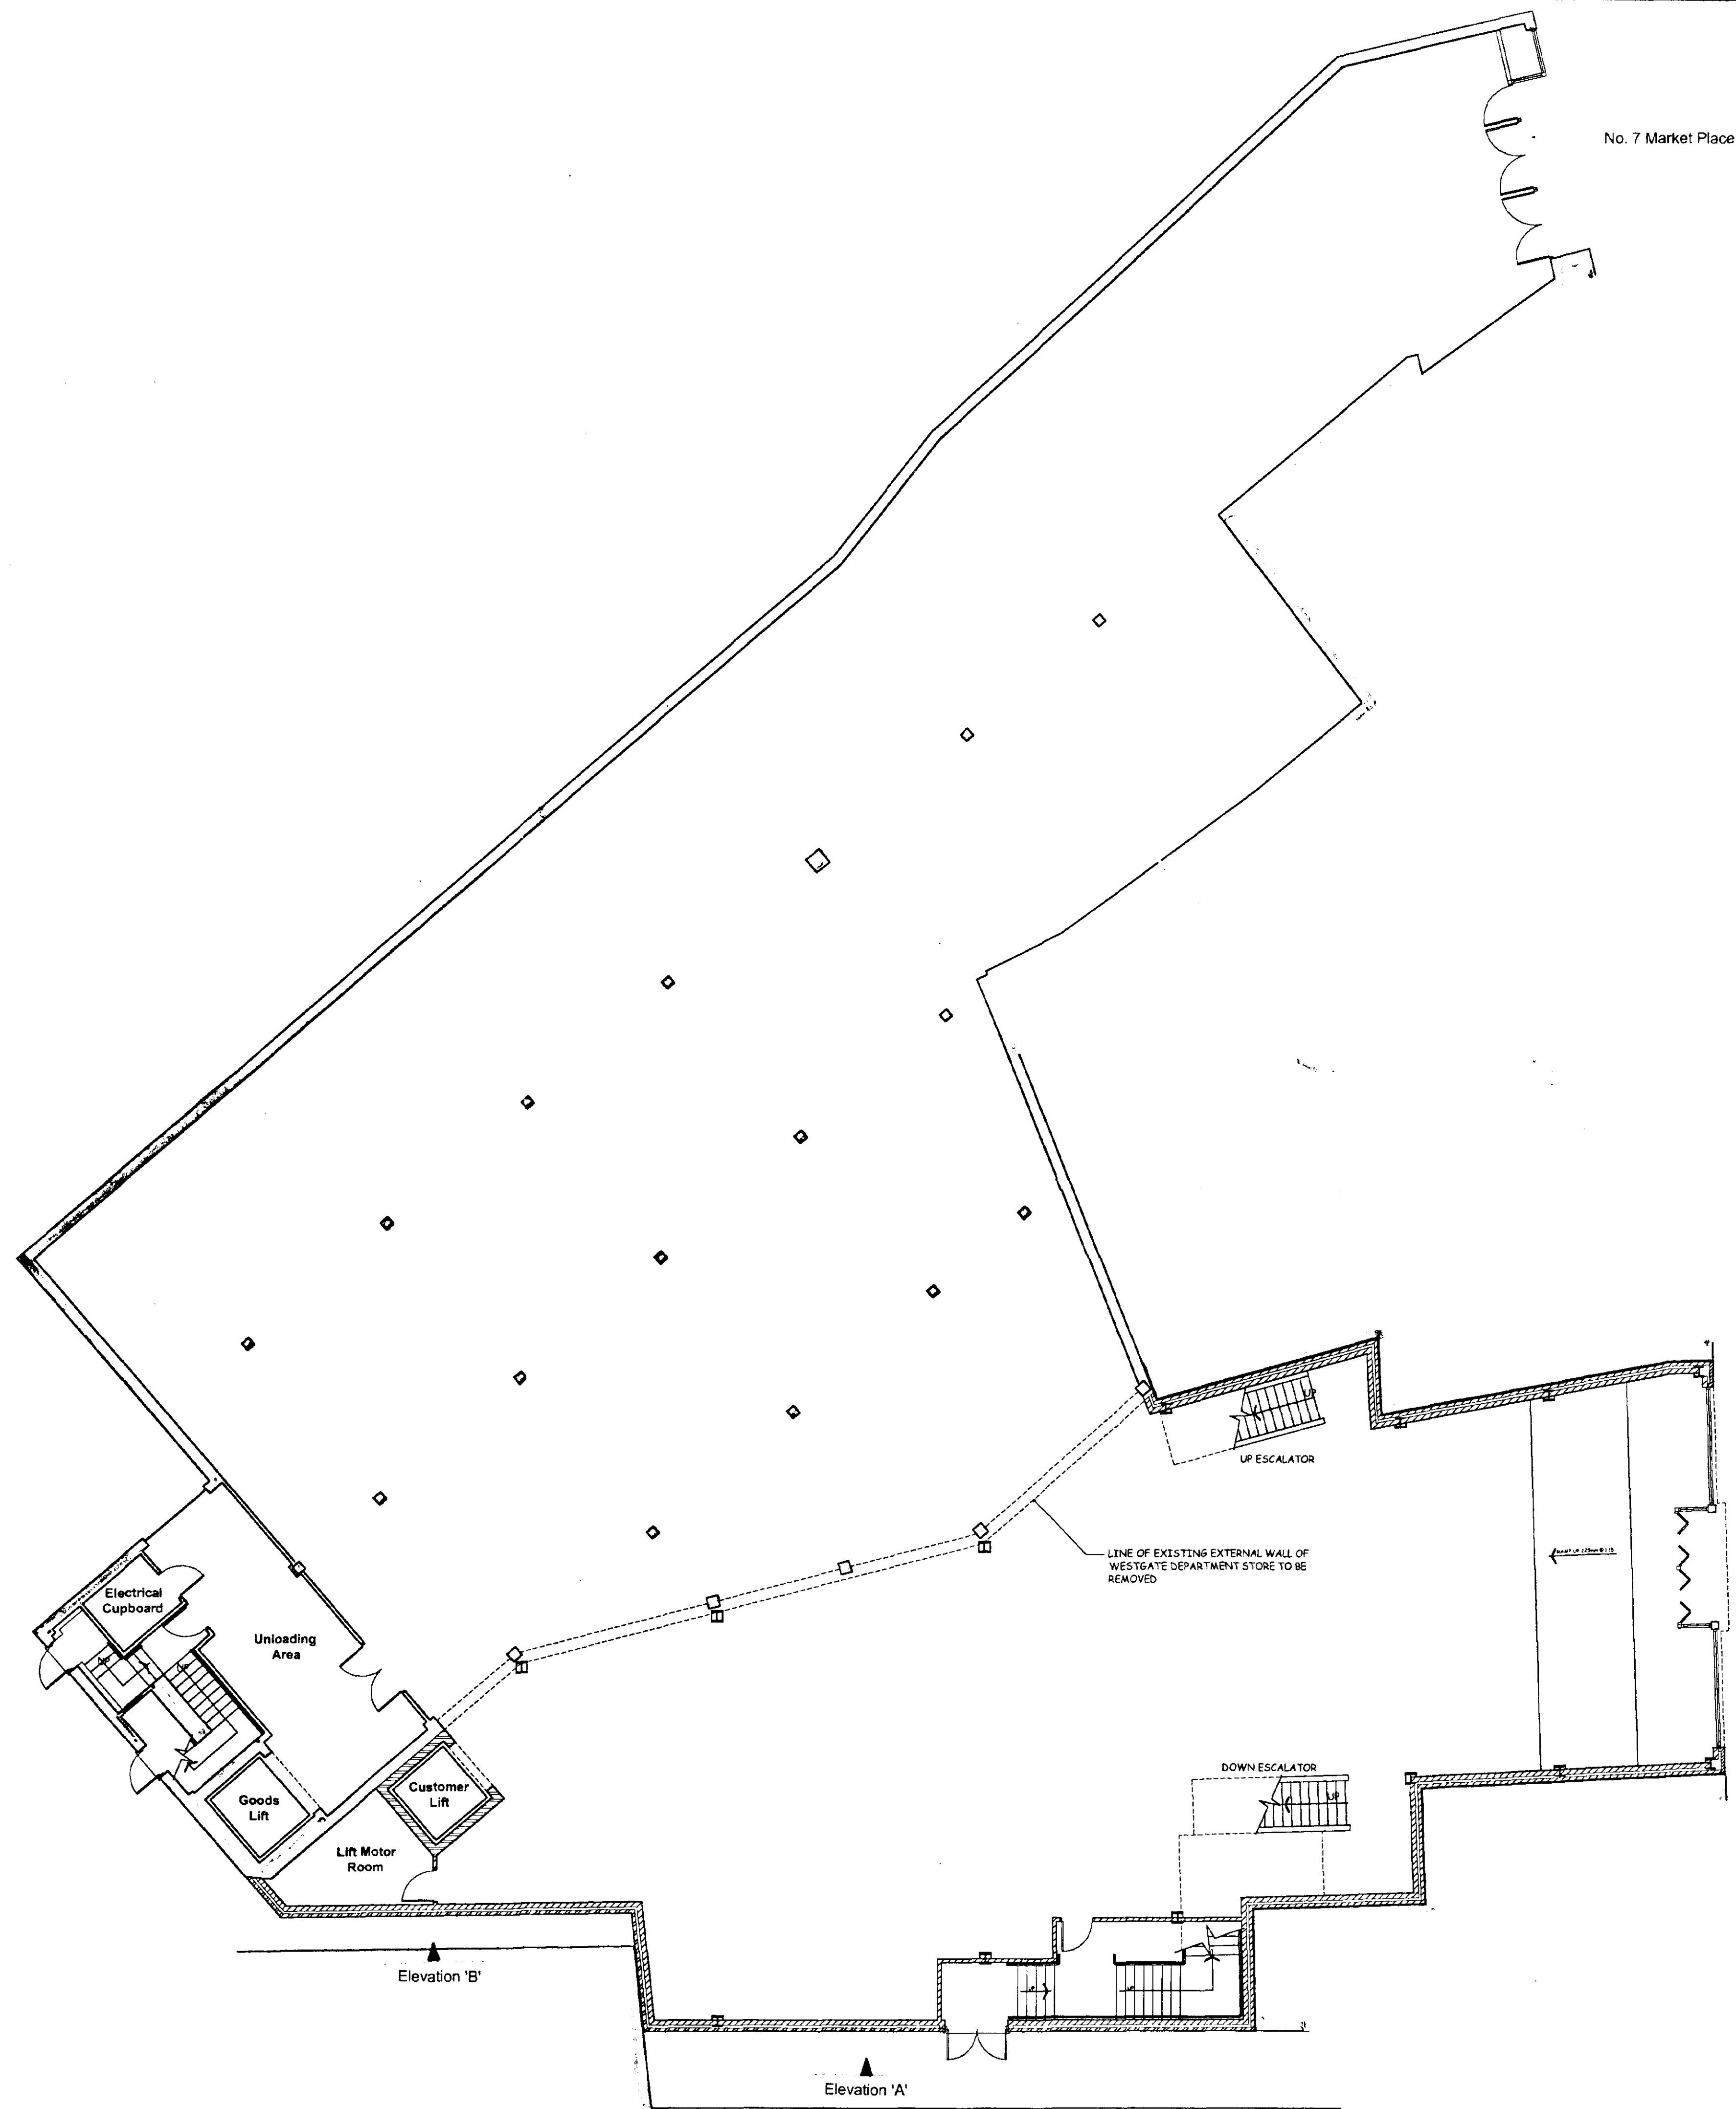

DETERMINED
PLAN

03/05/2001
Ref: 0684101

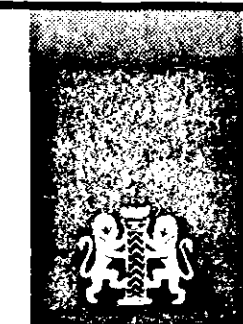

Le Sage
ASSOCIATES
CHARTERED
ARCHITECTS

40 BRIDGE STREET DEEPING ST. JAMES
PETERBOROUGH PE6 8HA
TEL: (01778) 344320 FAX: (01778) 344391

PROJECT
Proposed Extension to No. 7 Market Place
Spalding, Lincolnshire
(to incorporate 18-19 Market Place & 1 Bridge Street)

CLIENT
Westgate Properties (Anglia) Limited

DRAWING
Proposed Ground Floor Plan

DATE
03/05/2001


SCALE
1:100

DRAWING NO.
1271/02


REV.
1 2 3 4 5 6 7 8 9 10

NOTES


1. Do not scale this drawing.
Only figured dimensions shall be used.
2. All discrepancies to be referred to the Architect before commencing.
3. This drawing is copyright.

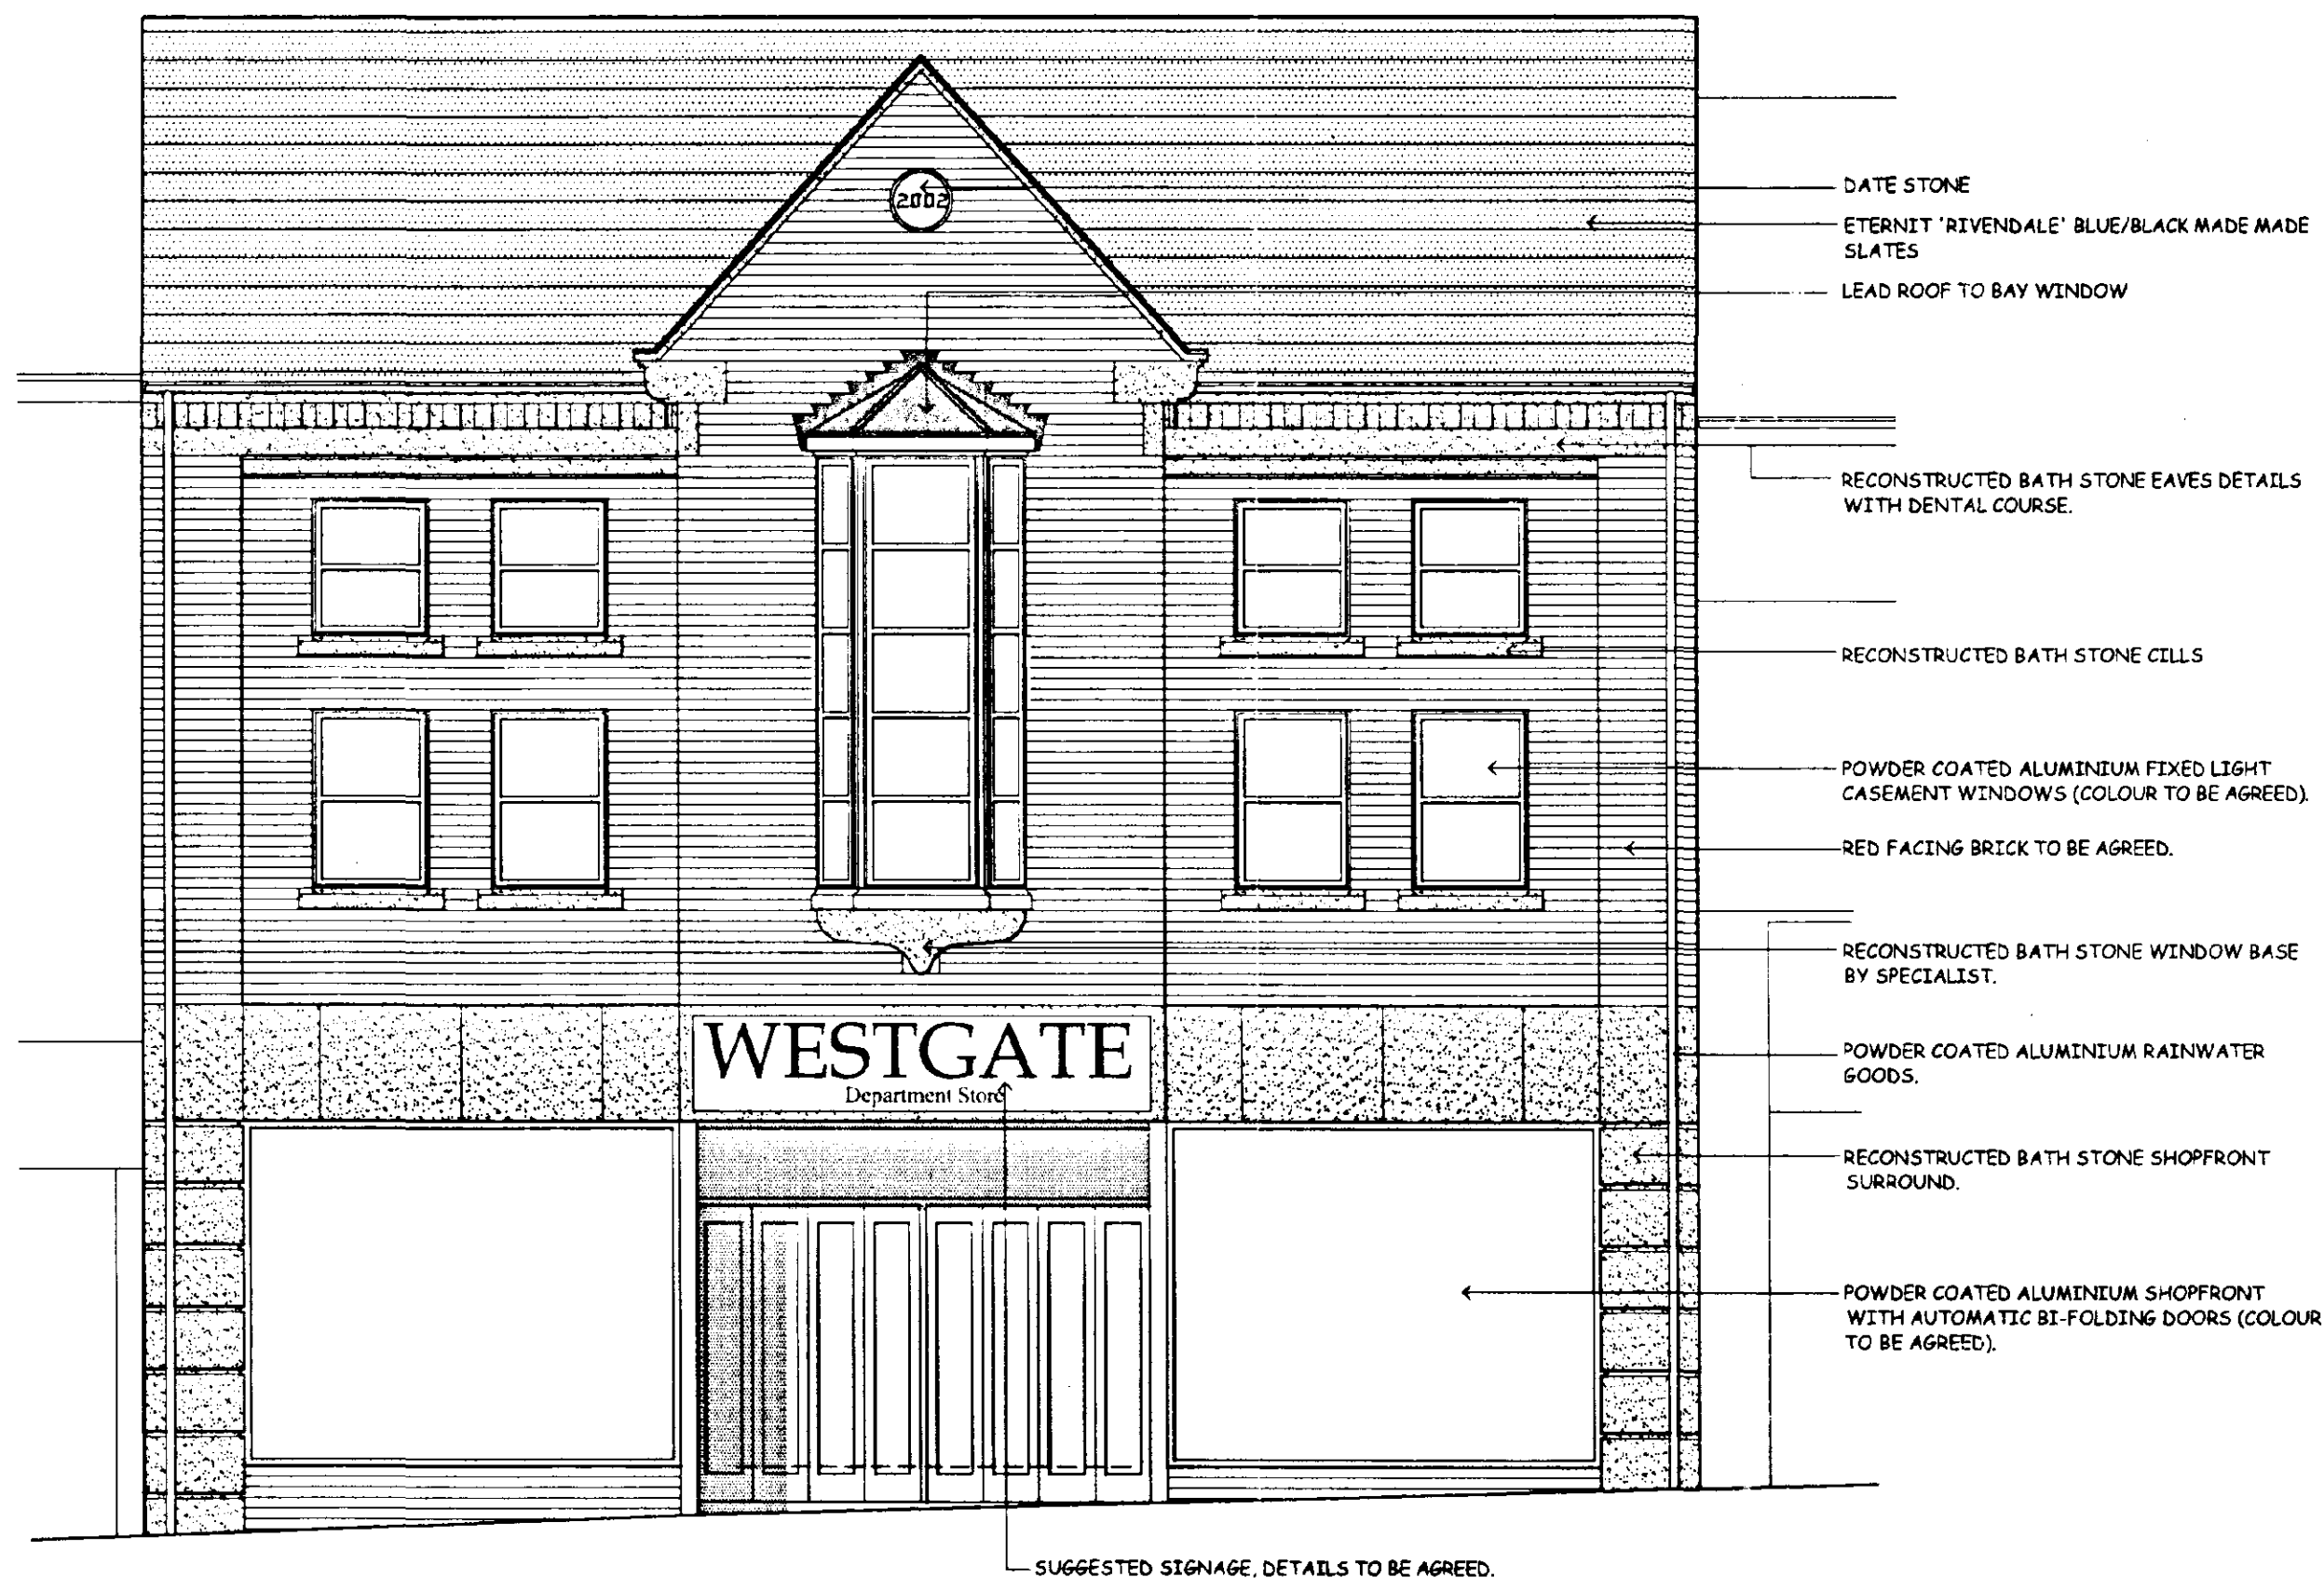

Front Elevation (18 & 19 Bridge Street & 1 Market Place)

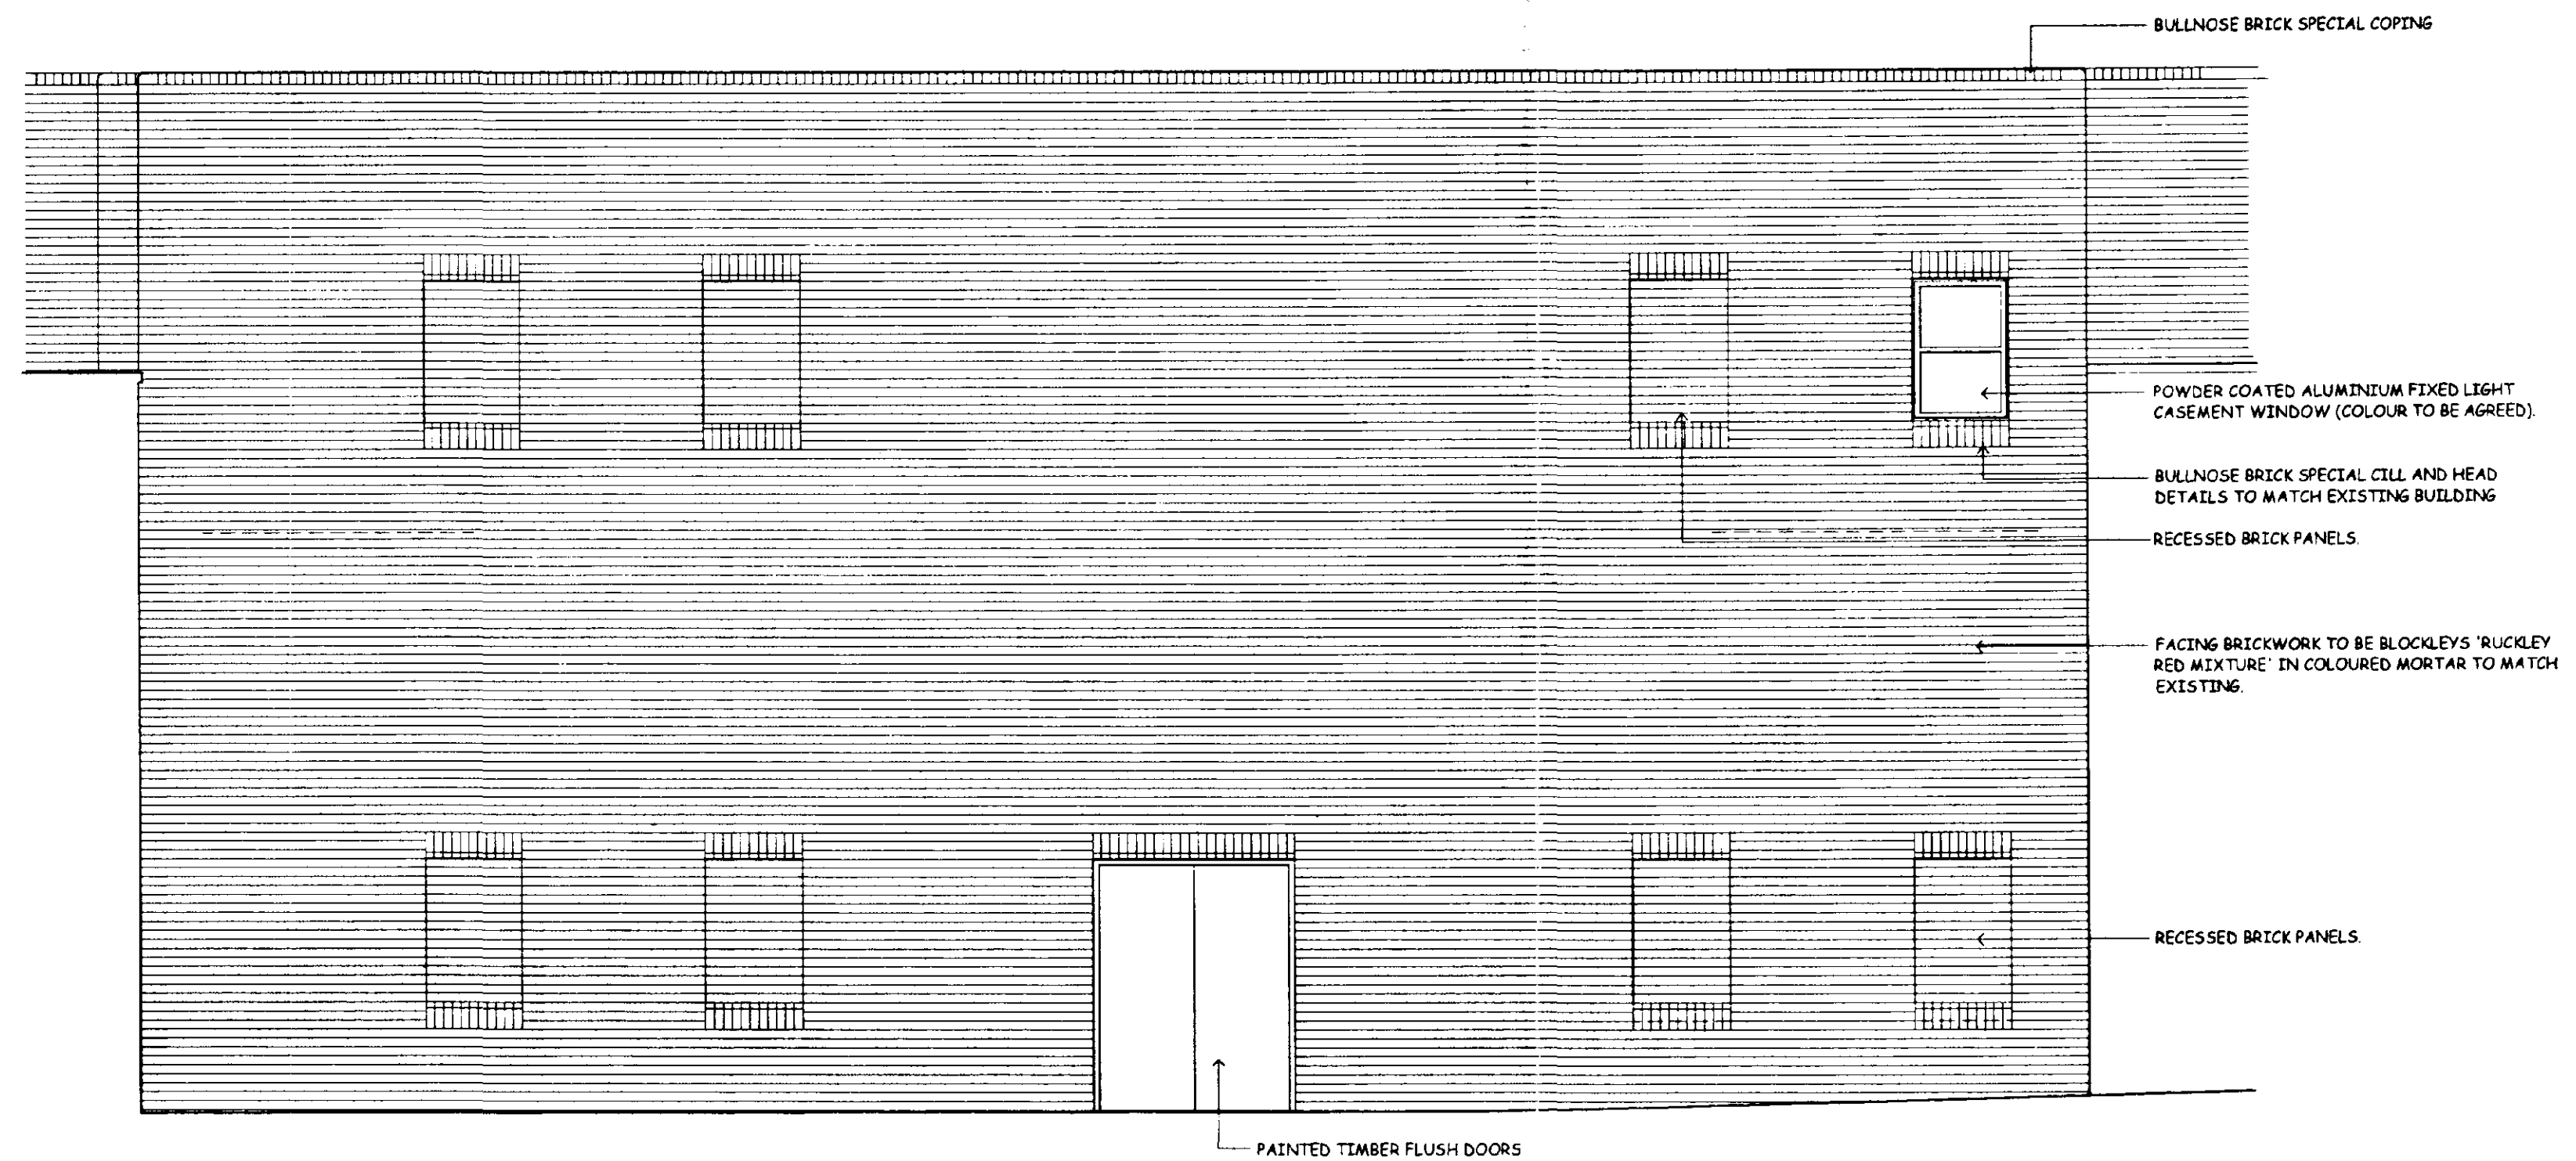


Side Elevation (From A)

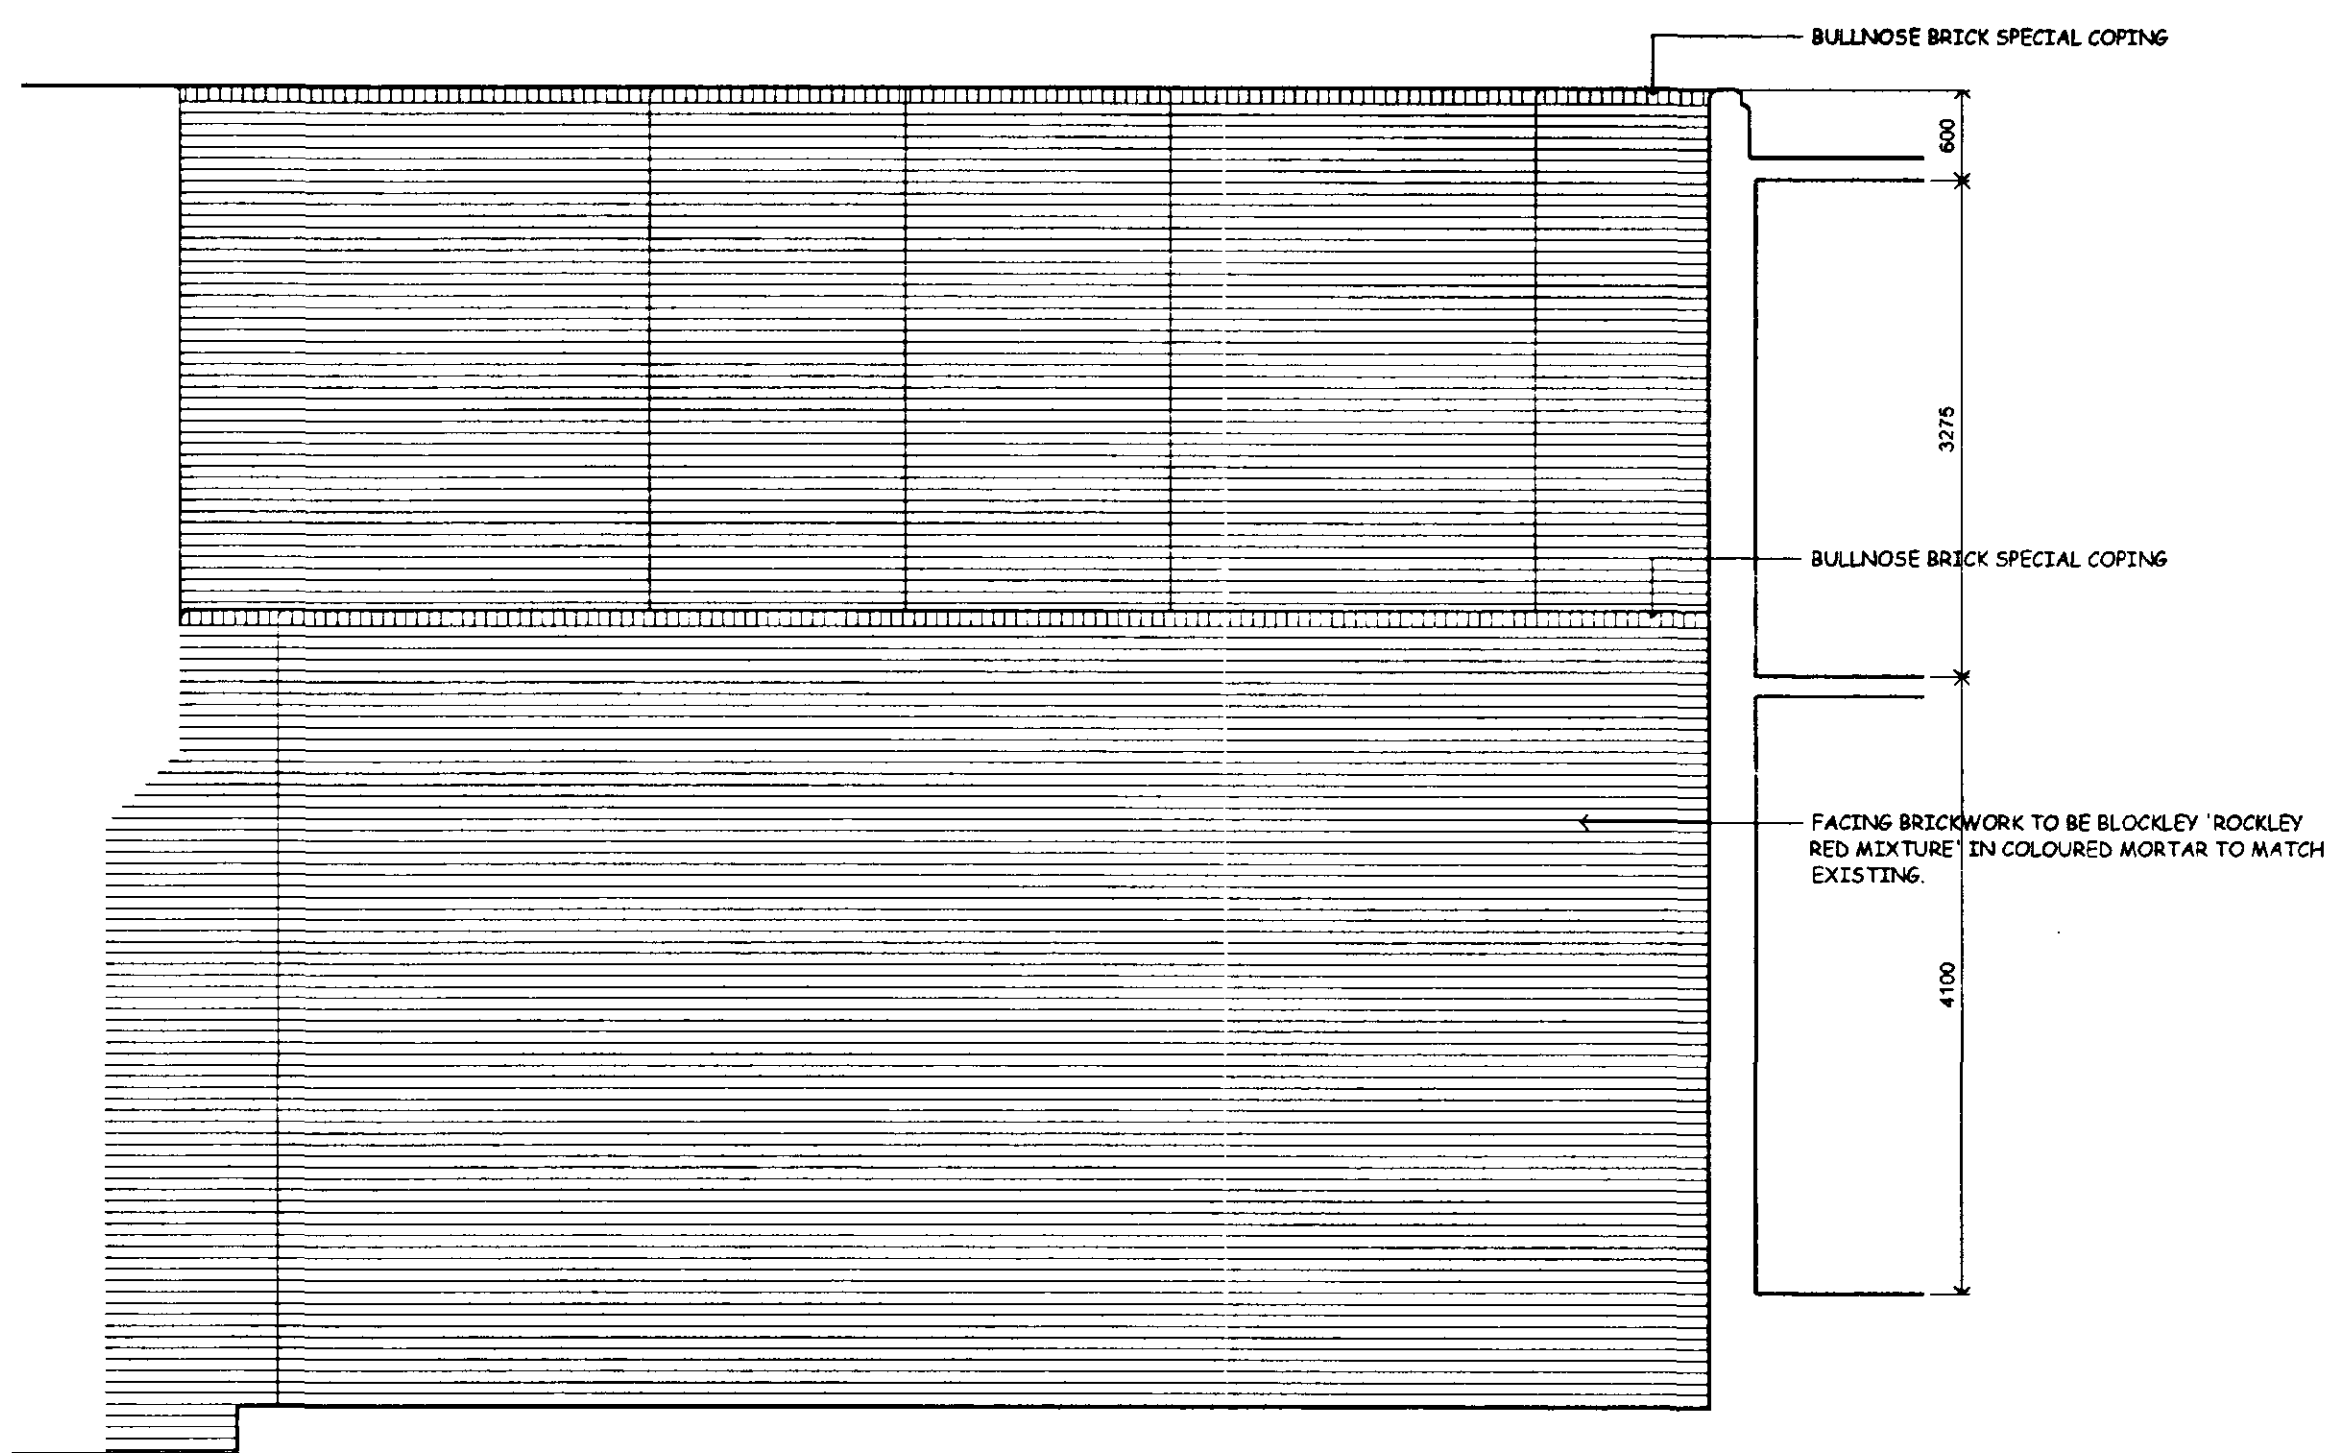

Side Elevation (From B)

DETERMINED
PLAN

10000
10000
05 JUN 2001
Ref: 058419

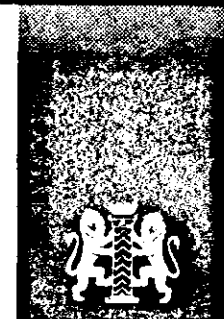

Le Sage
ASSOCIATES
CHARTERED
ARCHITECTS

40 BRIDGE STREET DEEPING ST. JAMES
PETERBOROUGH PE2 8HA
TEL. (01778) 344200 FAX. (01778) 344391

PROJECT
Proposed Extension to No. 7 Market Place
Spalding, Lincolnshire
(to incorporate 18 & 19 Bridge Street & 1 Market Place)

CLIENT
Westgate Properties (Anglia) Limited

DRAWING
Proposed Elevations

DATE
24/04/2001


SCALES
1:50

DRAWING NO.
1271/04

REV.

--	--	--	--	--	--	--	--	--	--


- NOTES**
1. Do not scale this drawing. Only figured dimensions shall be used.
 2. All discrepancies to be referred to the Architect before commencing.
 3. This drawing is copyright.

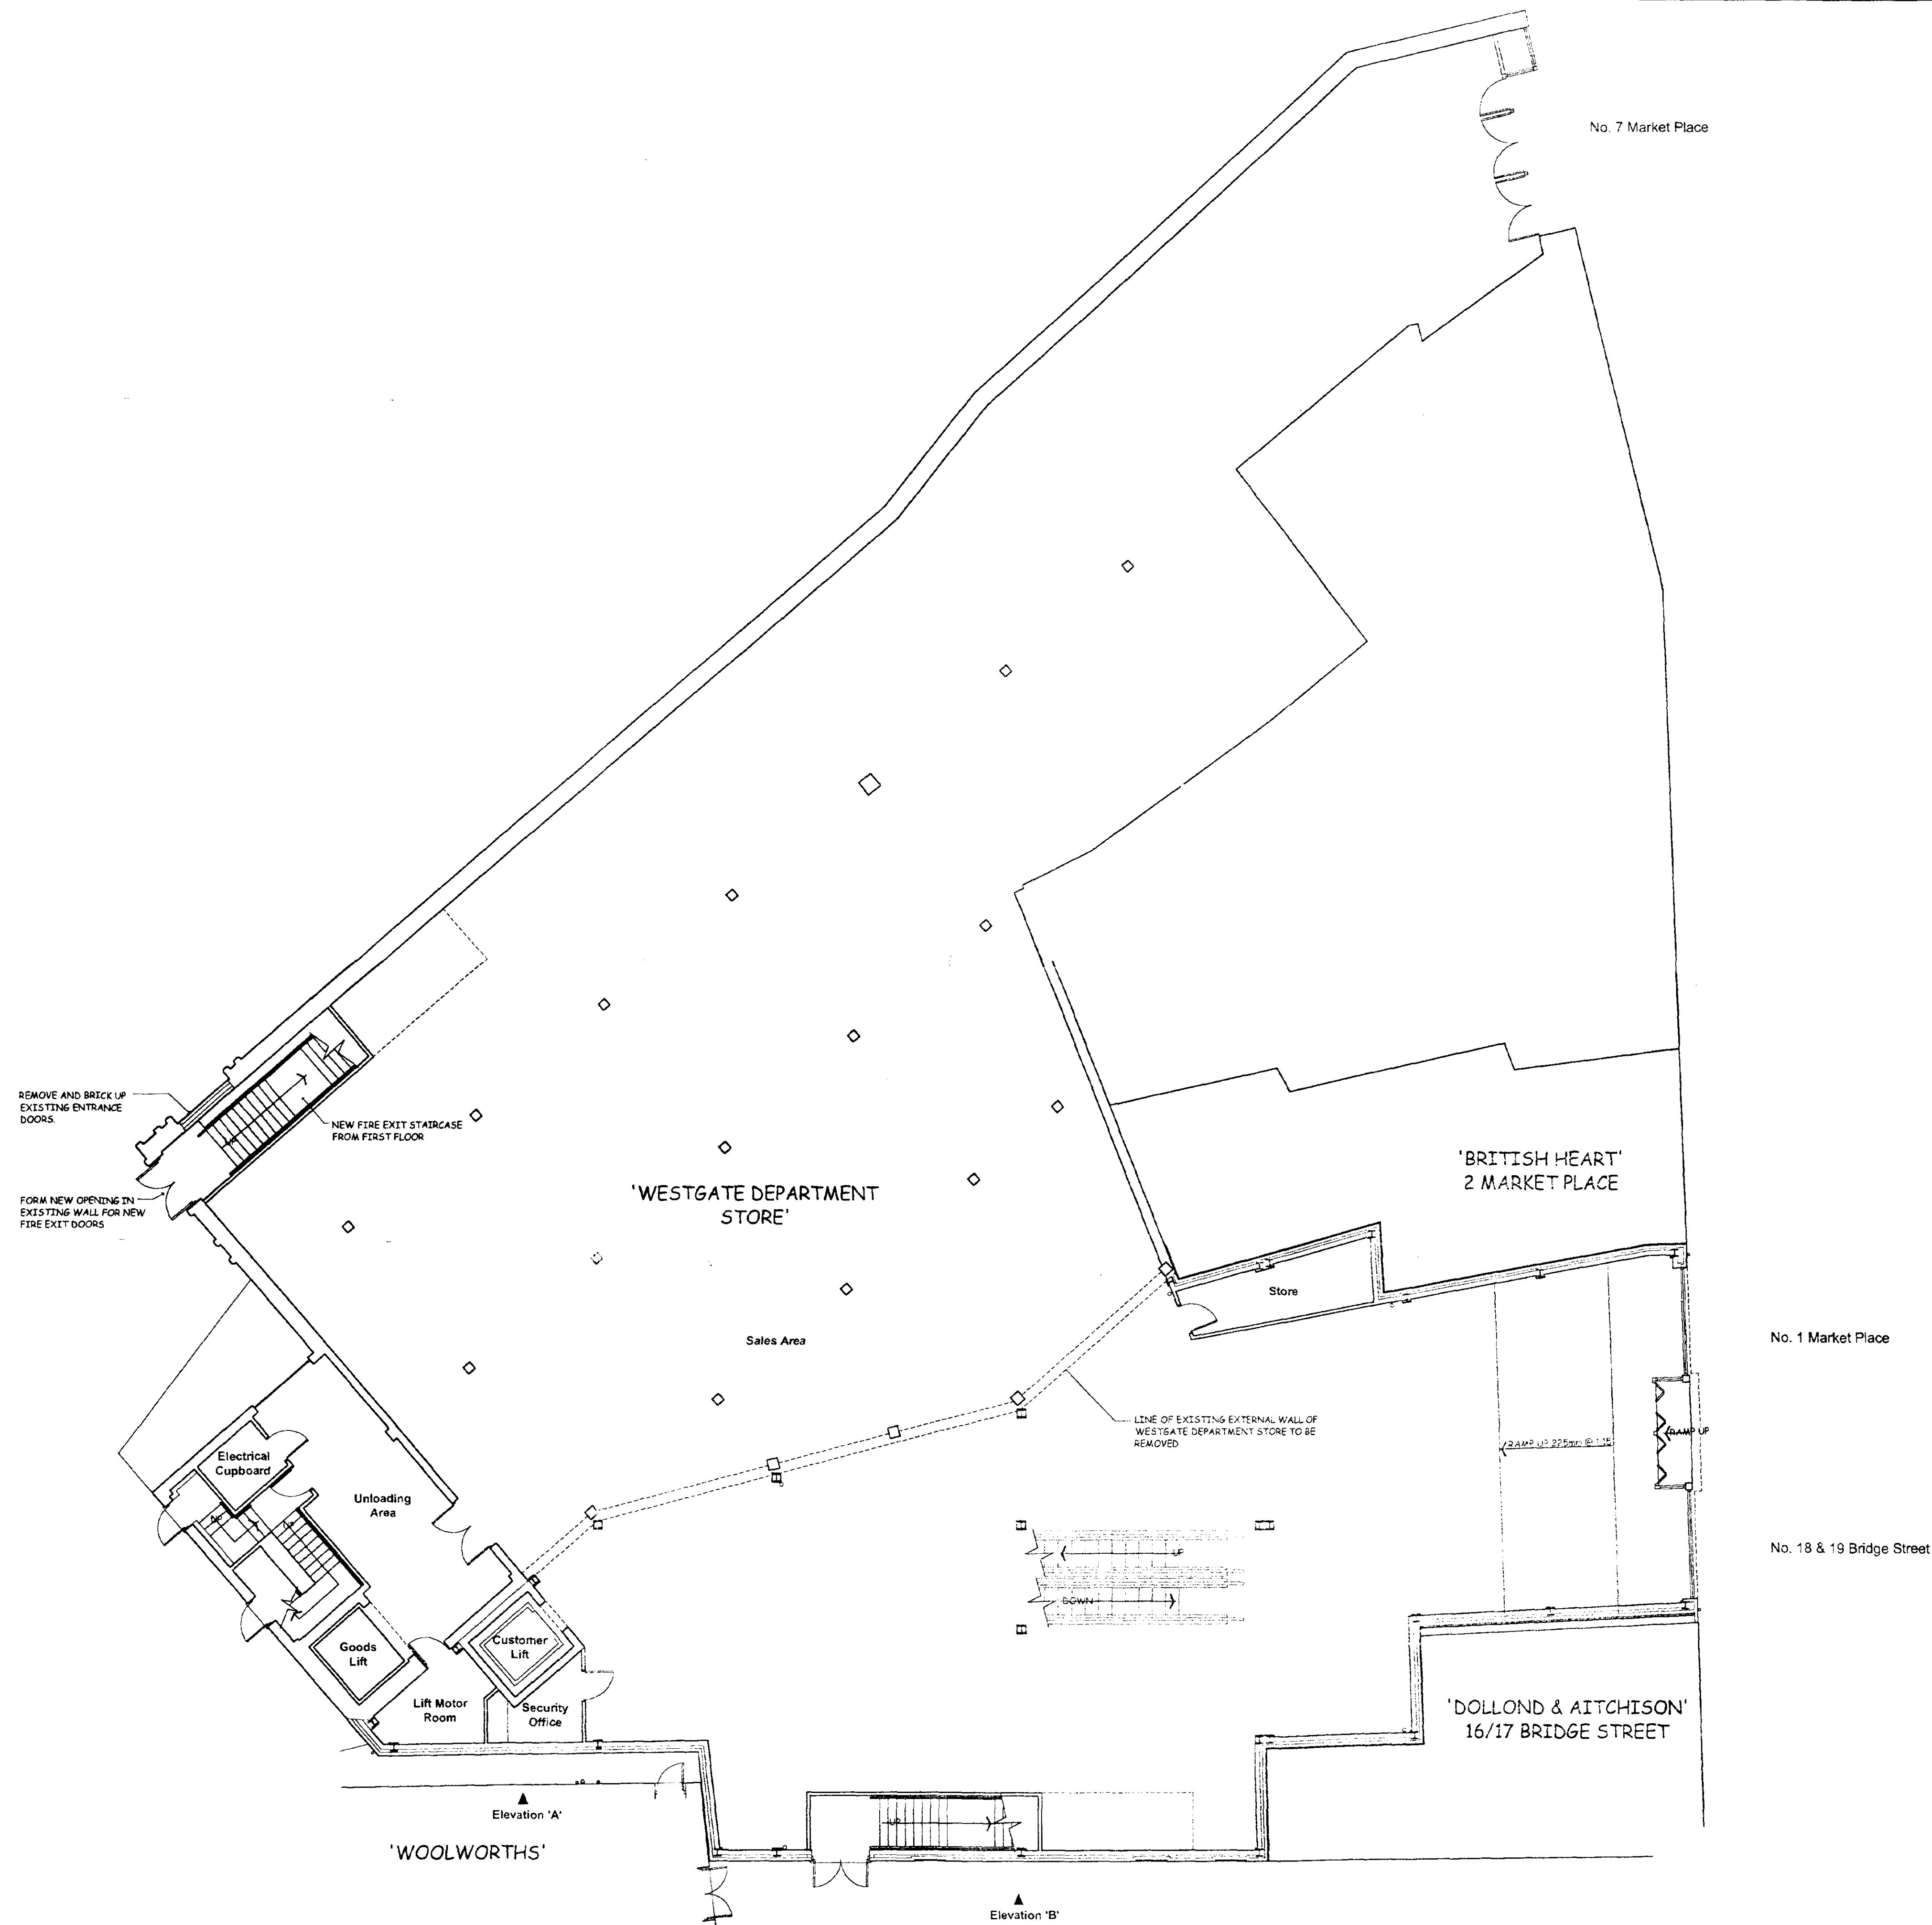

AMENDED PLAN
Ref. 61

Planning Submission
22 NOV 2002
Ref. 62401

REVISION C : 21/11/2002 : STORE ADDED IN SALES AREA PLUS MINOR AMENDMENTS
REVISION B : 01/11/2002 : INTERNAL LAYOUT REVISED
REVISION A : 26/05/2001 : INTERNAL LAYOUT REVISED

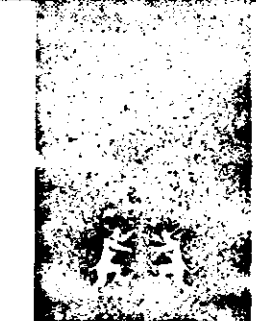

Le Sage
CHARTERED
ARCHITECTS

40 BRIDGE STREET DEEPING ST. JAMES
PETERBOROUGH PE6 8HA
TEL: (01778) 344200 FAX: (01778) 344391

PROJECT
Proposed Extension to No. 7 Market Place
Spalding, Lincolnshire
(to incorporate 18 & 19 Bridge Street & 1 Market Place)

CLIENT
Westgate Properties (Anglia) Limited

DRAWING
Proposed Ground Floor Plan

DATE
03/05/2001

DRAWING NO.
1271/02


SCALES
1:100

REV.

C

NOTES

1. Do not scale this drawing.
Only figured dimensions shall be used.
2. All discrepancies to be referred to the Architect before commencing.
3. This drawing is copyright.

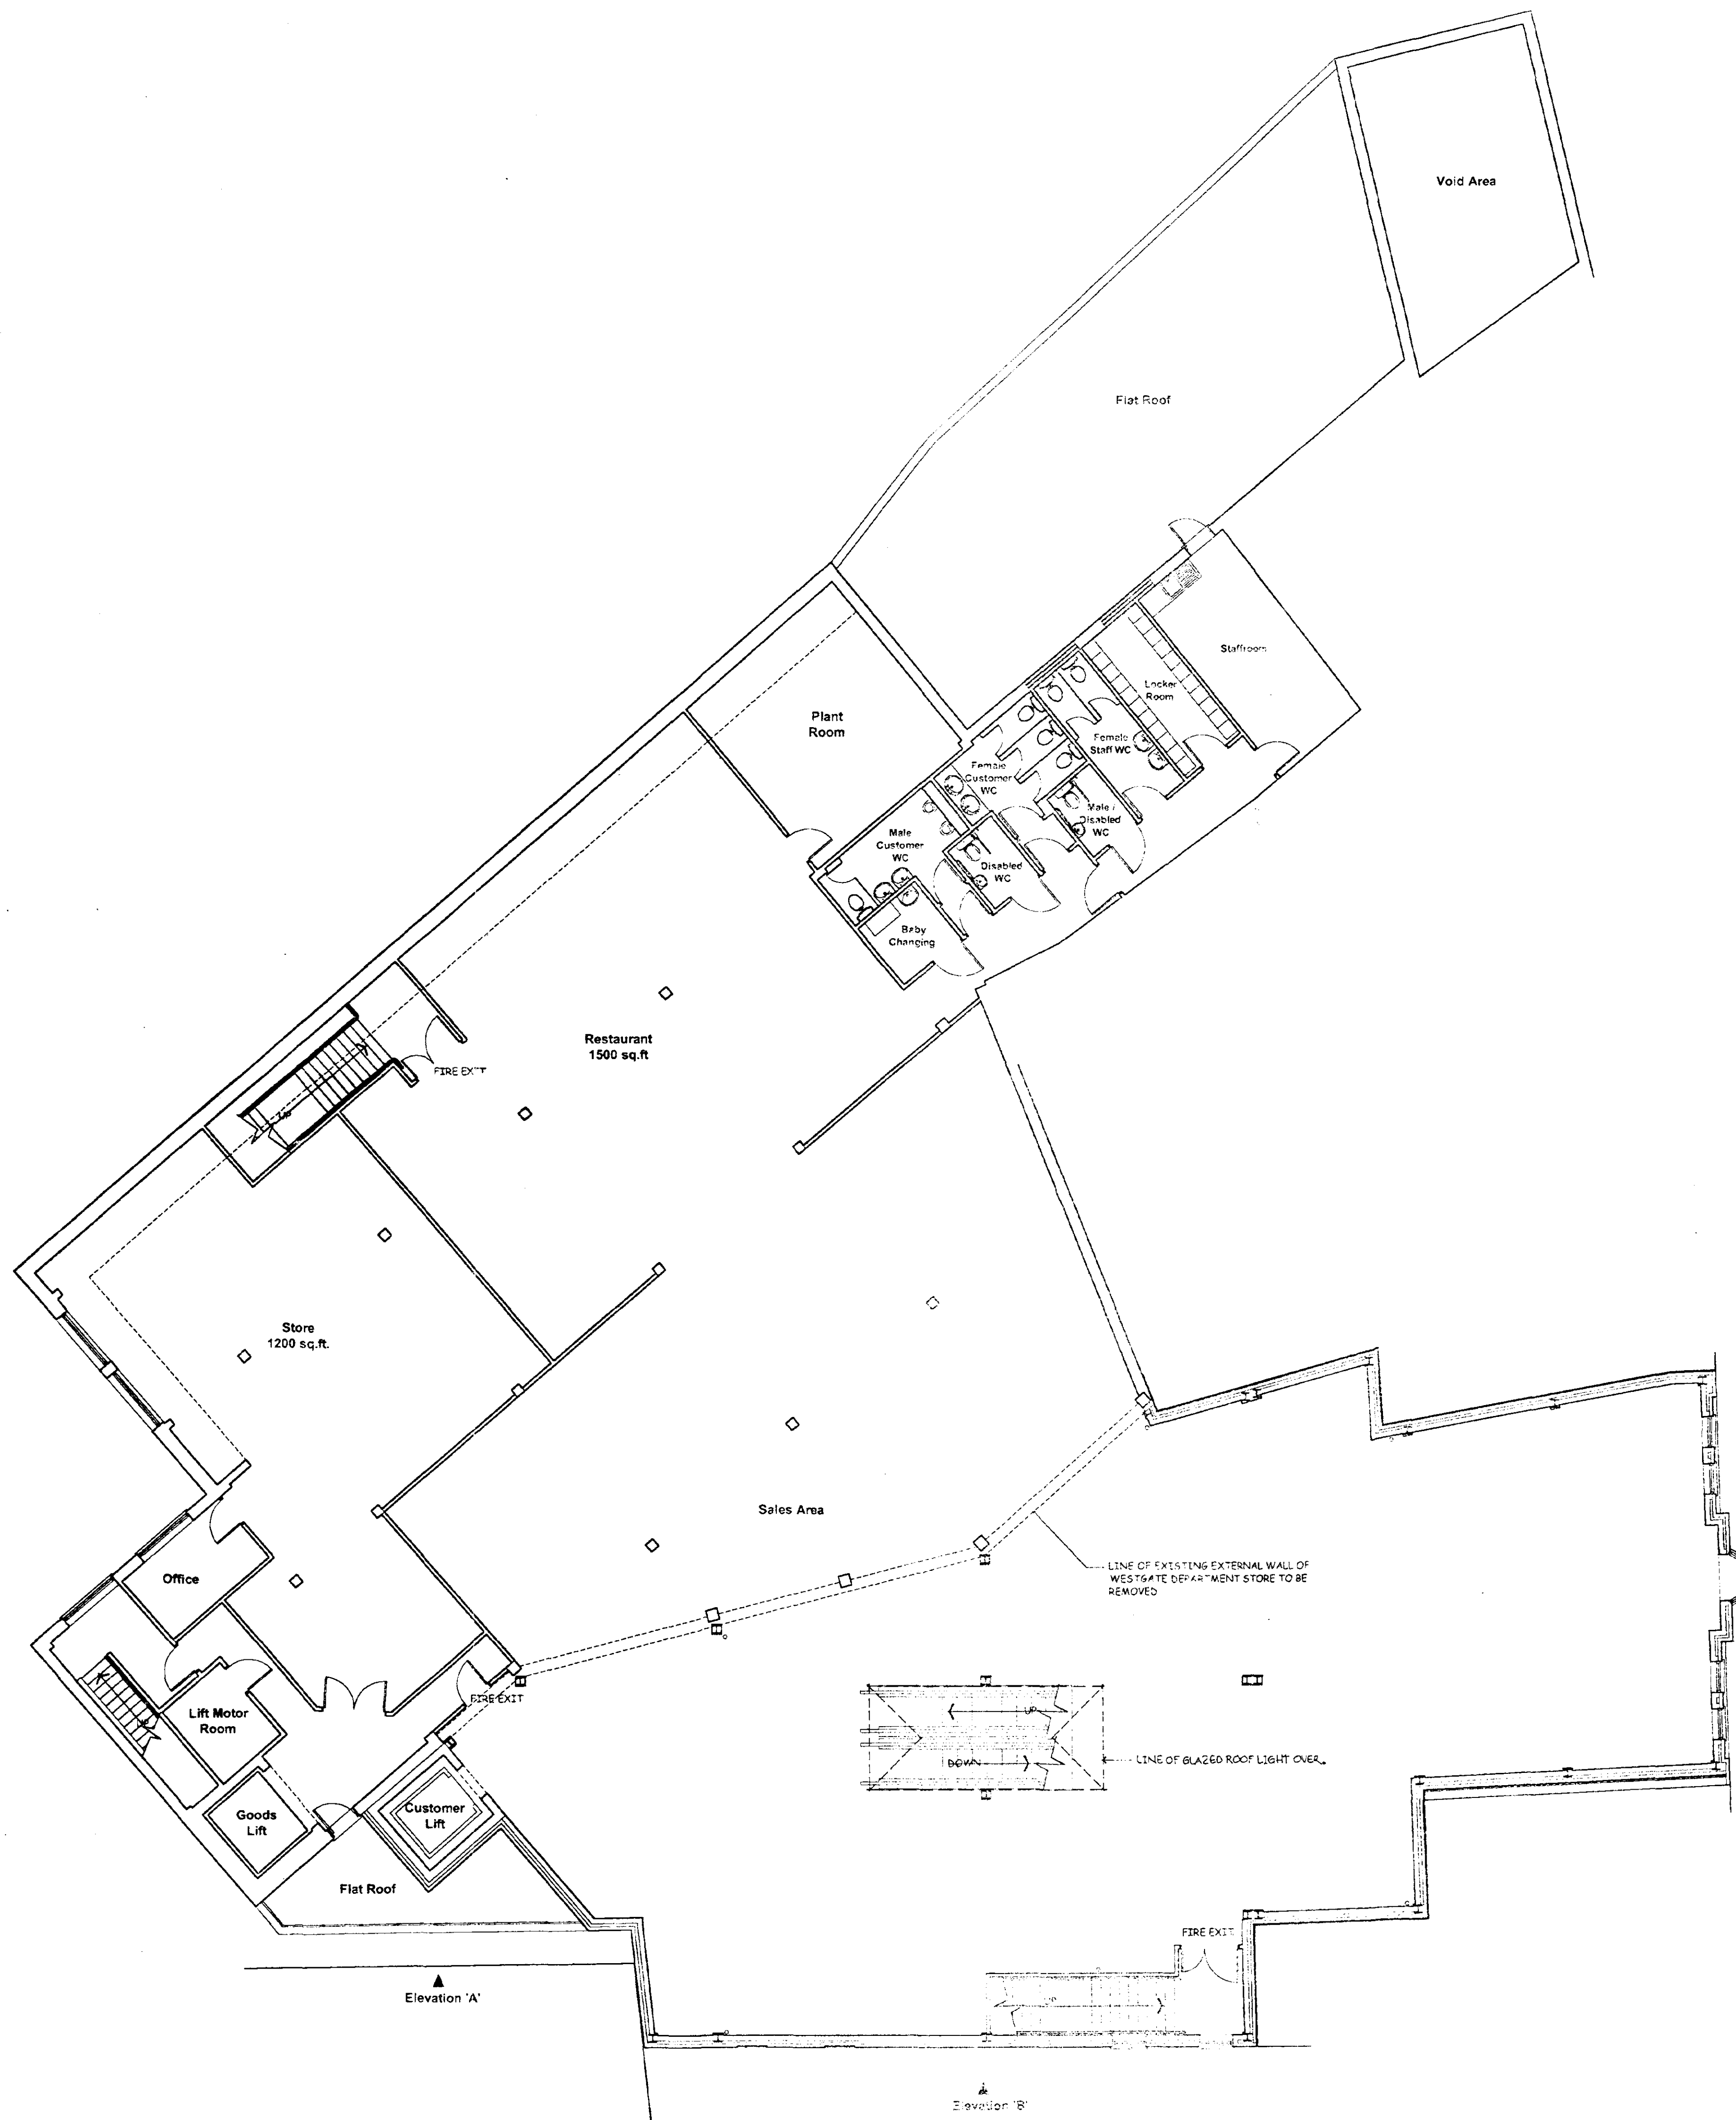

AMENDED PLAN
Ref. A1

22 NOV 2002
Ref 684/01

REVISION C: 19/11/2002: TOILET LAYOUT AND STORAGE AREA REVISED & LIGHT LIGHT ADDED OVER ESCALATORS.
REVISION B: 01/11/2002: INTERNAL LAYOUT REVISED
REVISION A: 26/09/2001: INTERNAL LAYOUT REVISED



Le Sage
ASSOCIATES
CHARTERED
ARCHITECTS

40 BRIDGE STREET DEEPING ST. JAMES
PETERBOROUGH PE5 8HA
TEL: (01778) 344200 FAX: (01778) 344391

PROJECT
Proposed Extension to No. 7 Market Place
Spalding, Lincolnshire
(to incorporate 18 & 19 Bridge Street & 1 Market Place)


CLIENT
Westgate Properties (Anglia) Limited

DRAWING
Proposed First Floor Plan


DATE	03/05/2001	SCALES	1:100
DRAWING NO.	1271/03	REV.	C

NOTES


1. Do not scale this drawing. Only figured dimensions shall be used.
2. All discrepancies to be referred to the Architect before commencing.
3. This drawing is copyright.

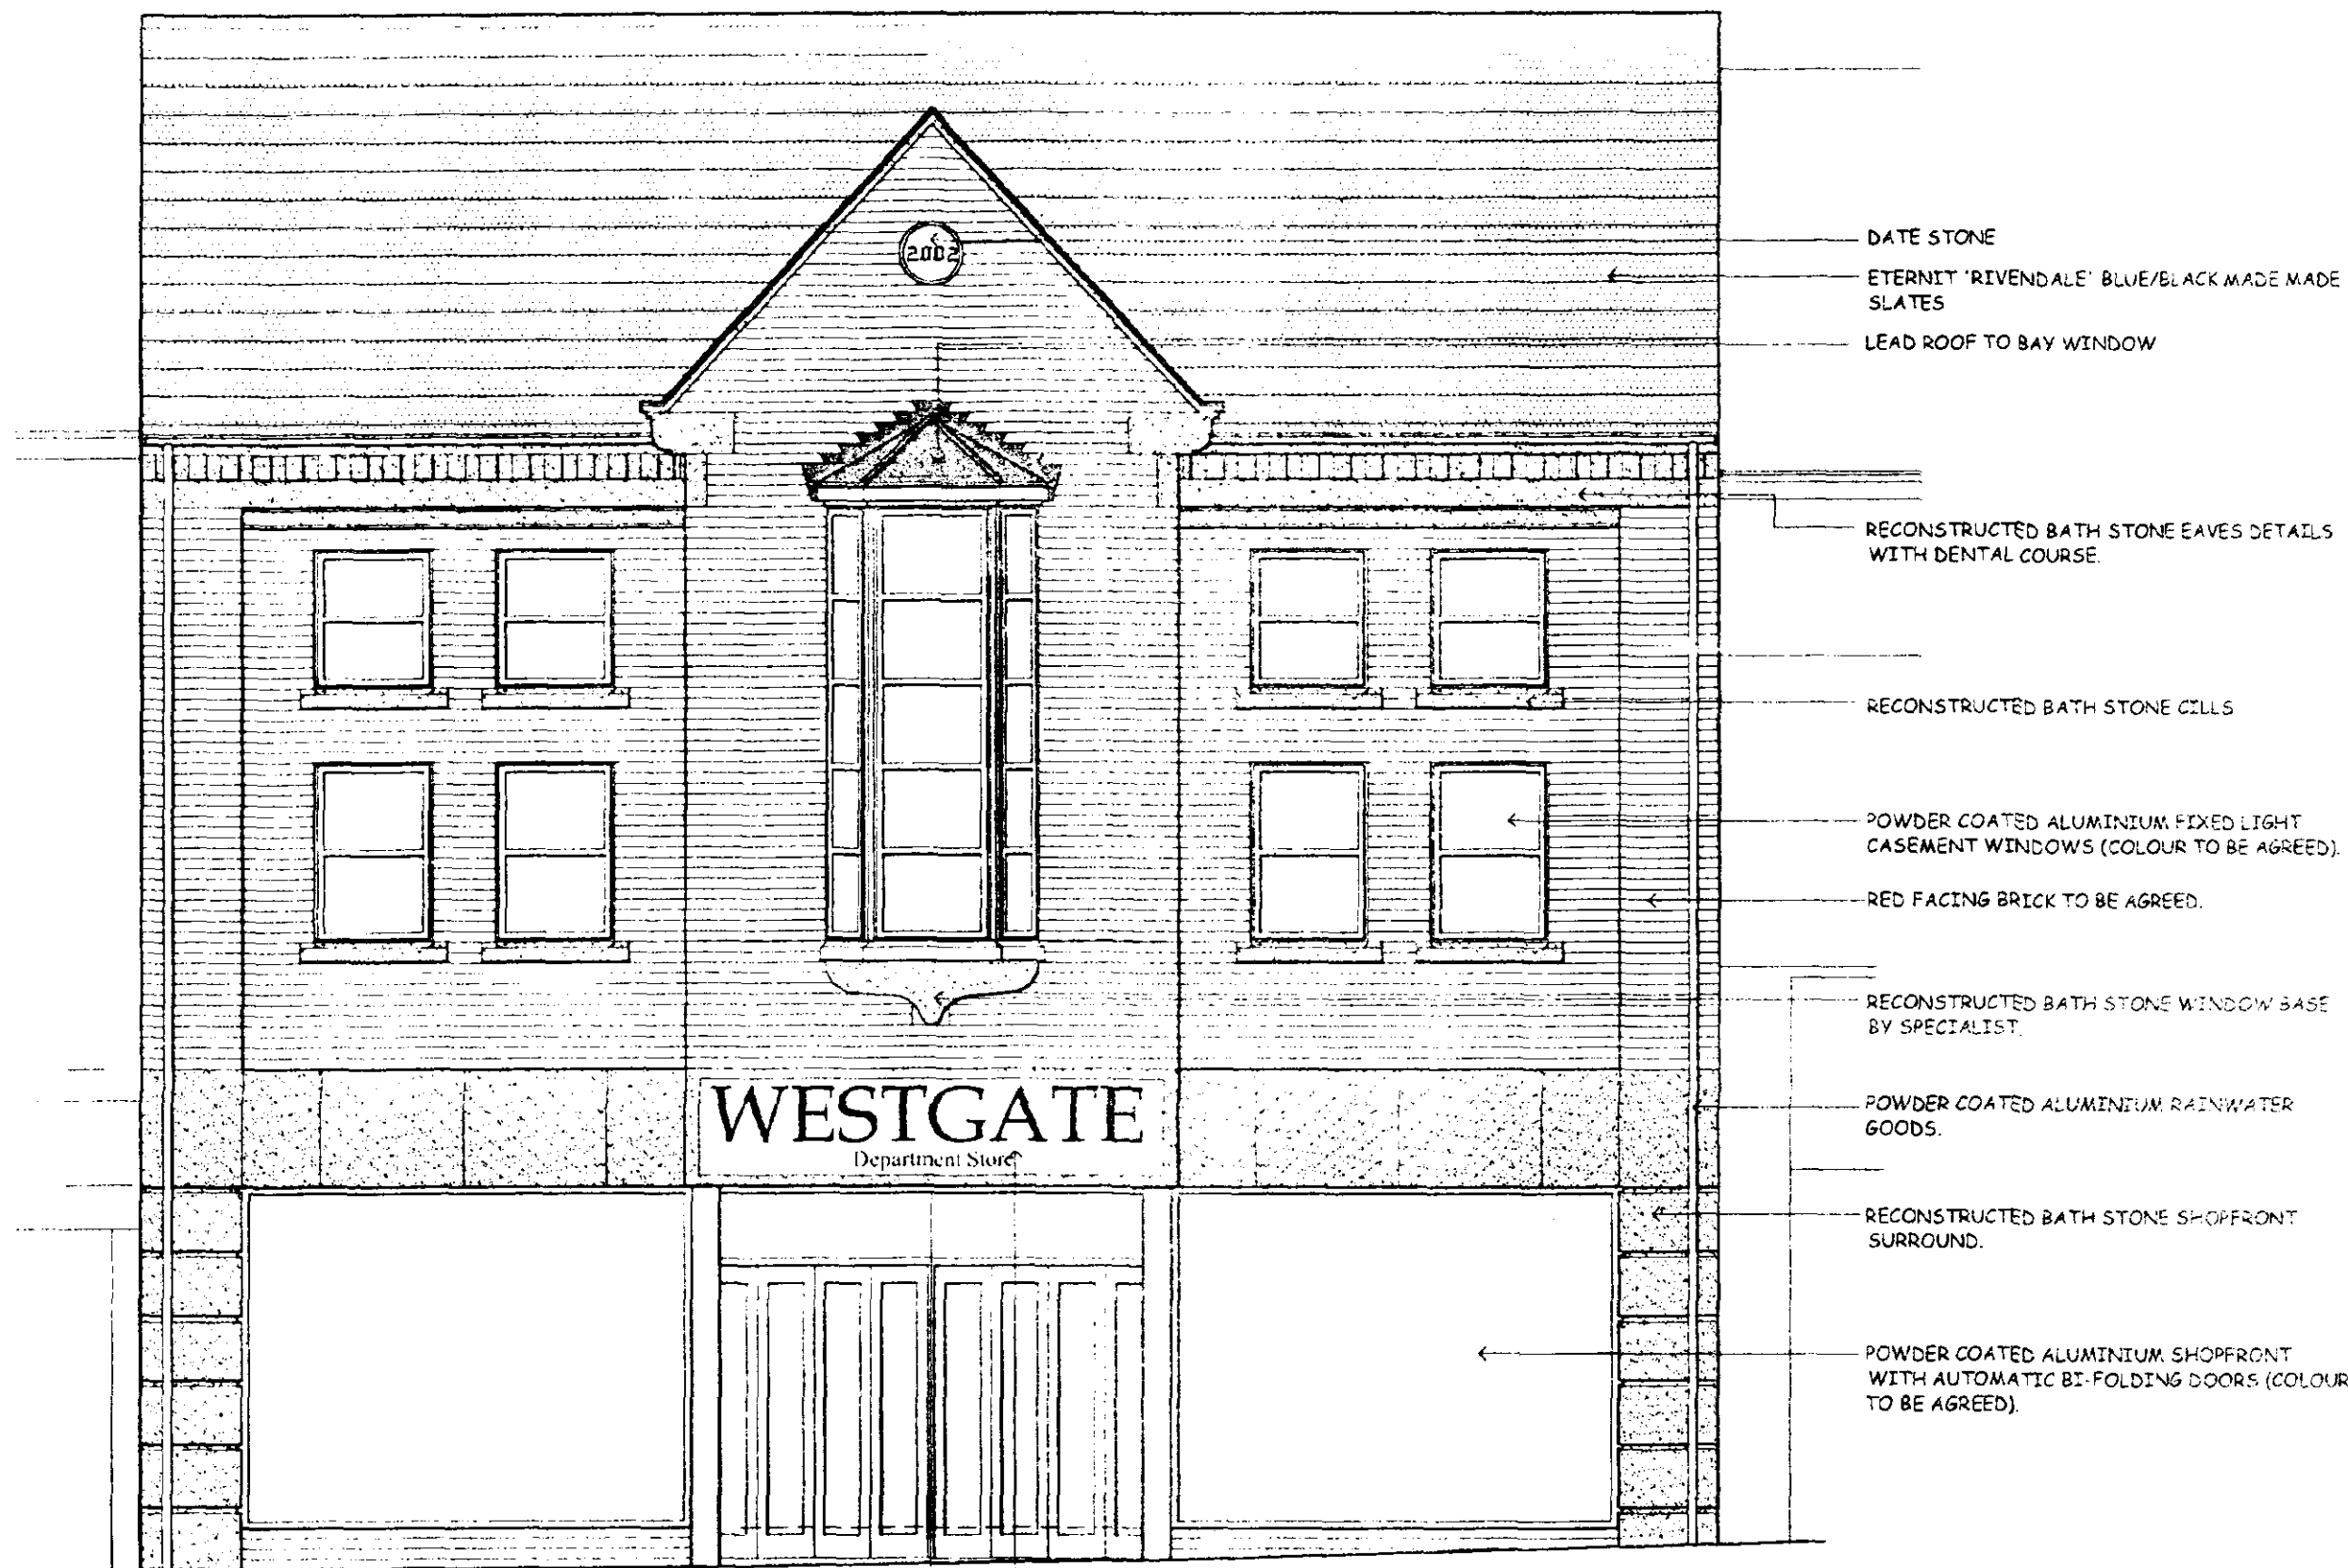


Front Elevation (18 & 19 Bridge Street & 1 Market Place)

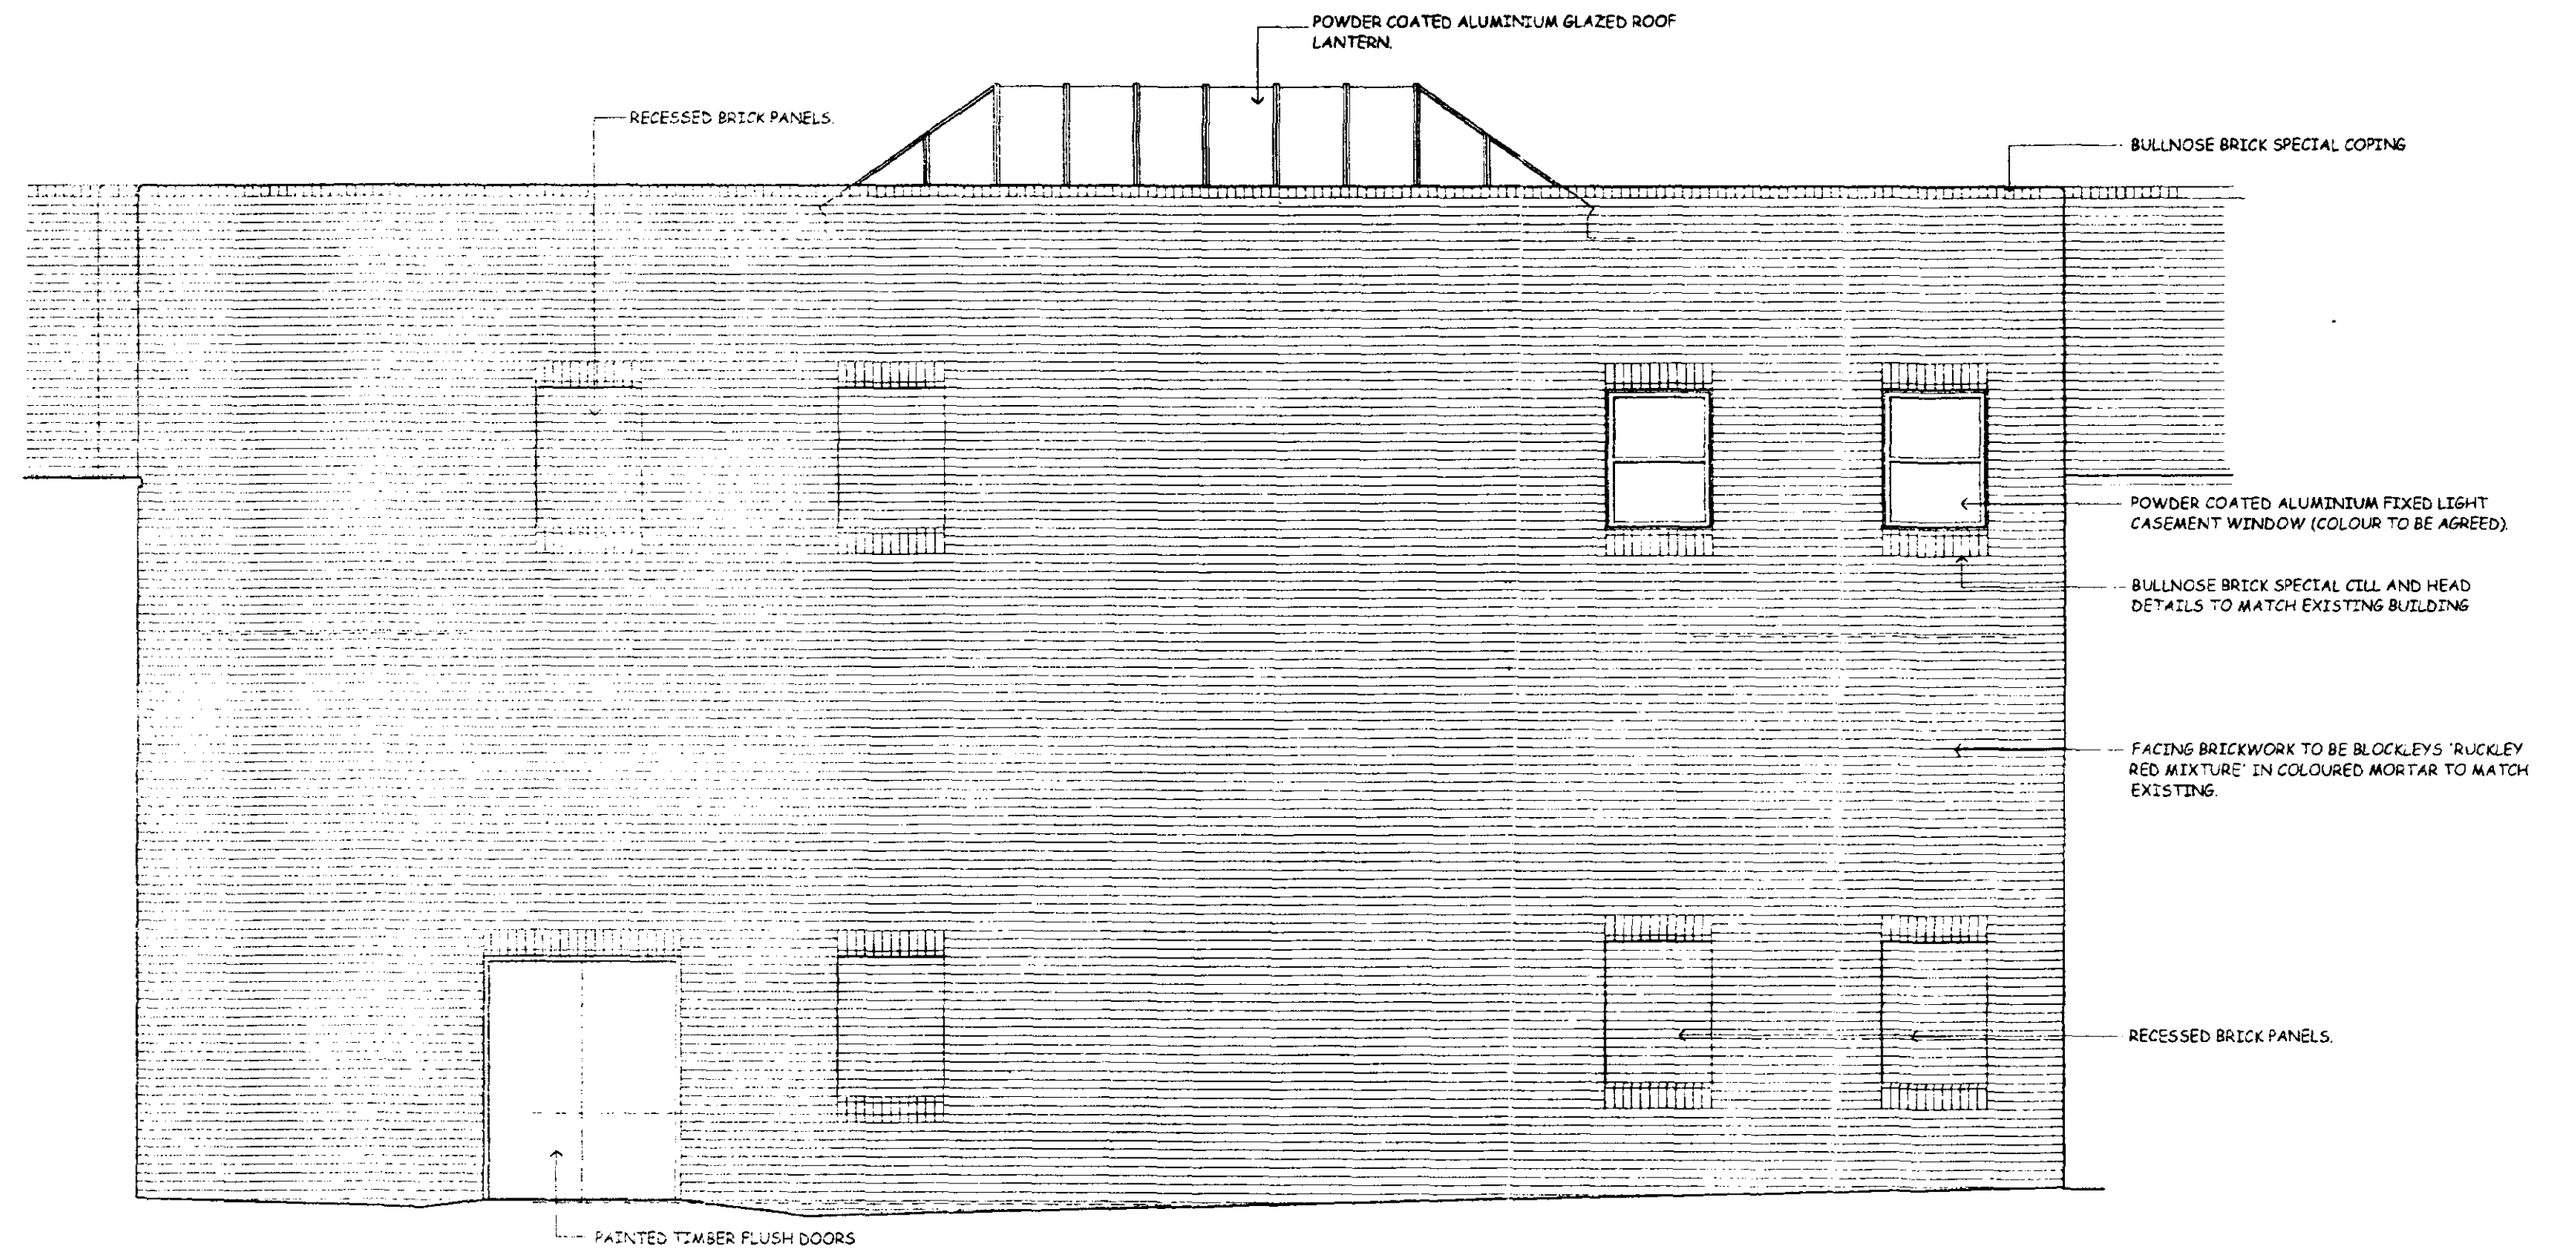

Side Elevation (From A)

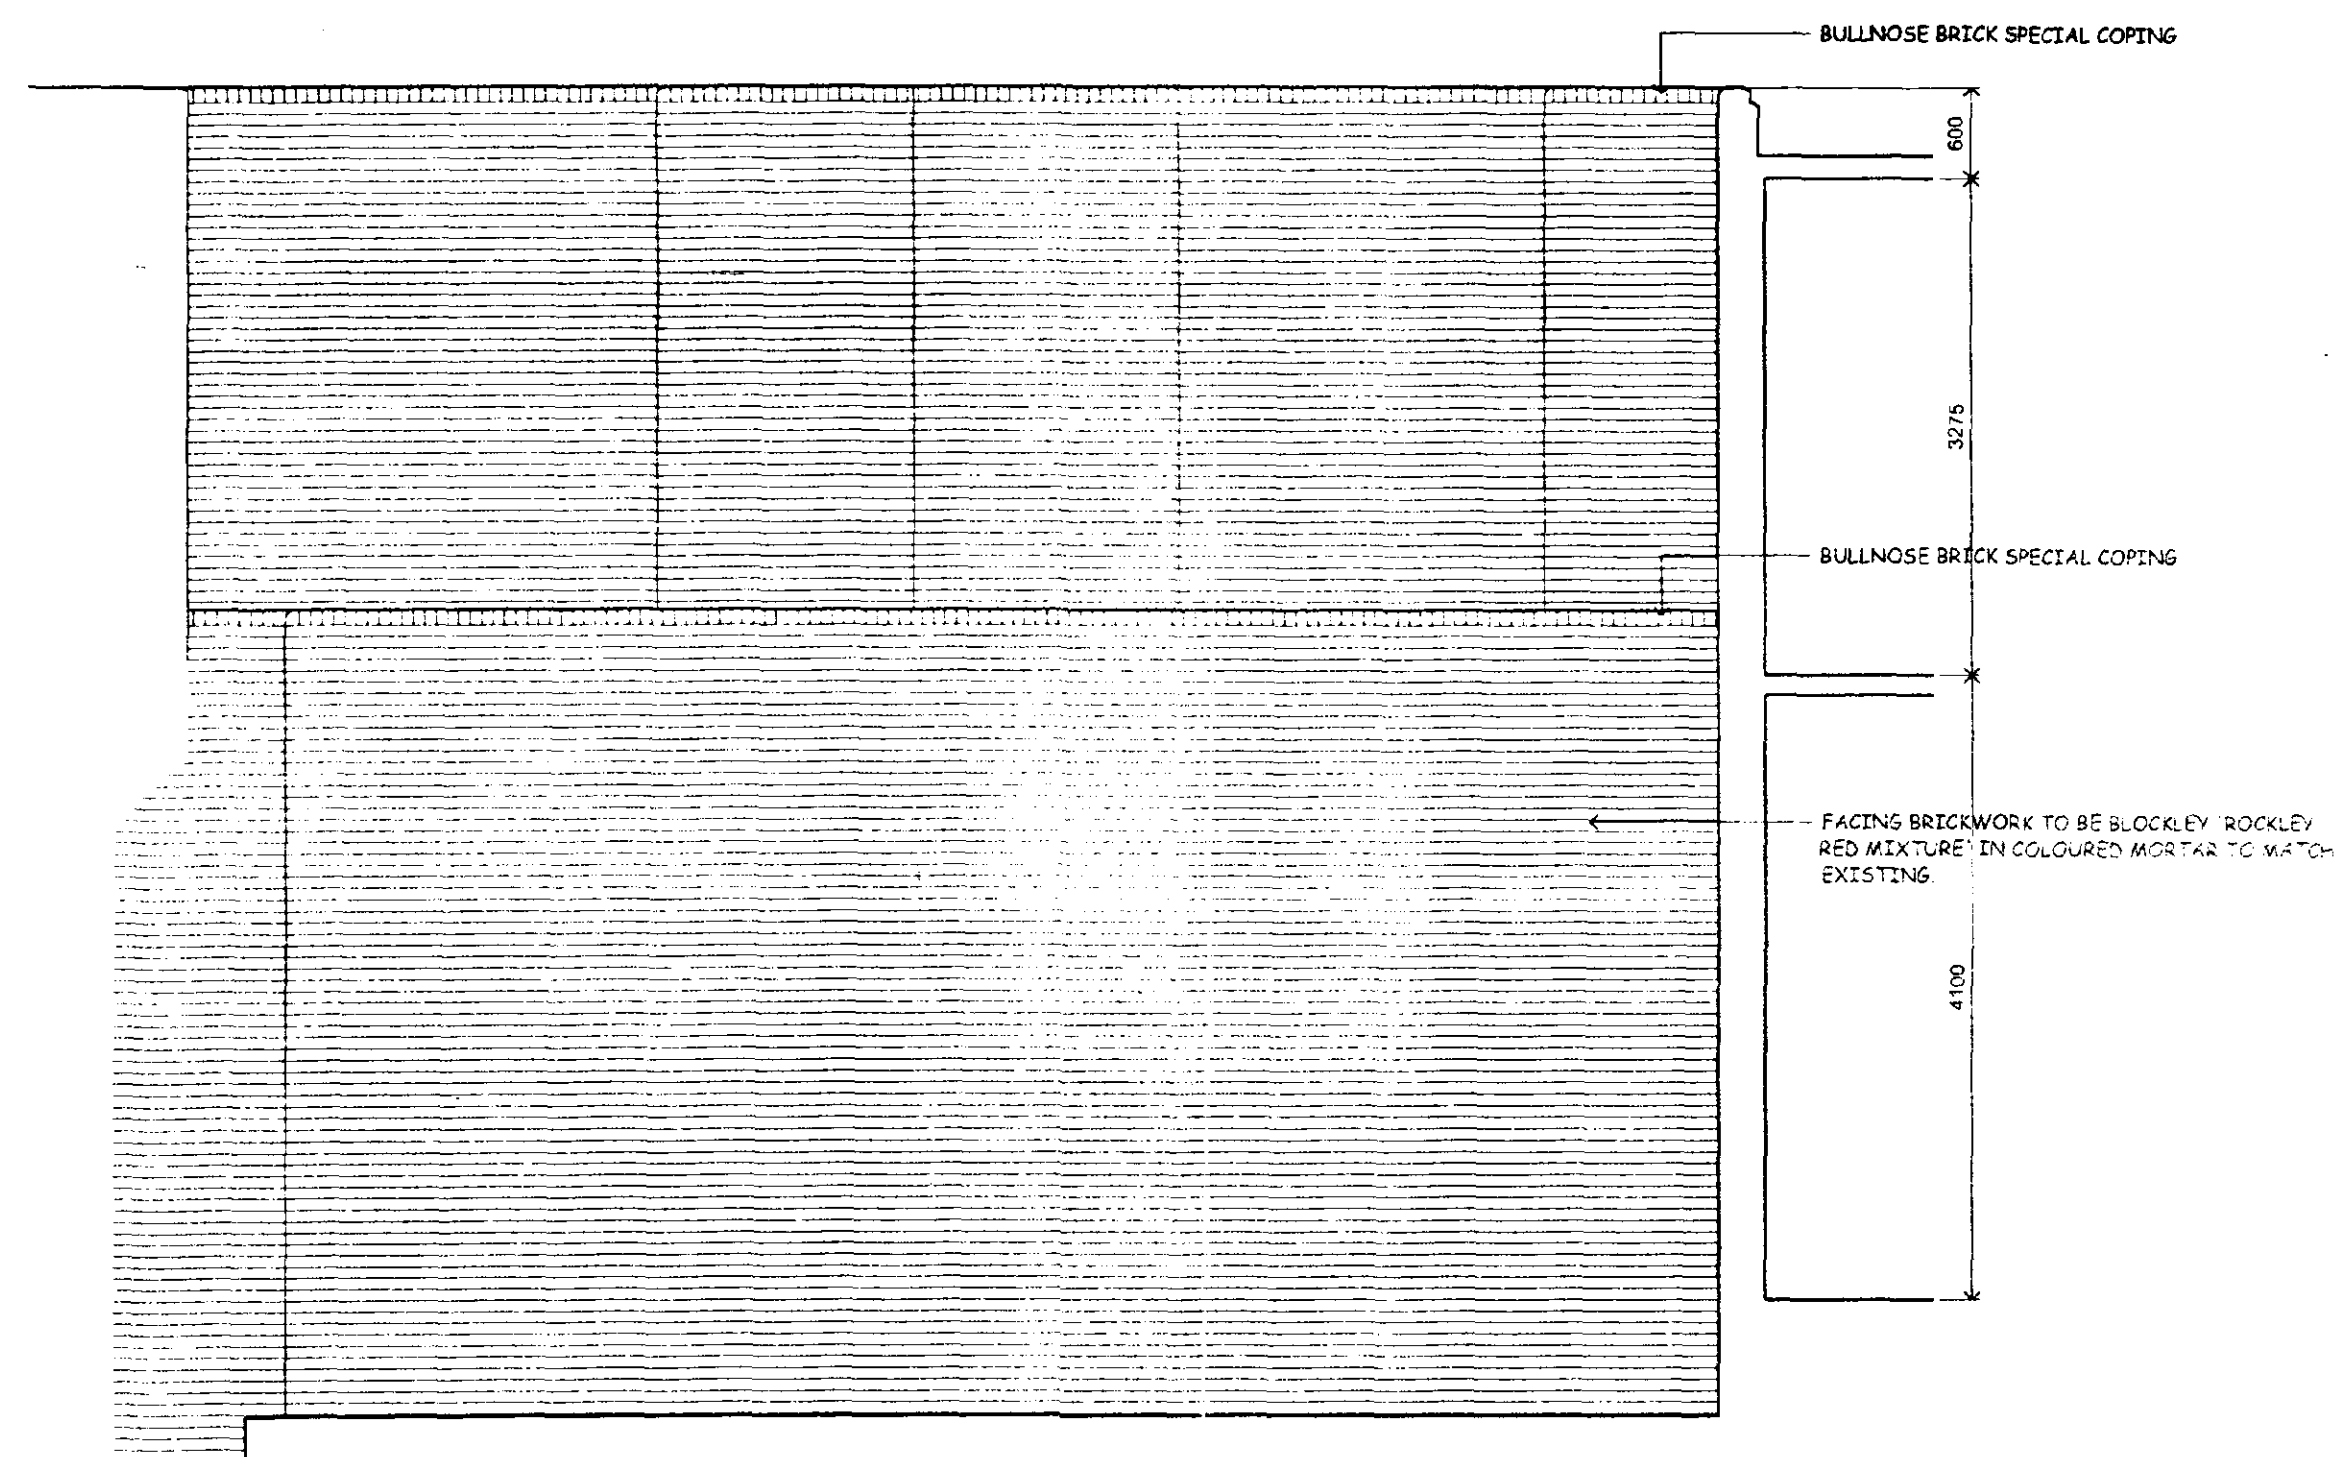

Side Elevation (From B)

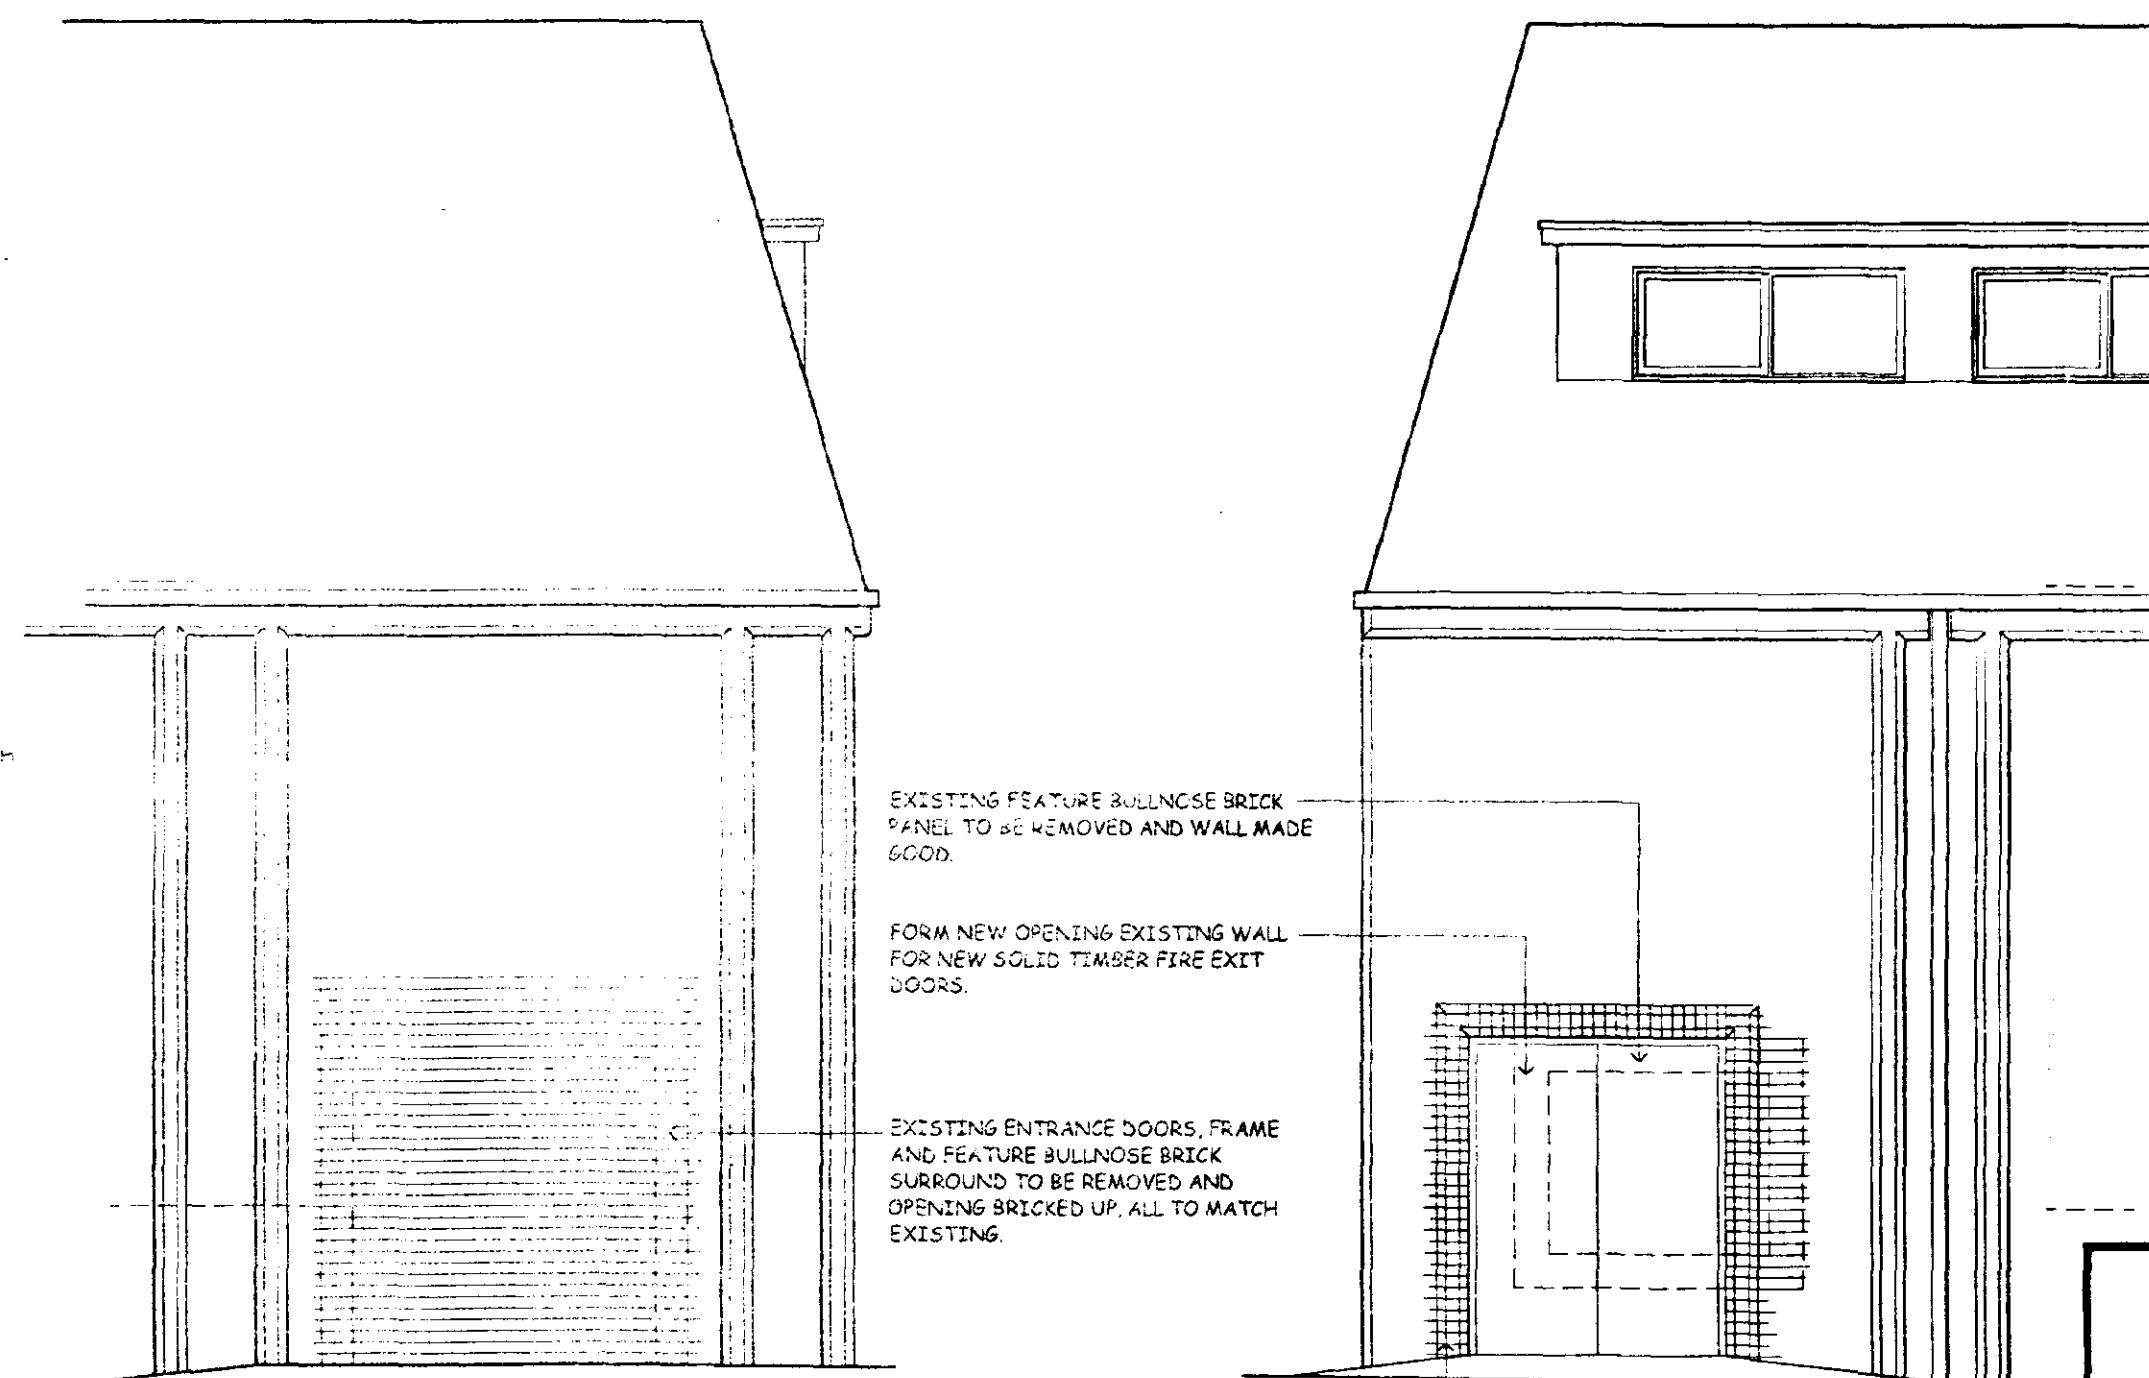

Part Side Elevation (Hole in the Wall)

Part Rear Elevation

REVISION A : 21/11/2002 : LANTERN LIGHT ADDED AND DOOR REPOSITIONED ON SIDE ELEVATION (FROM 'A'), AND REAR AND SIDE ELEVATION (FROM HOLE IN THE WALL) ADDED.

AMENDED PLAN
Ref. A1

22 NOV 2002
Ref 624101



Le Sage
ASSOCIATES
CHARTERED
ARCHITECTS

40 BRIDGE STREET DEEPING ST. JAMES
PETERBOROUGH PE6 8HA
TEL: (01773) 344200 FAX: (01773) 344391

PROJECT
Proposed Extension to No. 7 Market Place
Spalding, Lincolnshire
(to incorporate 18 & 19 Bridge Street & 1 Market Place)

CLIENT
Westgate Properties (Anglia) Limited

DRAWING
Proposed Elevations

DATE	SCALE	DRAWING NO.	REV.
24/04/2001	1:50	1271/04	A