


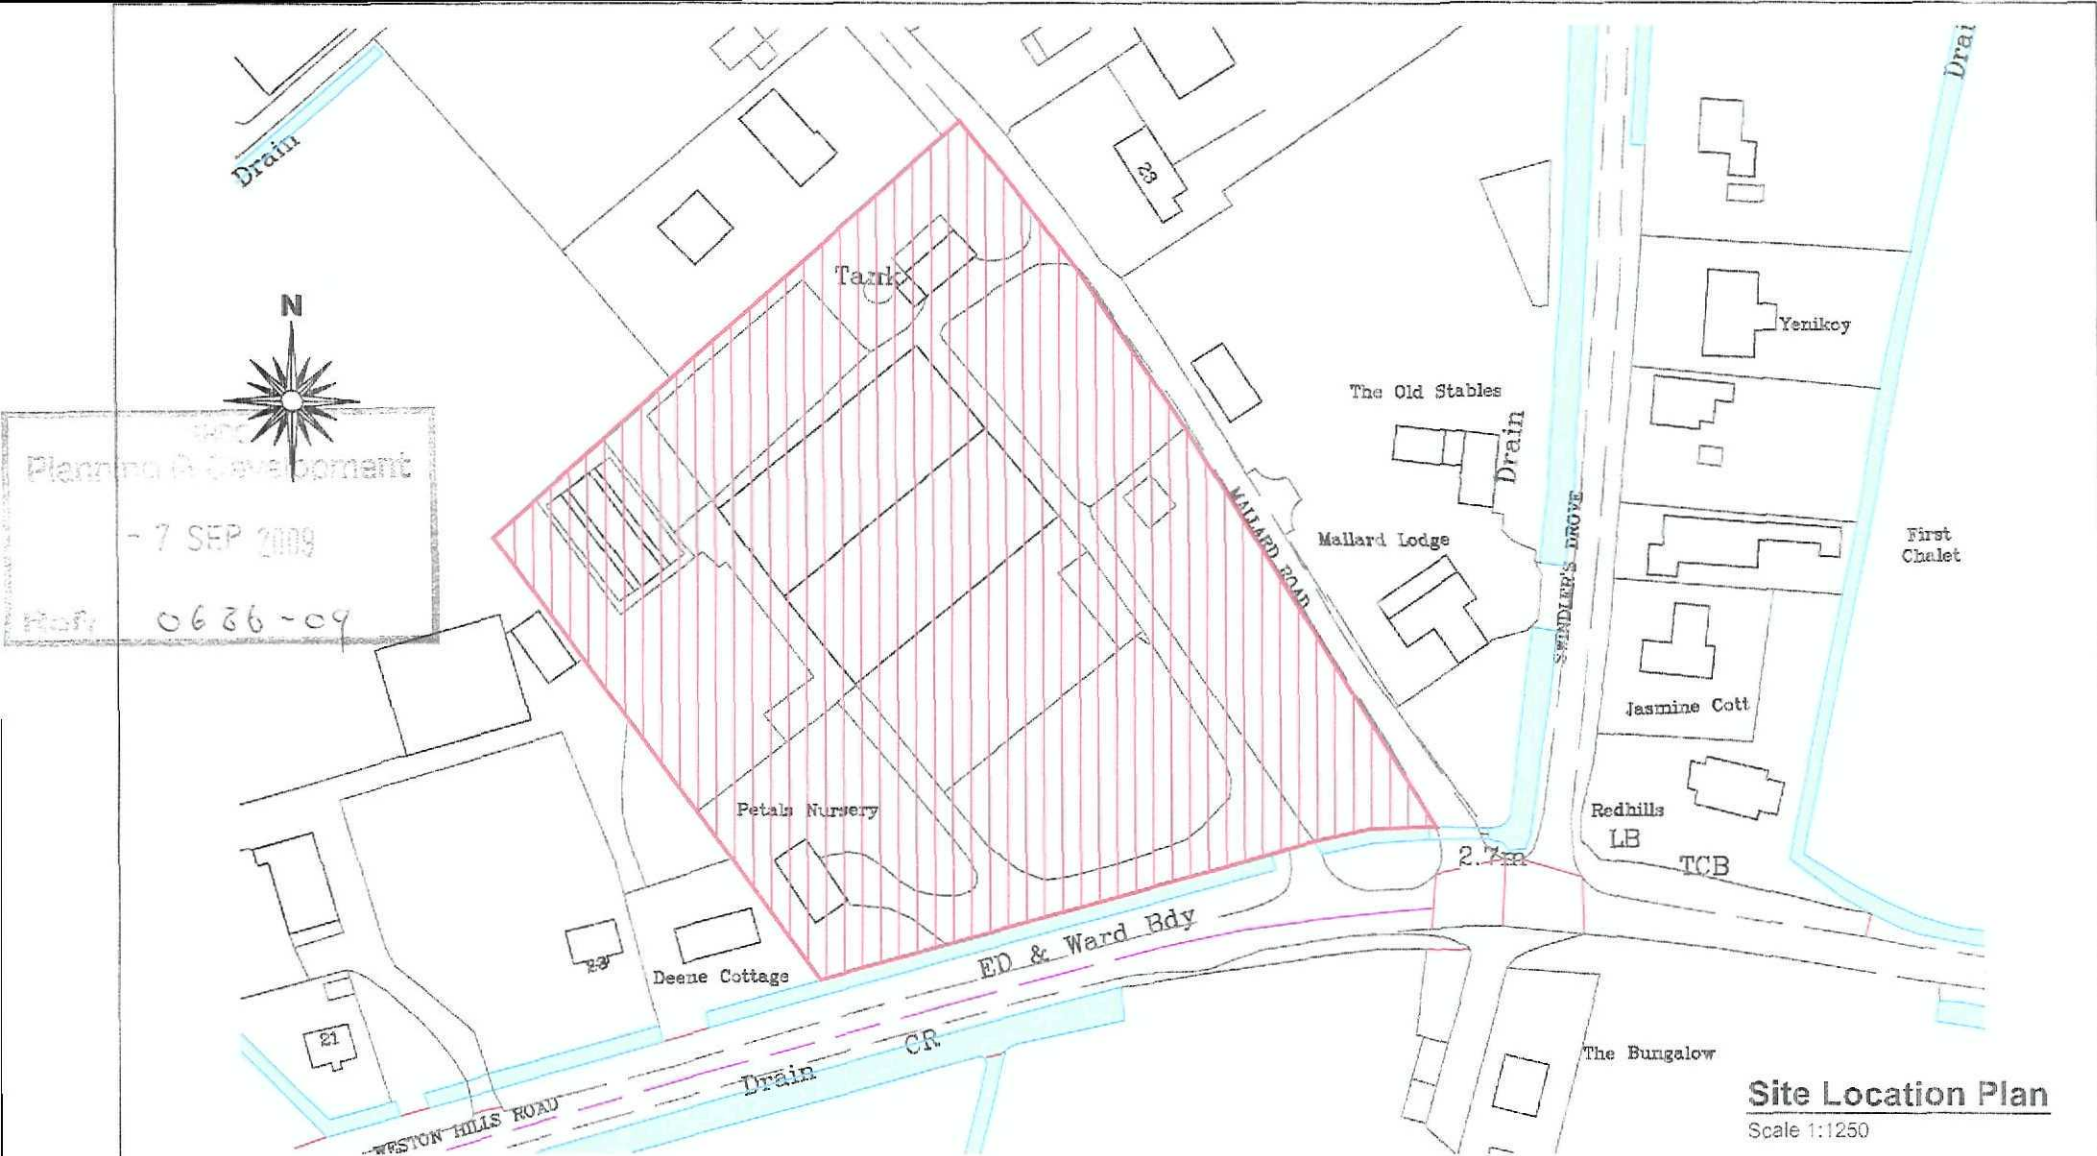

Site Location Plan

Scale 1:1250



2nd Floor - 5B Sheepmarket
Spalding
PE11 1BH
Tel: 01775 768 921
e-mail: enquiries@remwaydesign.co.uk


Site:
Replacement Agricultural Dwelling at:
Petals Nursery
Weston Hills Road
Low Fulney
Spalding
PE12 6NE

Client:

Mrs T Greengrass-Lewis

Date: ***** Scale: as noted

Drawing No:
1749 - 01(a4)

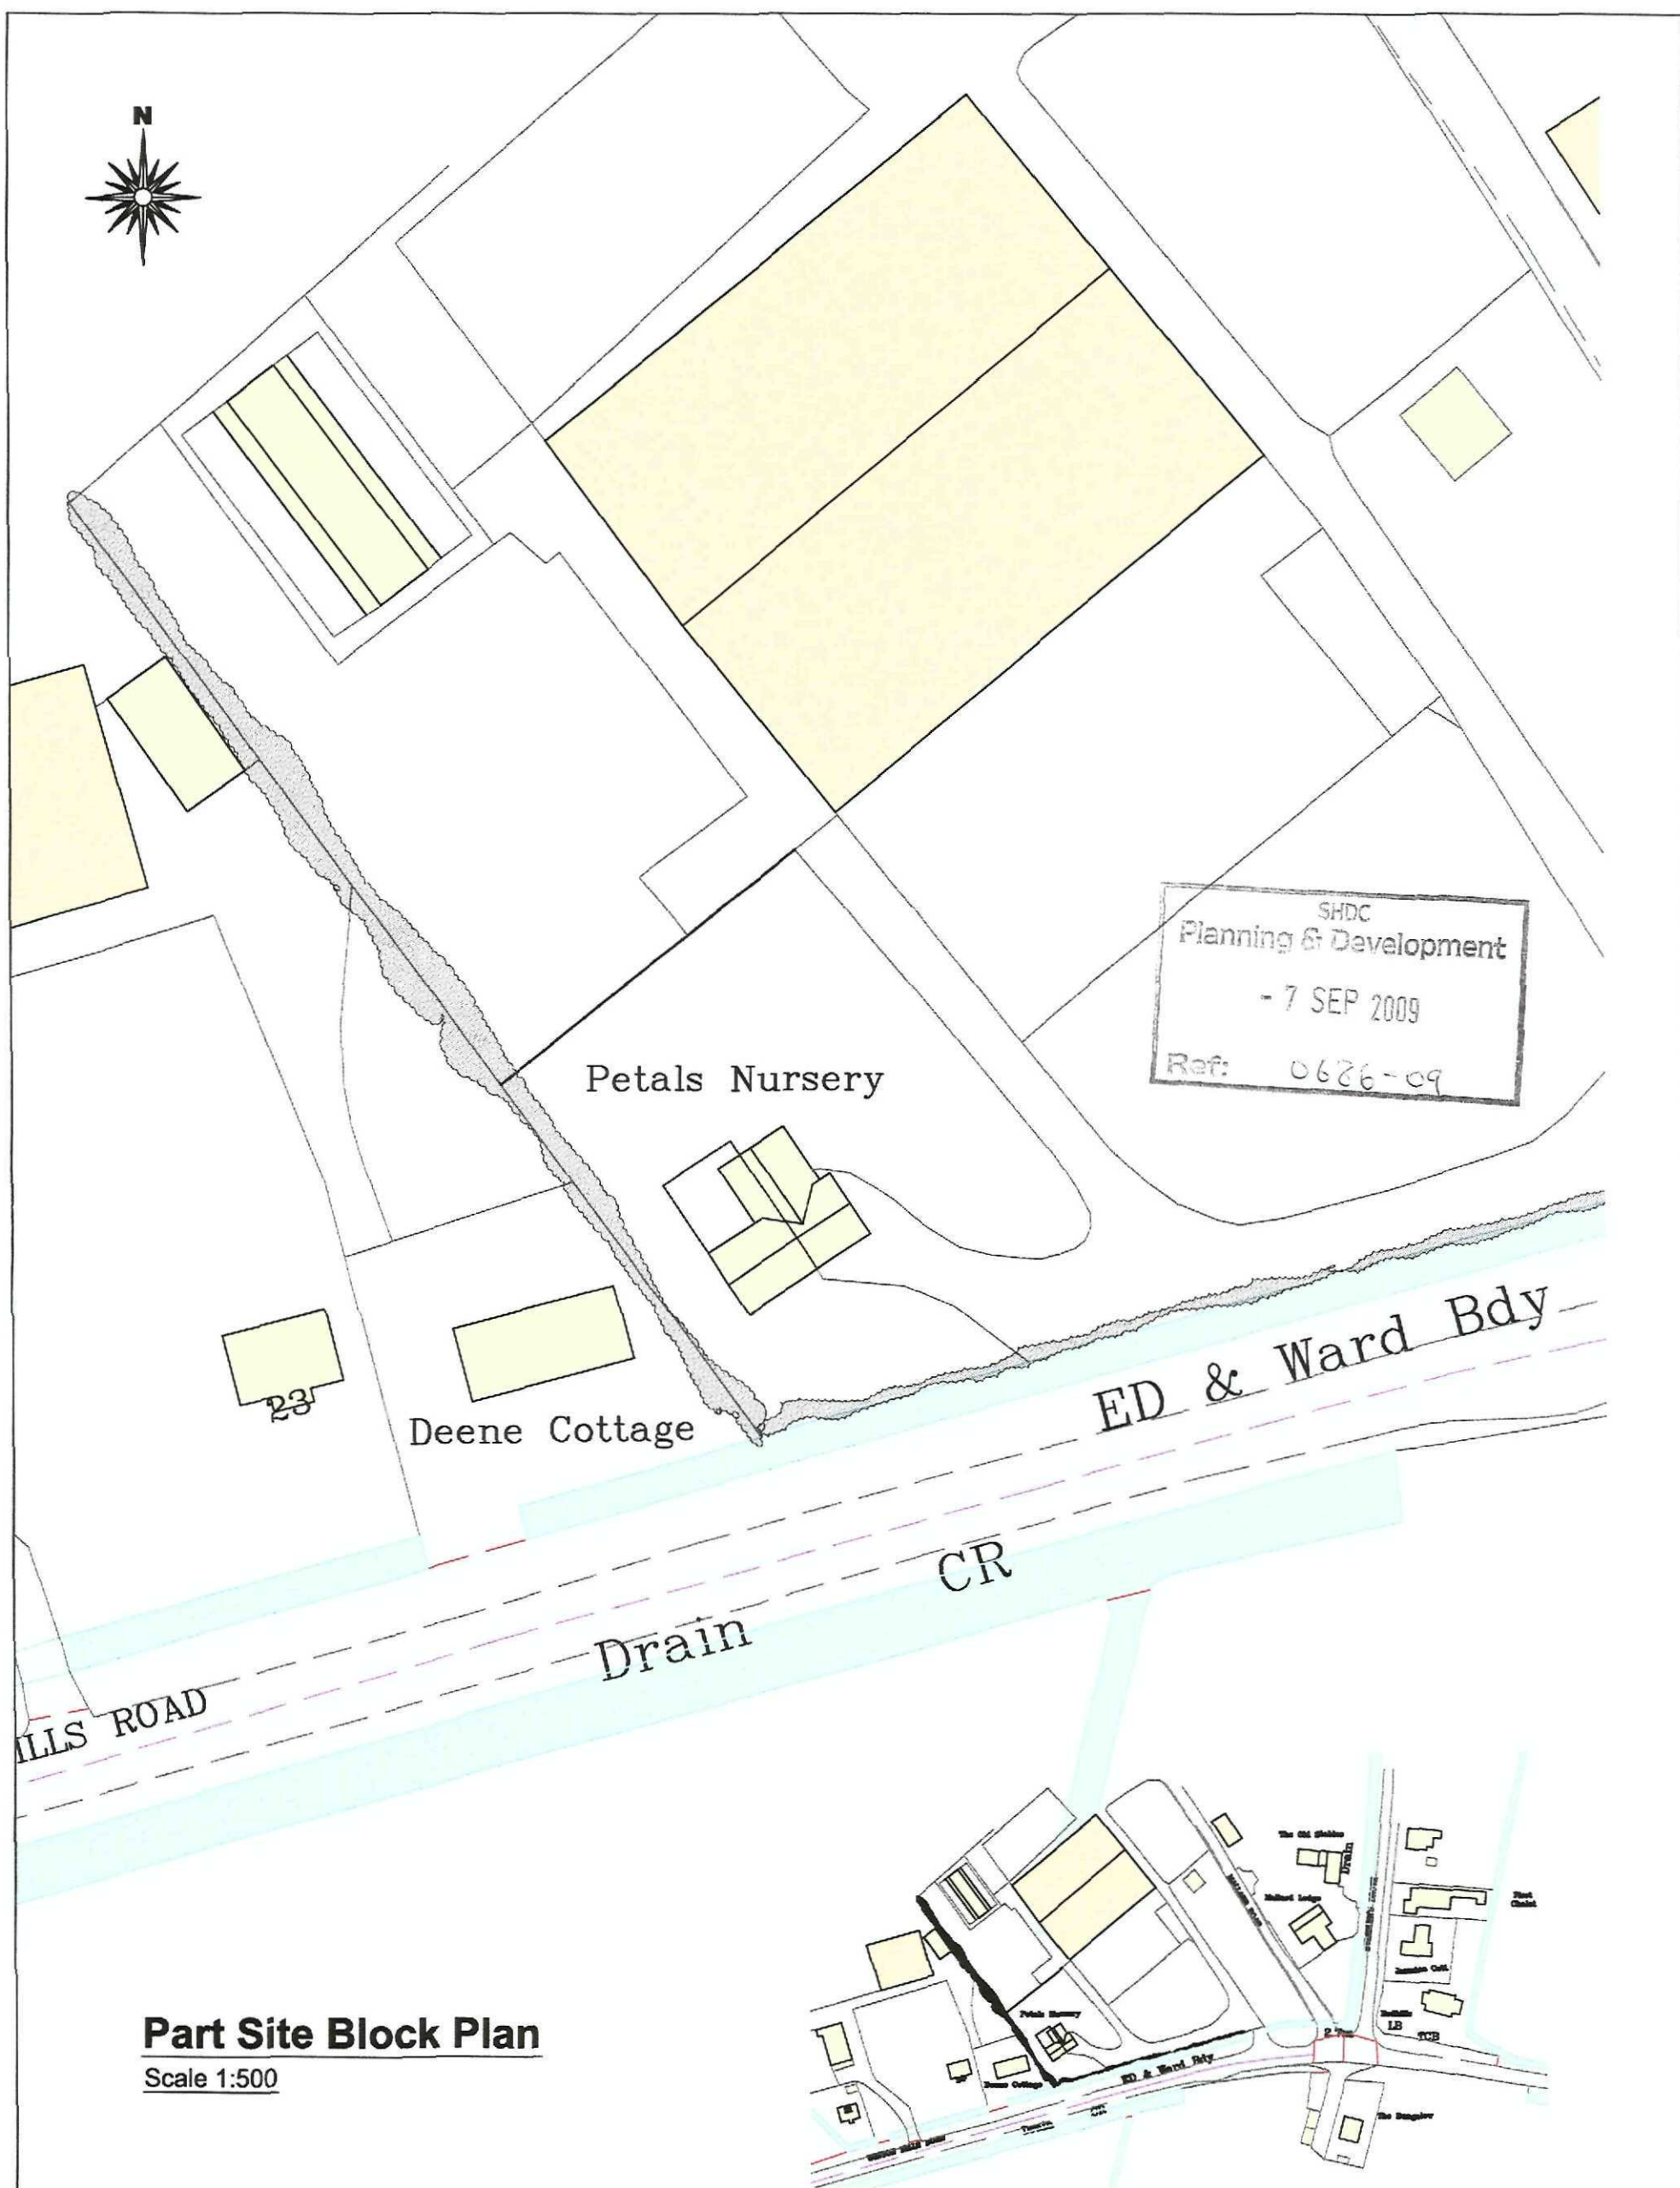

Scale 1:500



Client :


Date : ★★★★★

Scale : as noted


Drawing No:

1749-02(a3)

Contractor to check all Dimensions on site prior to ordering materials / commencing work.Do Not Scale from this Drawing - If in doubt then please ask

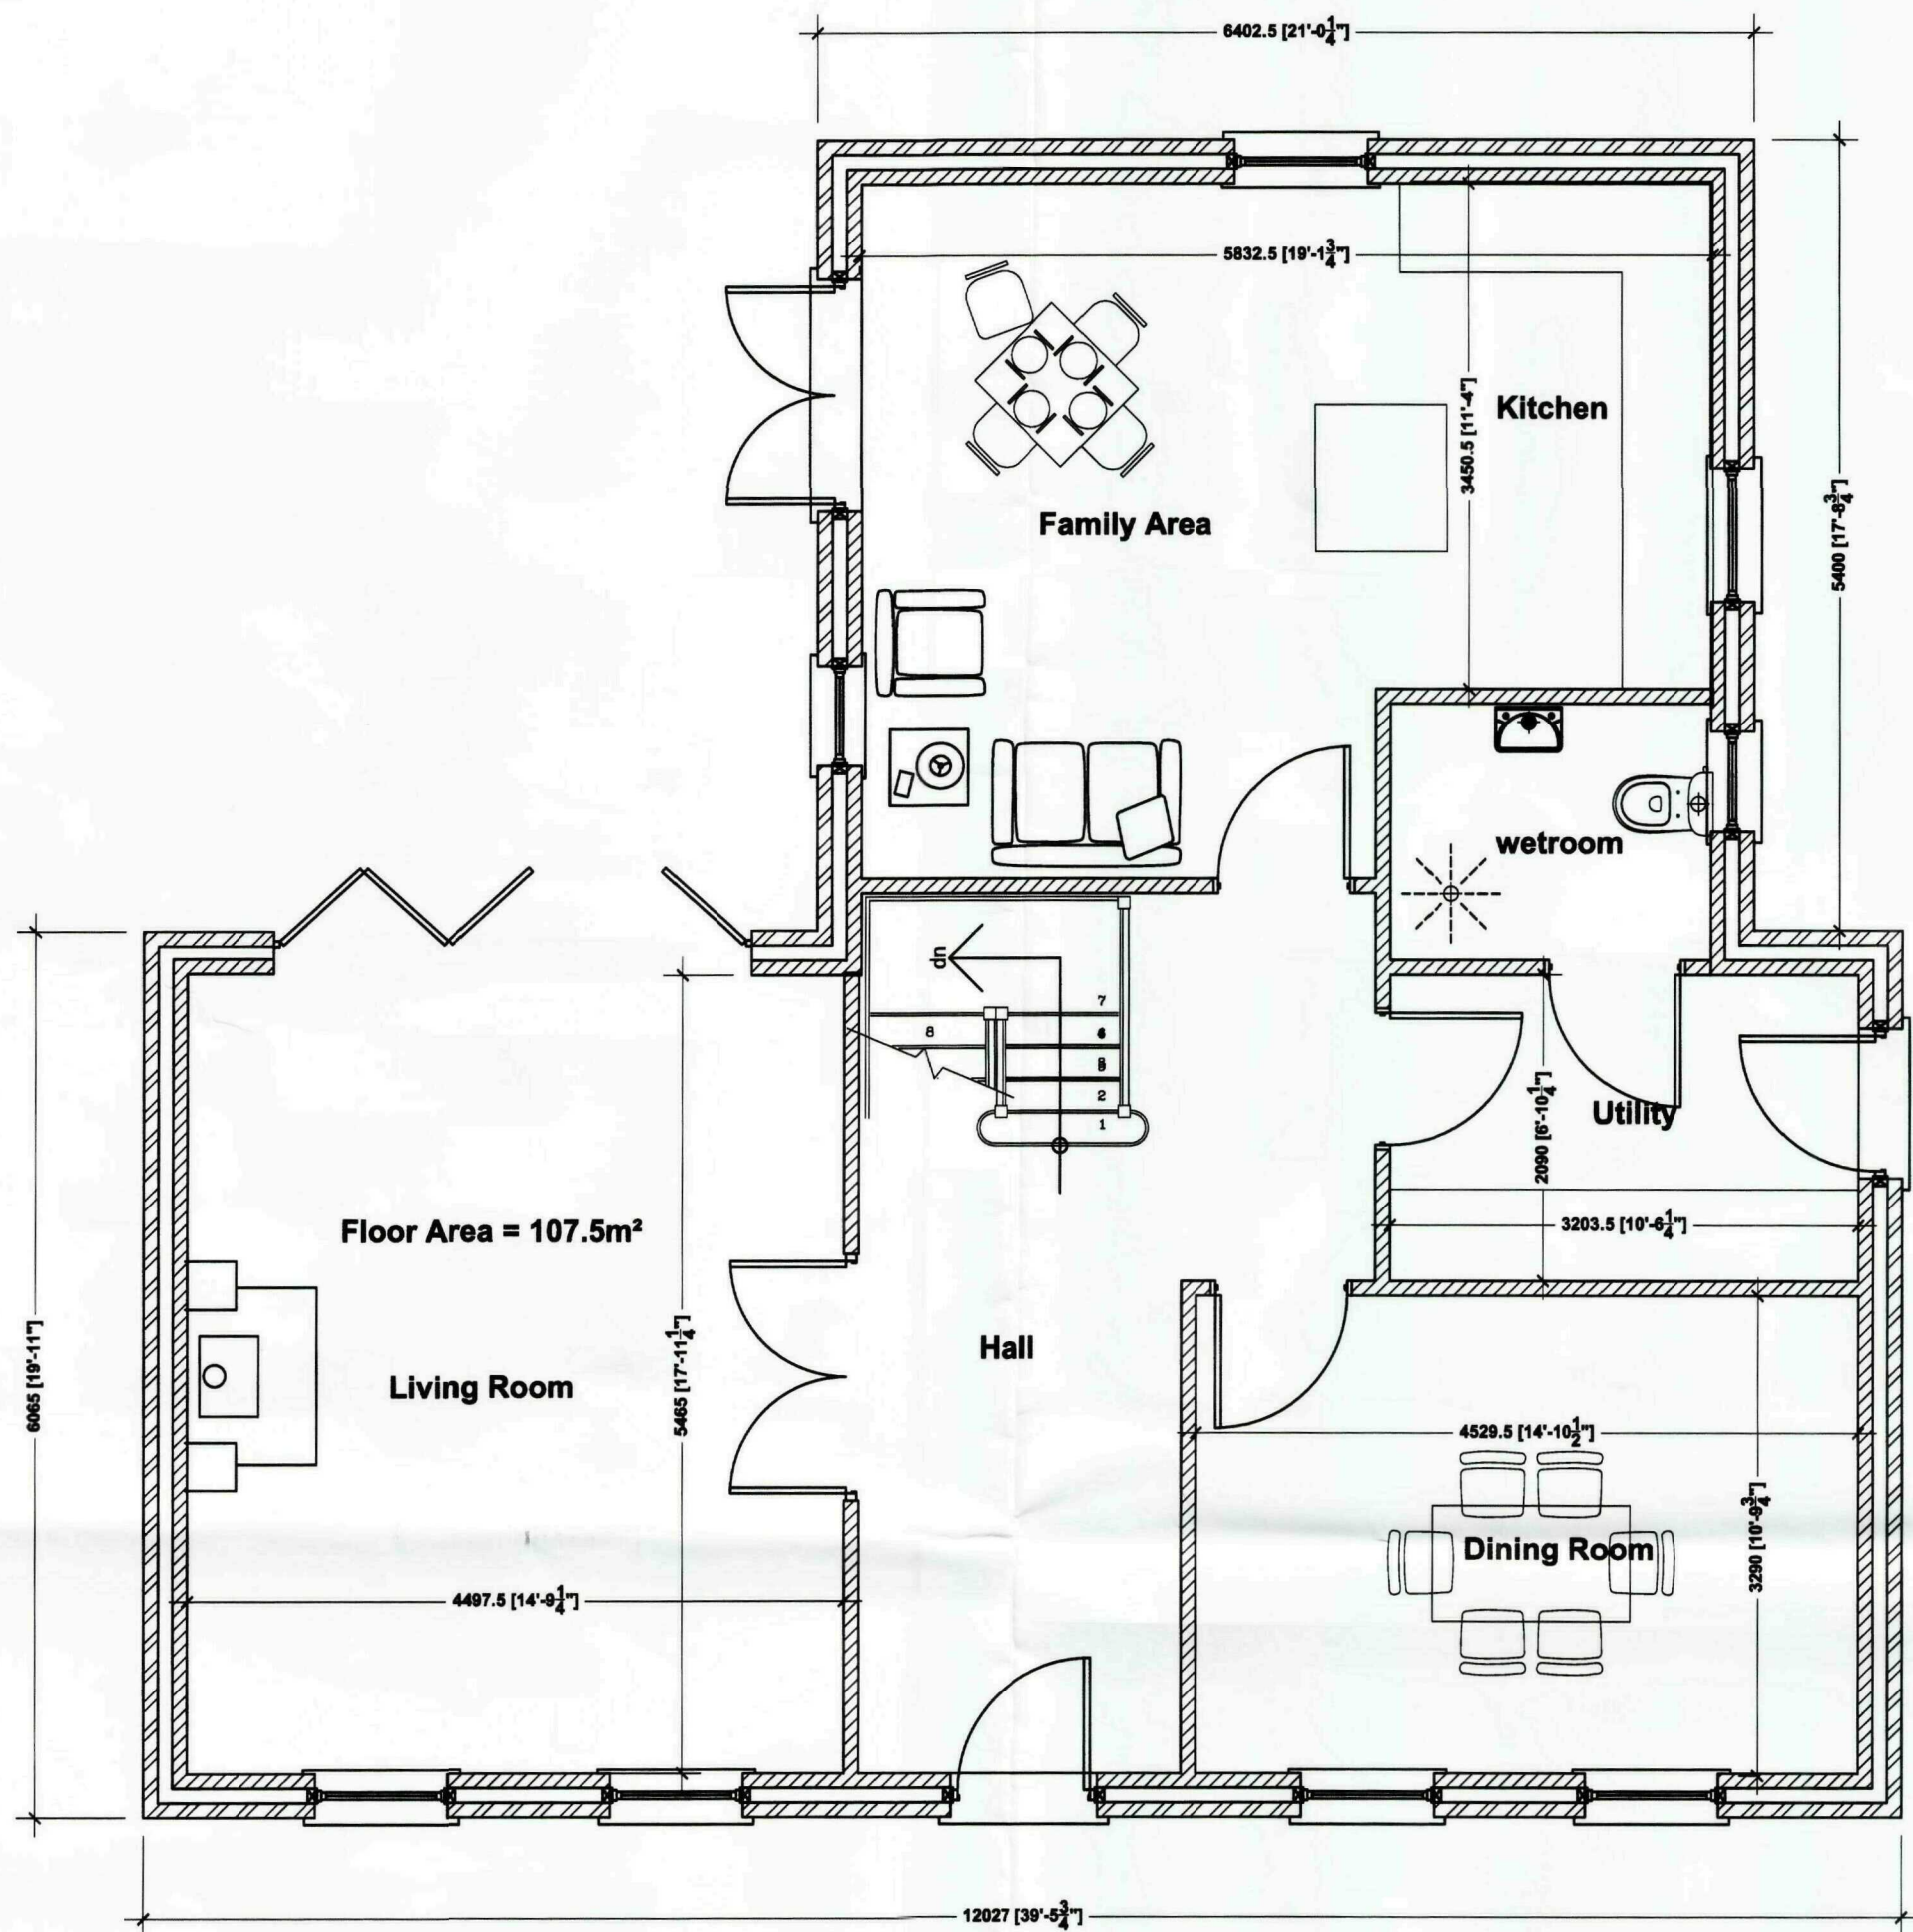

Ground Floor Plan
Scale 1:50

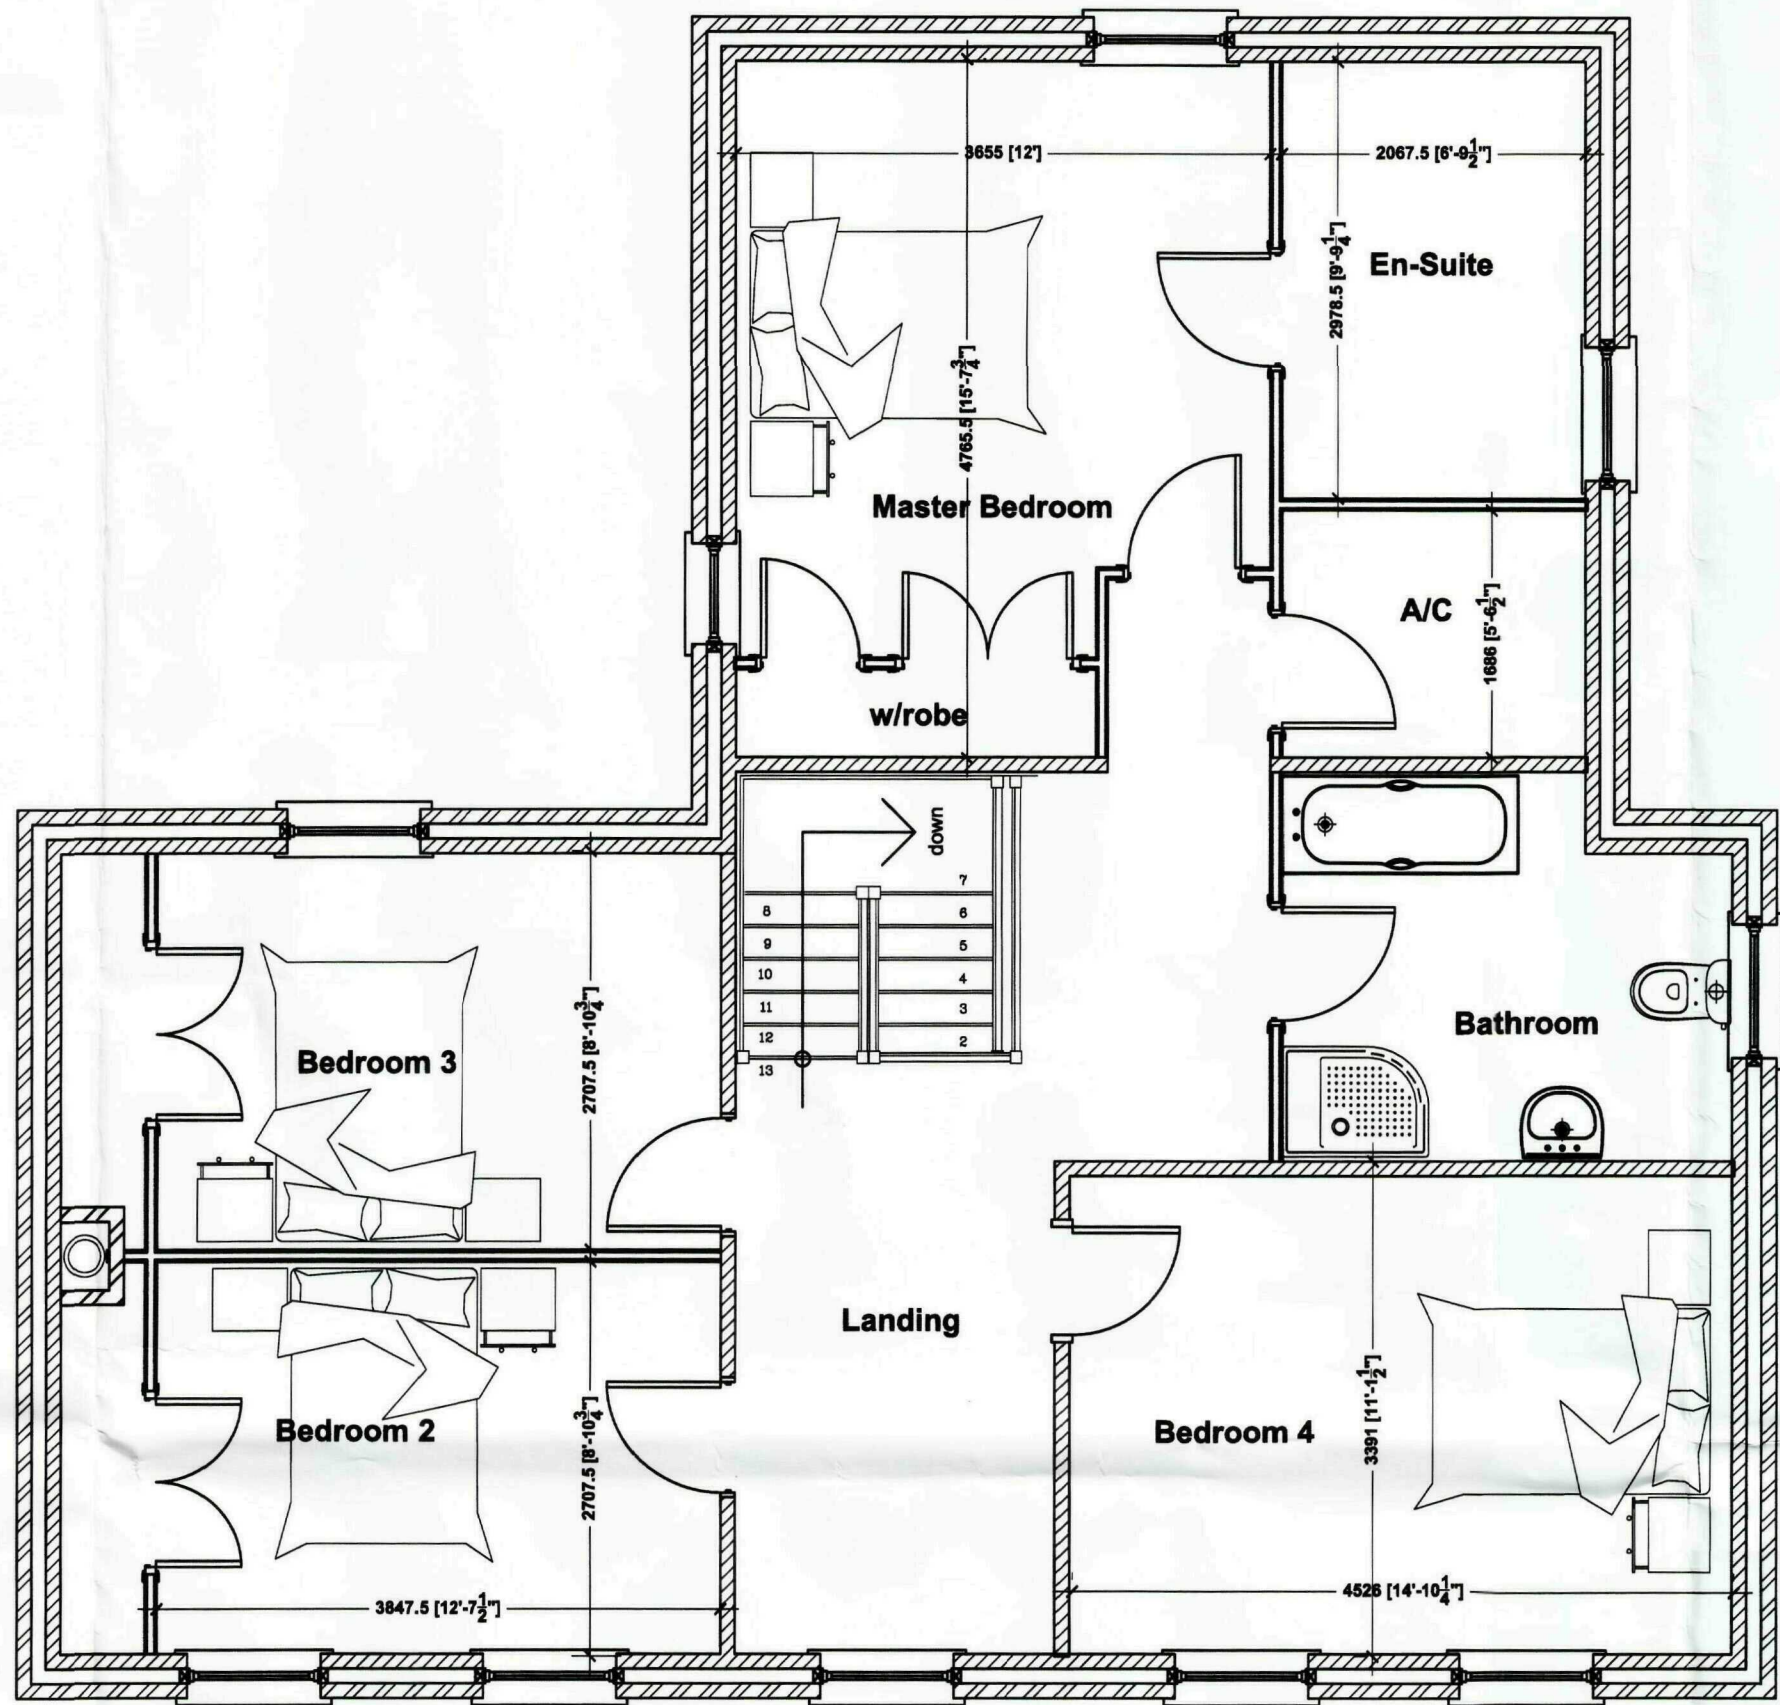

First Floor Plan
Scale 1:50



Front Elevation
Scale 1:100



Side Elevation
Scale 1:100



Rear Elevation
Scale 1:100



Side Elevation
Scale 1:100

SHDC
Planning & Development
- 7 SEP 2009
Ref: 0686-09

GENERAL CONDITIONS
Contractors are responsible for checking all dimensions on site when work commences and before ordering any materials. Any discrepancies should be brought to the attention of the Client for remedial action before commencing further.

All materials not specified to be of a standard suitable for the work proposed and be fit for purpose. All work to be in accordance with good building practice and all necessary BS codes for Workmanship on Building Sites.

Revisions

A - 27.08.09 - Amended to suit Clients comments

Client:

Mrs T Greengrass-Lewis

Site:

Agricultural Dwelling at:
Petals Nursery
Weston Hills Road
Low Fulney
Spalding
PE12 6NE

Dwg Title:

Floor Plans and Elevations



2nd Floor - 5B Sheepmarket

Spalding

PE11 1BH

Tel : 01775 768 921

e-mail: enquiries@remwaydesign.co.uk

Dwg Size

Drawing Number

Revision:

A1

1749-03

"A"

PLEASE NOTE:

Due to areas of the structure being covered, unexposed or otherwise inaccessible the notes / specifications of existing materials are subject to confirmation of site when it is feasible to expose the relevant areas of construction.