



ELEVATIONS

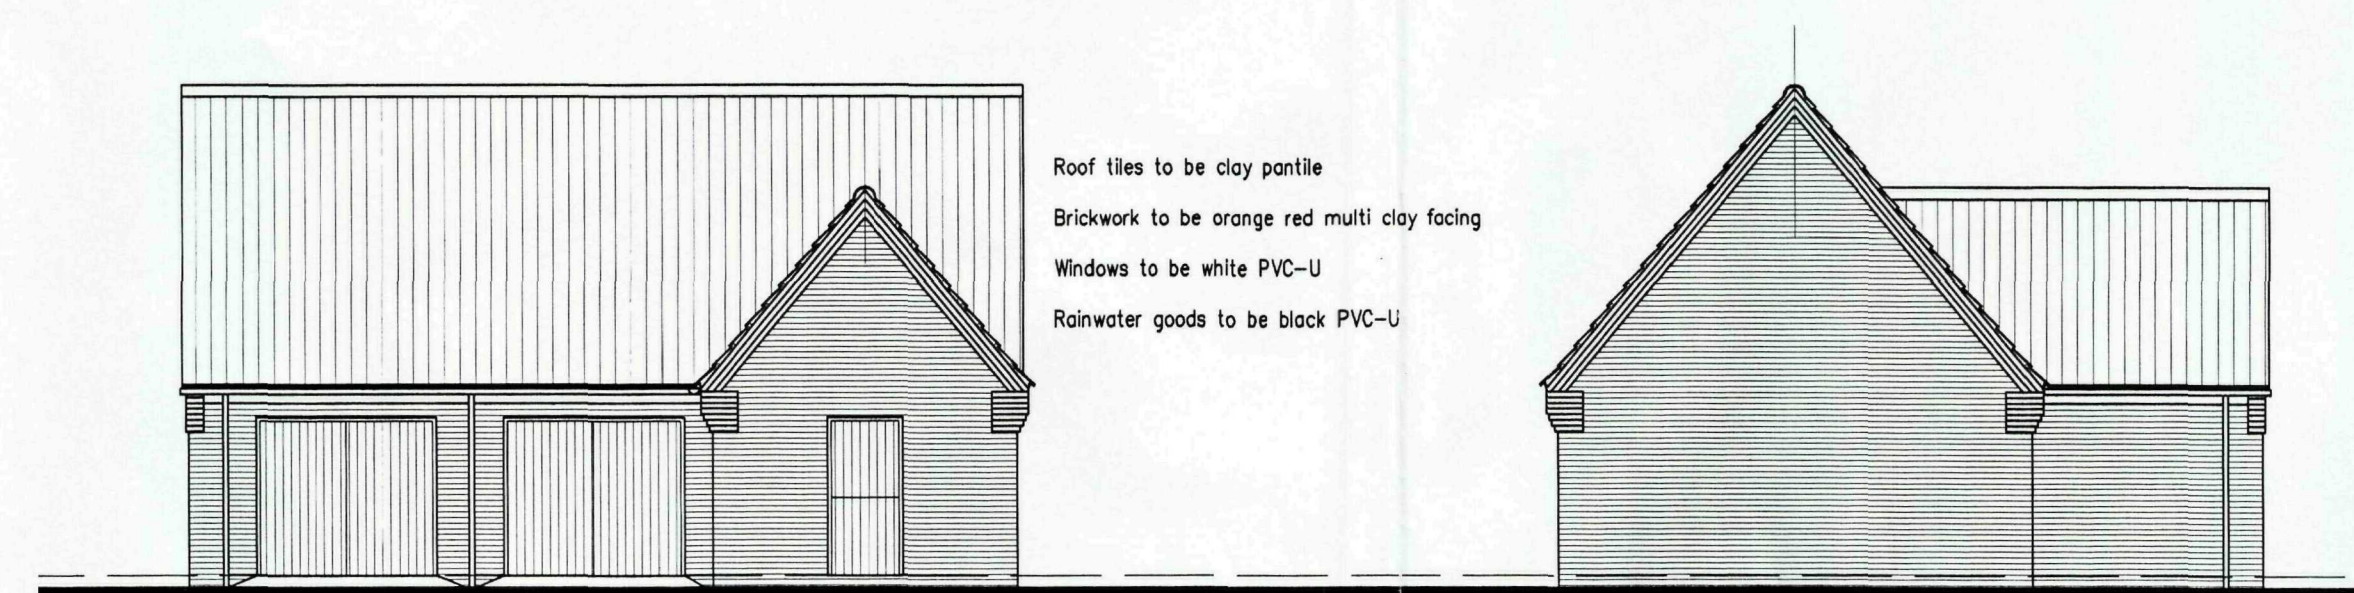


front

side

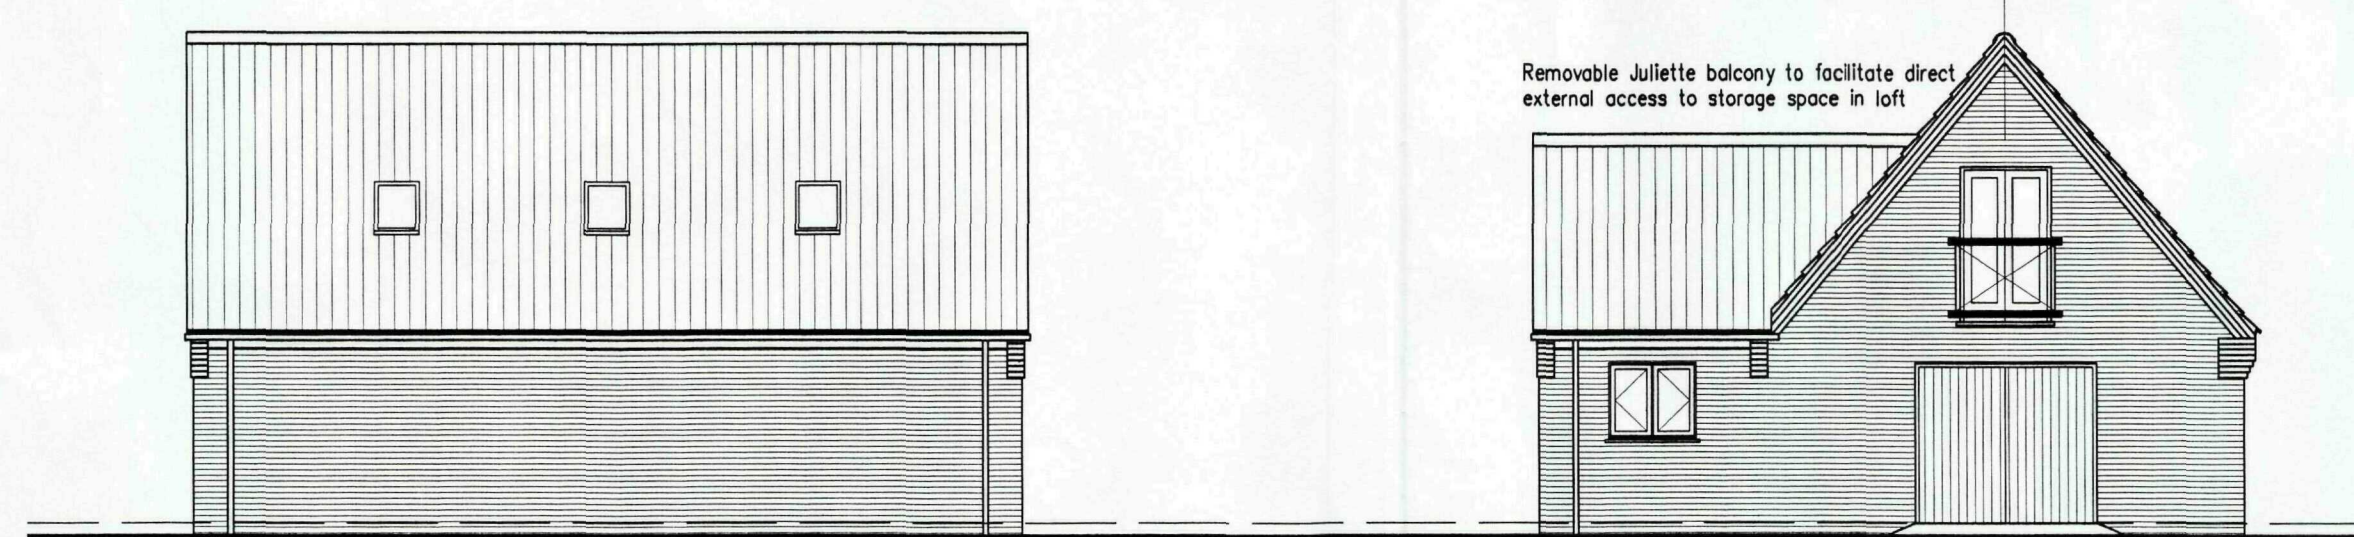


rear

side

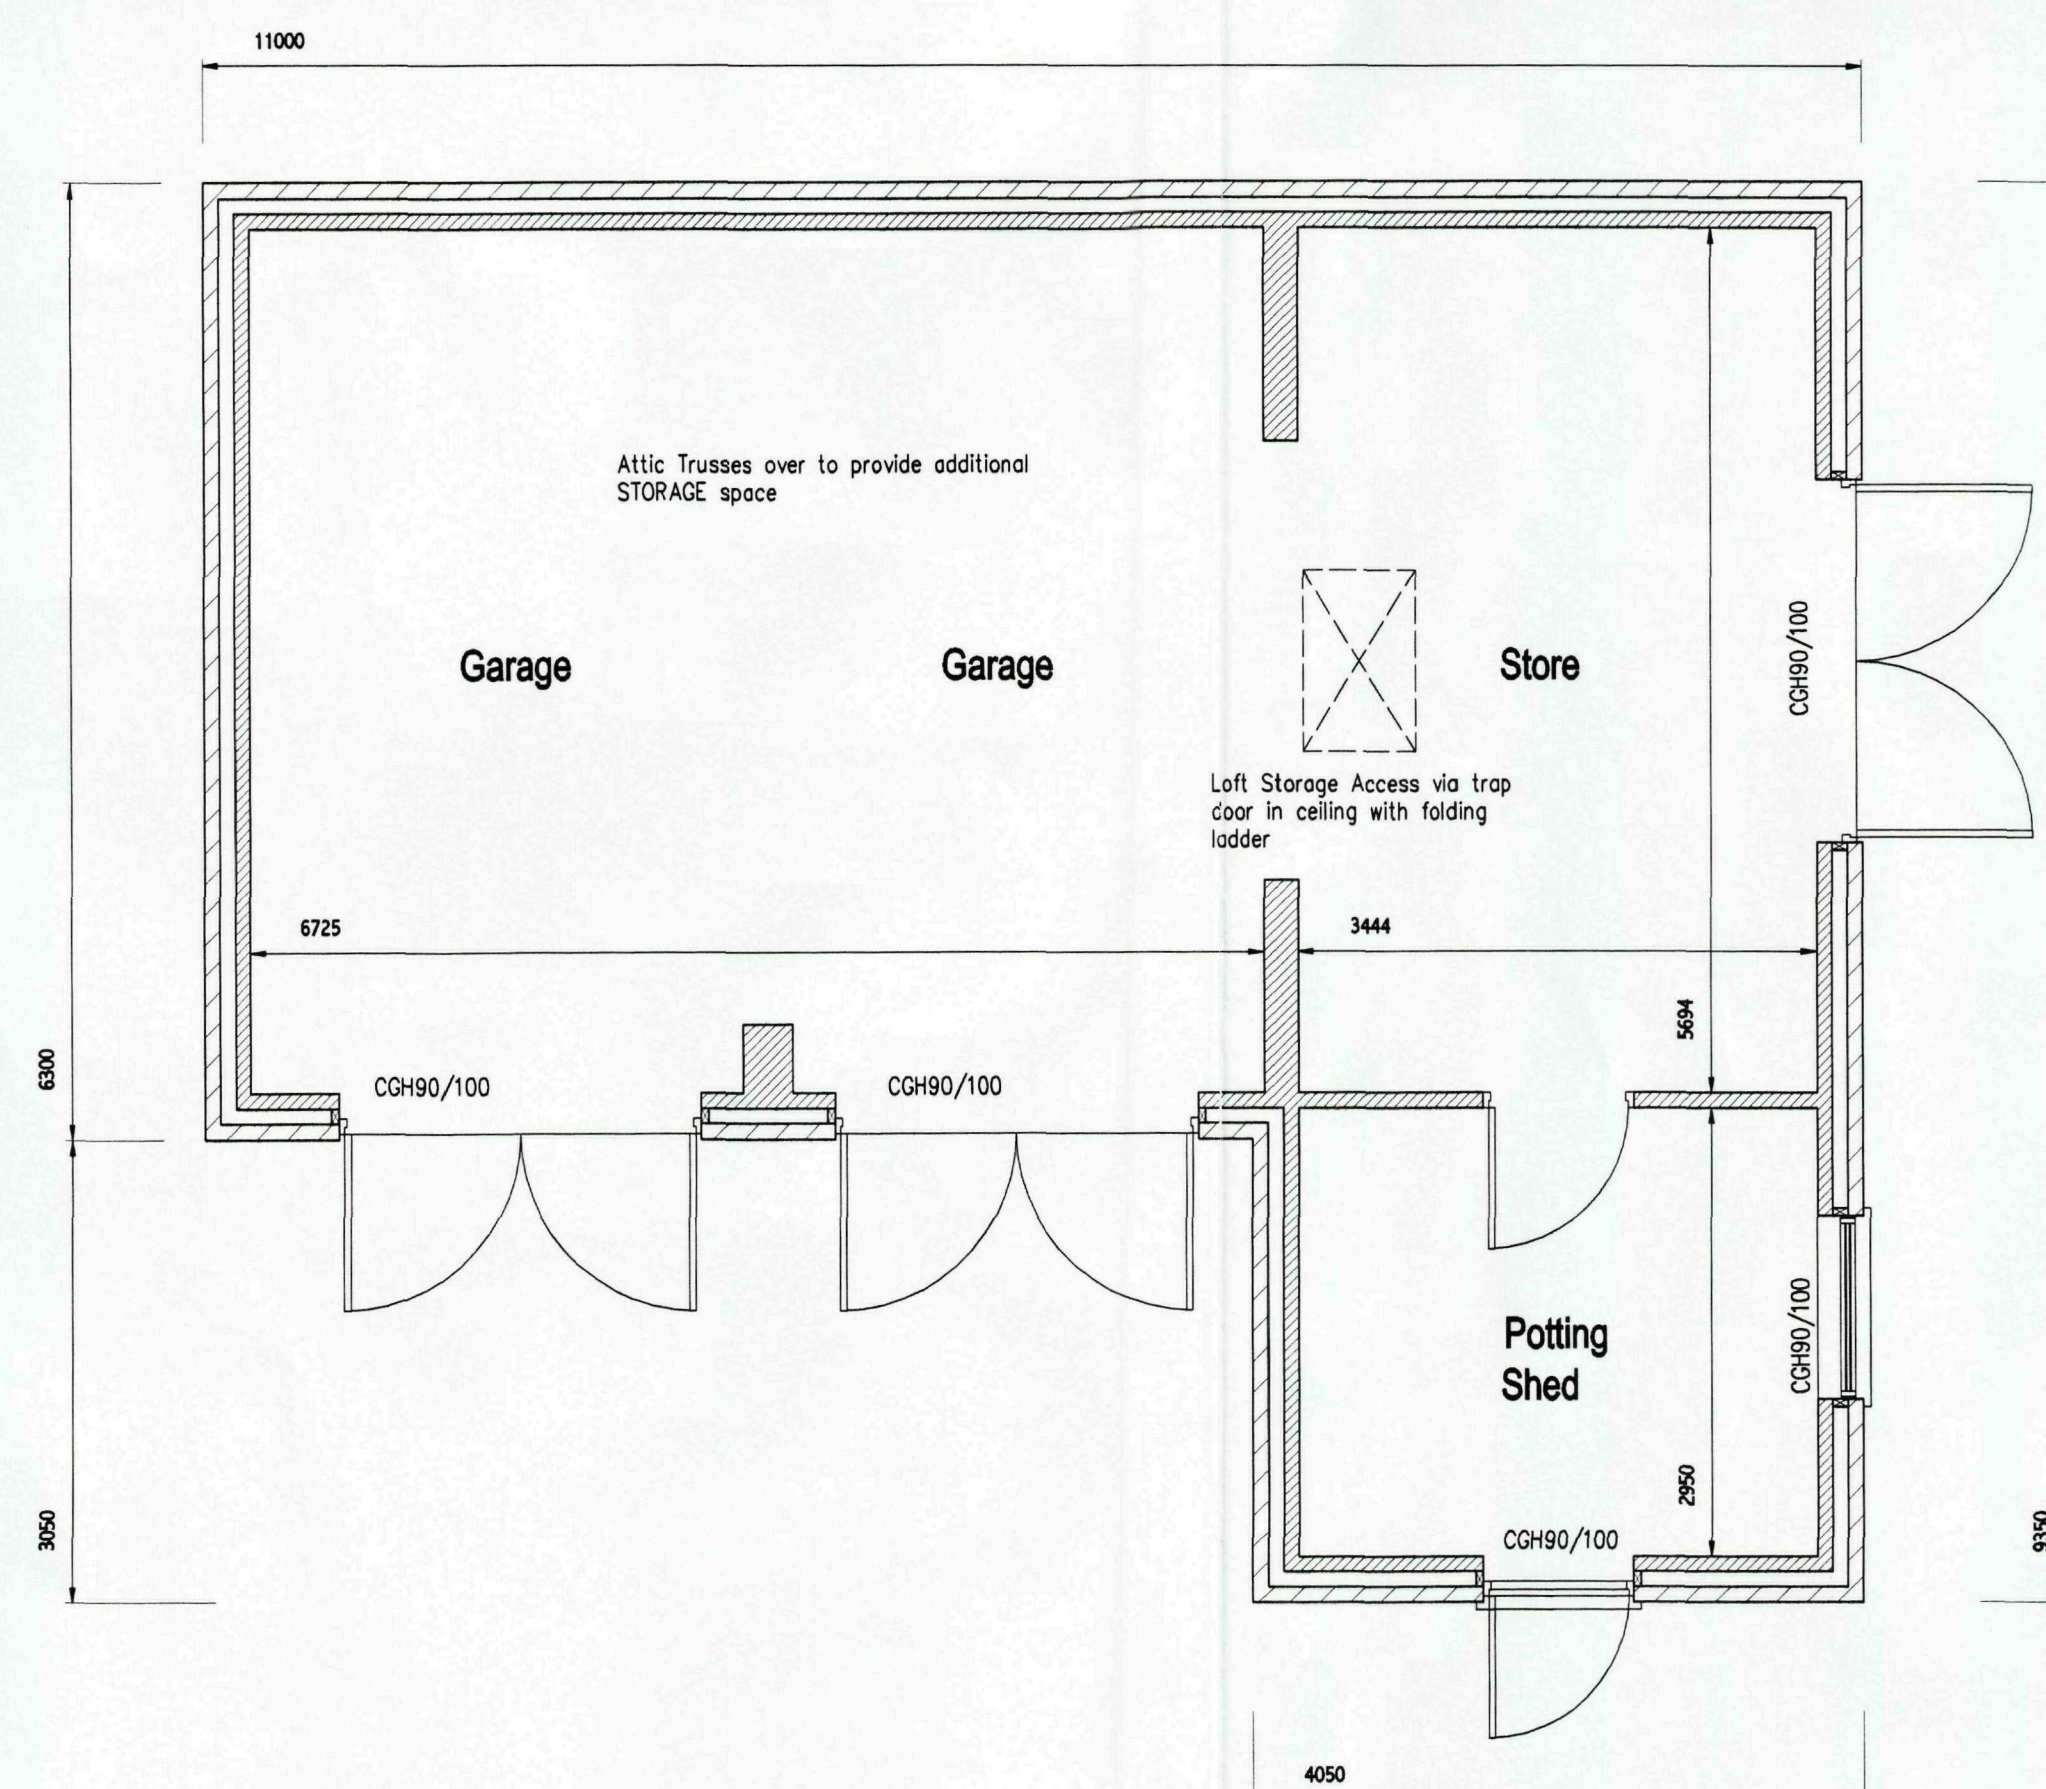


GROUND FLOOR PLAN

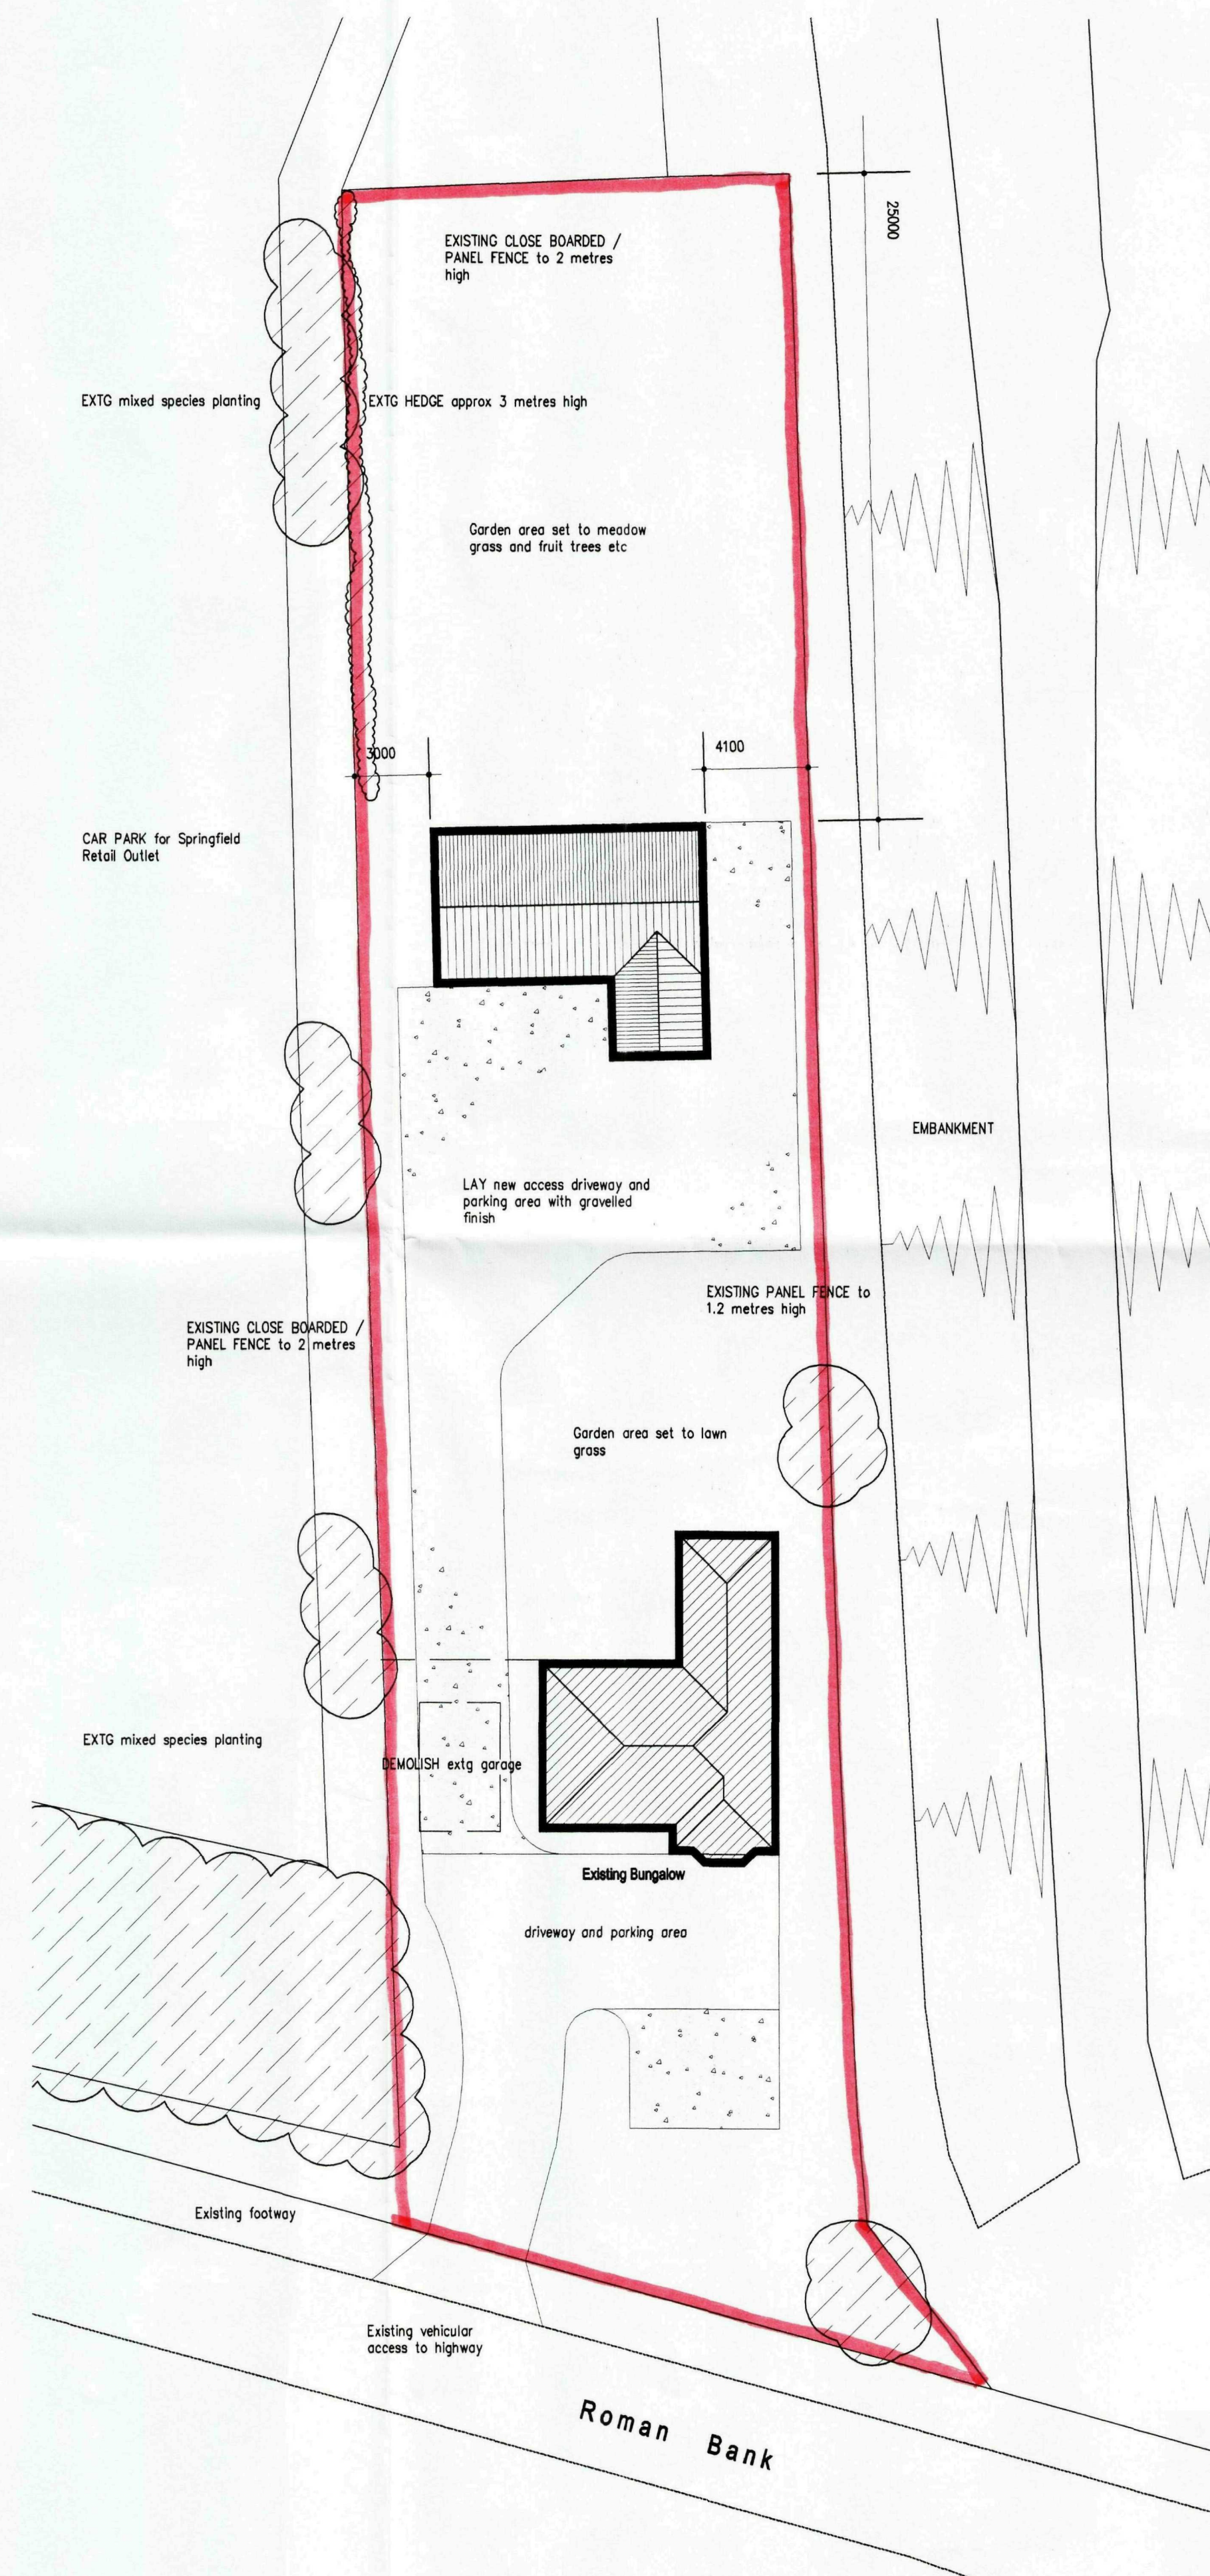

BLOCK PLAN Scale 1:200

SKETCH DRAWING

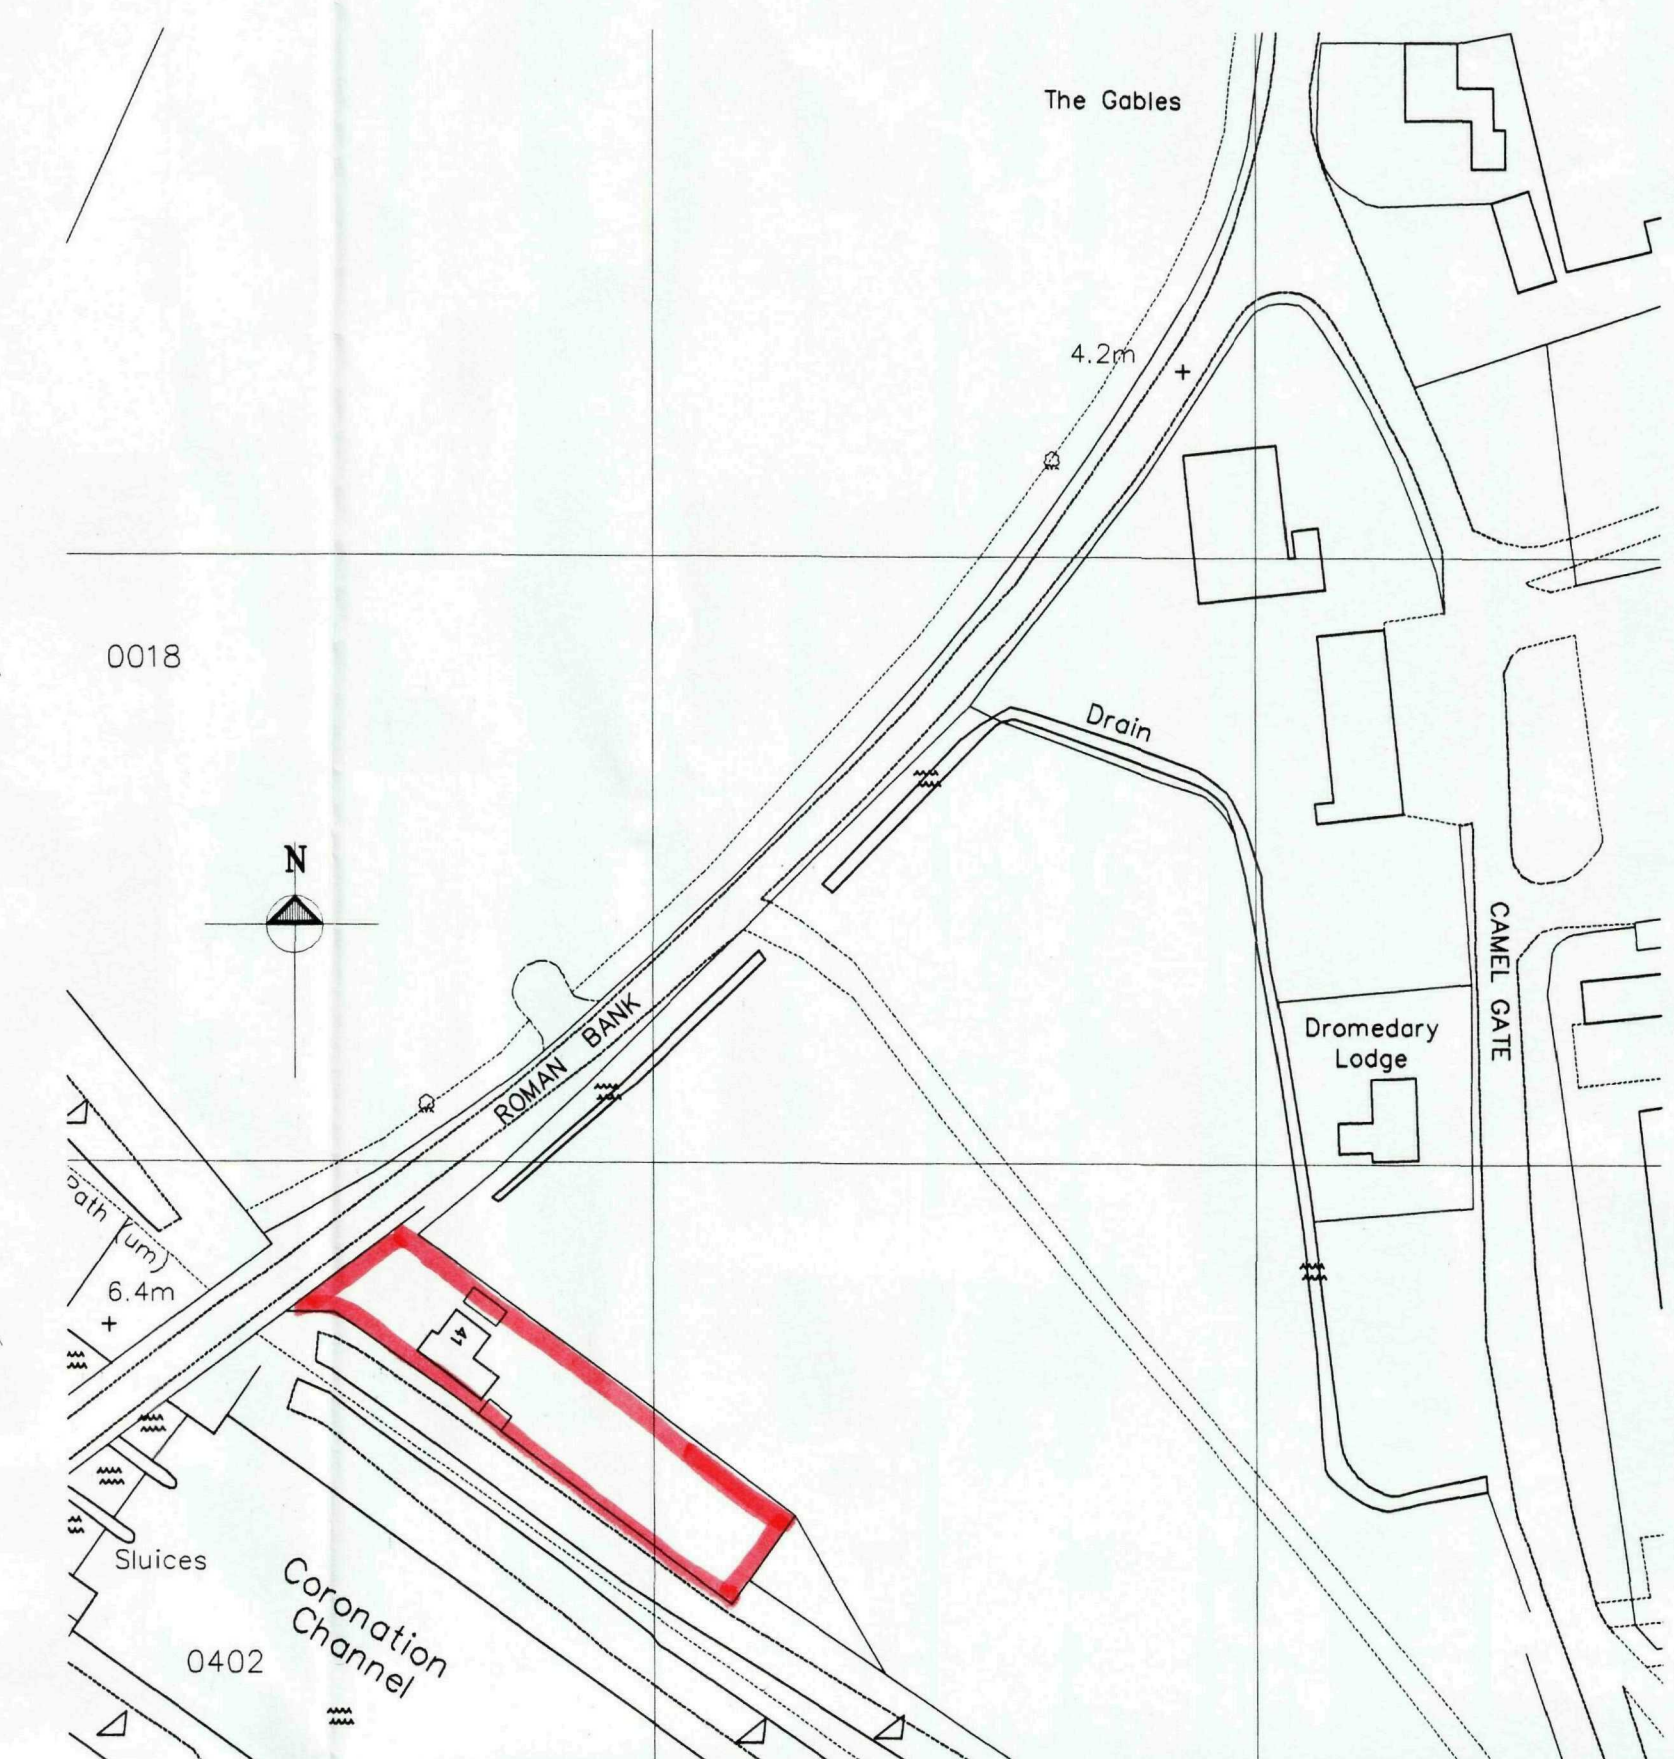

LOCATION PLAN Scale 1:1250

REPRODUCED FROM THE 1:1250 SCALE MAP WITH
THE PERMISSION OF THE CONTROLLER OF HER
MAJESTY'S STATIONERY OFFICE
CROWN COPYRIGHT RESERVED
THIS MAP IS FOR IDENTIFICATION PURPOSES ONLY

AMENDMENTS

SHDC
Planning & Development
- 7 SEP 2009
Ref: 0687-09

COPYRIGHT PETER S LITHGOW 02.09.09

L. A. Building Design

Architectural and Surveying Practice
55 Hannam Boulevard
Spalding
Lincolnshire PE11 1LB
Telephone/Fax: Spalding (01775) 711437

Peter S Lithgow MCIOS MCIAT

Member of the Chartered Institute of Building and
Member of the Chartered Institute of Architectural Technologists

project

Proposed GARAGE and STORE at

41 Roman Bank, SPALDING,
Lincolnshire. PE14

Lincolnshire, PE11

client

MAYTREE DESIGNS LIMITED

drawing

DESIGN DRAWING

Date	scale(s)
------	----------

AUGUST 2000	1:50 1:100 1:20
-------------	-----------------

AUGUST 2009 1:50 1:100 1:20

drawn by	checked
----------	---------

Author	Year	Country	Sample Size	Study Design	Findings
...	...	...	...	...	...

Peter Lithgow	PSL
---------------	-----

Peter Langow	POB
--------------	-----

job no	drawing no
--------	------------

32

09/13	03
-------	----