


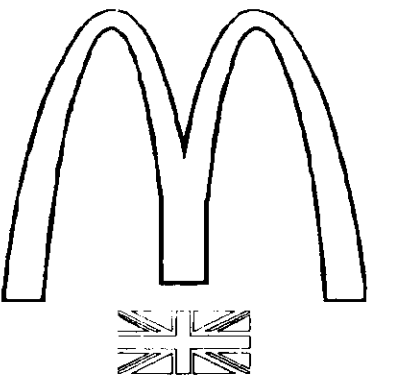

McDonald's™

KEY

- CAR PARK FINISH TO BE 30MM HRA ON 55mm DBM ON 175mm OGTT TYPE 1 ALL TO McDONALD'S LATEST SPECIFICATION. TO BE READ IN CONJUNCTION WITH STRUCTURAL ENG'S SPECIFICATION CLAUSES
- 200 x 100 x 65mm BLOCK PAVIOUR PATIO. REF: BRINDLE
- 200 x 100 x 65mm BLOCK PAVIOUR DRIVE-THRU LANE. REF: BRINDLE
- CONCRETE HARDSTANDING
- SOFT LANDSCAPE AREAS INDICATIVE ONLY. FOR DETAILS REFER TO LANDSCAPE ARCHITECTS DRAWING
- 600x600x50mm PLAIN PAVING SLABS TO CAR PARK AREAS
- DROP KERBS
- BOLLARDS FROM SAVEWOOD PRODUCTS LTD - 01983 299933
- LITTER BINS BOLTED TO CONCRETE PADSTONE BENEATH PAVING SLABS FROM GLASDON (UK) LTD. Tel: 01253 694811

AMENDMENTS

REF.	DATE	DESCRIPTION
------	------	-------------

DETERMINED PLAN

DOWNWARD SULLIVAN PARTNERS

ARCHITECTS DESIGNERS
87 Caroline Street
Birmingham B3 1UP
Tel 0121 212 0411 Fax 0121 212 0414

DSP

PROJECT

McDonald's Restaurants Ltd
Spalding

TITLE

Hard + Soft Landscaping

DATE 21/04/97	DRAWN JLS CAD
SCALE 1:200	DRG No. 97.106.104

SOUTH HOLLAND D/C
HOUSING & PLANNING
02 JUL 1998
Ref: 0687/98

A16 (T)

© COPYRIGHT BRIGHTSOLO LIMITED
do not scale this drawing

ASH TREE LANE (PUBLIC FOOTPATH)

SIGNAGE

SIGNAGE

low level planting

mh d=10.88

1:10

1:10

OFFSET
FILL
TANKS

TOTAL SITE 1.37 ACRES

this drawing to be
read in conjunction
with the report by
BWB Partnership and
the enclosed drawings
for offsite highways works

DETERMINED
PLAN

SOUTH HOLLAND DC
HOUSING & PLANNING

02 JUL 1998

Ref: 0684/98

PROJECT+ SPALDING

DRAWING+ SITE PLAN

JOB NUMBER+ 706

SCALE+ 1=500


DRAWING No. + 01

REVISION + 0





BRIGHTSOLO LIMITED

Claytons, Washborough Road, Heighington, Lincoln

Telephone 01522 791040 Fax 01522 794942

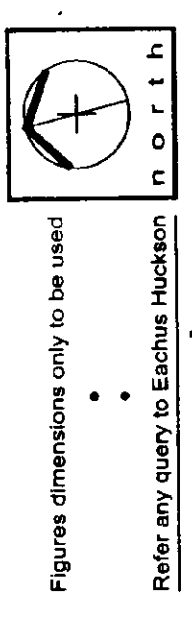

KEY

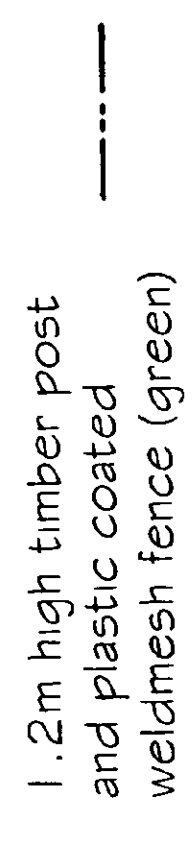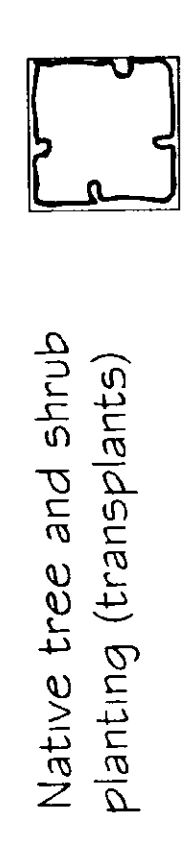 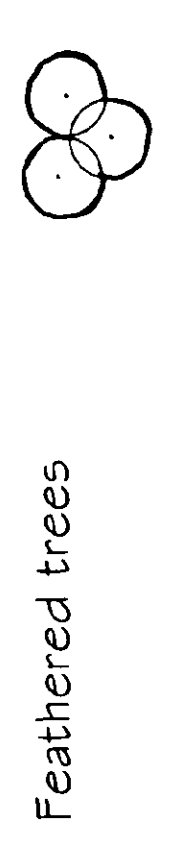

NOTES

- 1 All tree positions dependent upon the location of services.
- 2 All tree and shrub planting to the north of Ash Tree Lane Public Footpath to be on a 1.5m grid. All shrub species to be planted in random groups of 5 - 9 plants per group
- 3 All EHS trees are shown with 5 metre canopy spread - the anticipated growth after 10 years

APPROVED FOR CONSTRUCTION
15/05/2018
Ref: 15/05/2018

LANDSCAPE ARCHITECTS
E a c h u s H u c k s o n
7 Church Street
Widenedale, Lancashire, LA10 2AD
Telephone: (01552) 833233
Fax: (01552) 833233

McDonalds Restaurants Ltd /
Brightsolia Ltd
PROJECT
A16/A151 Intersection
Spalling
Planning Plan

1:200 04 May 1998 9803.01

