


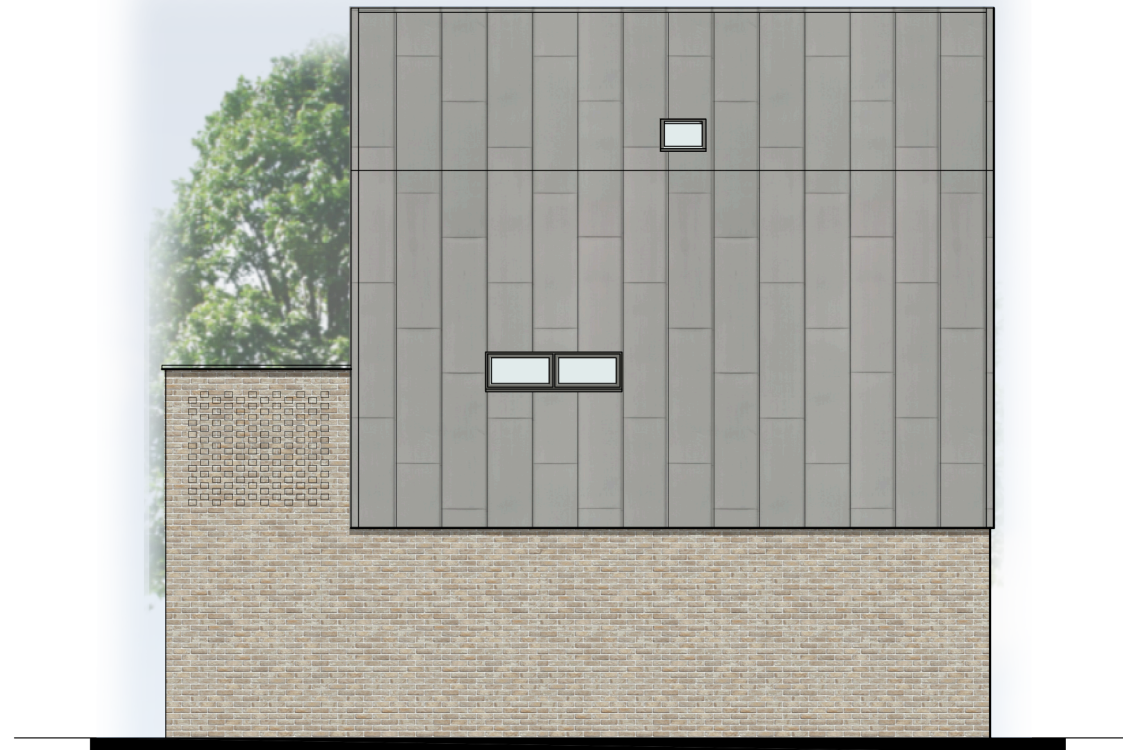

North-East Elevation




South-East Elevation




South-West Elevation




North-West Elevation

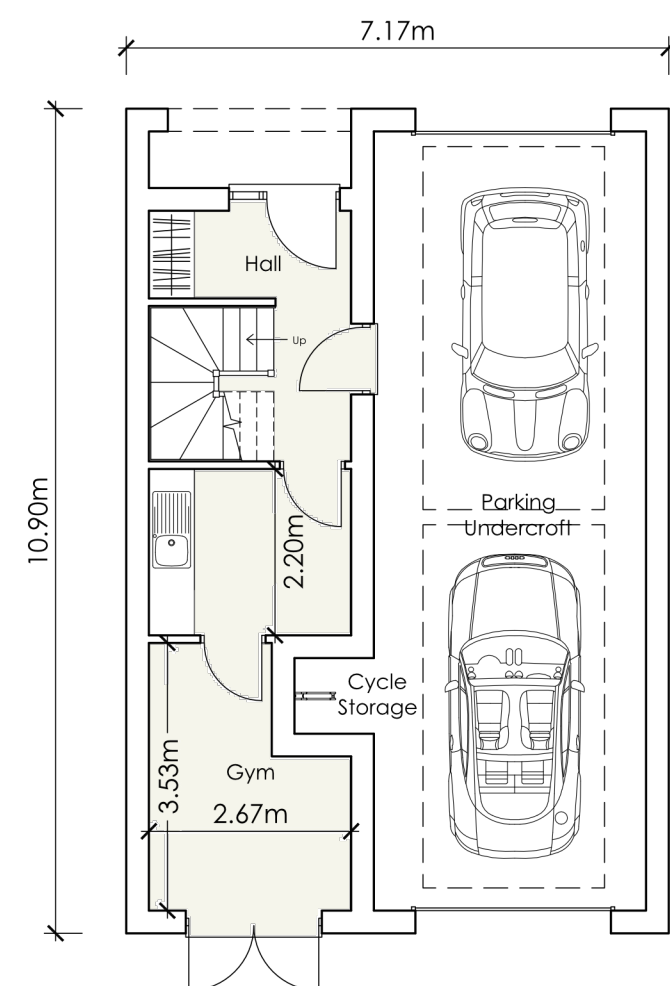

Ground Floor Plan

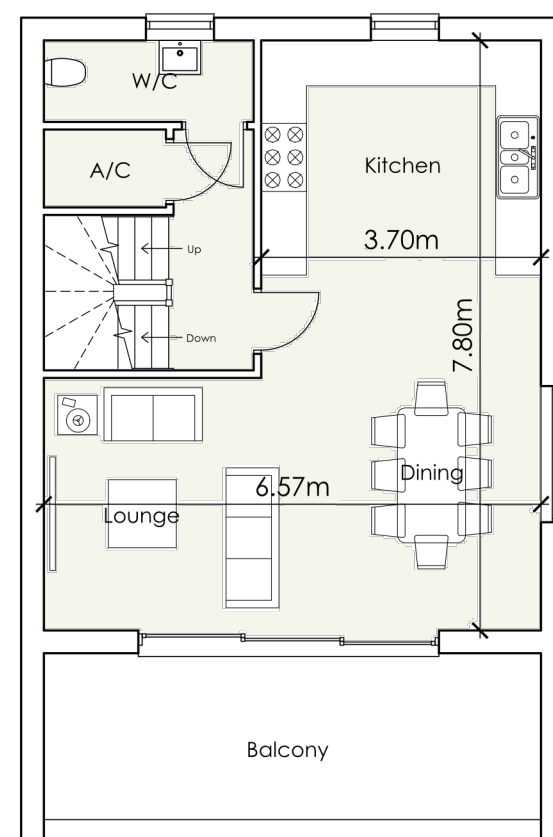

First Floor Plan

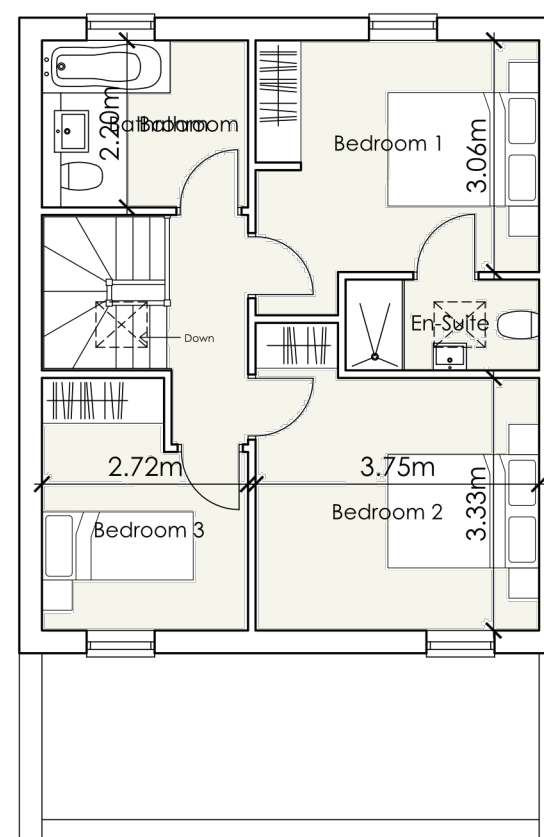

Second Floor Plan



REVISION DATE DRAWN DESCRIPTION

ISSUE STATUS

PLANNING

KING'S LYNN INNOVATION CENTRE,
INNOVATION DRIVE, KING'S LYNN,
PE30 5BYT: 01553 970033
E: design@studio11architecture.co.uk
W: www.studio11architecture.co.uk

CLIENT Denco Alliance

PROJECT Proposed residential development on
land at Water Lane Nurseries, Spalding

DRAWING Plot 1 - Floor Plans & Elevations

DRAWN JC PROJECT DESIGNER EG PROJECT DIRECTOR KB

DATE 11.05.2026 SCALE 1:100 PAPER SIZE A2

DRAWING NUMBER 661.PD3.01