




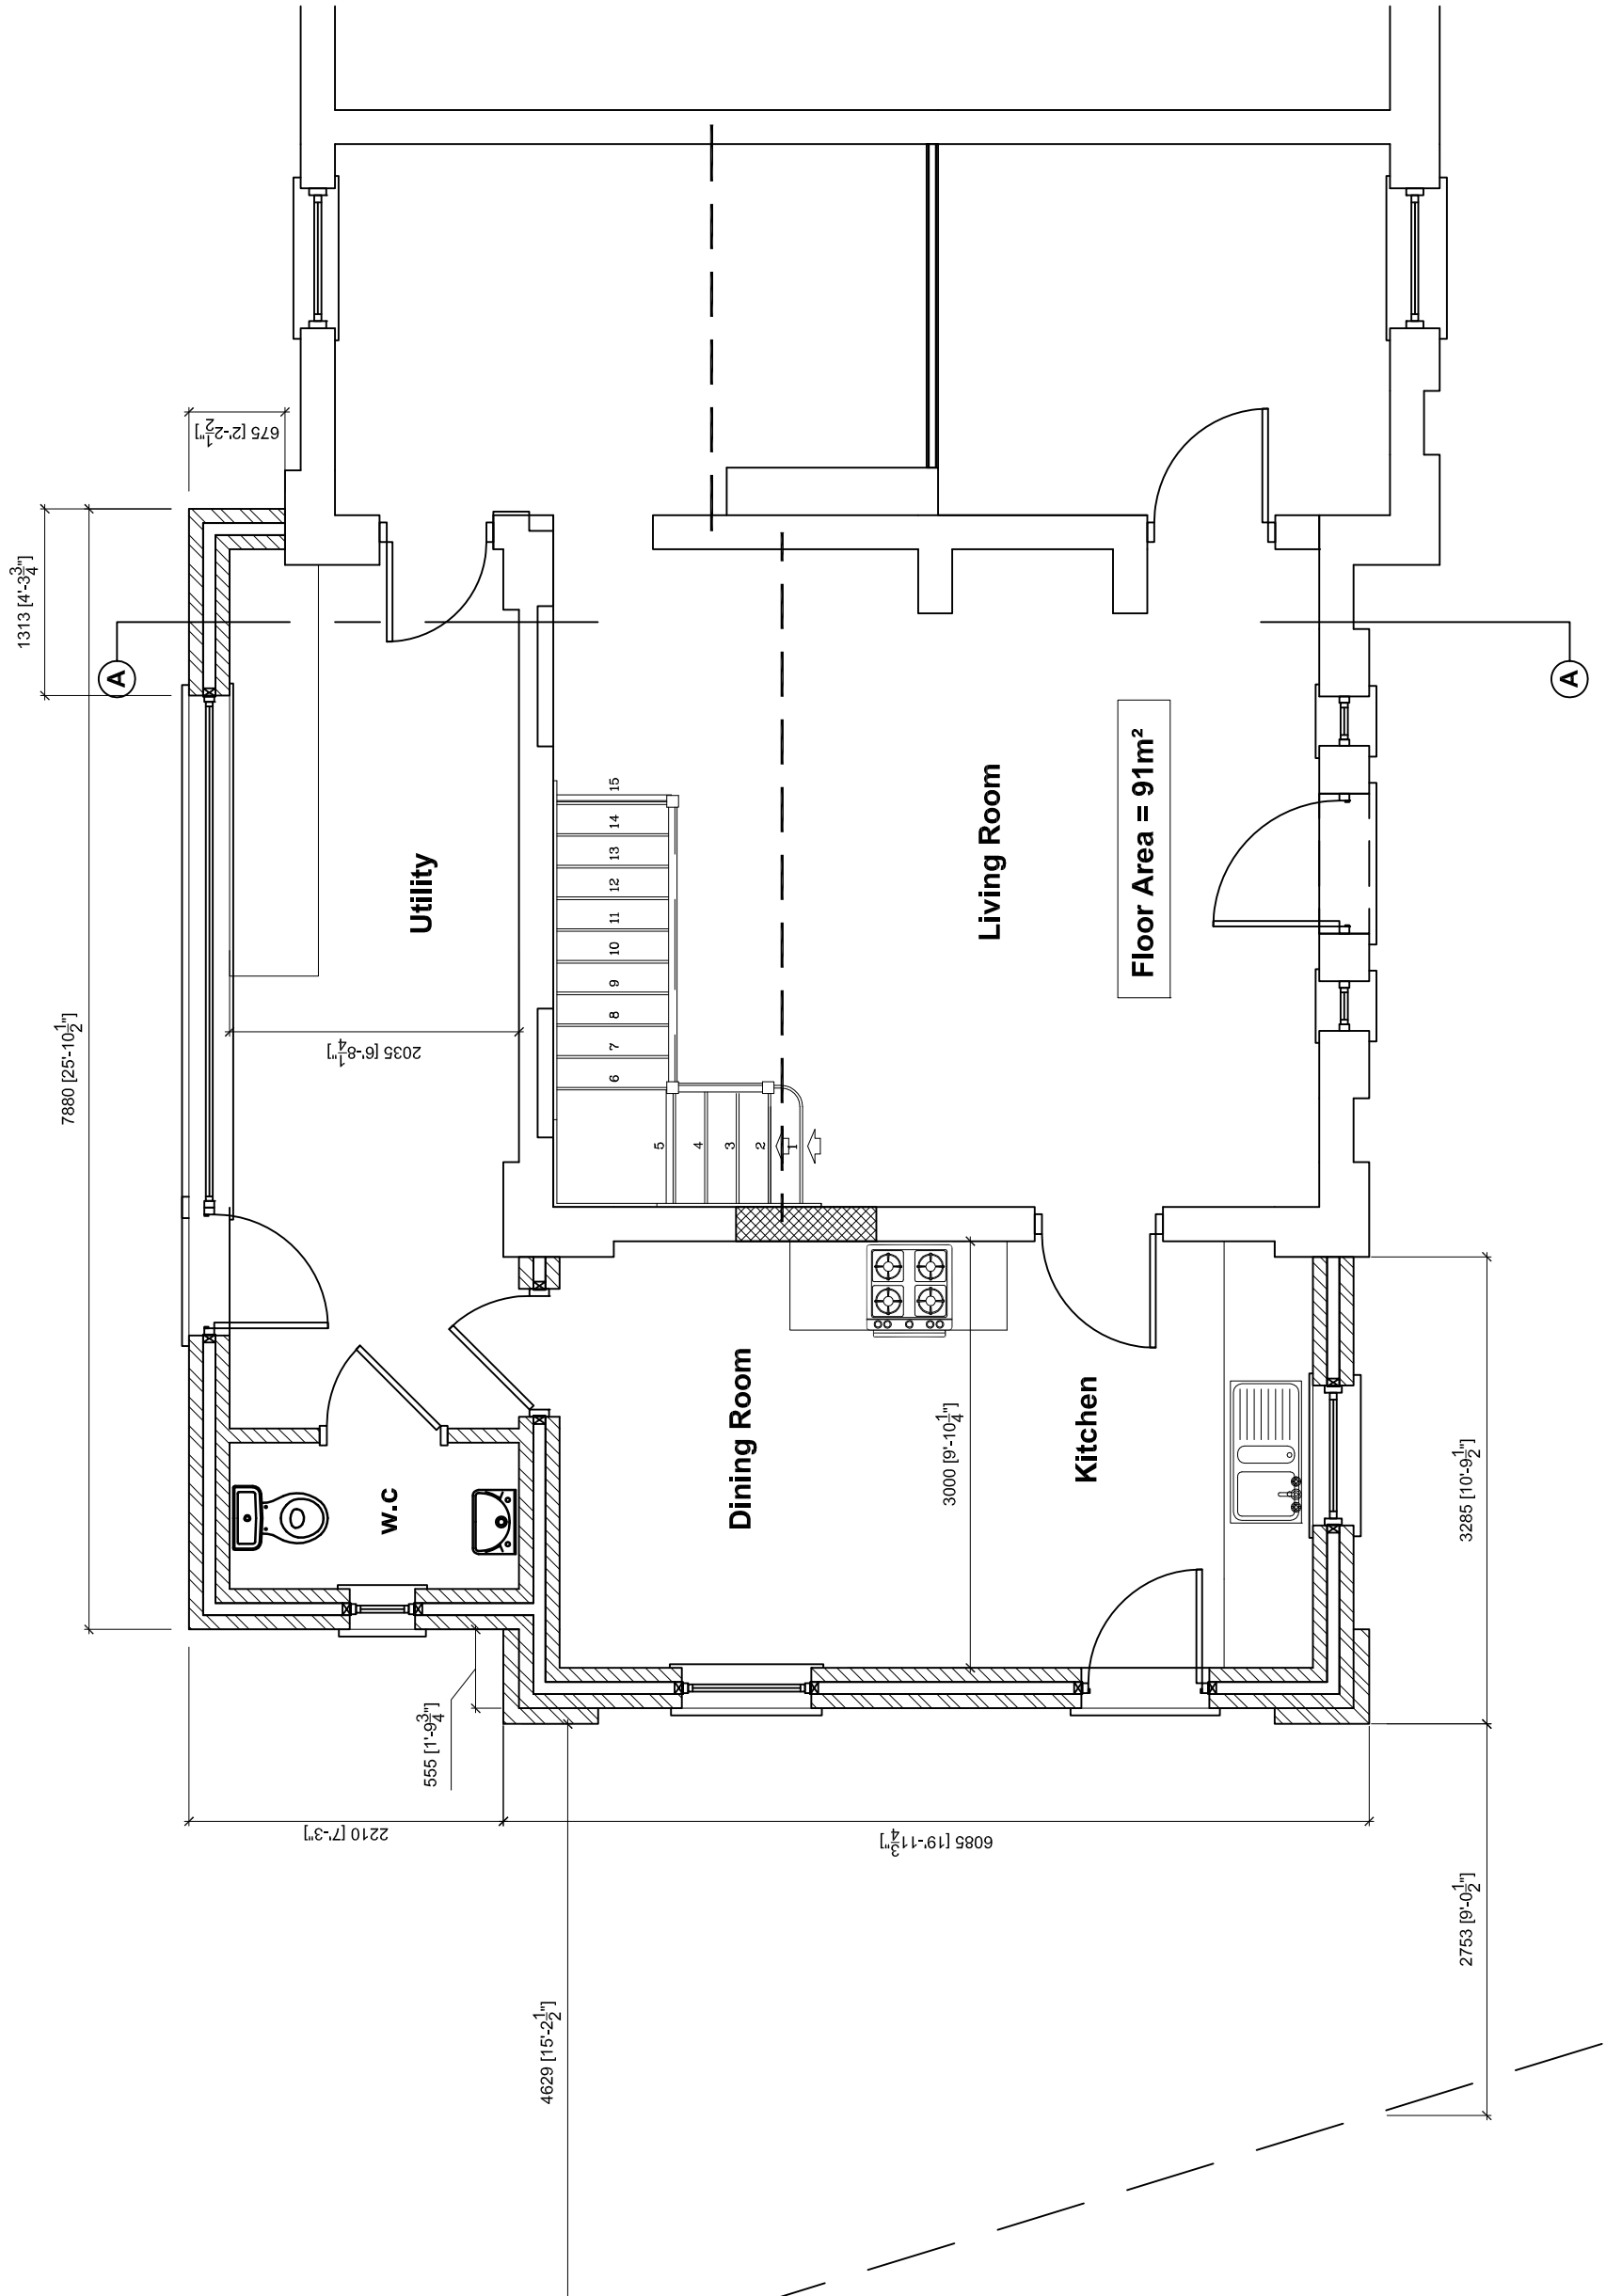


Proposed Front Elevation
Scale 1:100

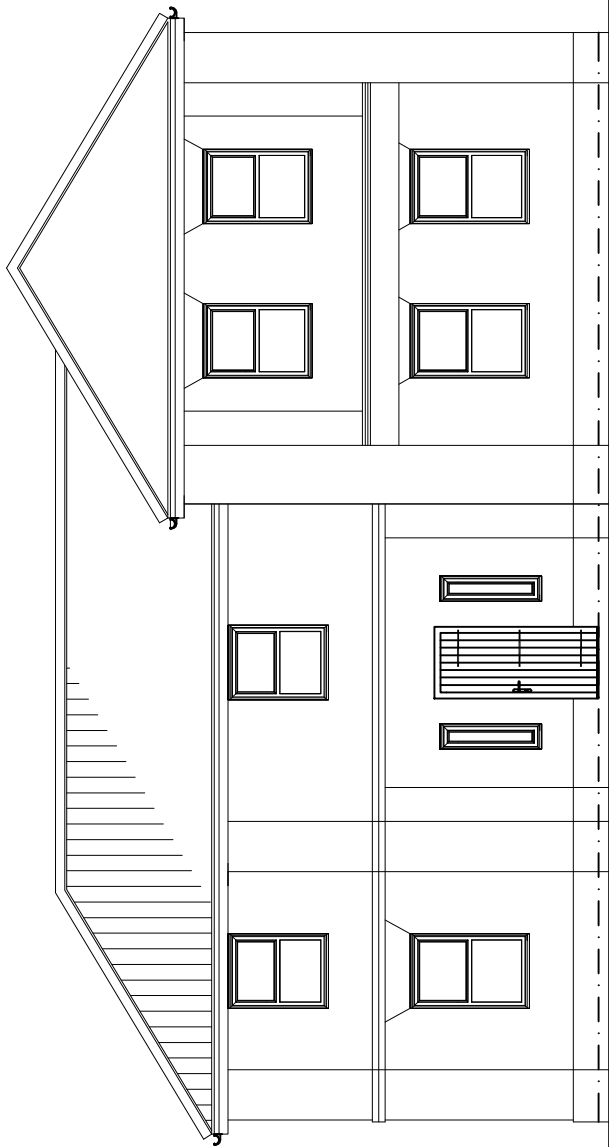



Proposed Side Elevation
Scale 1:100

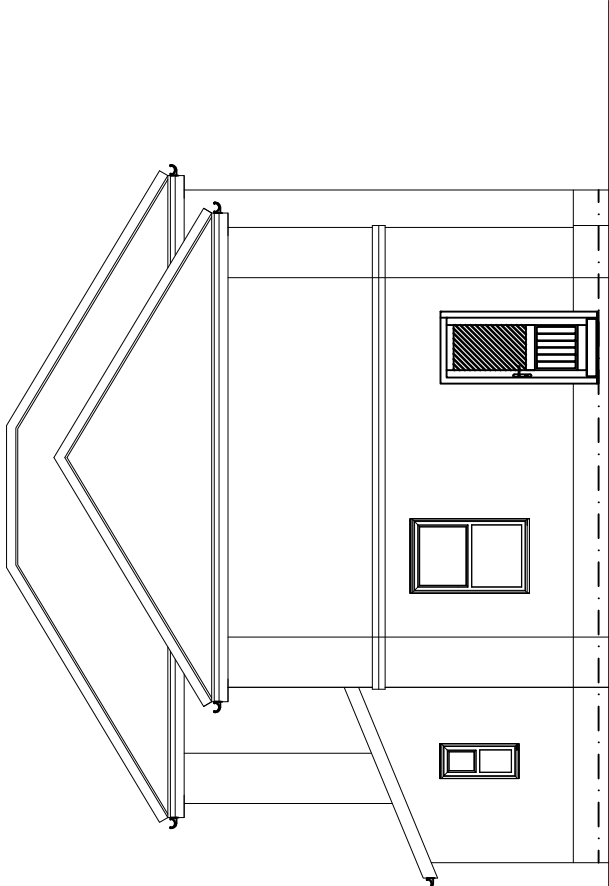


Proposed Rear Elevation
Scale 1:100

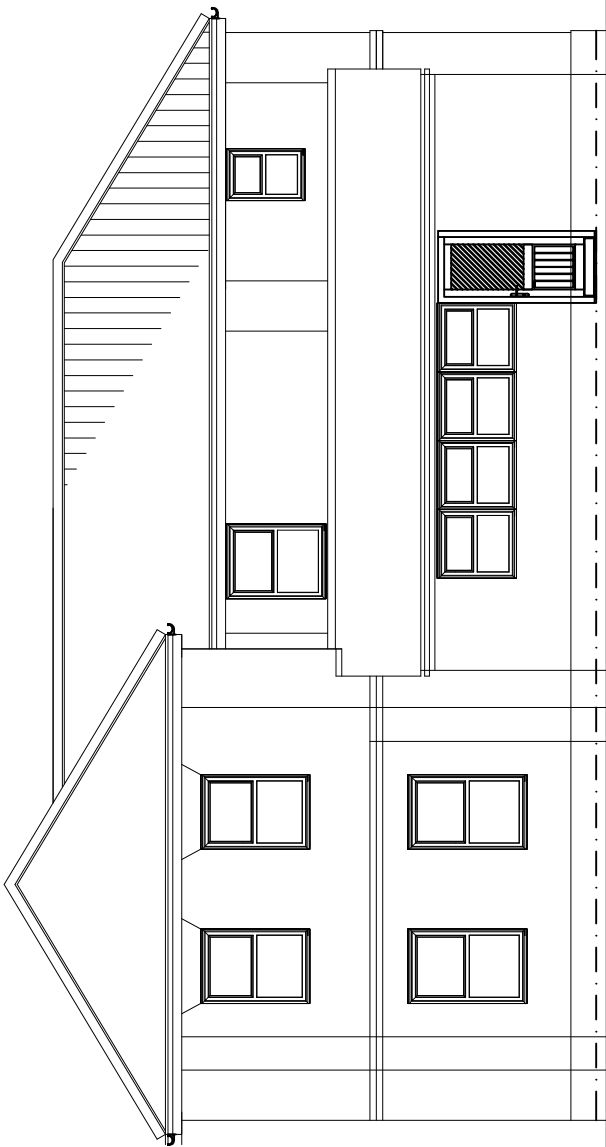

Proposed Side Elevation
Scale 1:100

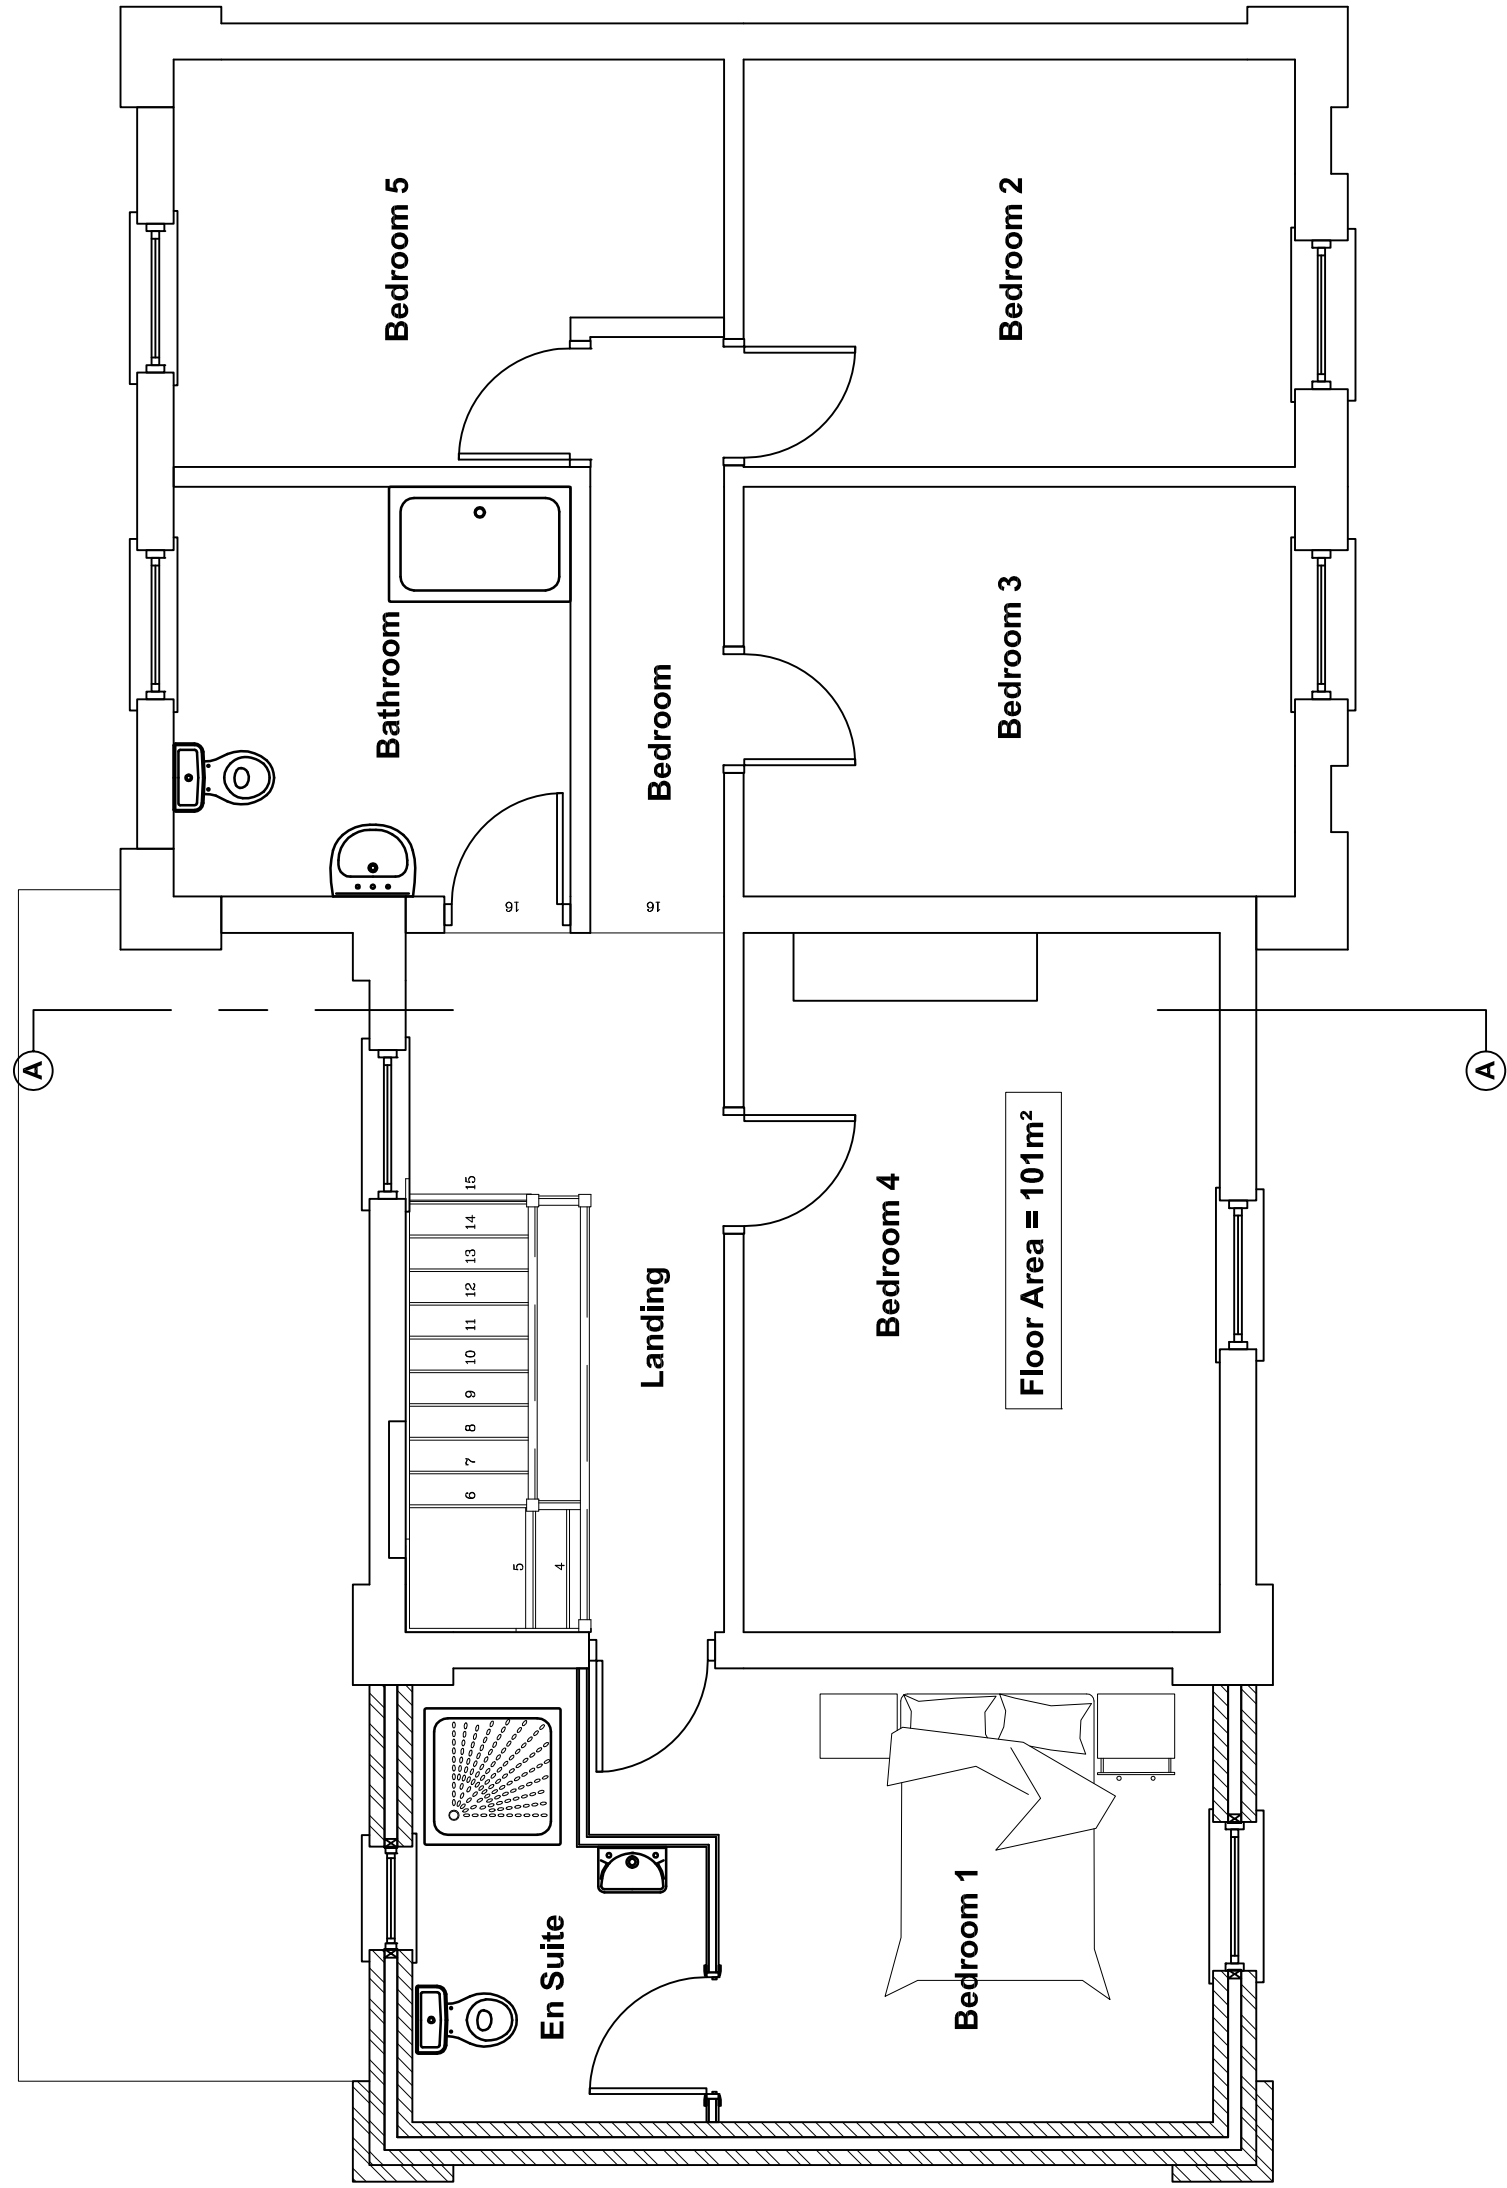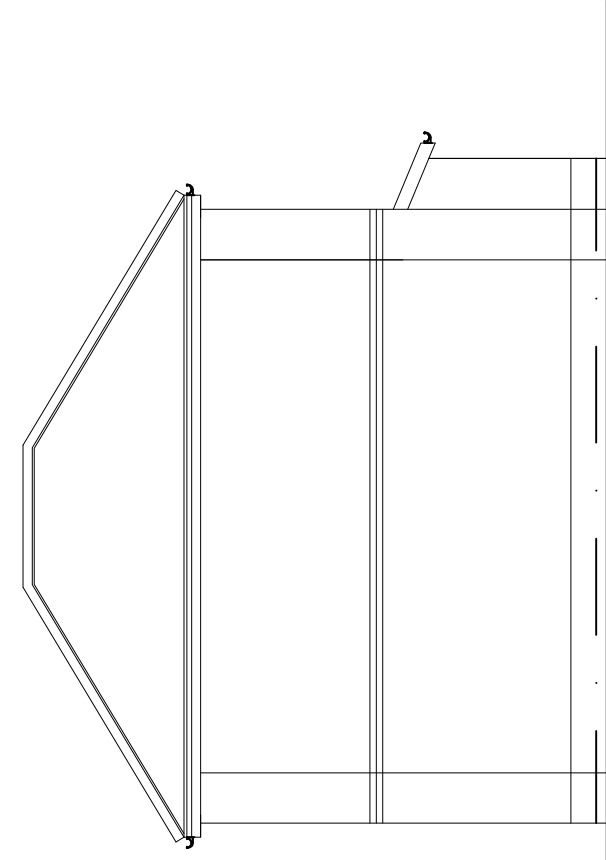

Proposed Section A-A
Scale 1:50

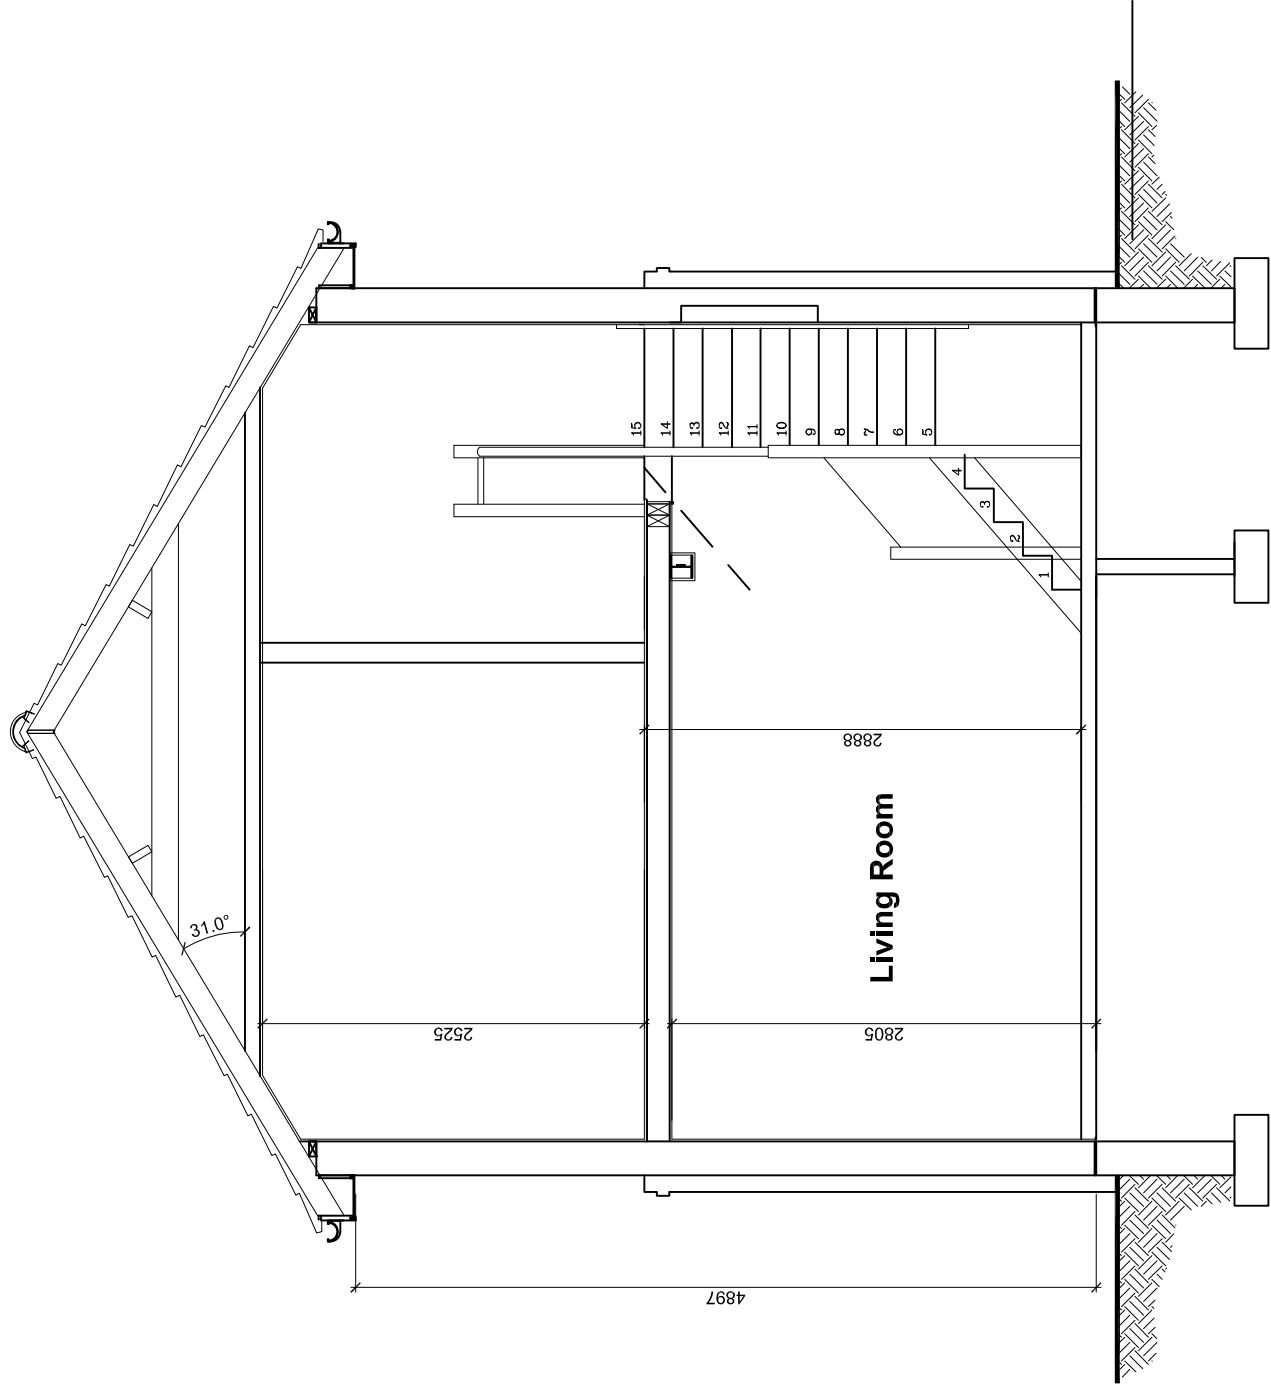

rev 'A' - 19.12.07 - Porch removed to suit Planning

Client :
Mr J Fox
97 Stonegate
Spalding
PE11 2QP

Site :
Proposed Two Storey Side
Extension

remiway
Design Ltd
2 Red Lion Street
Spalding
PE11 1AX
Tel / Fax: 01775 768 921
Mobile : 07815 112 058
e-mail: jason@remiwaydesign.co.uk

Date : **july07** Scale : **As Noted**

Drawing No:
1507-02 'A'