



Section A-A

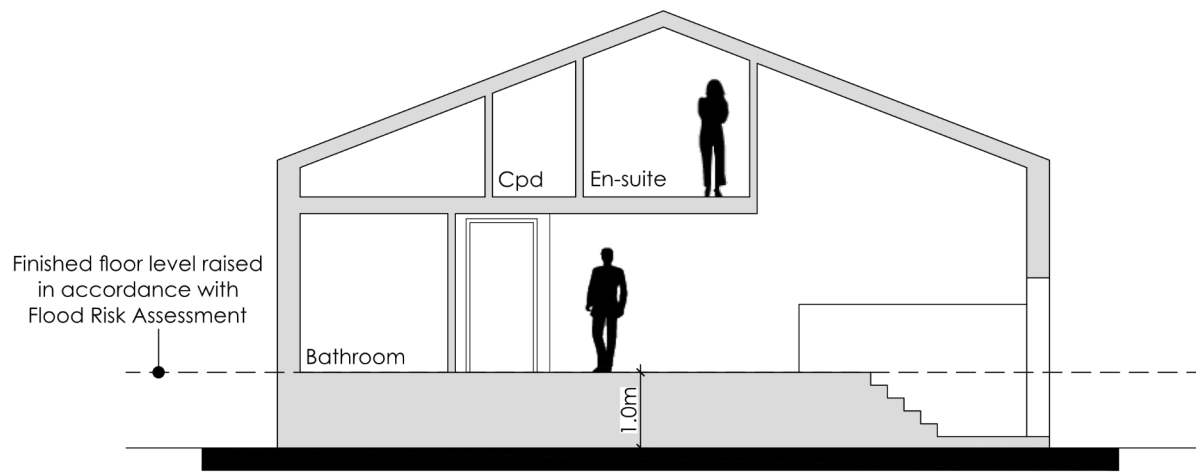


Section B-B

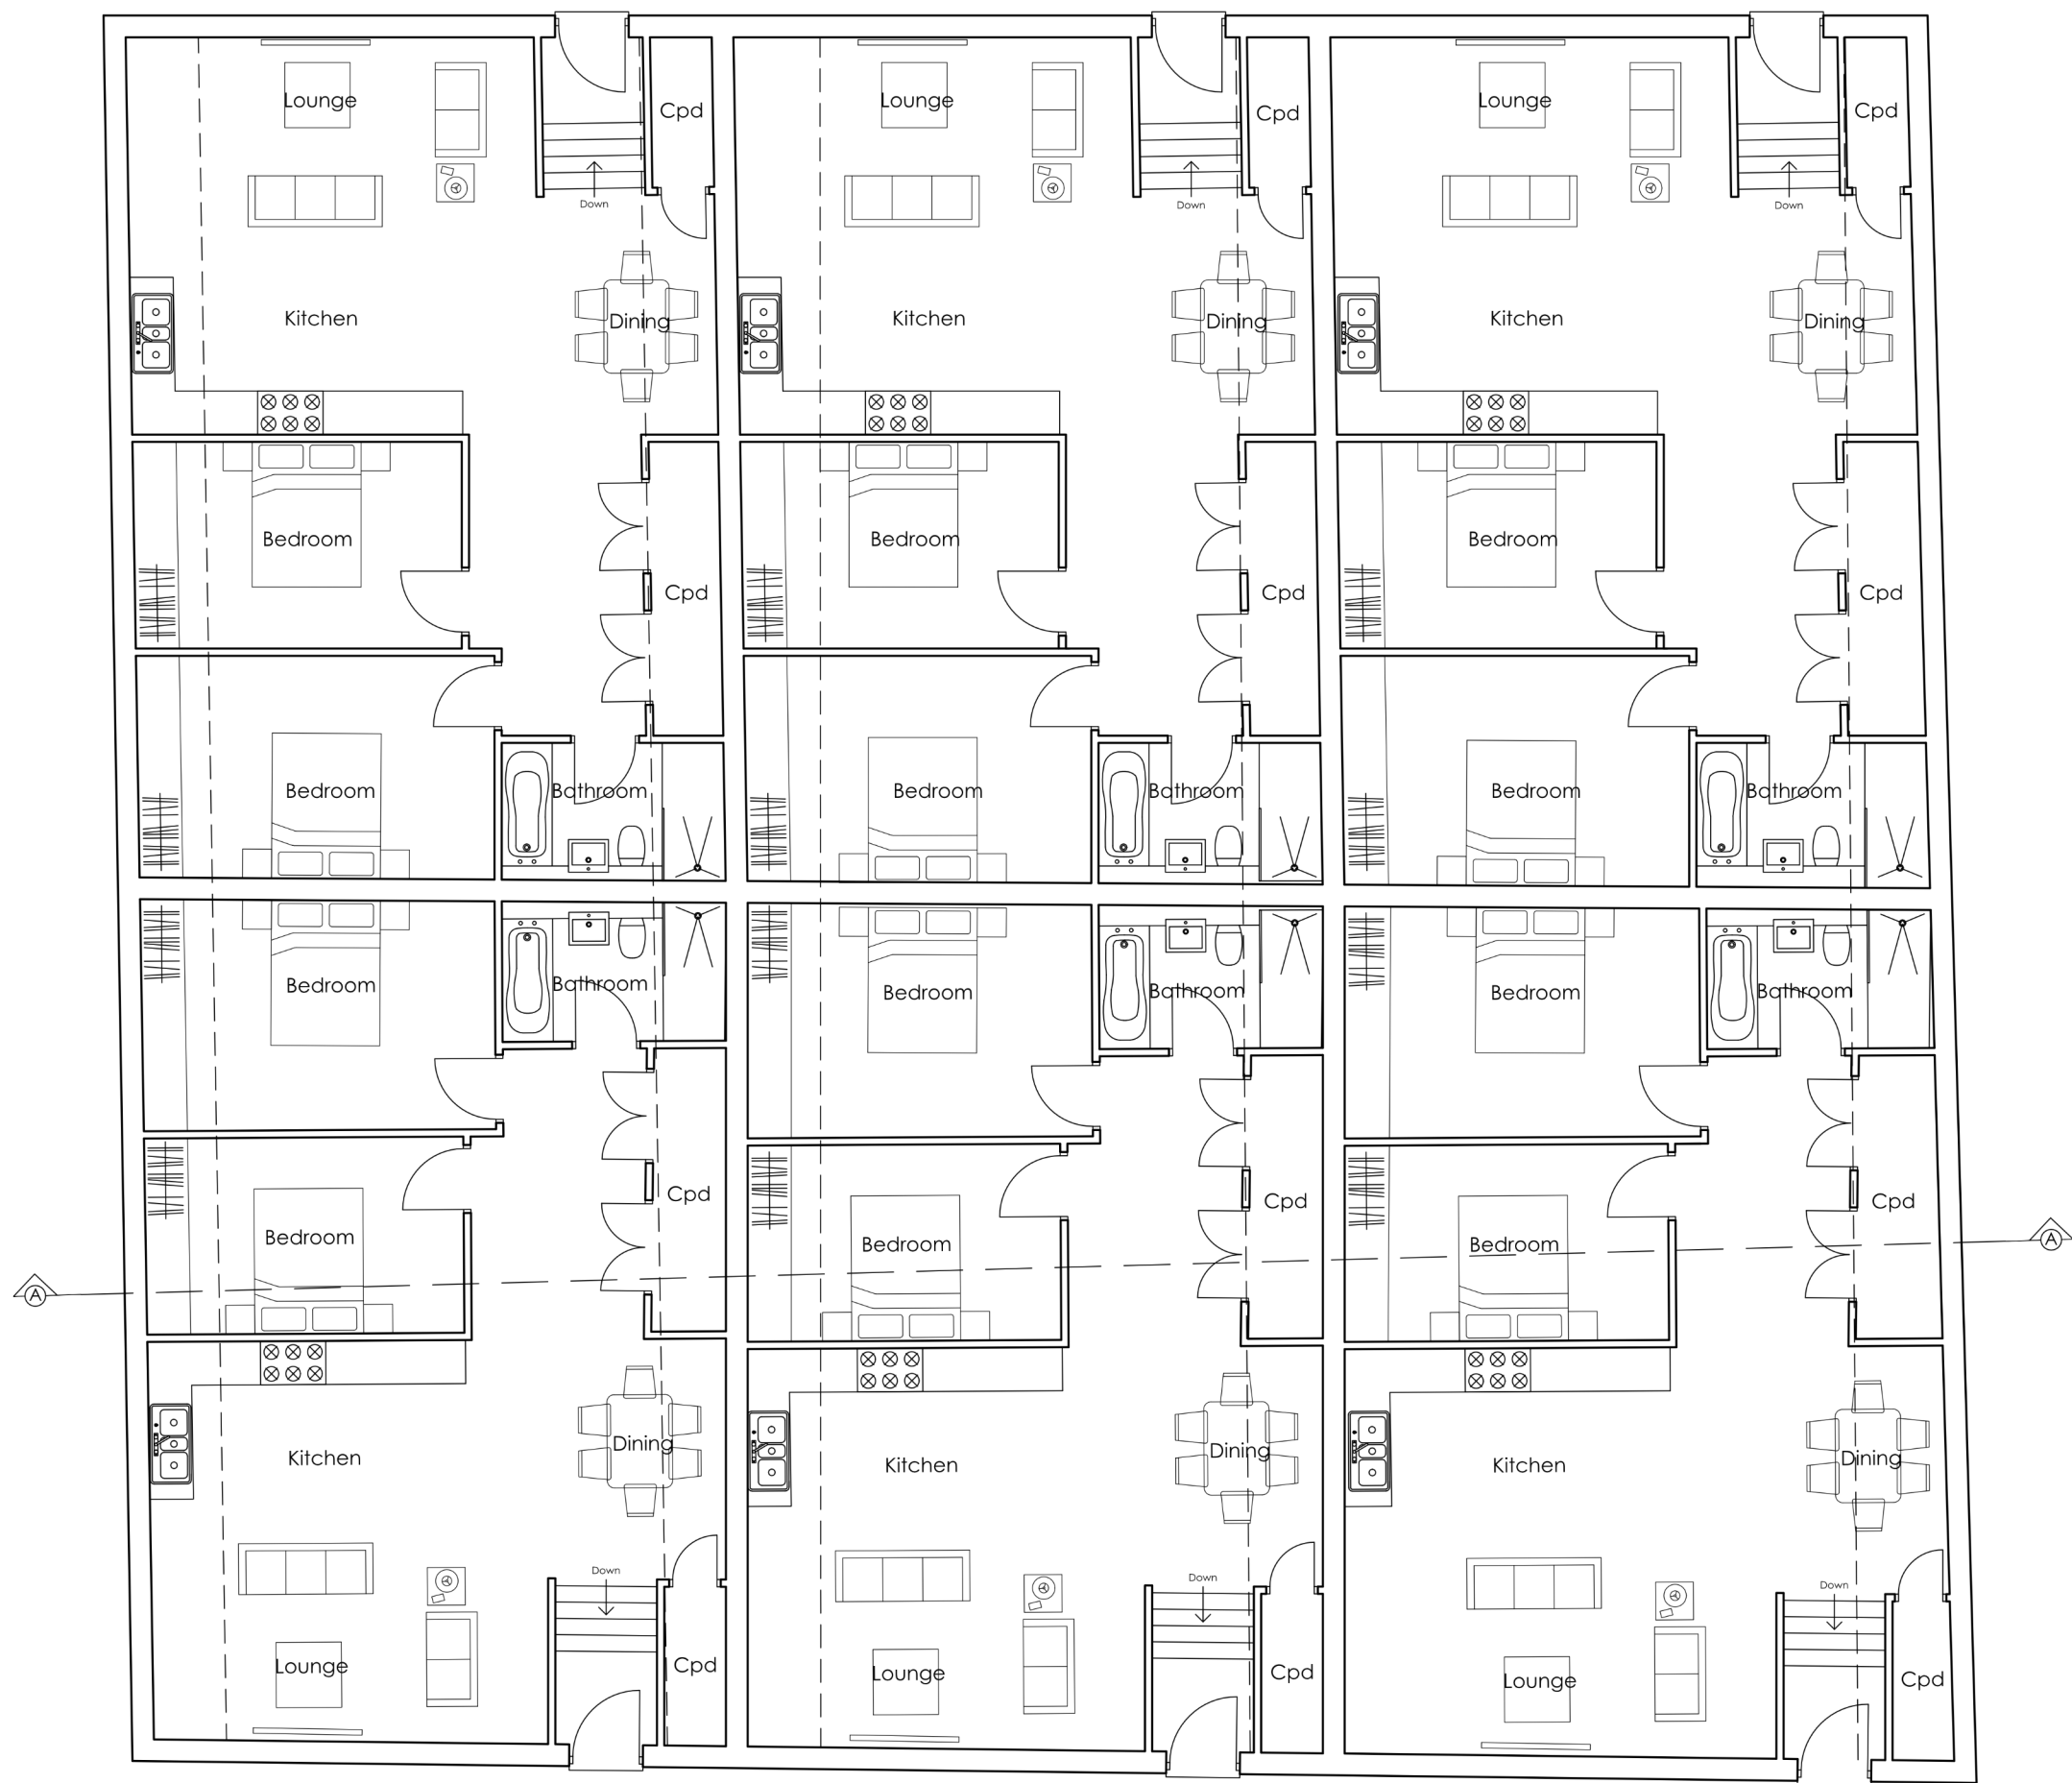


Floor Plan

Illustrative Concept Design - Barn A

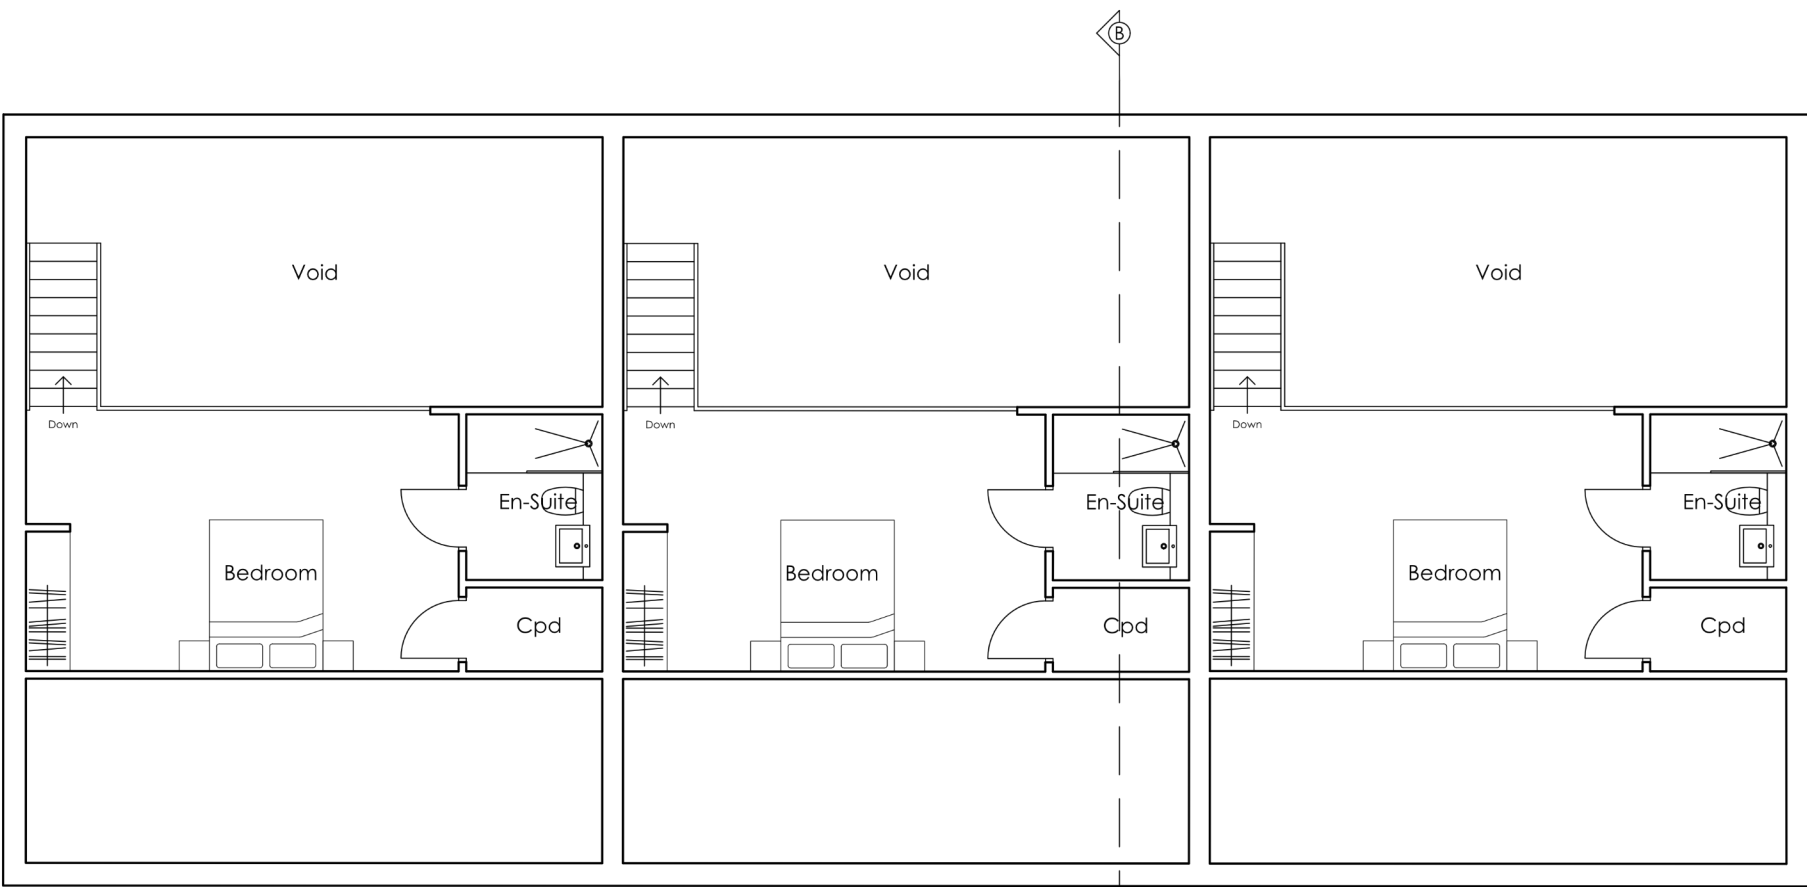

First Floor Plan

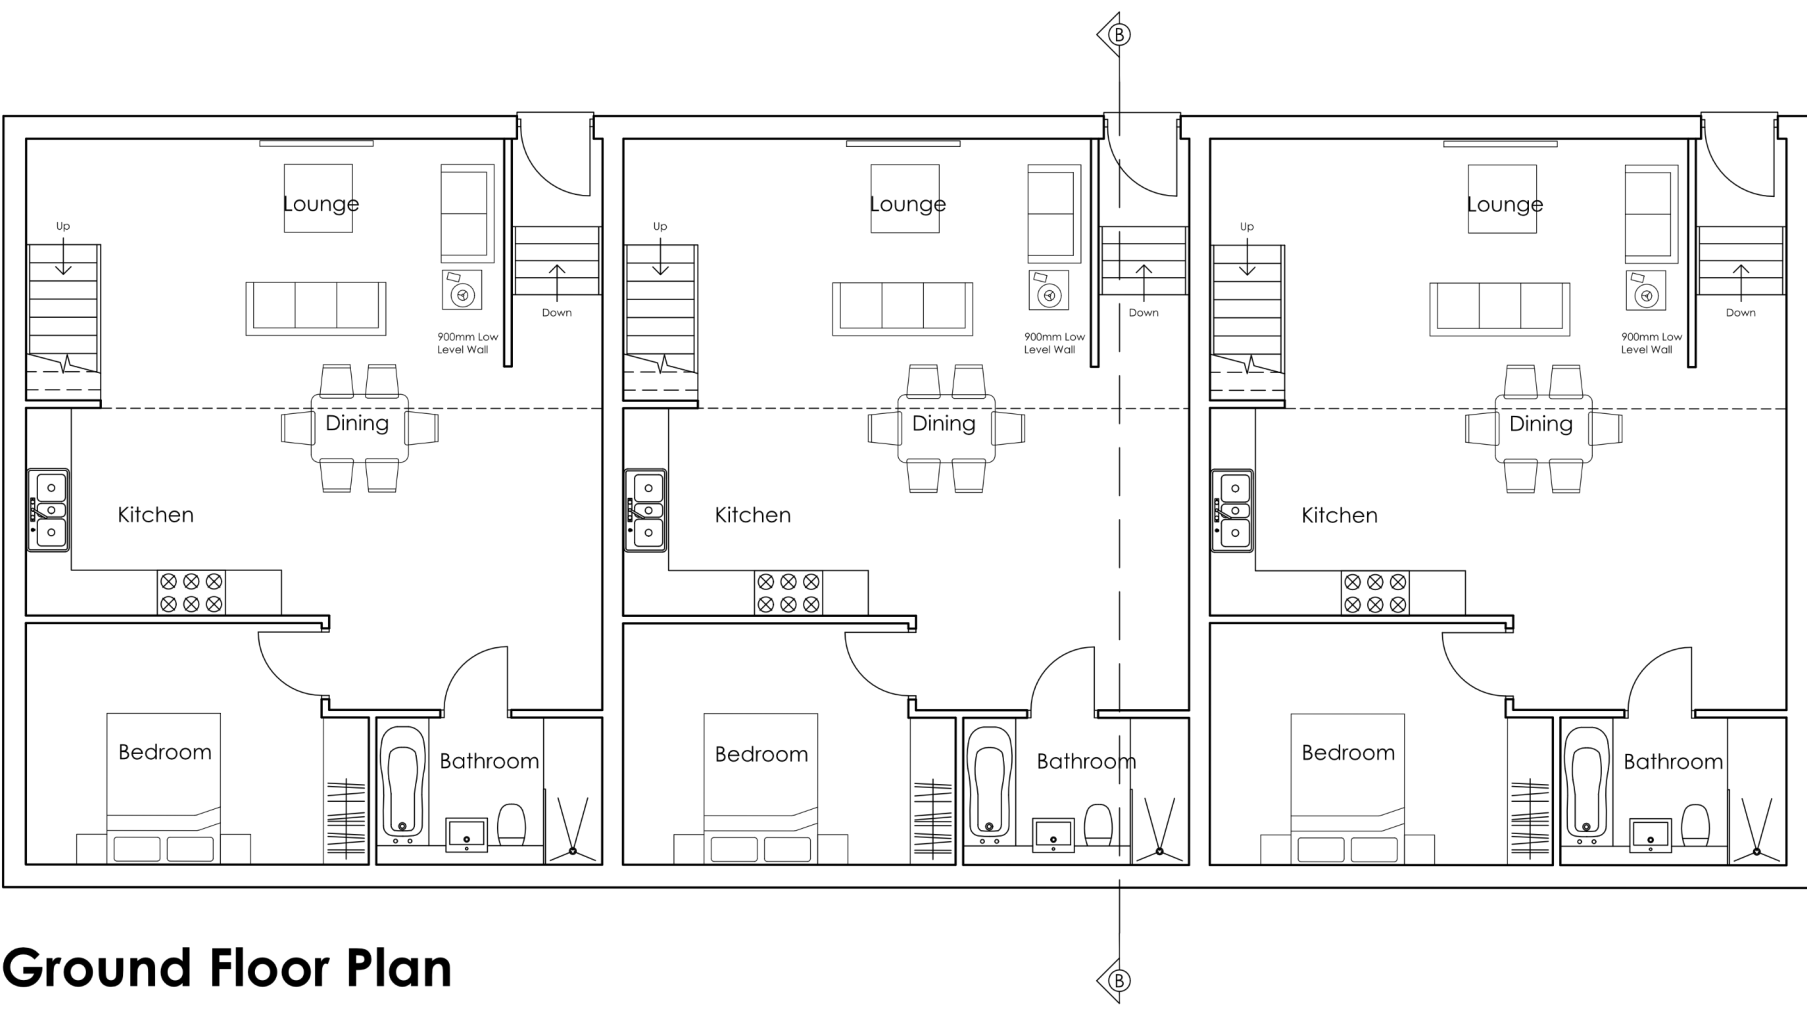

Ground Floor Plan

Illustrative Concept Design - Barn B



REVISION DATE DRAWN DESCRIPTION

ISSUE STATUS

PLANNING



STUDIO11
architecture
KING'S LYNN INNOVATION CENTRE,
INNOVATION DRIVE, KING'S LYNN,
PE30 5BY
T: 01553 970033
E: design@studio11architecture.co.uk
W: www.studio11architecture.co.uk

CLIENT Water Lane Nurseries

PROJECT Proposed residential development on land at Water Lane Nurseries, Spalding

DRAWING Illustrative Concept Designs for Conversion of Barns under Class Q GPDR

DRAWN EG	PROJECT DESIGNER EG	PROJECT DIRECTOR KB
-------------	------------------------	------------------------

DATE 30.07.2024	SCALE 1:100	PAPER SIZE A1
--------------------	----------------	------------------

DRAWING NUMBER
594.ICD.01