



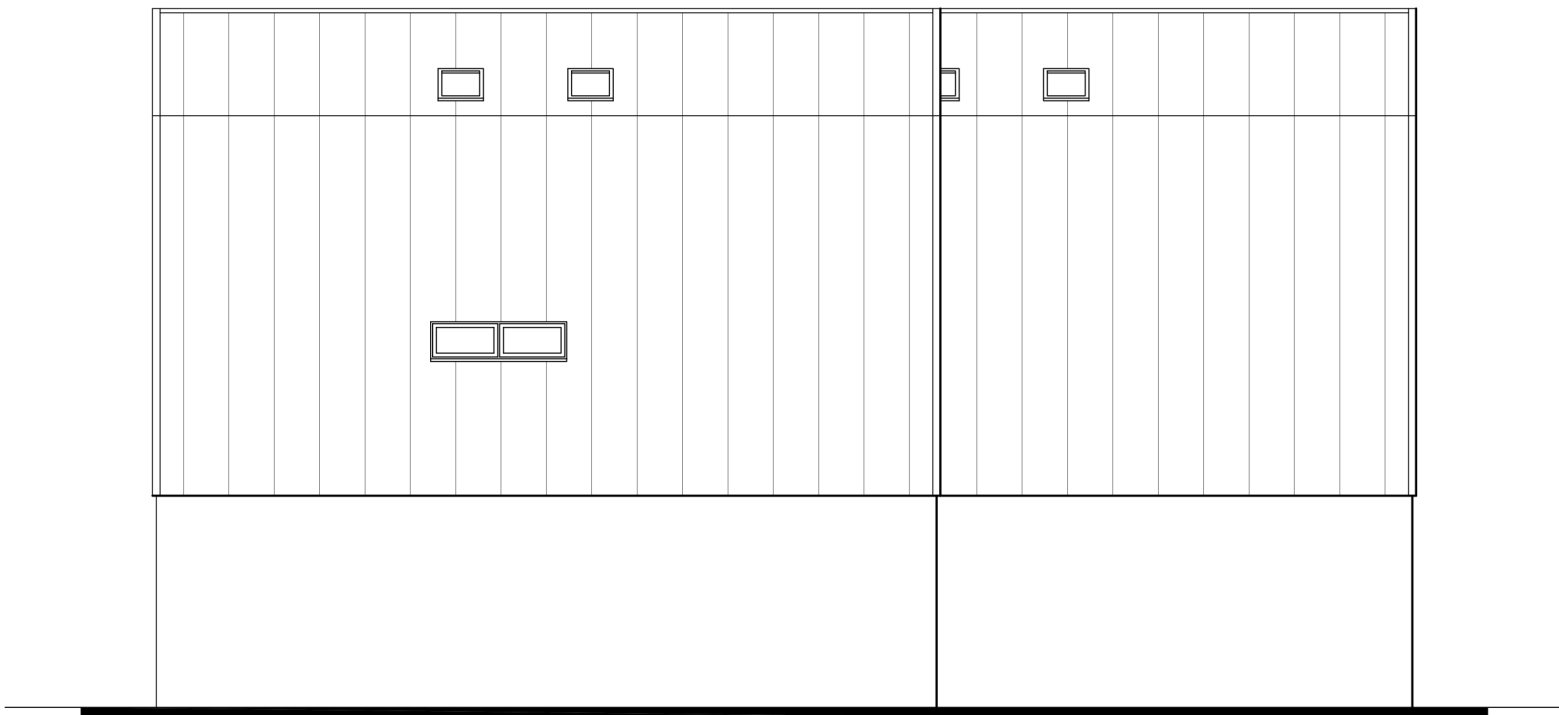


North-East Elevation




South-East Elevation

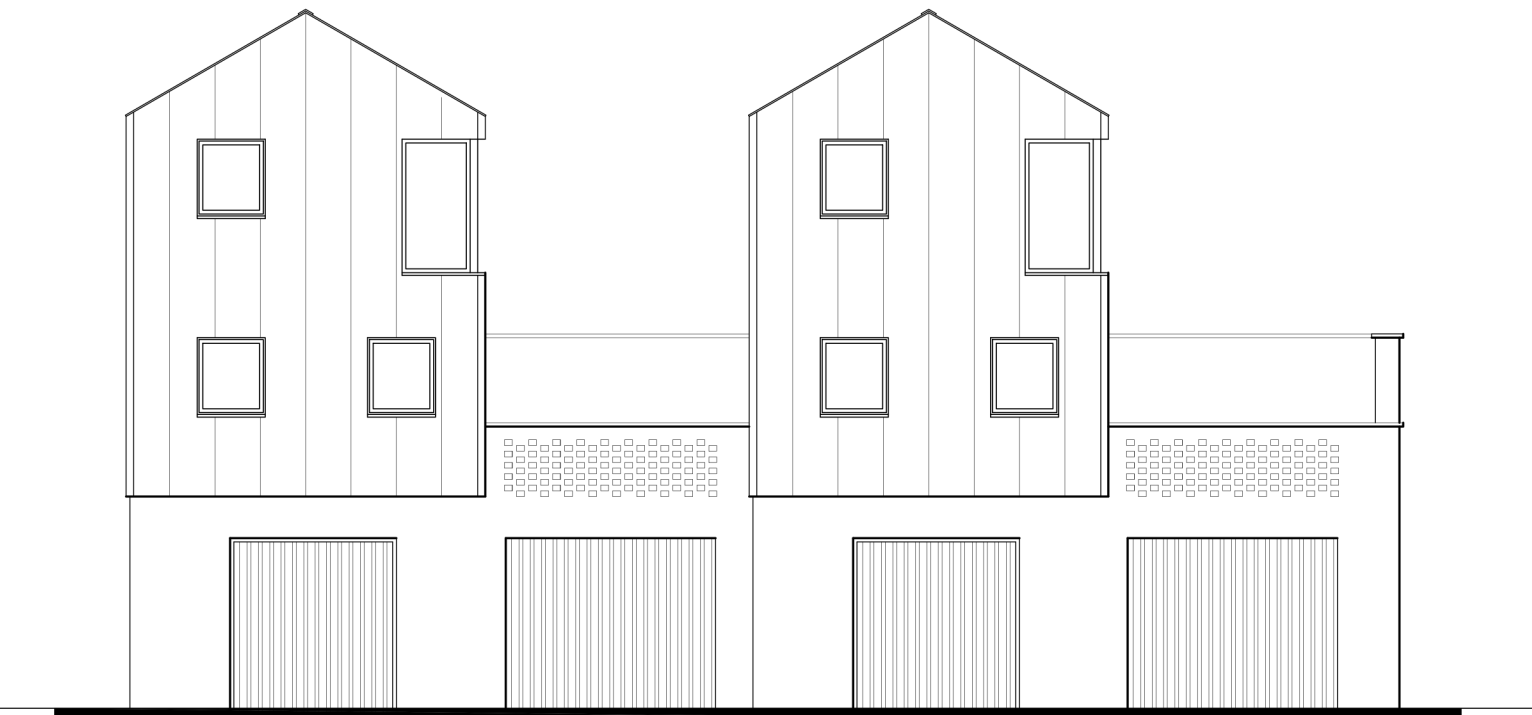

South-West Elevation

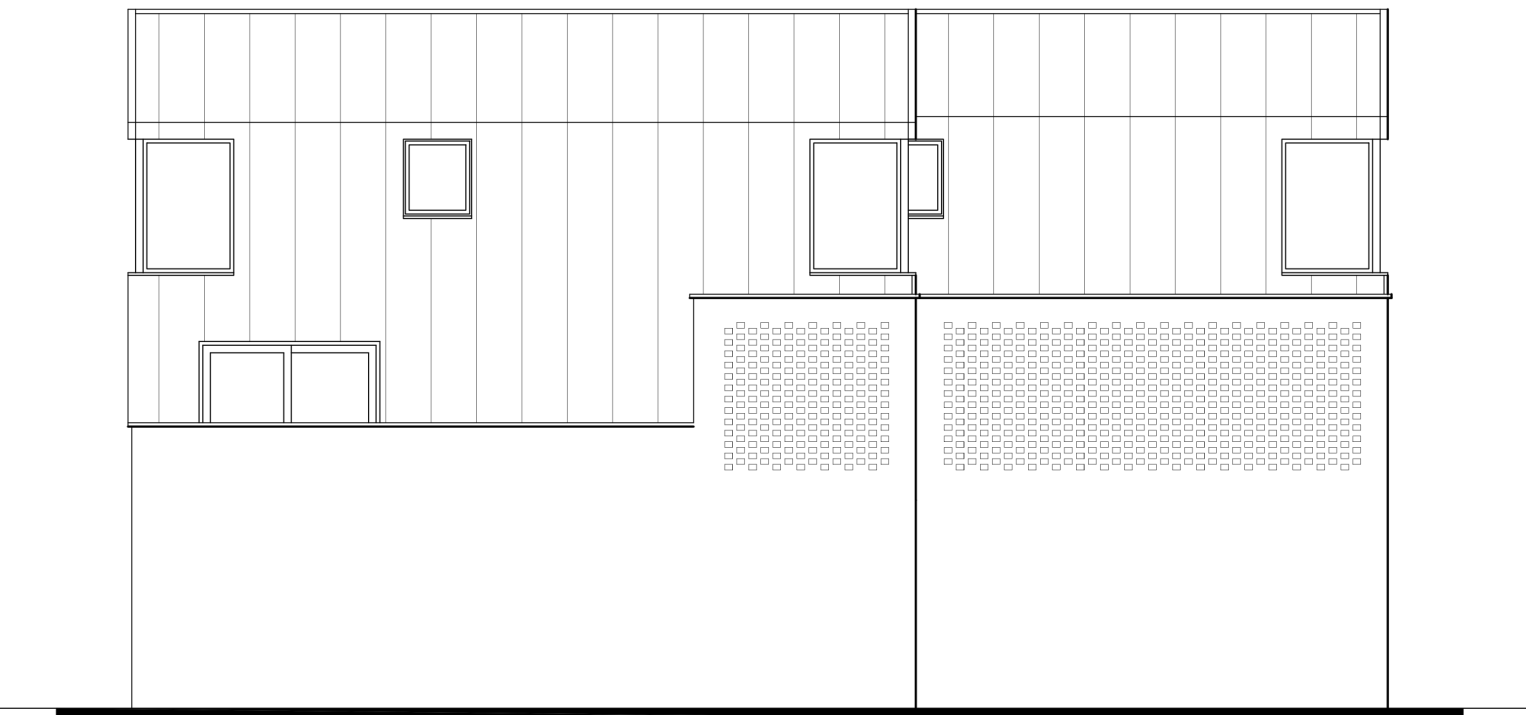


North-West Elevation

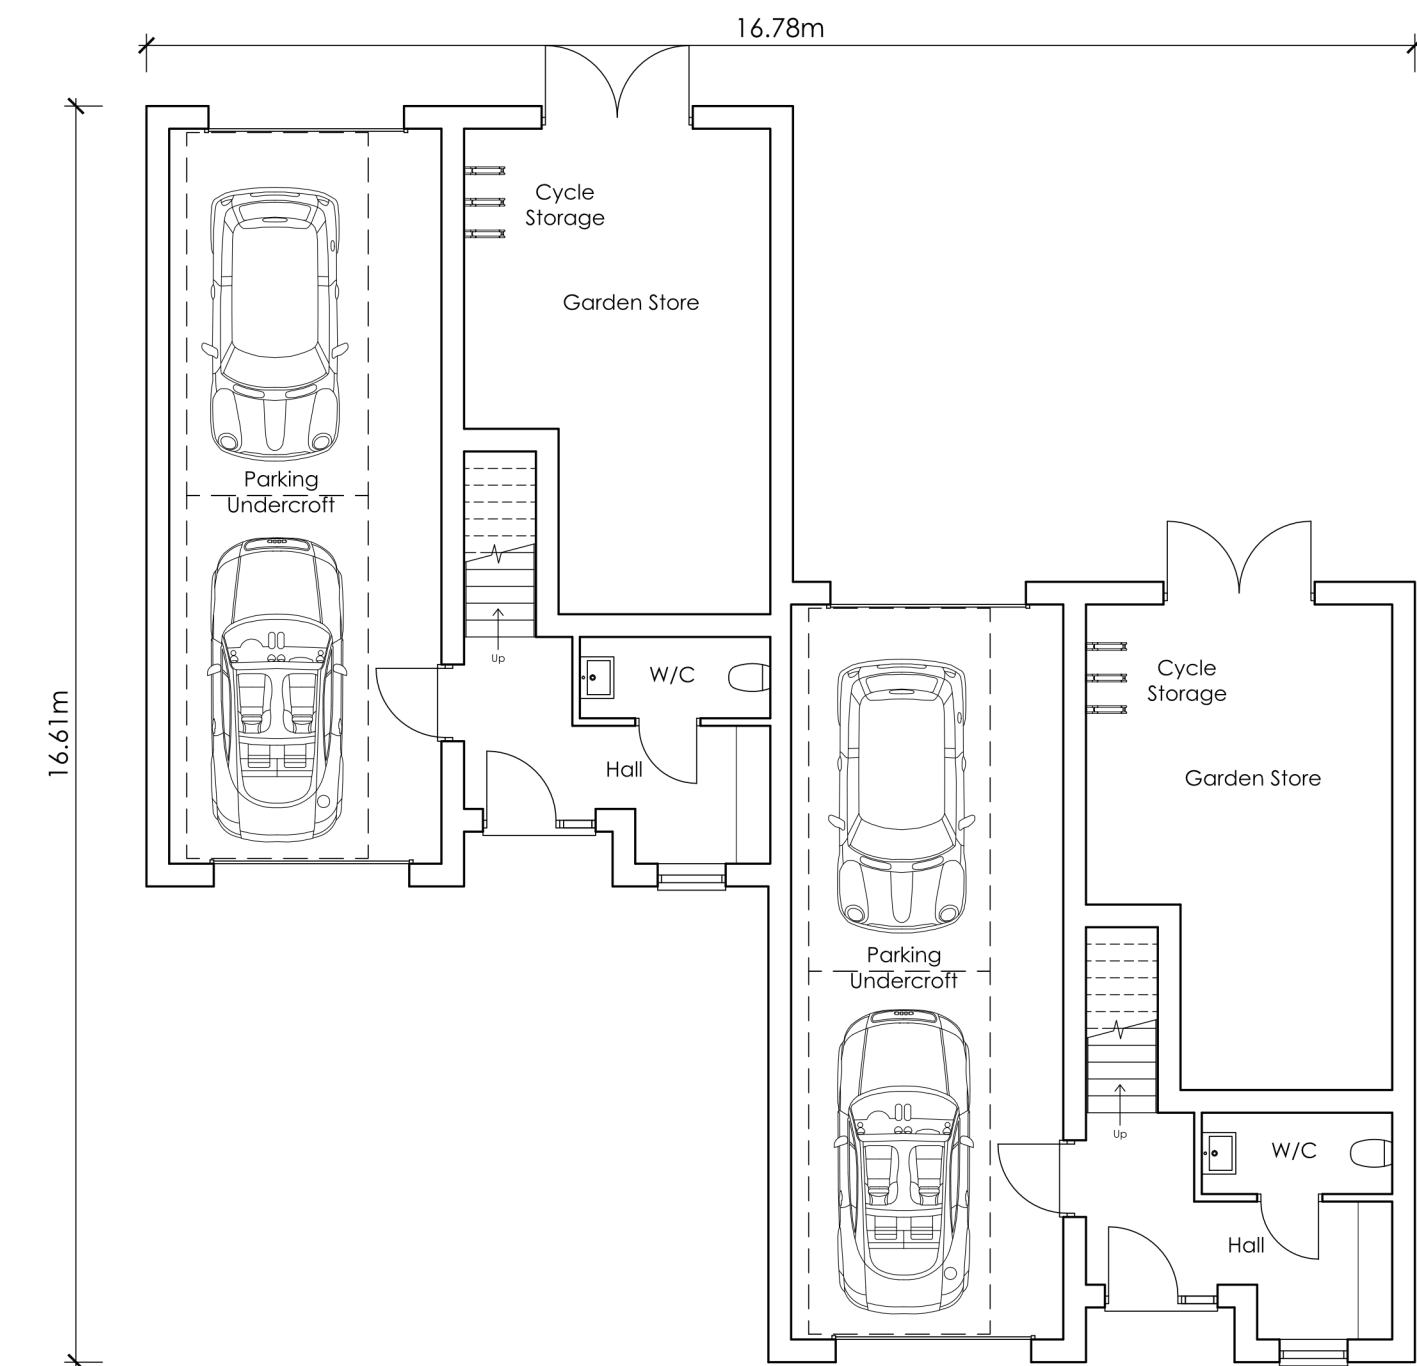

Ground Floor Plan



First Floor Plan

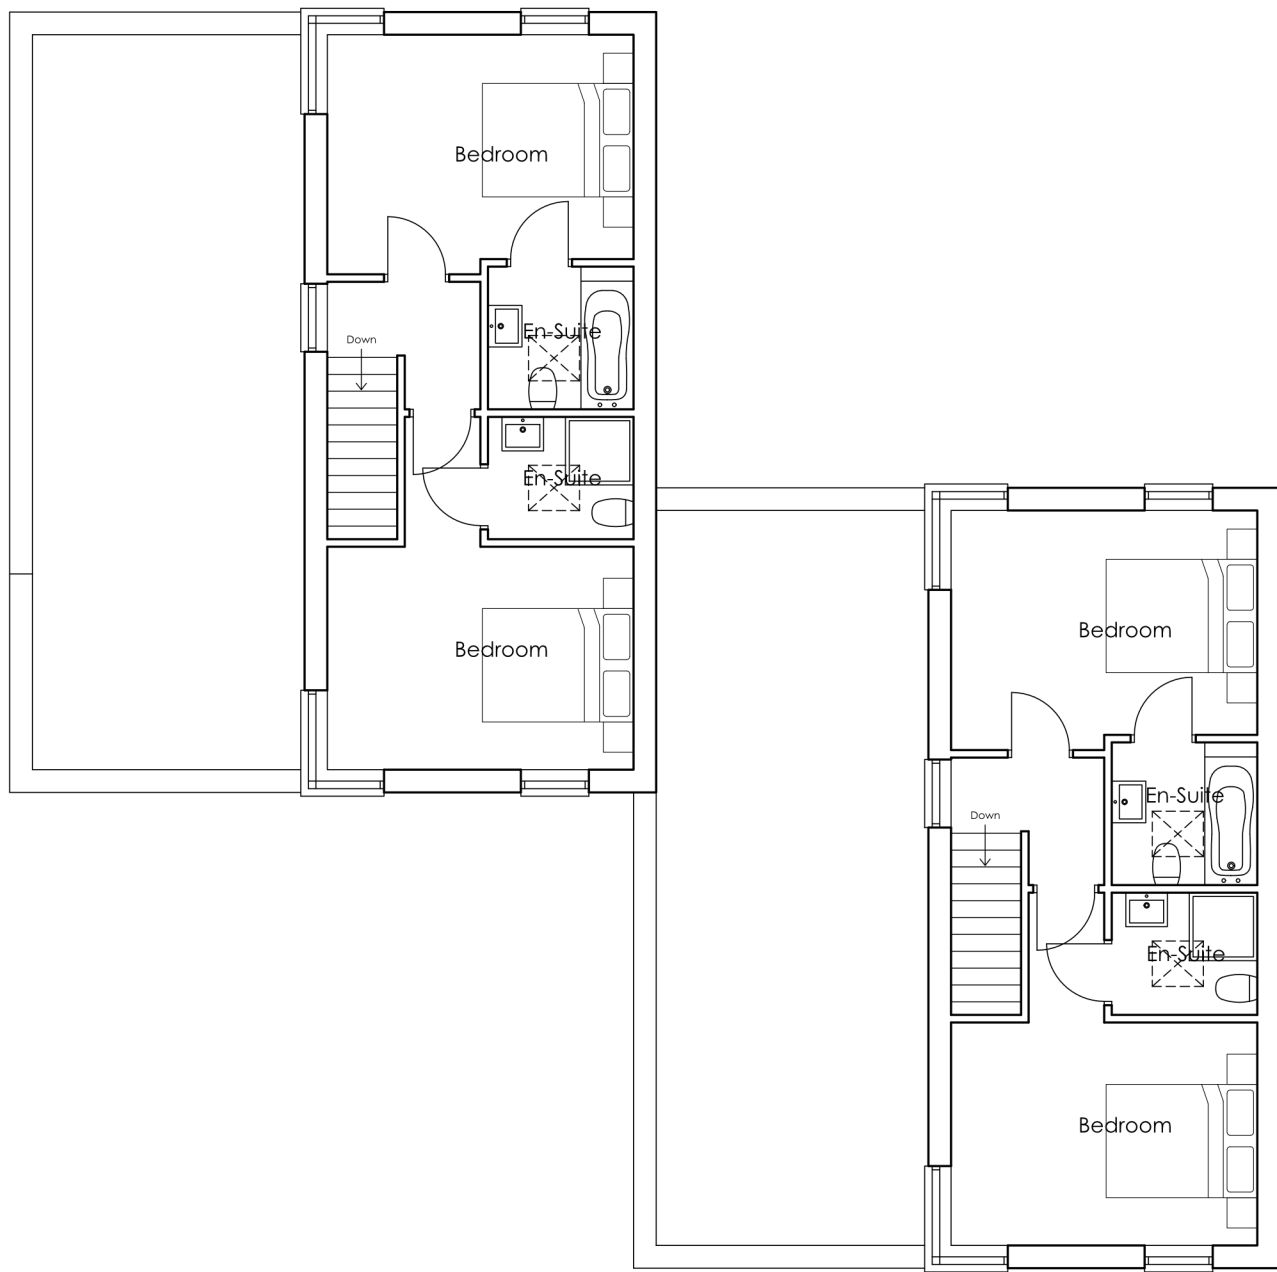

Second Floor Plan



REVISION

DATE

DRAWN

DESCRIPTION

ISSUE STATUS

PLANNING


KING'S LYNN INNOVATION CENTRE,
INNOVATION DRIVE, KING'S LYNN,
PE30 5BY
T: 01553 970033
E: design@studio11architecture.co.uk
W: www.studio11architecture.co.uk

CLIENT

Water Lane Nurseries

PROJECT

Proposed residential development on
land at Water Lane Nurseries, Spalding

DRAWING

Plot 3 & 4 - Floor Plans

DRAWN

EG

PROJECT DESIGNER

EG

PROJECT DIRECTOR

KB

DATE

31.05.2024

SCALE

1:100

PAPER SIZE

A1

DRAWING NUMBER

594.PD2.01