



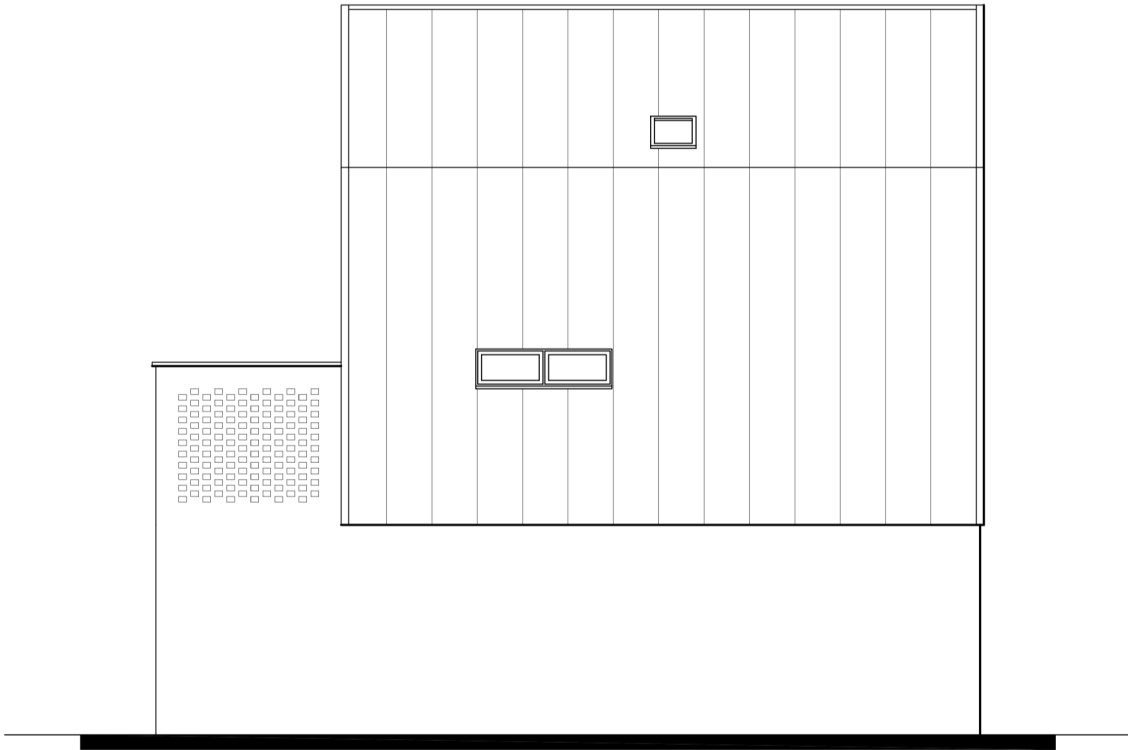


North-East Elevation

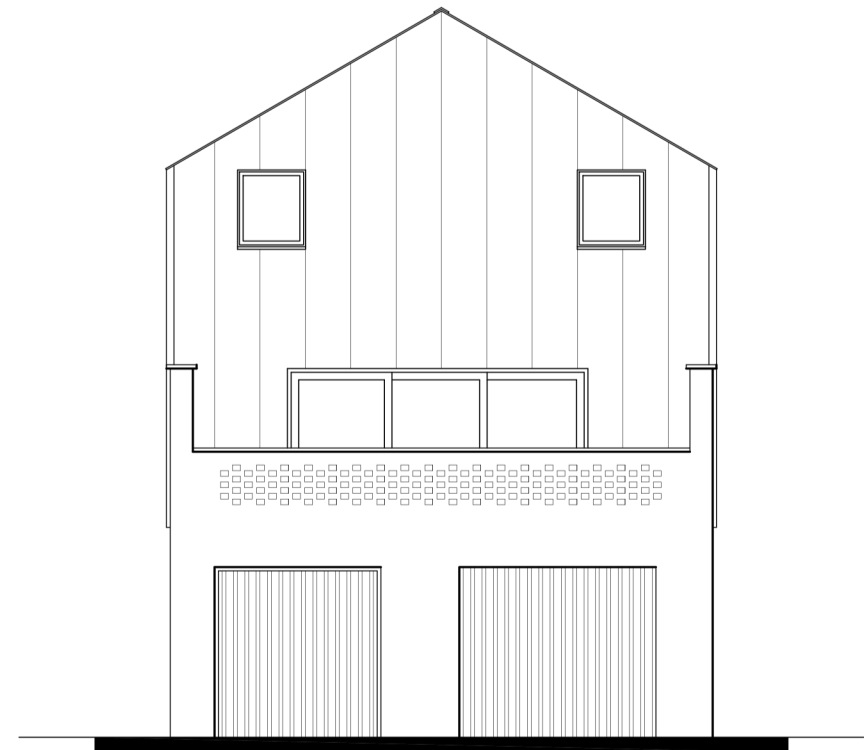


South-East Elevation




South-West Elevation

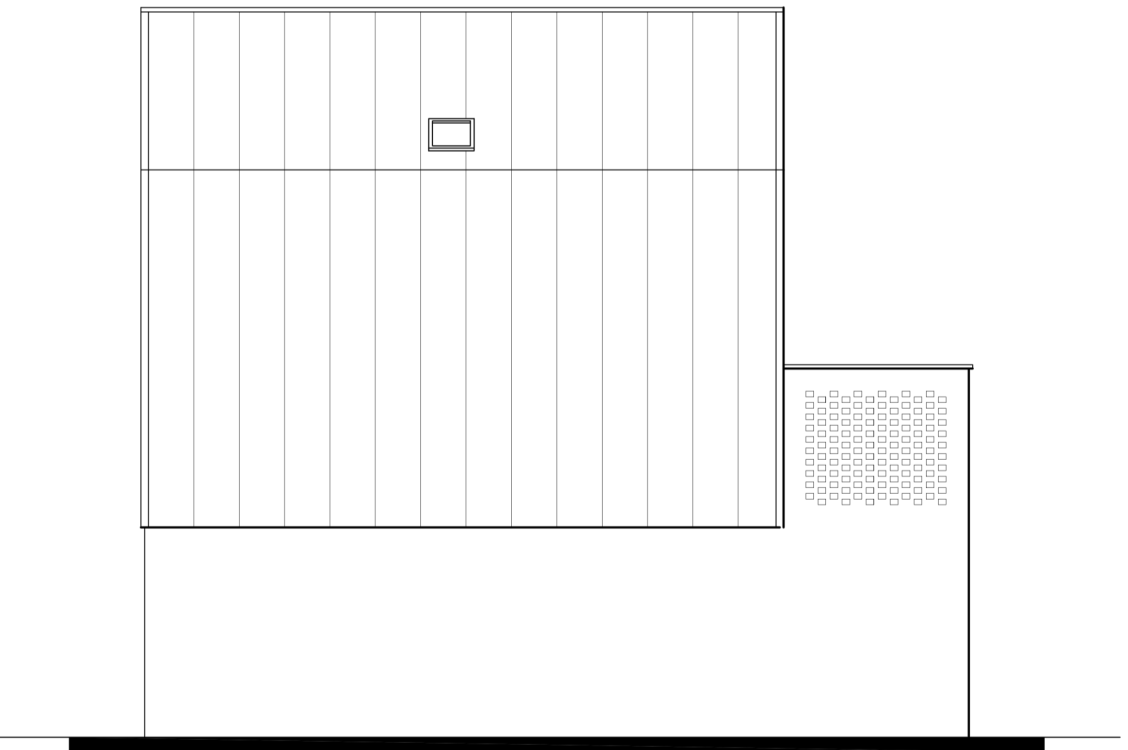


North-West Elevation

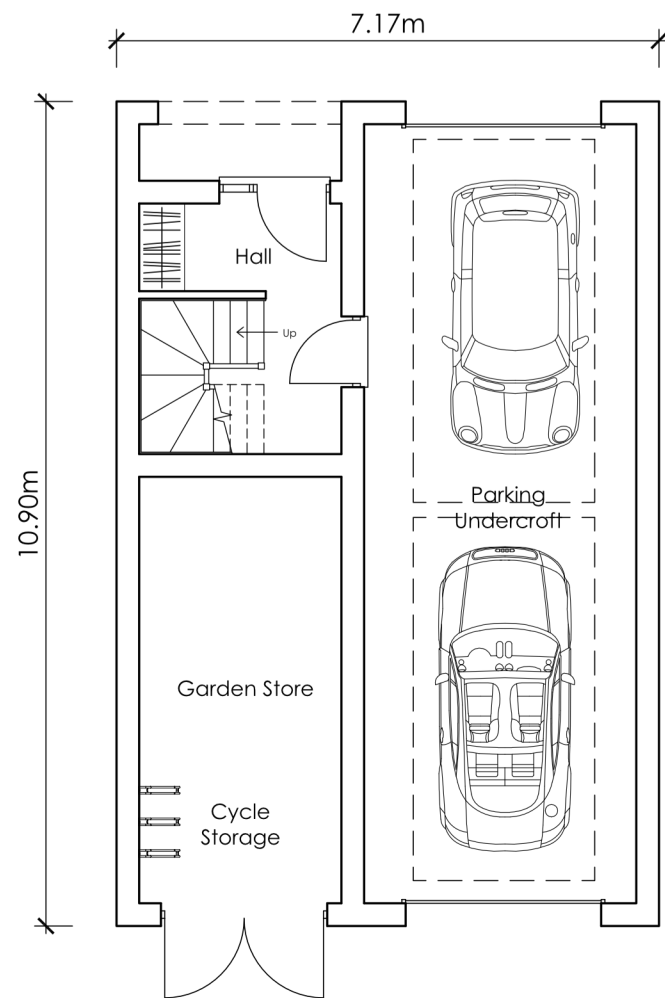

Ground Floor Plan

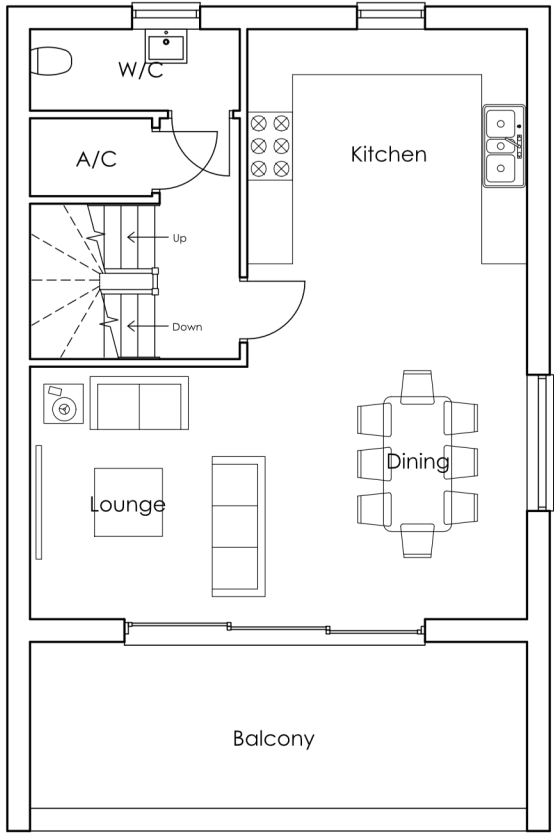

First Floor Plan

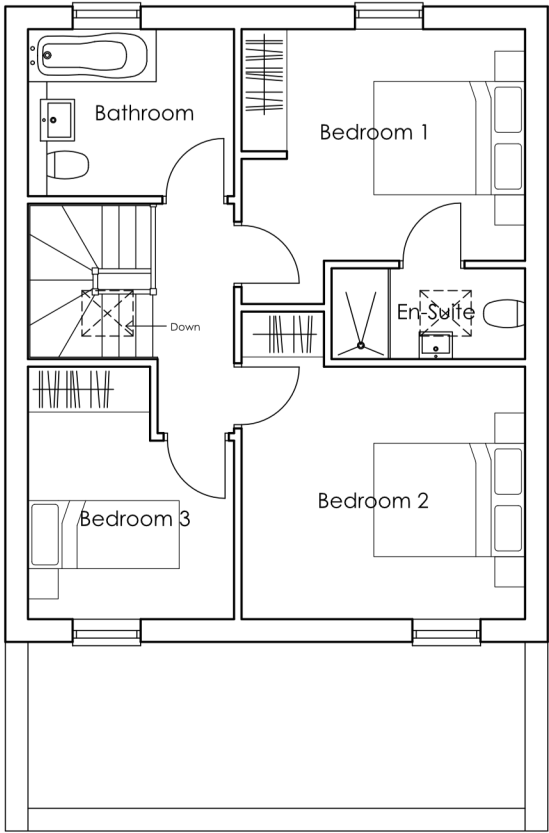

Second Floor Plan



REVISION	DATE	DRAWN	DESCRIPTION
ISSUE STATUS			
PLANNING			
<div><p>KING'S LYNN INNOVATION CENTRE, INNOVATION DRIVE, KING'S LYNN, PE30 5BY</p><p>T: 01553 970033 E: design@studio11architecture.co.uk W: www.studio11architecture.co.uk</p></div>			
CLIENT	Water Lane Nurseries		
PROJECT	Proposed residential development on land at Water Lane Nurseries, Spalding		
DRAWING	Plot 1 - Floor Plans & Elevations		
DRAWN EG	PROJECT DESIGNER EG	PROJECT DIRECTOR KB	
DATE 30.05.2024	SCALE 1:100	PAPER SIZE A2	
DRAWING NUMBER			
594.PD3.01			