



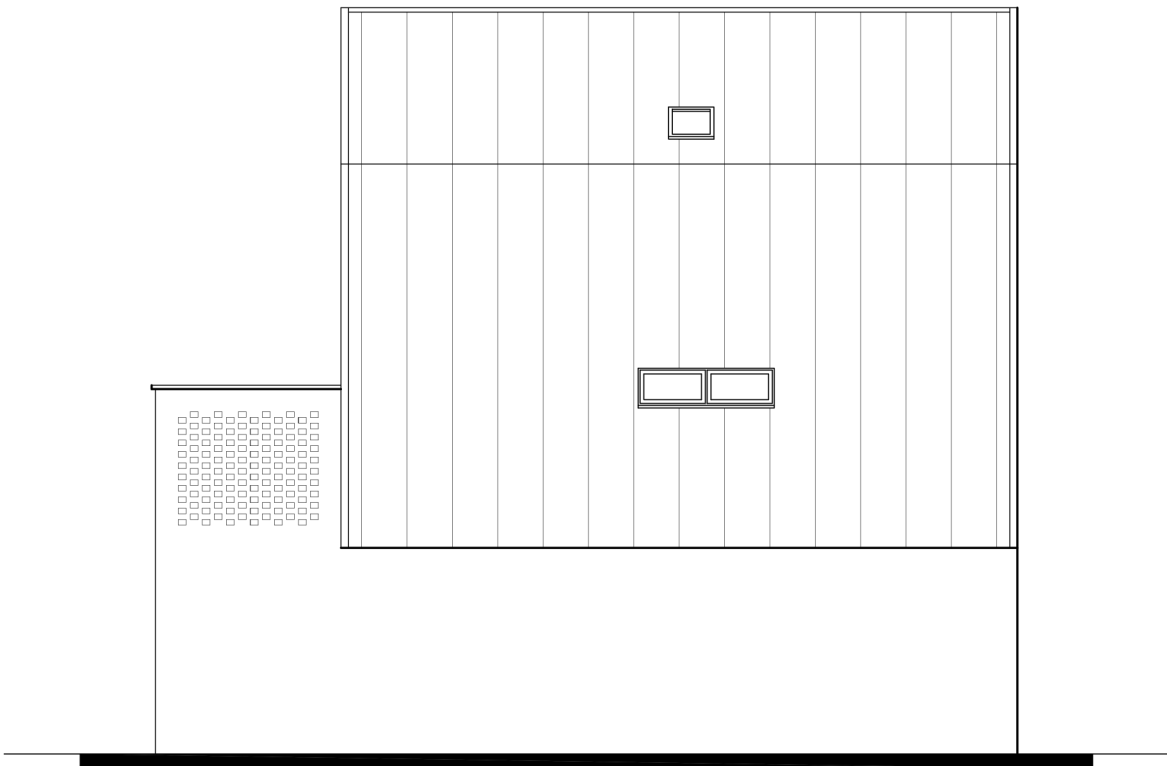


North-East Elevation

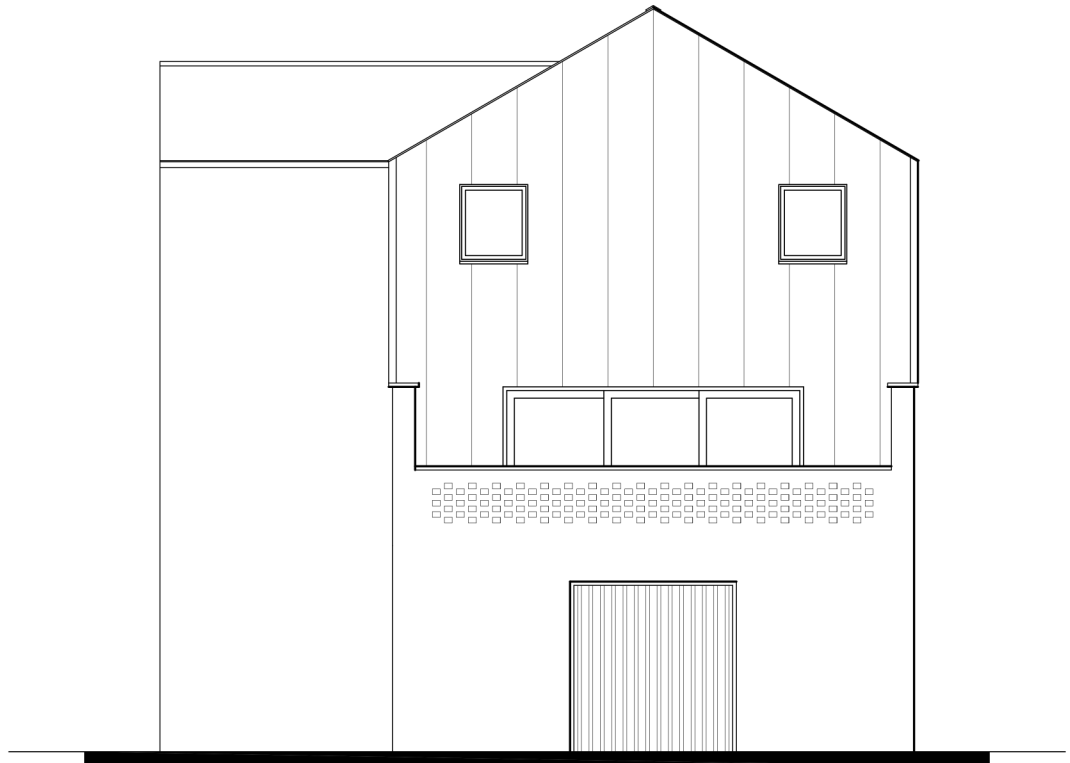



South-East Elevation




South-West Elevation

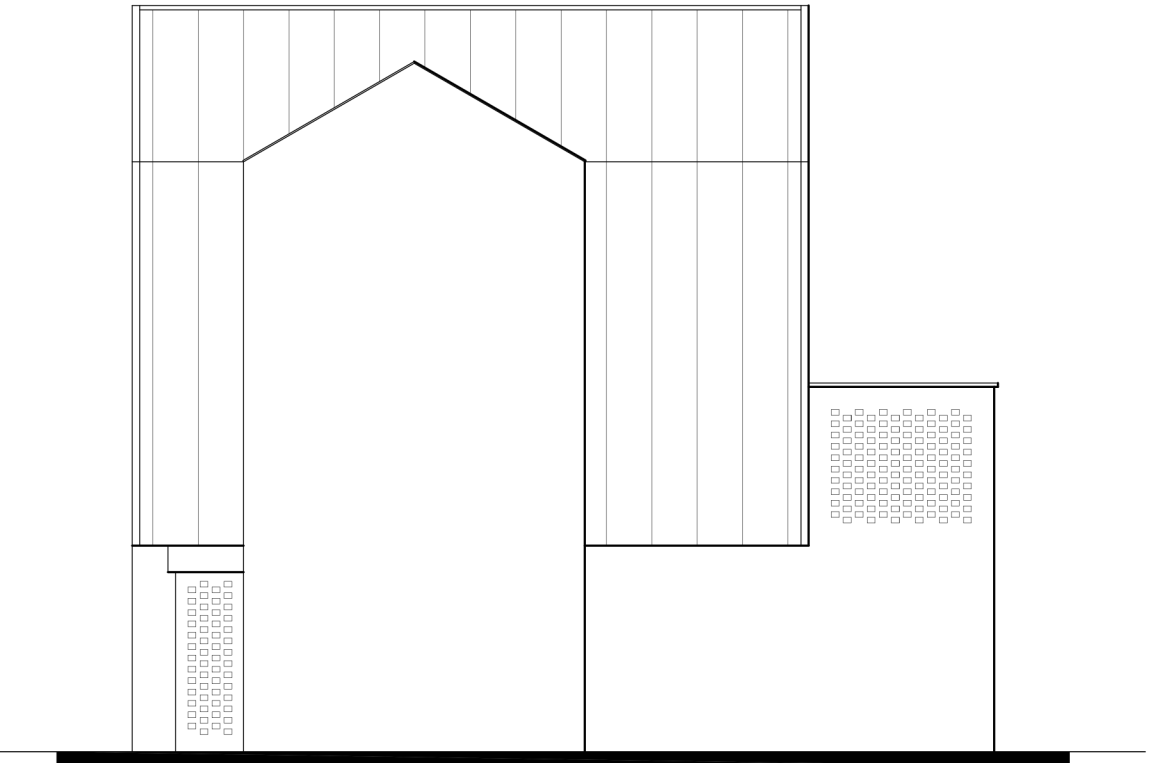


North-West Elevation

 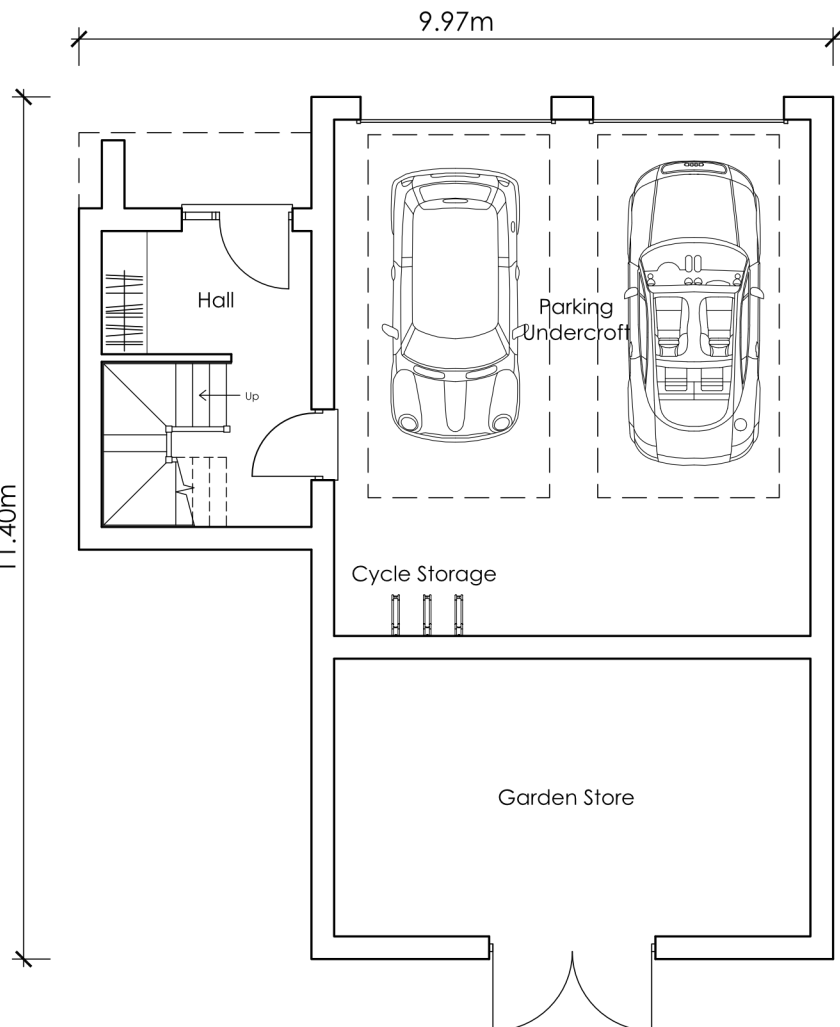

Ground Floor Plan

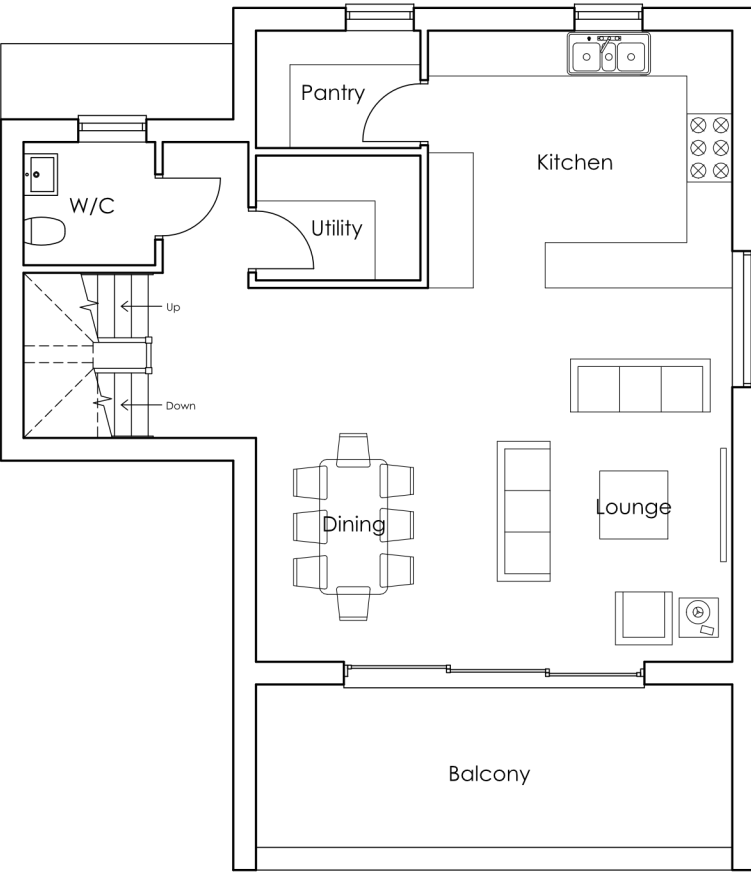

First Floor Plan

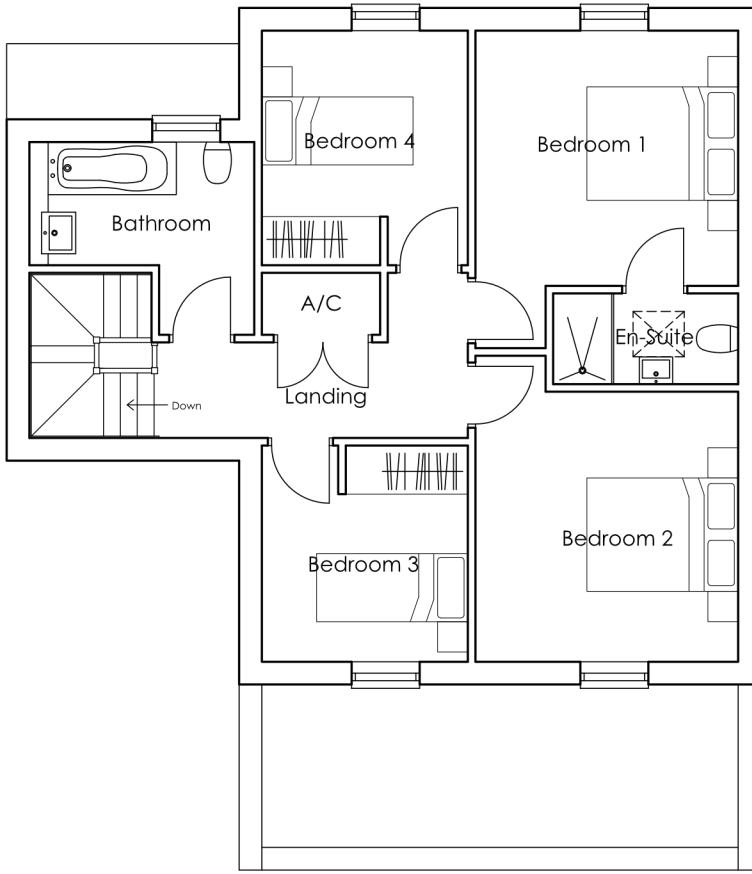

Second Floor Plan

REVISION	DATE	DRAWN	DESCRIPTION
----------	------	-------	-------------

ISSUE STATUS **PLANNING**



KING'S LYNN INNOVATION CENTRE,
INNOVATION DRIVE, KING'S LYNN,
PE30 5BY

T: 01553 970033
E: design@studio11architecture.co.uk
W: www.studio11architecture.co.uk

CLIENT Water Lane Nurseries

PROJECT Proposed residential development on
land at Water Lane Nurseries, Spalding

DRAWING Plot 2 & 7 - Floor Plans & Elevations

DRAWN EG	PROJECT DESIGNER EG	PROJECT DIRECTOR KB
DATE 30.05.2024	SCALE 1:100	PAPER SIZE A2

DRAWING NUMBER 594.PD4.01