




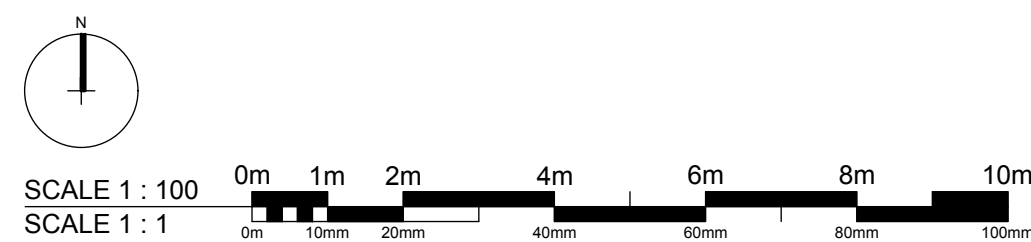


SITE PLAN
Scale 1:100

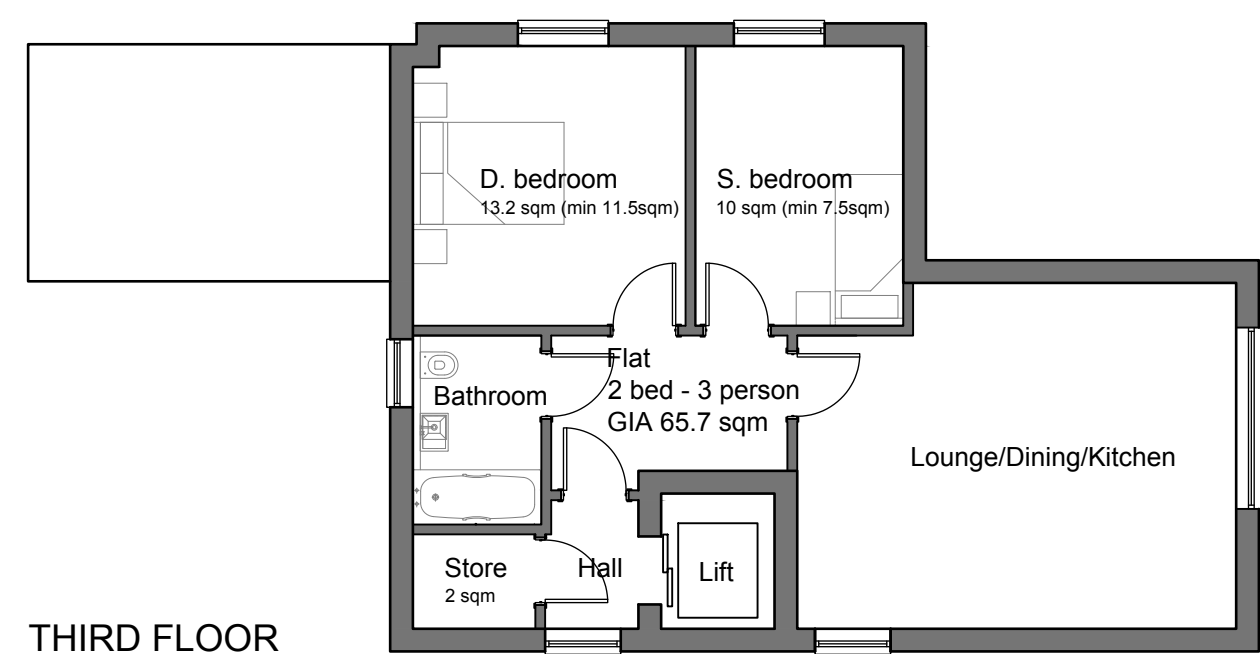


THIRD FLOOR

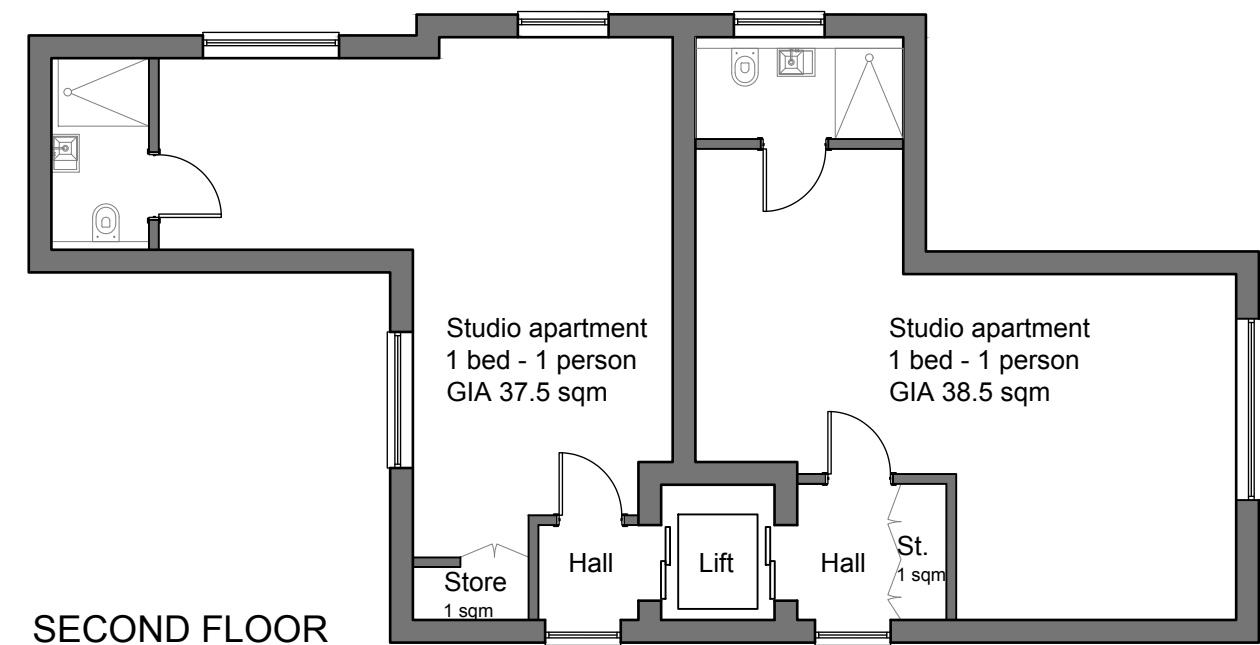

SECOND FLOOR

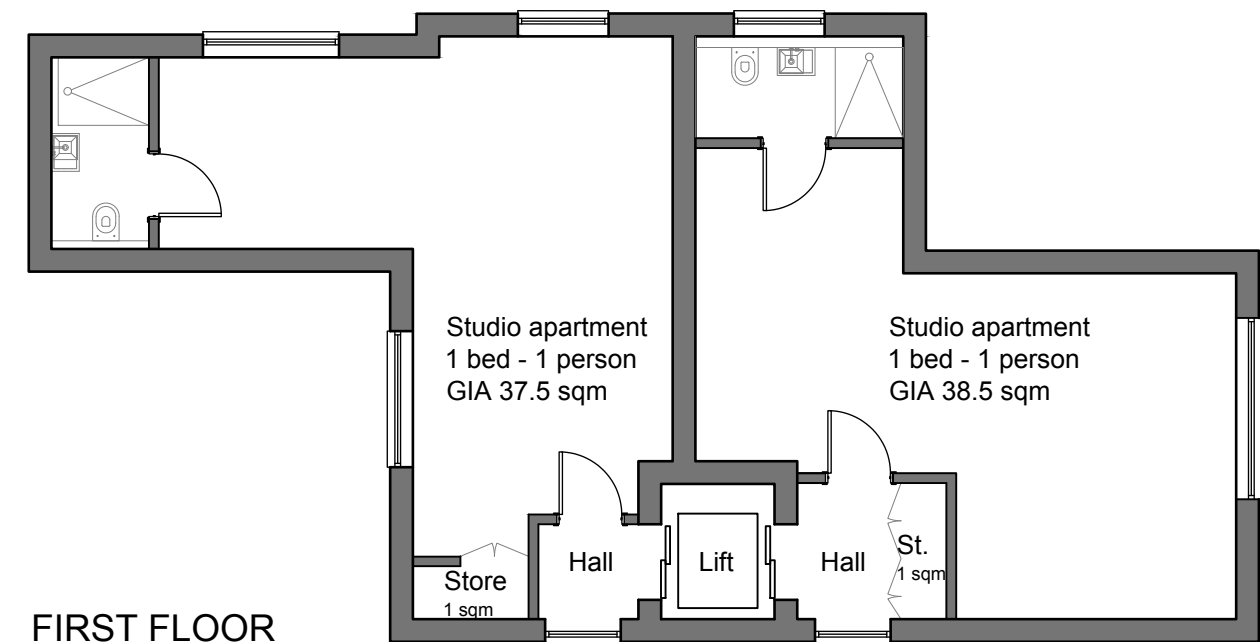


FIRST FLOOR

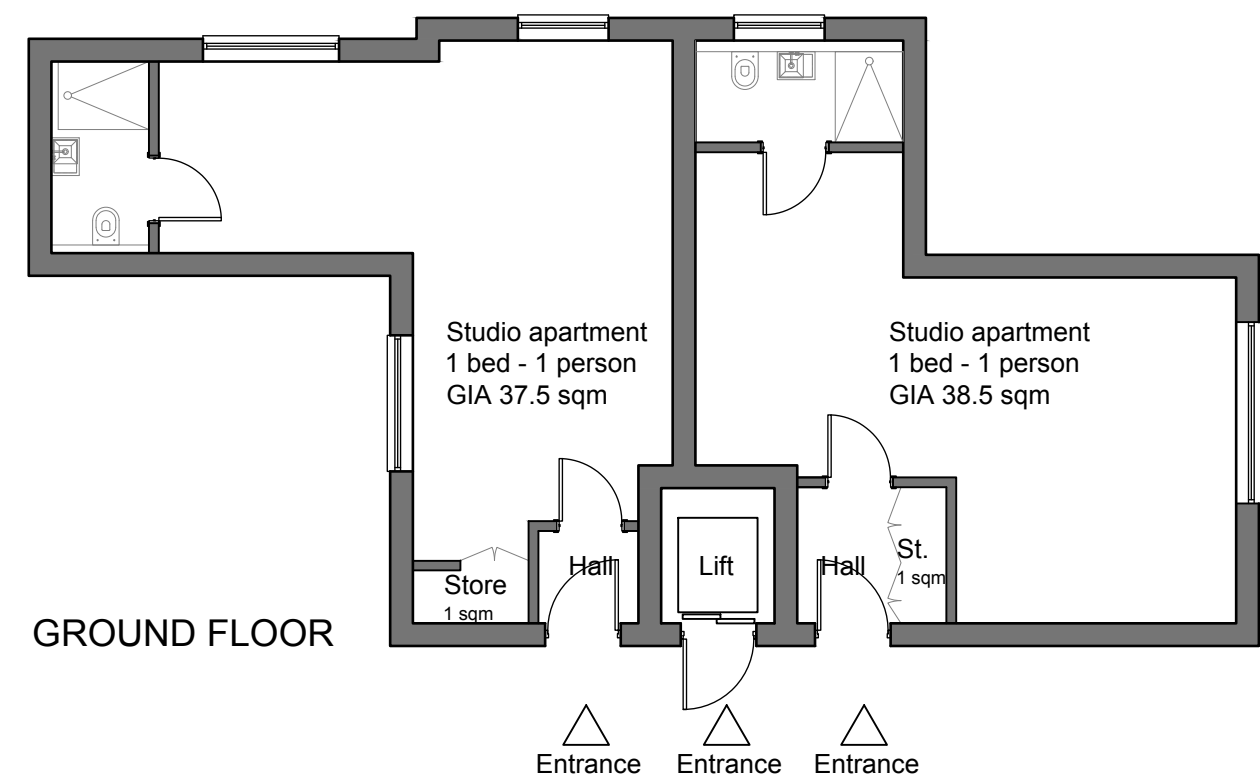

GROUND FLOOR

FLOOR PLANS
Scale 1:100

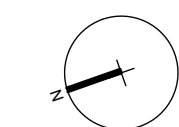

DO NOT SCALE THIS DRAWING. THE CONTRACTOR IS DEEMED TO HAVE CHECKED ALL DIMENSIONS ON SITE AND REPORT ANY DISCREPANCIES TO OGLESBY & LIMB LTD.
THE CONTENTS OF THIS DRAWING ARE COVERED BY COPYRIGHT AND REMAIN THE PROPERTY OF OGLESBY & LIMB LTD. WRITTEN APPROVAL MUST BE OBTAINED FROM OGLESBY & LIMB LTD PRIOR TO DUPLICATION OR REPRODUCTION OF THIS DRAWING OR ITS CONTENTS.
ANY DIMENSIONS NOT SHOWN ARE TO BE CHECKED AND AGREED WITH OGLESBY & LIMB LTD.

All flats designed in accordance with Technical Housing Standards - nationally described space Standards March 2015 edition with April 2016 notes.

Gross internal areas of flats and storage are from Table 1.

Double bedrooms are minimum 11.5 square metres and 2.75m wide
Single bedrooms are minimum 7.5 square metres and 2.15m wide

Ref	Date	Description	Initial
-----	------	-------------	---------

Oglesby & Limb Ltd

Chartered Architect

Suite 1 Market Chambers
12 Market Place, Spalding, Lincs
PE11 1SL

Tel: 01775 761196

e-mail: design@o-l-ltd.co.uk

Client:
Oliver Tookman

Project:
**Station House
King's Road, Spalding**

Drawing Title:

**Proposed flats
Site Plan & Floor Plans**

PLANNING

Date:	May 2020	Scale:	1:100 @ A1
Drawn by:	AP	Checked by:	-

Drawing Number:	A1543-10	Rev:	-
-----------------	-----------------	------	----------