


DO NOT SCALE THIS DRAWING. THE CONTRACTOR IS DEEMED TO HAVE CHECKED ALL DIMENSIONS ON SITE AND REPORT ANY DISCREPANCIES TO OGLESBY & LIMB LTD.
THE CONTENTS OF THIS DRAWING ARE COVERED BY COPYRIGHT AND REMAIN THE PROPERTY OF OGLESBY & LIMB LTD. WRITTEN APPROVAL MUST BE OBTAINED FROM OGLESBY & LIMB LTD PRIOR TO DUPLICATION OR REPRODUCTION OF THIS DRAWING OR ITS CONTENTS.
ANY DIMENSIONS NOT SHOWN ARE TO BE CHECKED AND AGREED WITH OGLESBY & LIMB LTD.


MATERIAL KEY

- A Facing brickwork, buff multi colour to match brick wall along Sandtone Gardens
B Facing brickwork, red multi stock
C Render, colour off-white
D Aluminium windows & doors, colour RAL7016 Anthracite Grey
E Projecting window surrounds, Rockpanel, colour RAL7016 Anthracite Grey
F Glass Juliette balcony
G Brise soleil, powder coated, colour RAL7016 Anthracite Grey
H Membrane roof
J Parapet capping, powder coated, colour RAL7016 Anthracite Grey
K Zinc standing seam vertical cladding

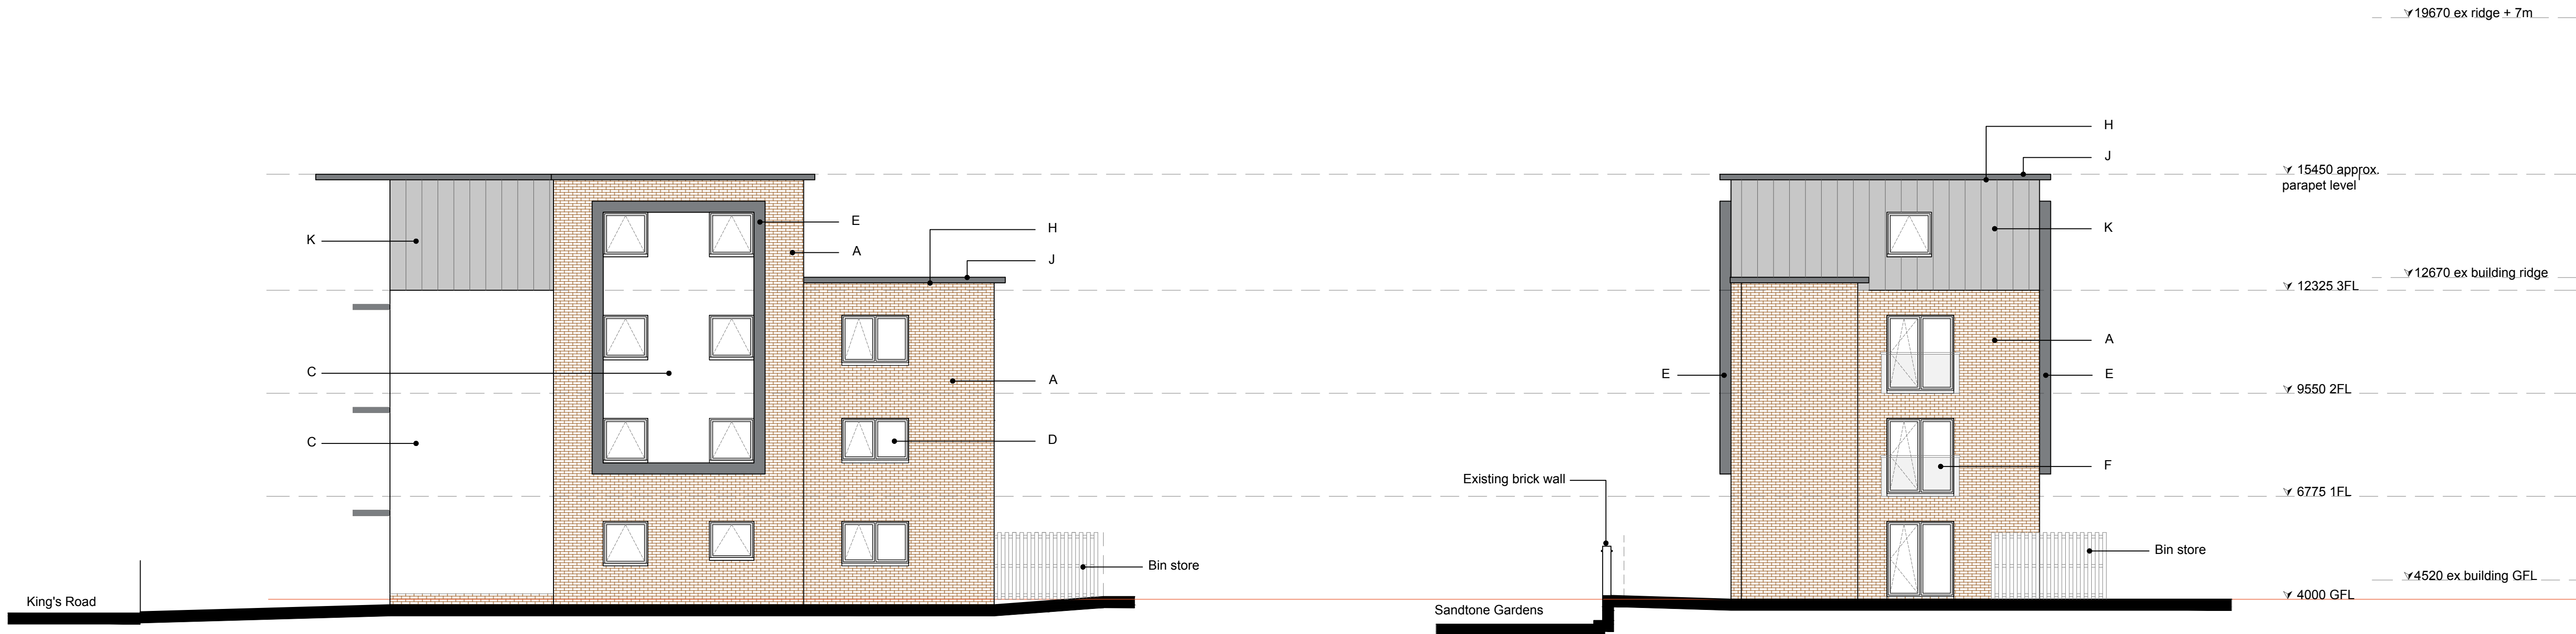

EAST ELEVATION
Scale 1:100

NORTH ELEVATION
Scale 1:100

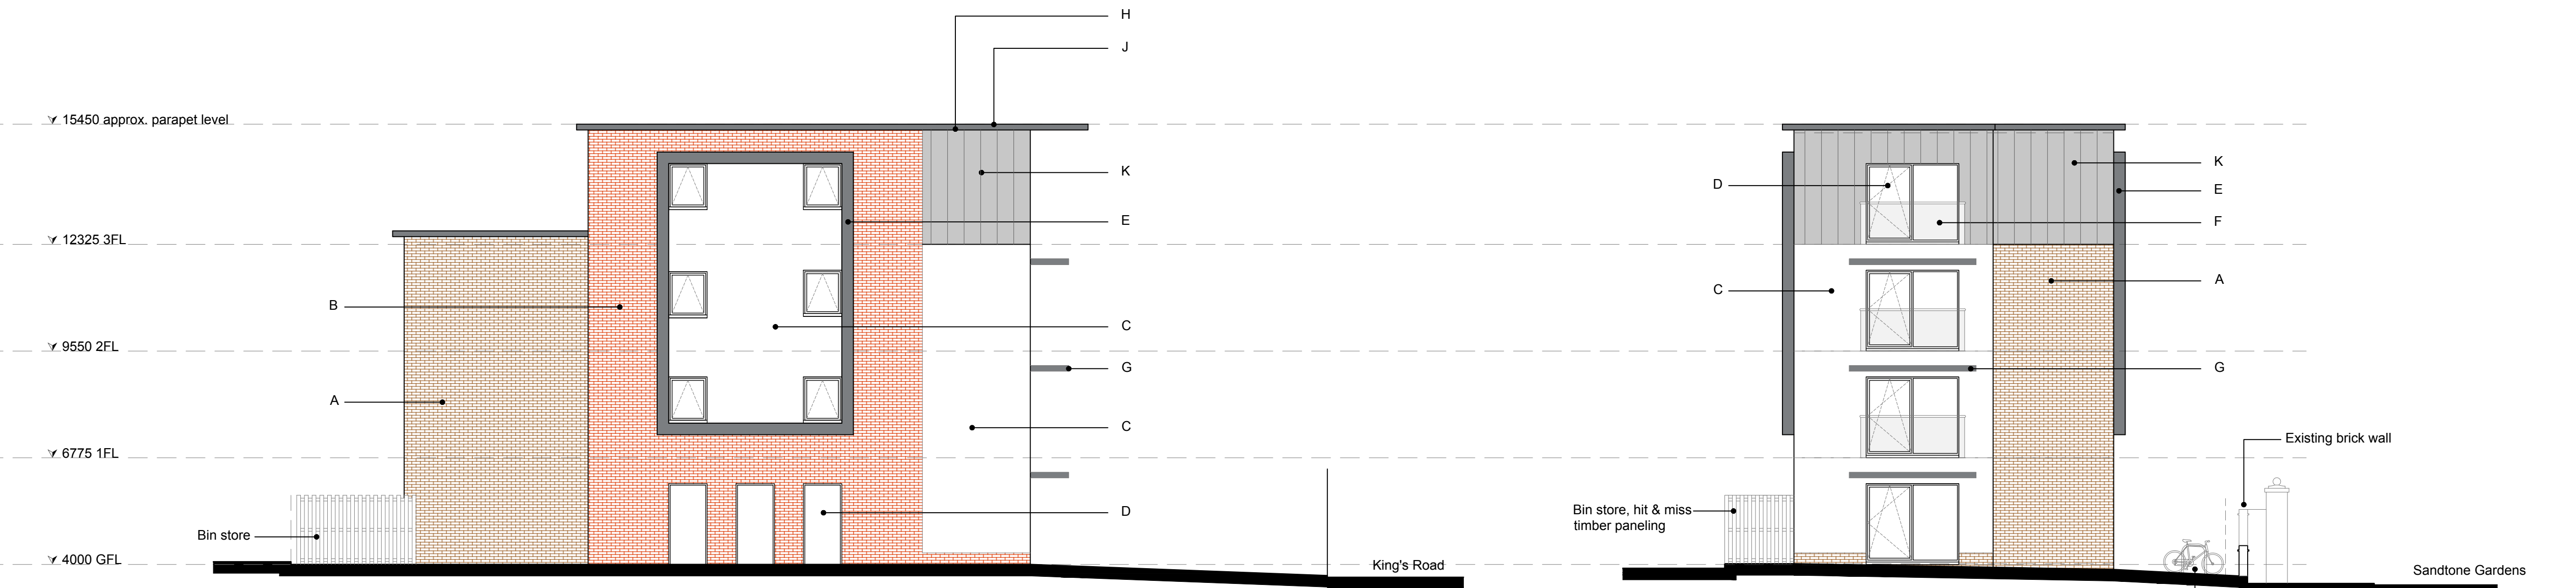

WEST ELEVATION
Scale 1:100

SOUTH ELEVATION
Scale 1:100

SCALE 1 : 100
SCALE 1 : 1

Ref	Date	Description	Initial
-----	------	-------------	---------

Oglesby & Limb Ltd Chartered Architect Suite 1 Market Chambers 12 Market Place, Spalding, Lincs PE11 1SL Tel: 01775 761196 e-mail: design@o-l-ltd.co.uk	
---	---

Client:
Oliver Tookman

Project:
**Station House
King's Road, Spalding**

Drawing Title: Proposed flats Proposed Elevations PLANNING
--

Date: Jun 2020	Scale: 1:100 @ A1
Drawn by: AP	Checked by: -

Drawing Number: A1543-11	Rev: -
------------------------------------	------------------