


DO NOT SCALE THIS DRAWING. THE CONTRACTOR IS DEEMED TO HAVE CHECKED ALL DIMENSIONS ON SITE AND REPORT ANY DISCREPANCIES TO OGLESBY & LIMB LTD. THE CONTENTS OF THIS DRAWING ARE COVERED BY COPYRIGHT AND REMAIN THE PROPERTY OF OGLESBY & LIMB LTD. WRITTEN APPROVAL MUST BE OBTAINED FROM OGLESBY & LIMB LTD PRIOR TO REPRODUCTION OR REPRODUCTION OF THIS DRAWING ON ITS CONTENTS. ANY DIMENSIONS NOT SHOWN ARE TO BE CHECKED AND AGREED WITH OGLESBY & LIMB LTD.

MATERIAL KEY


- A Facing brickwork, red multi stock
- B Facing brickwork, blue engineering brick
- C (Recessed Panel) Facing brickwork, red multi stock
- D Aluminium windows & doors, colour RAL7016
- E Anthracite Grey
- F Black Painted Traditional Vertical Rail Juliette balcony
- G Slate roof
- H Decorative timber bargeboards (Painted White)
- I Black Rainwater Goods.

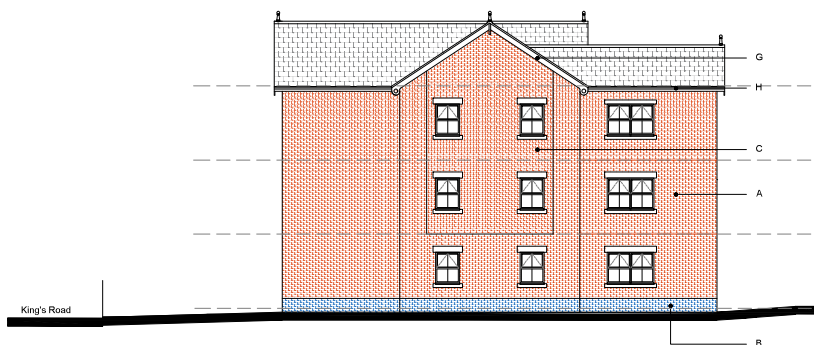


EAST ELEVATION
Scale 1:100



NORTH ELEVATION
Scale 1:100

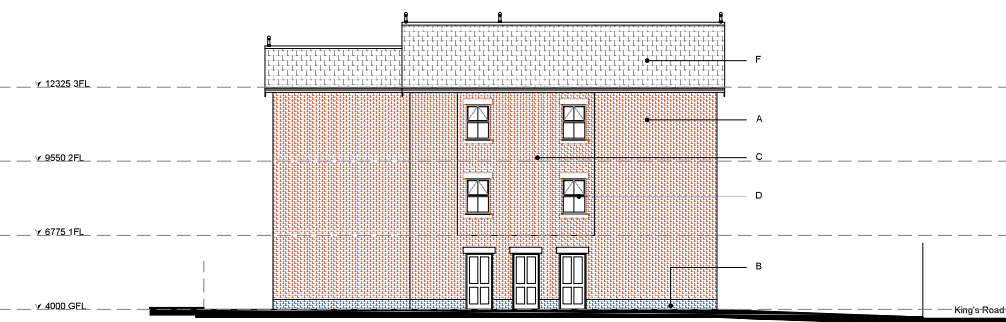

WEST ELEVATION
Scale 1:100

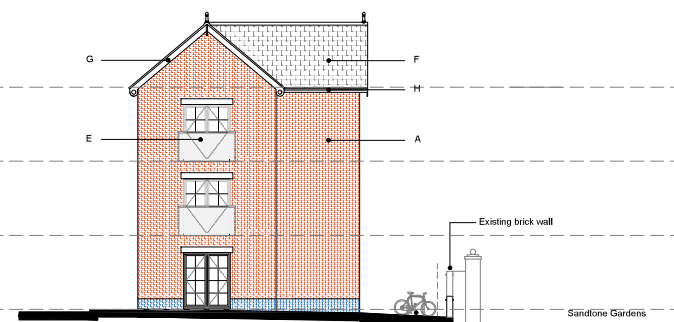

SOUTH ELEVATION
Scale 1:100

SCALE 1 : 100
SCALE 1 : 1

B	06-09-21	Third floor omitted, render omitted and heights amended	CLS
A	06-06-21	Updated to planning application status	AP
Ref	Note	Description	Initial

Oglesby & Limb Ltd

Chartered Architect

Suite 1 Market Chambers
12 Market Place, Spalding, Leics
PE11 1TL
Tel: 01775 761196
e-mail: design@o-limb.co.uk

O&L

Client:
Oliver Tookman

Project:
**Station House
King's Road, Spalding**

Drawing Title:

**Proposed flats
Proposed Elevations**

PLANNING

Date:	Jun 2020	Scale:	1:100 @ A1
Drawn by:	AP	Checked by:	-

Drawing Number:	Rev:
A1543-11	B