

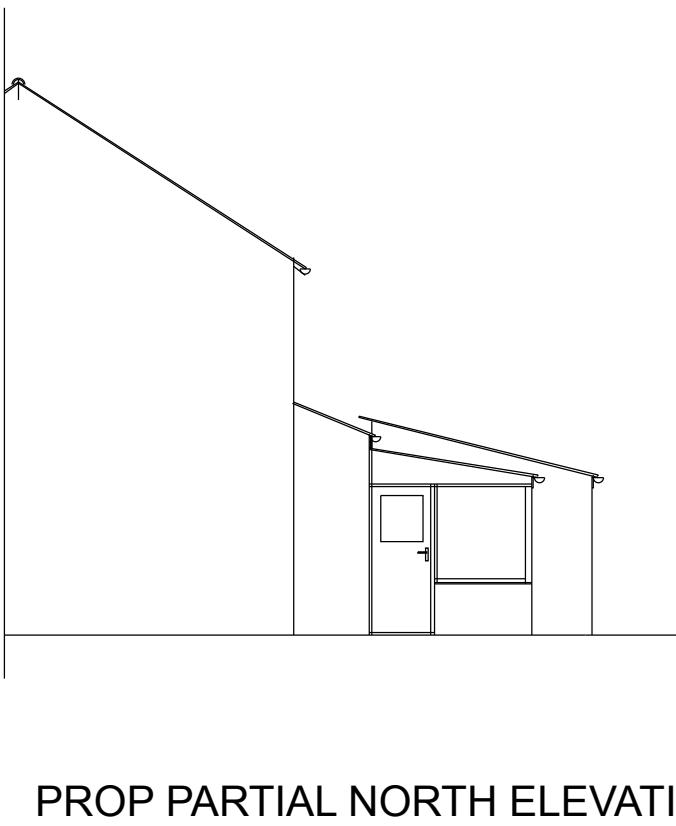
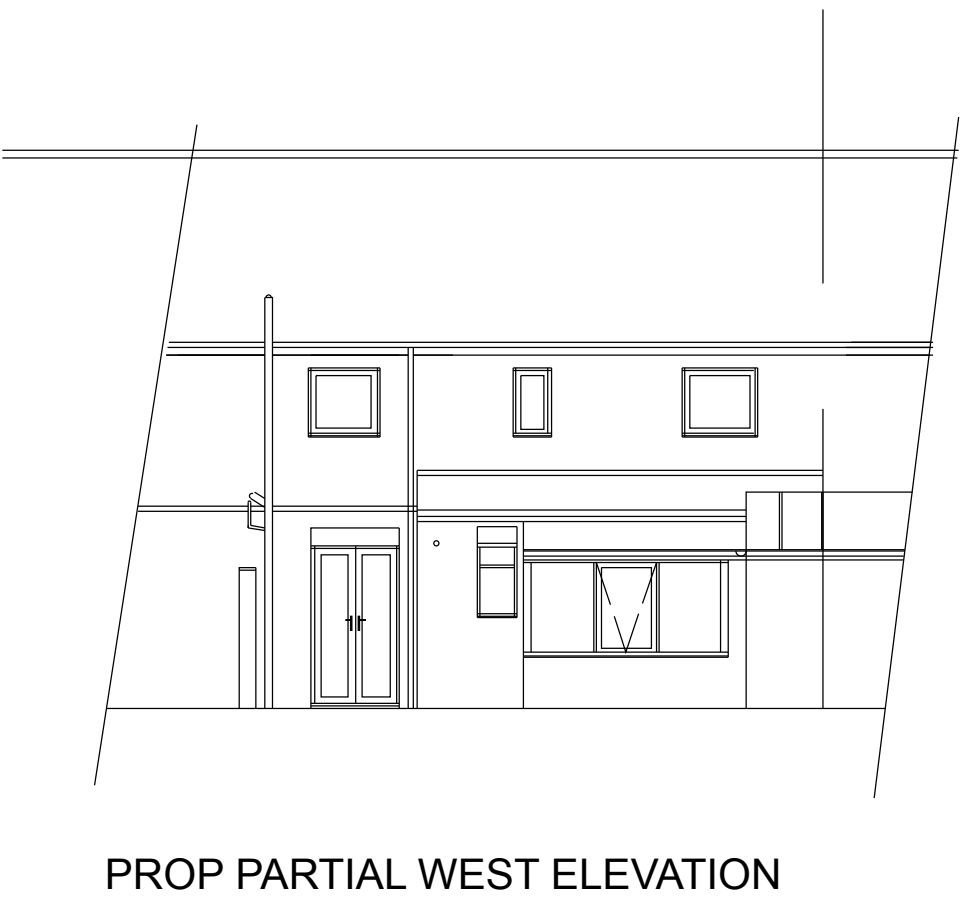
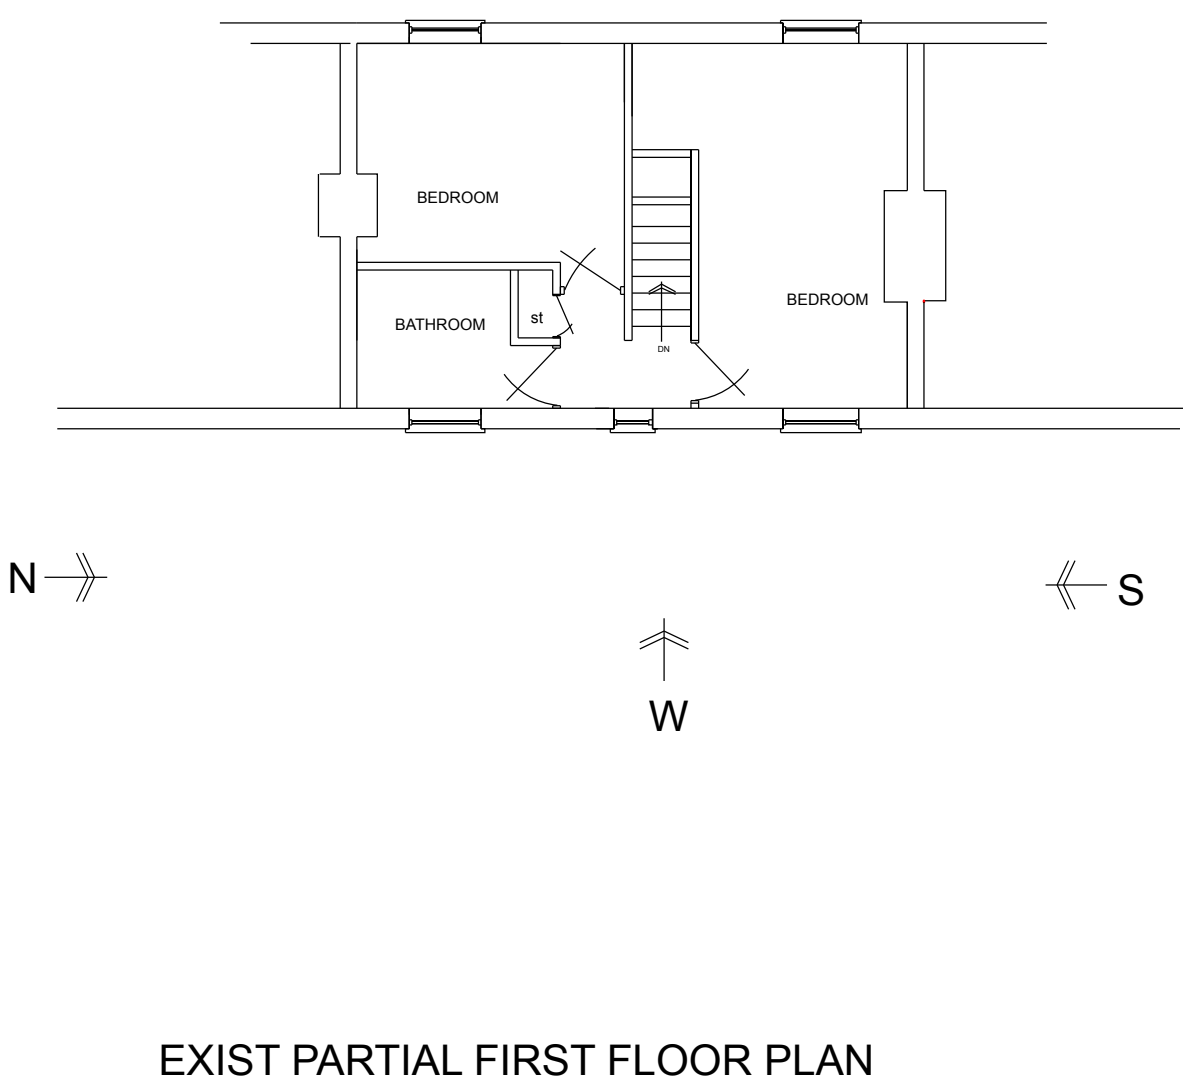
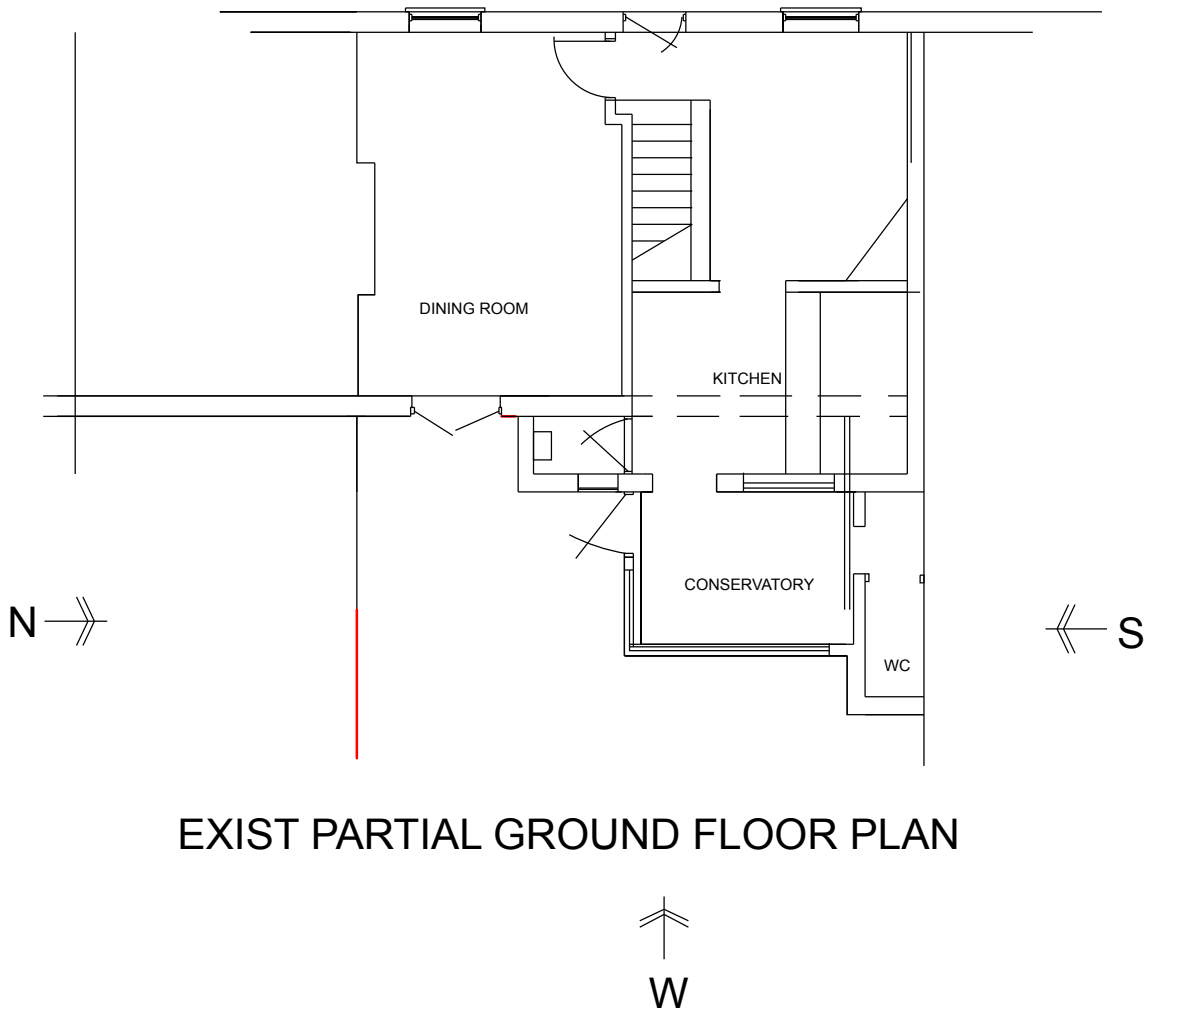
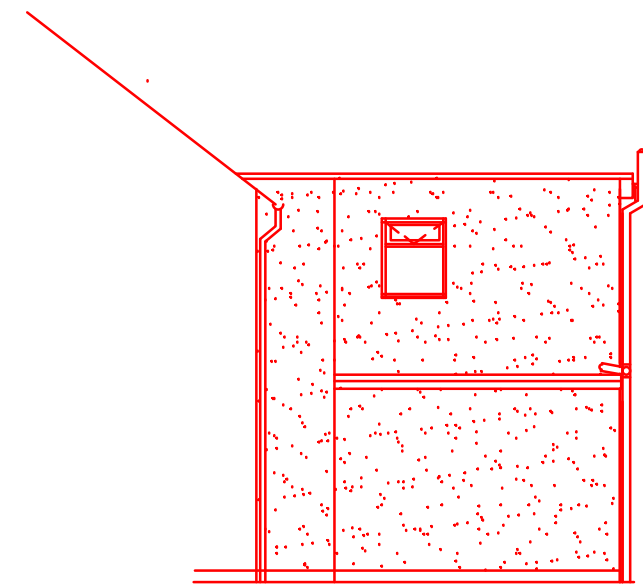
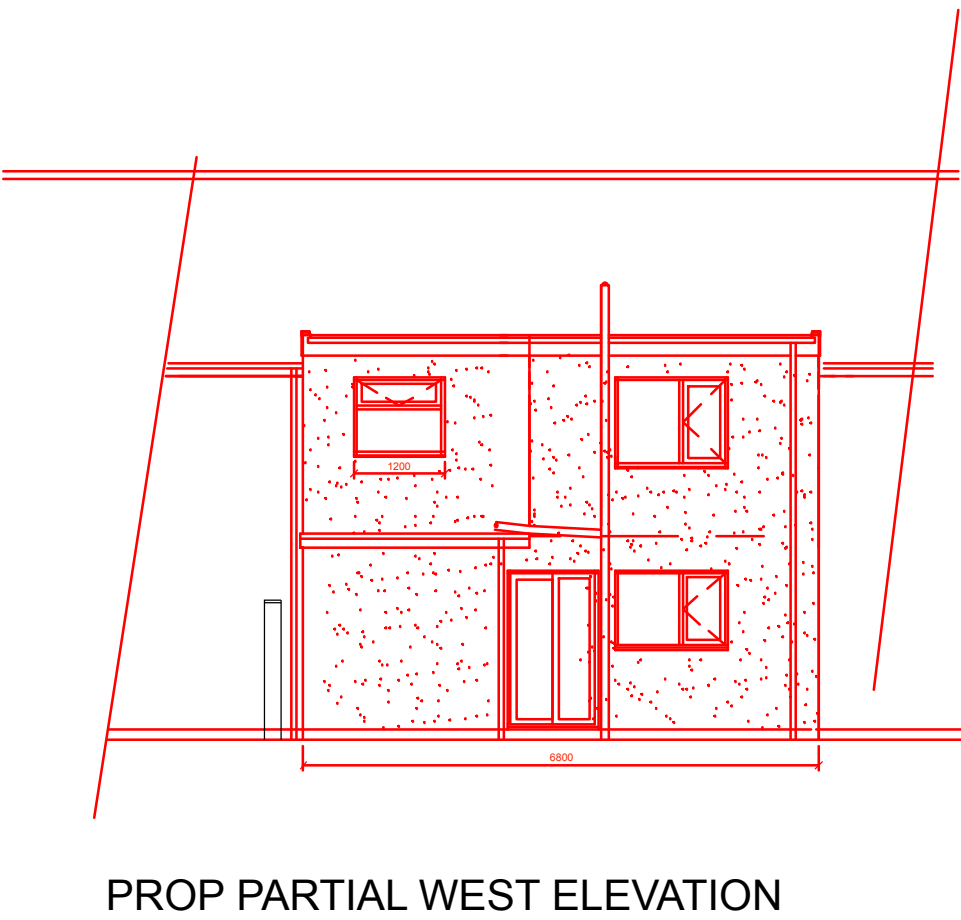




EXISTING

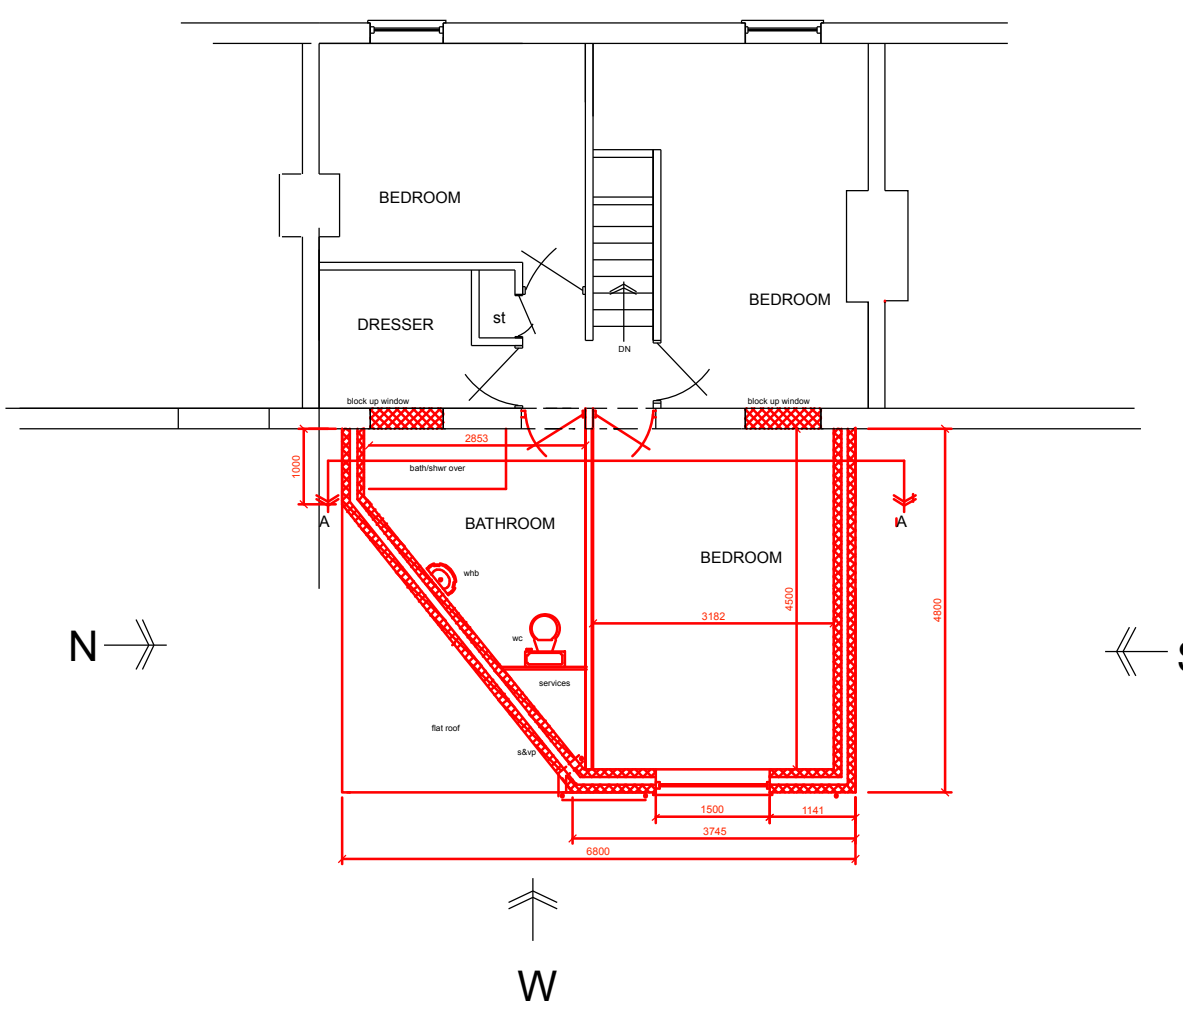


PROPOSED

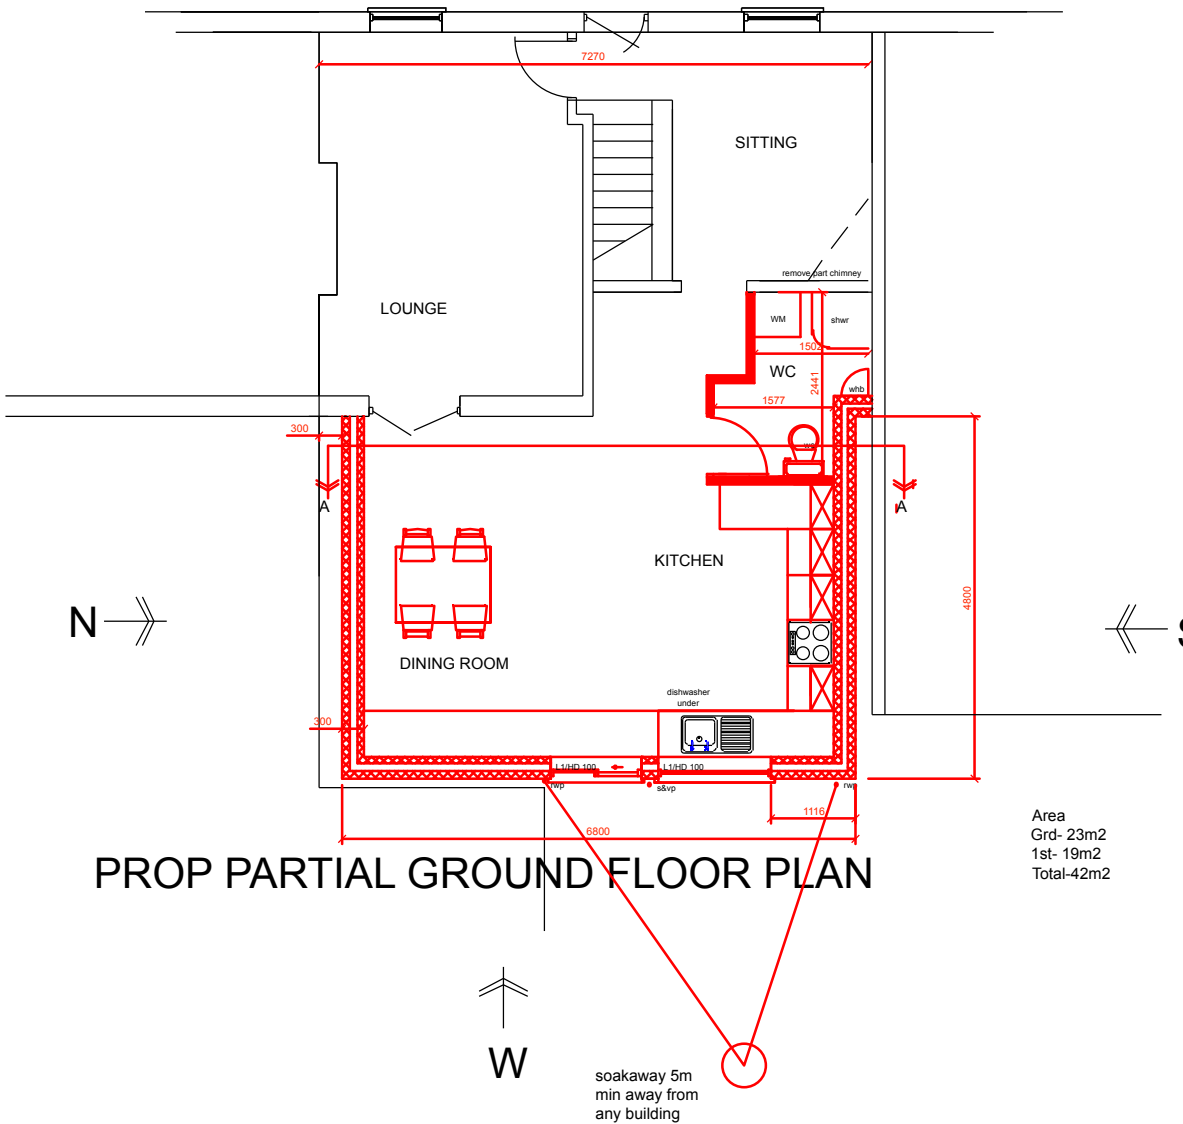


PROP PARTIAL NORTH ELEVATION

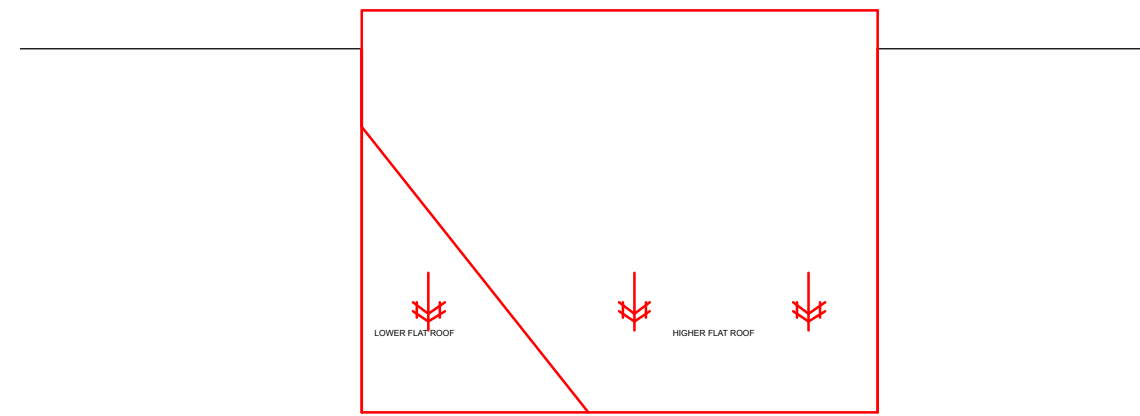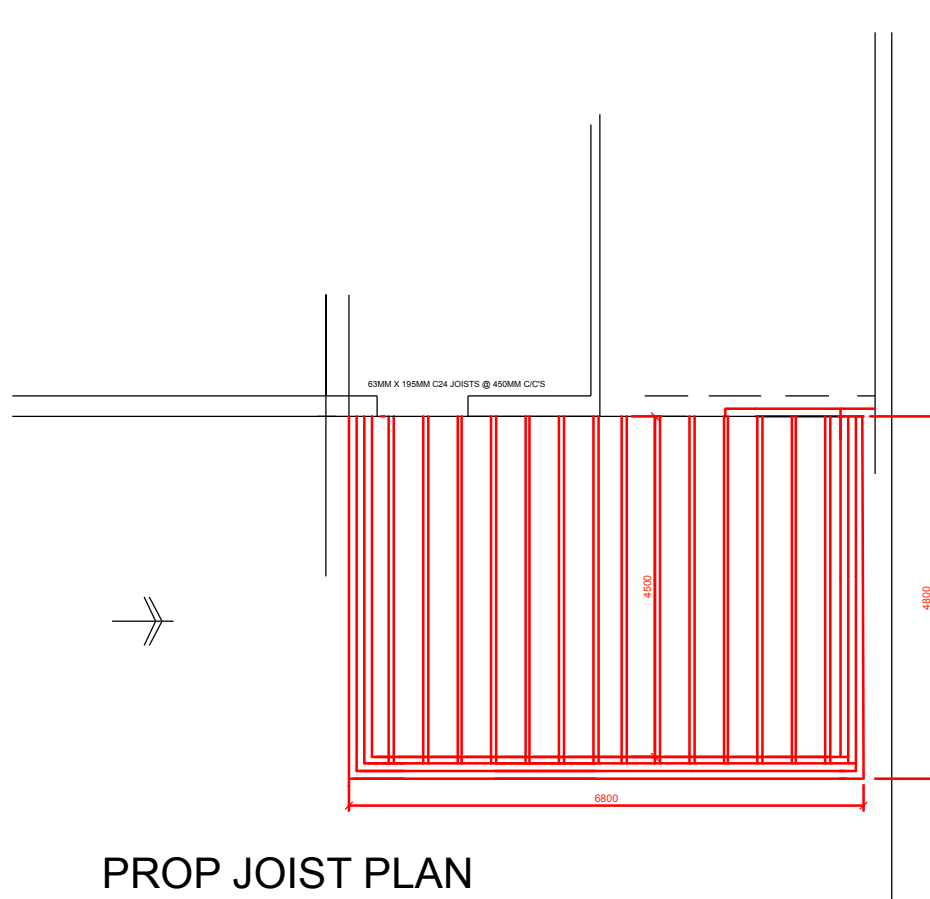

PROP PARTIAL ROOF PLAN

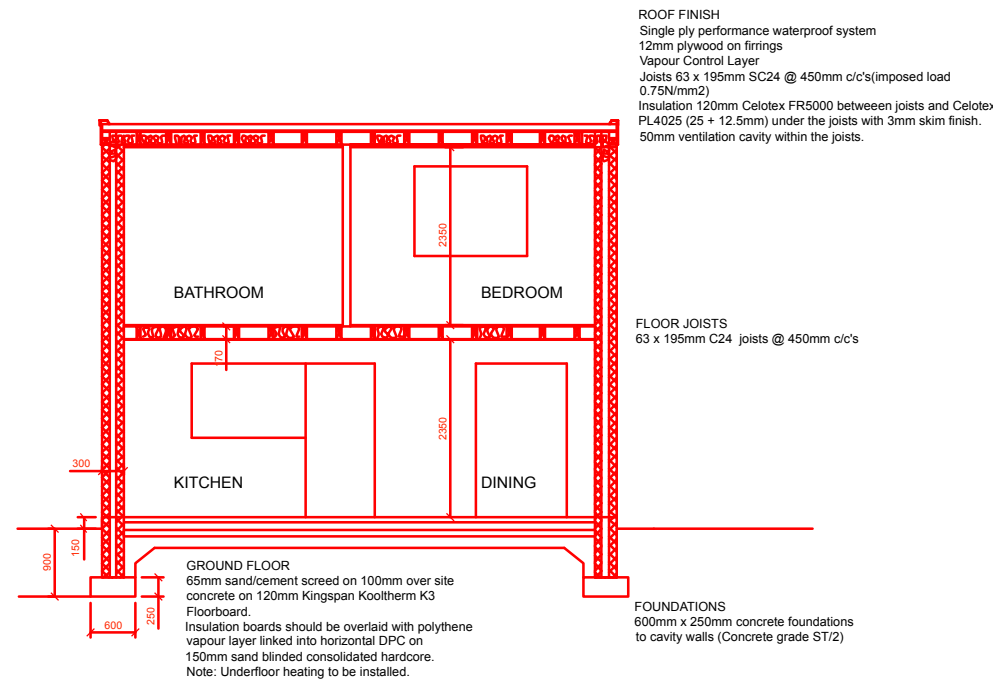


SECTION A-A

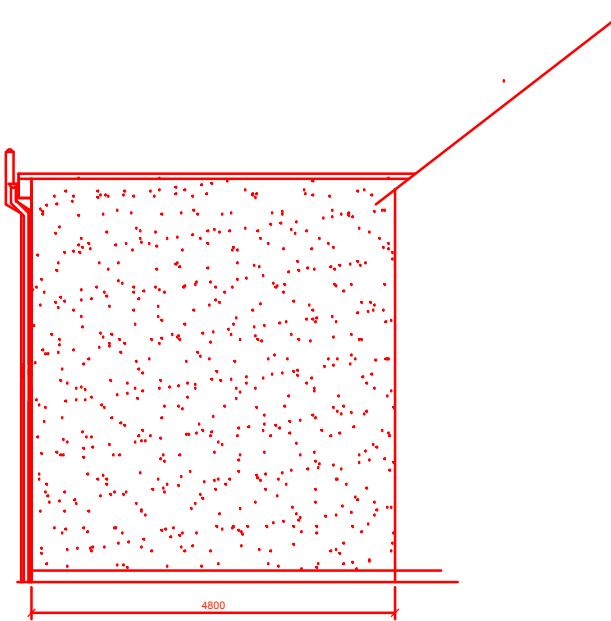

PROP PARTIAL SOUTH ELEVATION

DO NOT SCALE THIS DRAWING. THE CONTRACTOR IS DEEMED TO HAVE CHECKED ALL DIMENSIONS

ANY DIMENSIONS NOT SHOWN ARE TO BE CHECKED

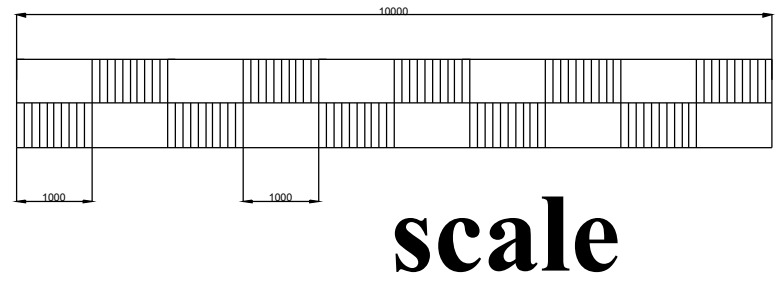

Notes

Approvals:

Building Control:
Planning:

Revision	Notes	Date	Signed	Checked
----------	-------	------	--------	---------

7 Johnson Ave,
Spalding, PE11 2QE

NiCAD Consultancy Services Ltd
The Hollies, Thornimans Lane
Frampton, PE20 1AJ

E: NiCAD1@outlook.com

M: 07775641461

Project:

Proposed extensions
to form additional living
accommodation

Drawing Title:

Existing/Proposed plans

Date: May 2022	Scale: 1:100 @ A1
Drawn by: NAO	Date: May 2022
Checked by:	Date:

Drawing Number: 22/JA/03
Status: draft for planning application