



EXISTING

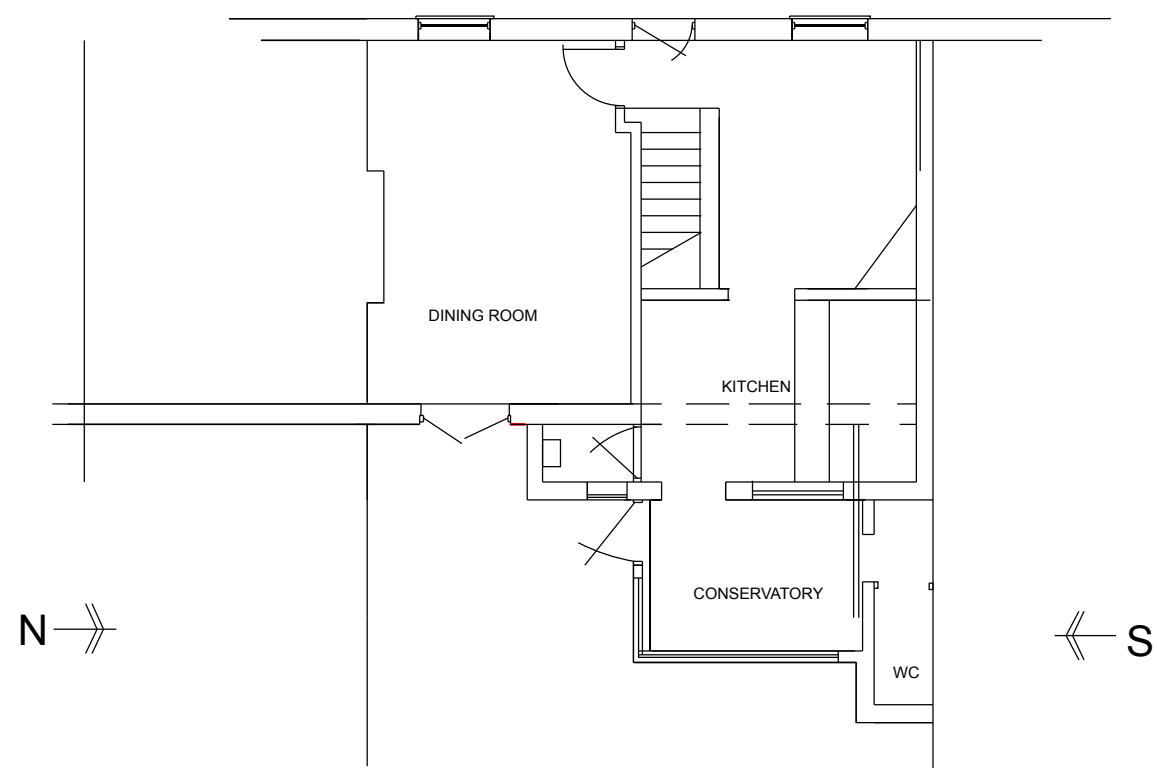


EXIST PARTIAL GROUND FLOOR PLAN

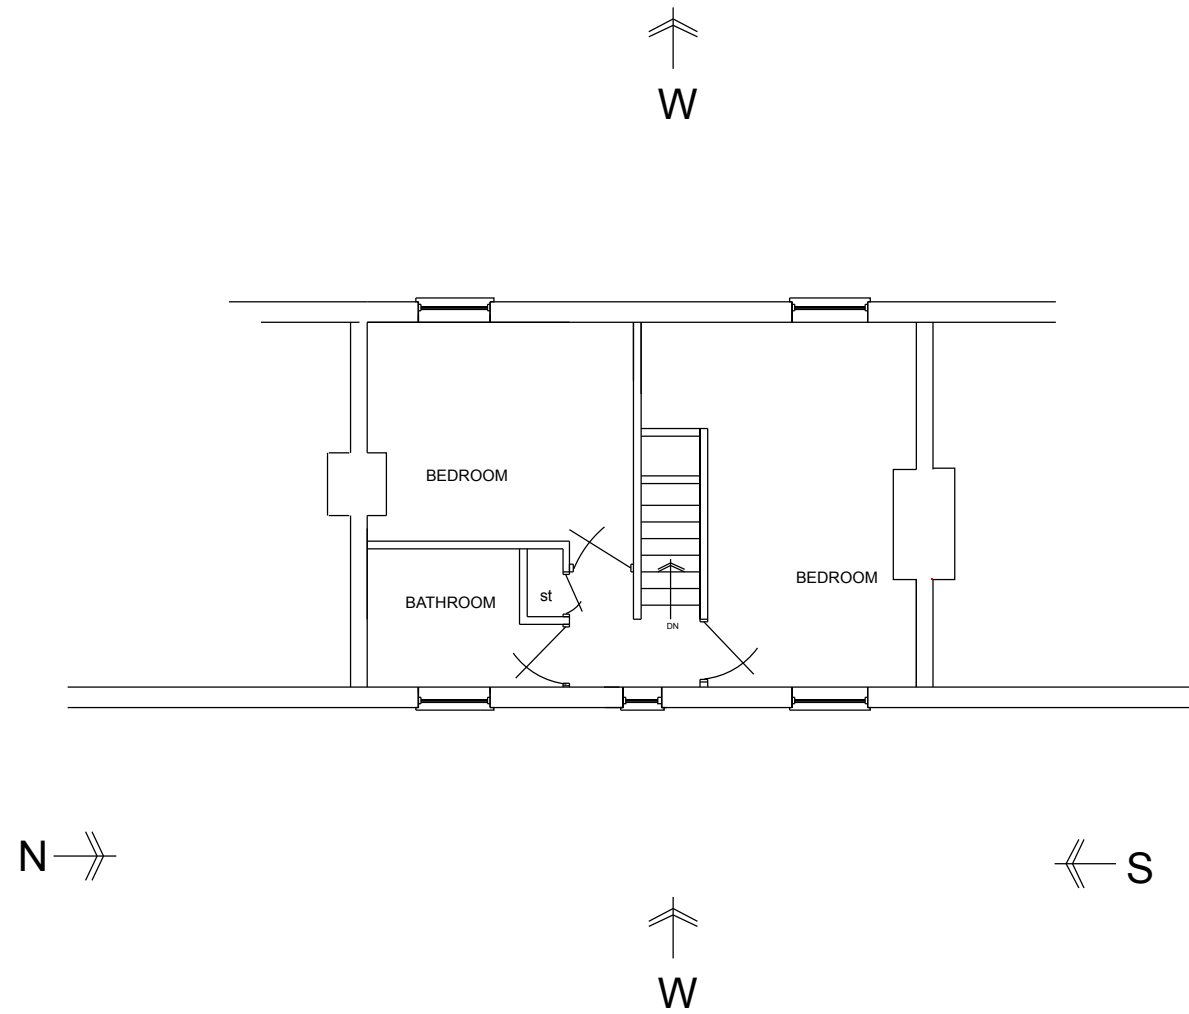

EXIST PARTIAL FIRST FLOOR PLAN




PROP PARTIAL WEST ELEVATION

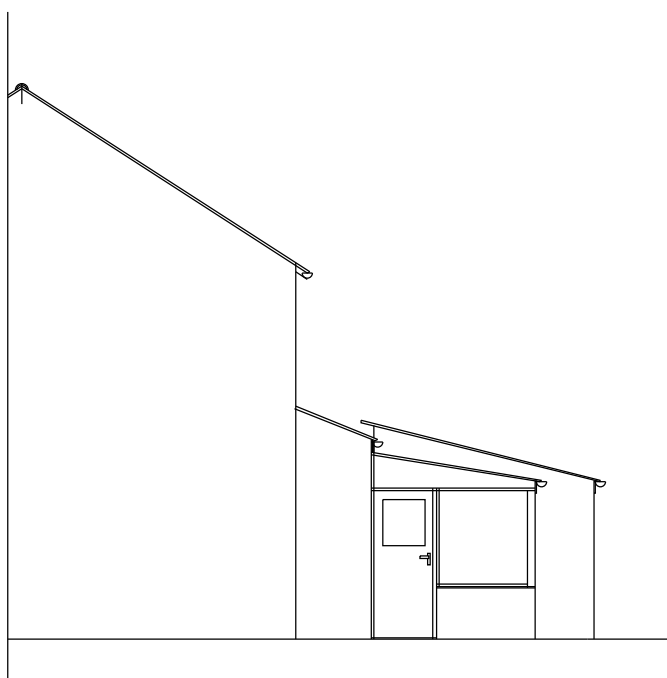


PROP PARTIAL NORTH ELEVATION


PROPOSED

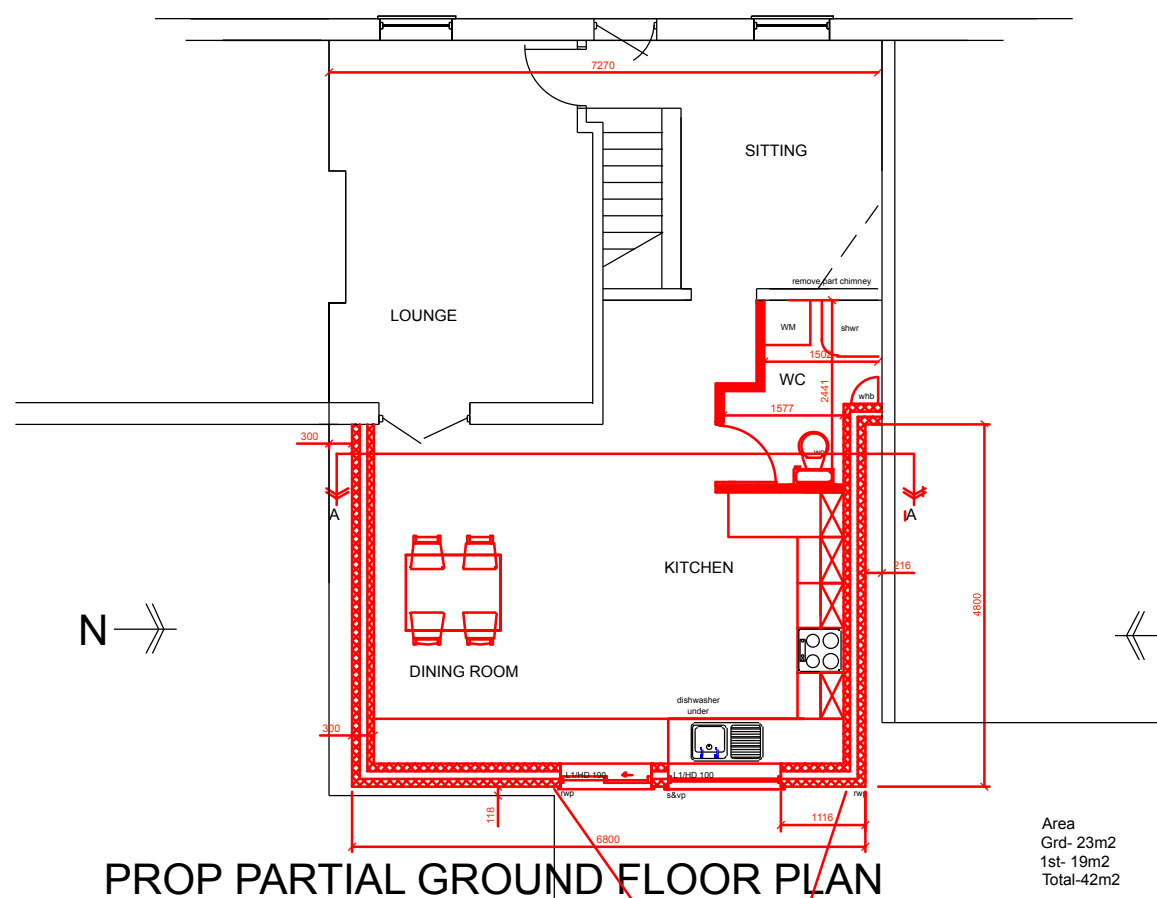


PROP PARTIAL GROUND FLOOR PLAN

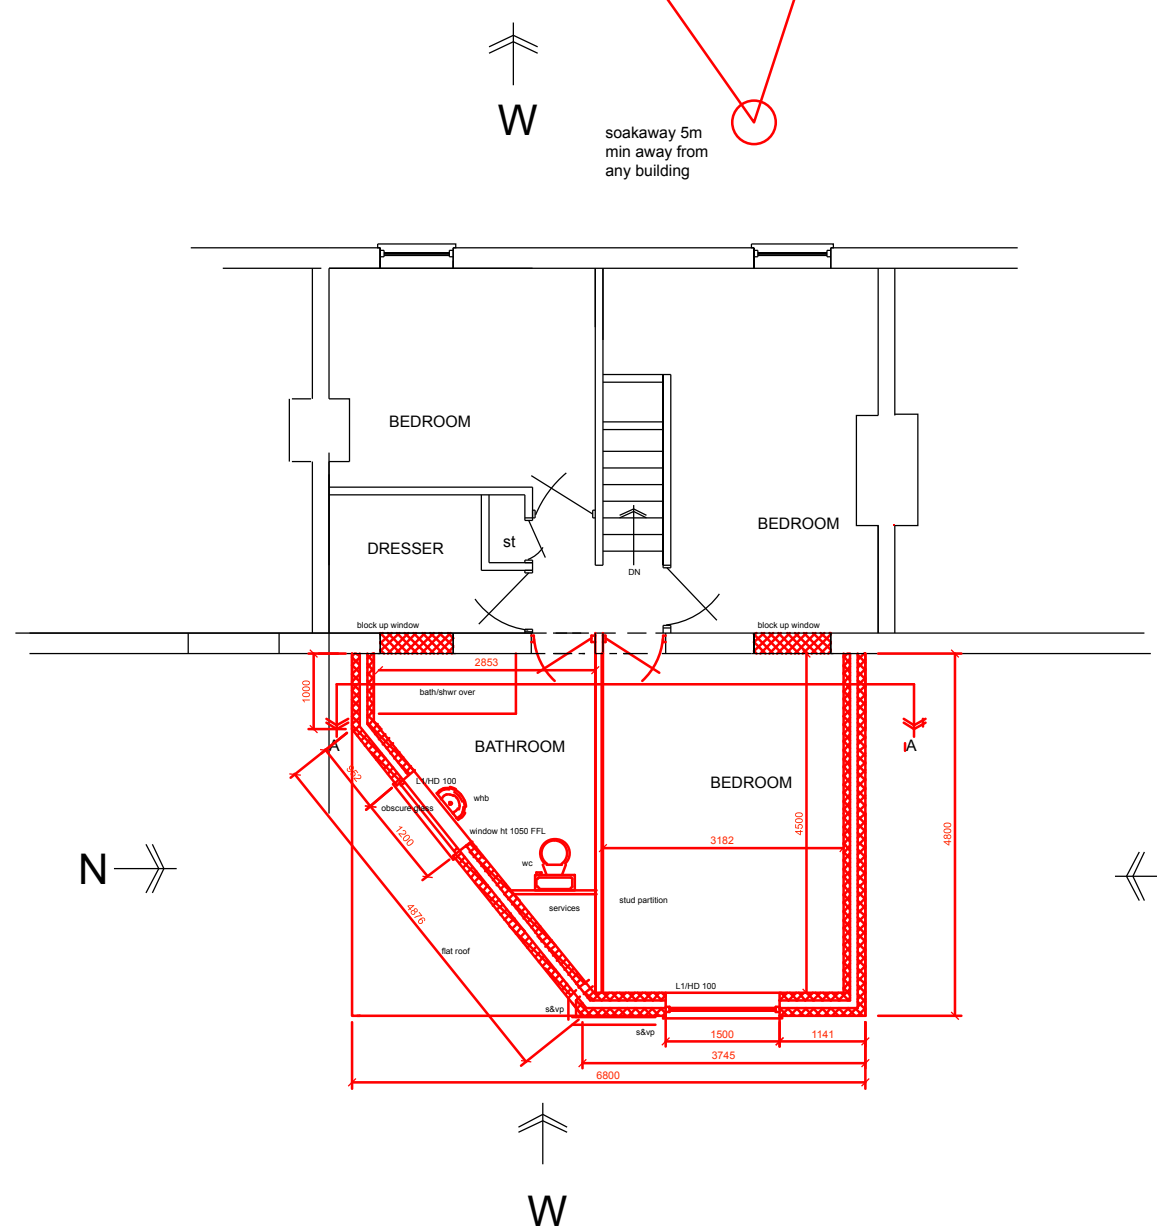


PROP PARTIAL FIRST FLOOR PLAN

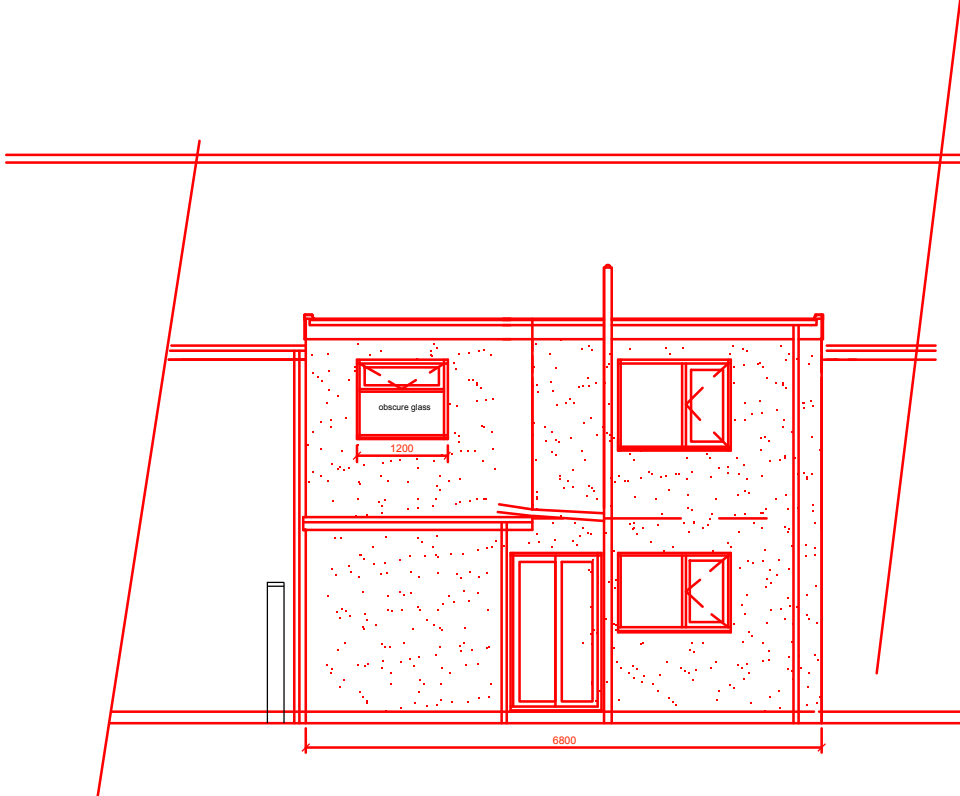


PROP PARTIAL WEST ELEVATION

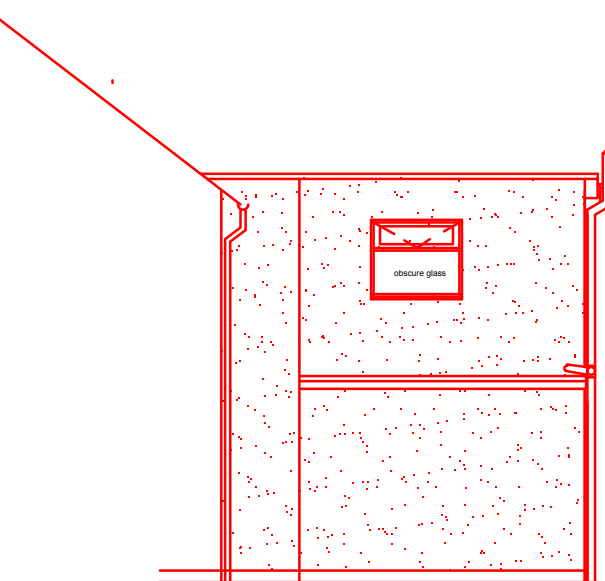


PROP PARTIAL NORTH ELEVATION

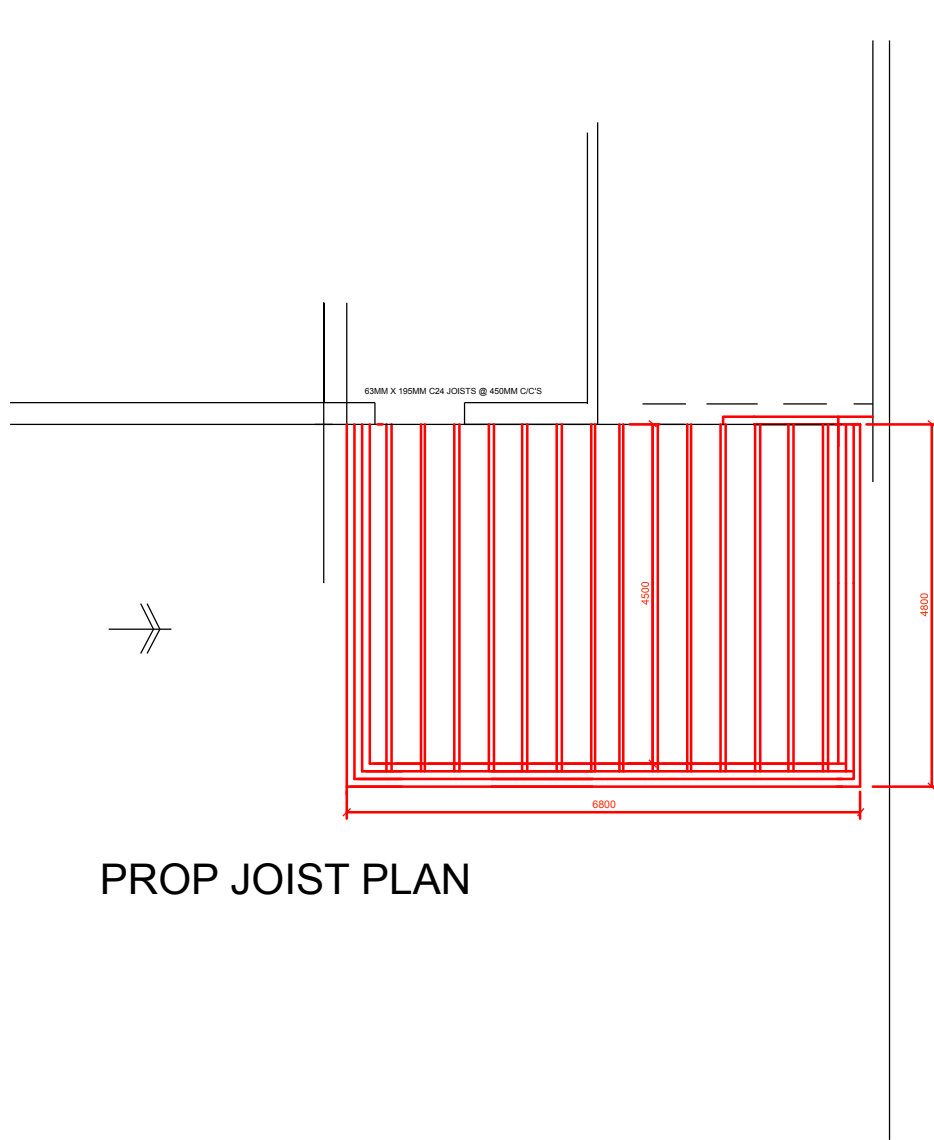


PROP JOIST PLAN

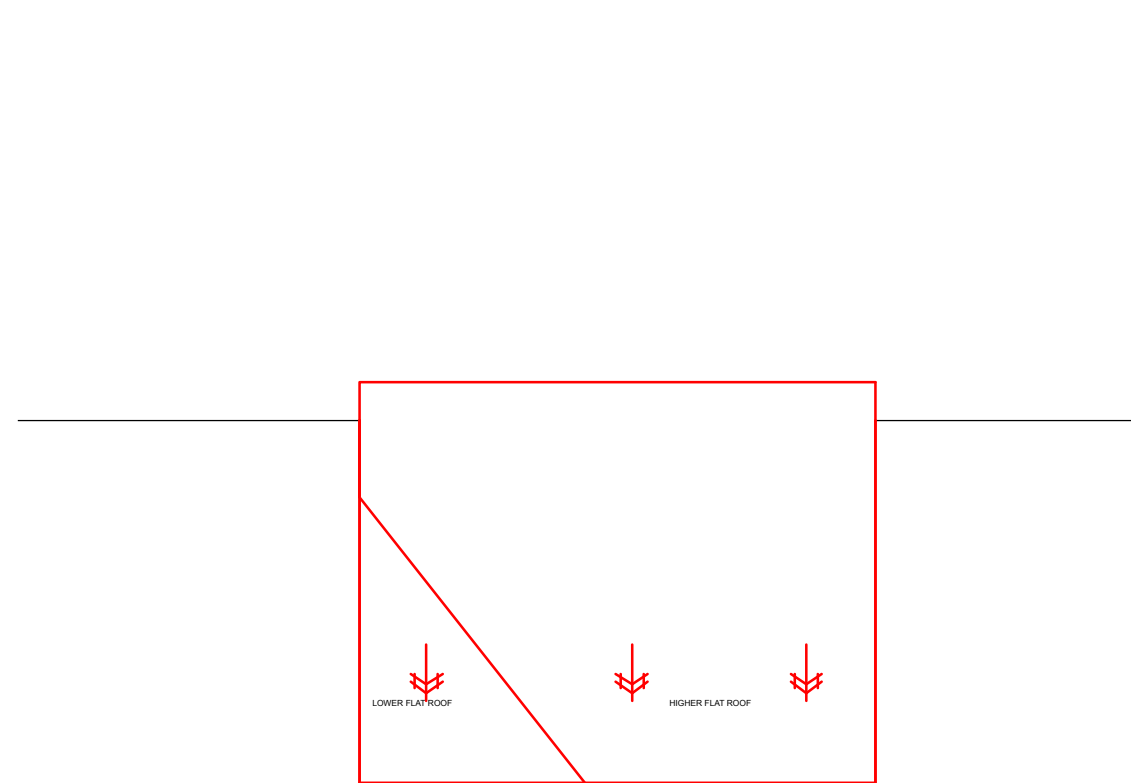

PROP PARTIAL ROOF PLAN

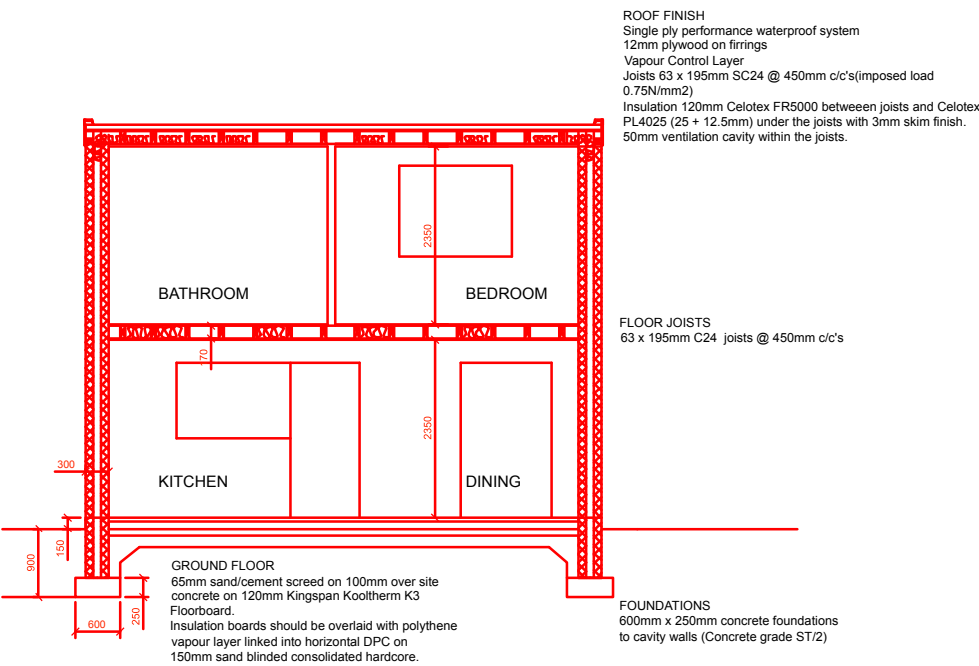


SECTION A-A

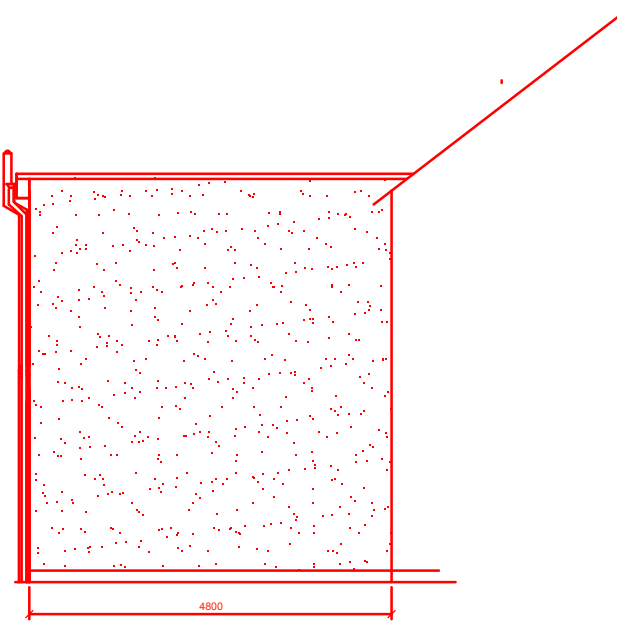

PROP PARTIAL SOUTH ELEVATION

DO NOT SCALE THIS DRAWING. THE CONTRACTOR IS DEEMED TO HAVE CHECKED ALL DIMENSIONS

ANY DIMENSIONS NOT SHOWN ARE TO BE CHECKED

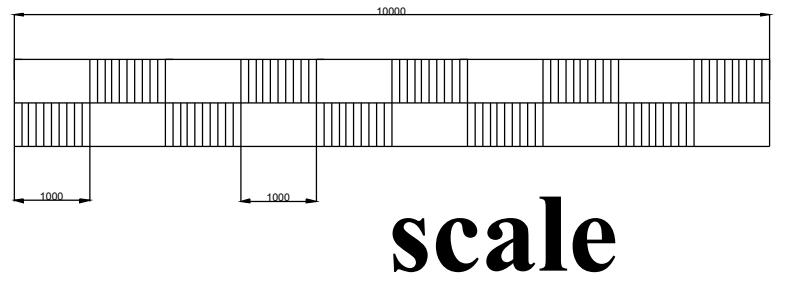

scale

Notes

Approvals:

Building Control:
Planning:

A. Inclusion of bathroom window
on first floor layout

Revision	Notes	Date	Signed	Checked
----------	-------	------	--------	---------

7 Johnson Ave,
Spalding, PE11 2QE

NiCAD Consultancy Services Ltd
The Hollies, Thornimans Lane
Frampton, PE20 1AJ

E: NiCAD1@outlook.com

M: 07775641461

Project:

Proposed extensions
to form additional living
accommodation

Drawing Title:

Existing/Proposed plans

Date: May 2022

Scale: 1:100 @ A1

Drawn by: NAO

Date: May 2022

Checked by:

Date:

Drawing Number:
22/JA/03A

Rev: A

Status:

draft for planning application