




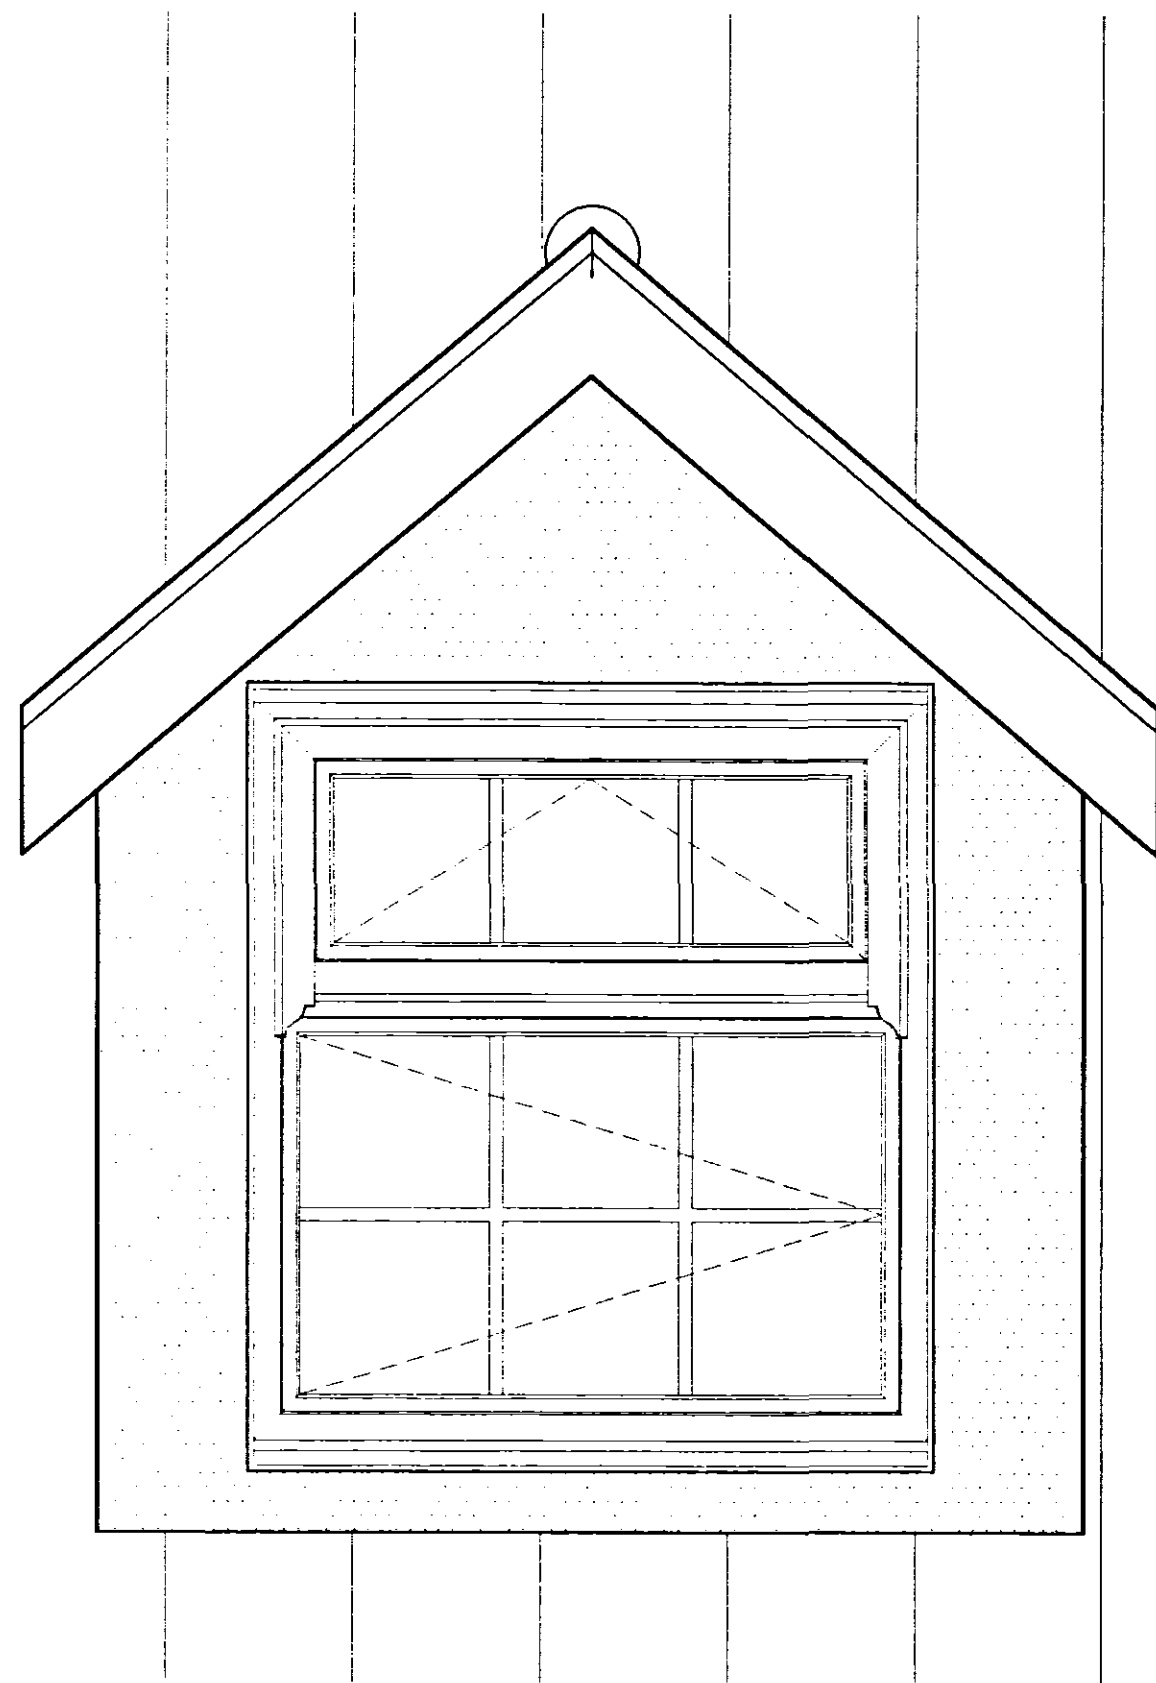





Dormer Front Elevation

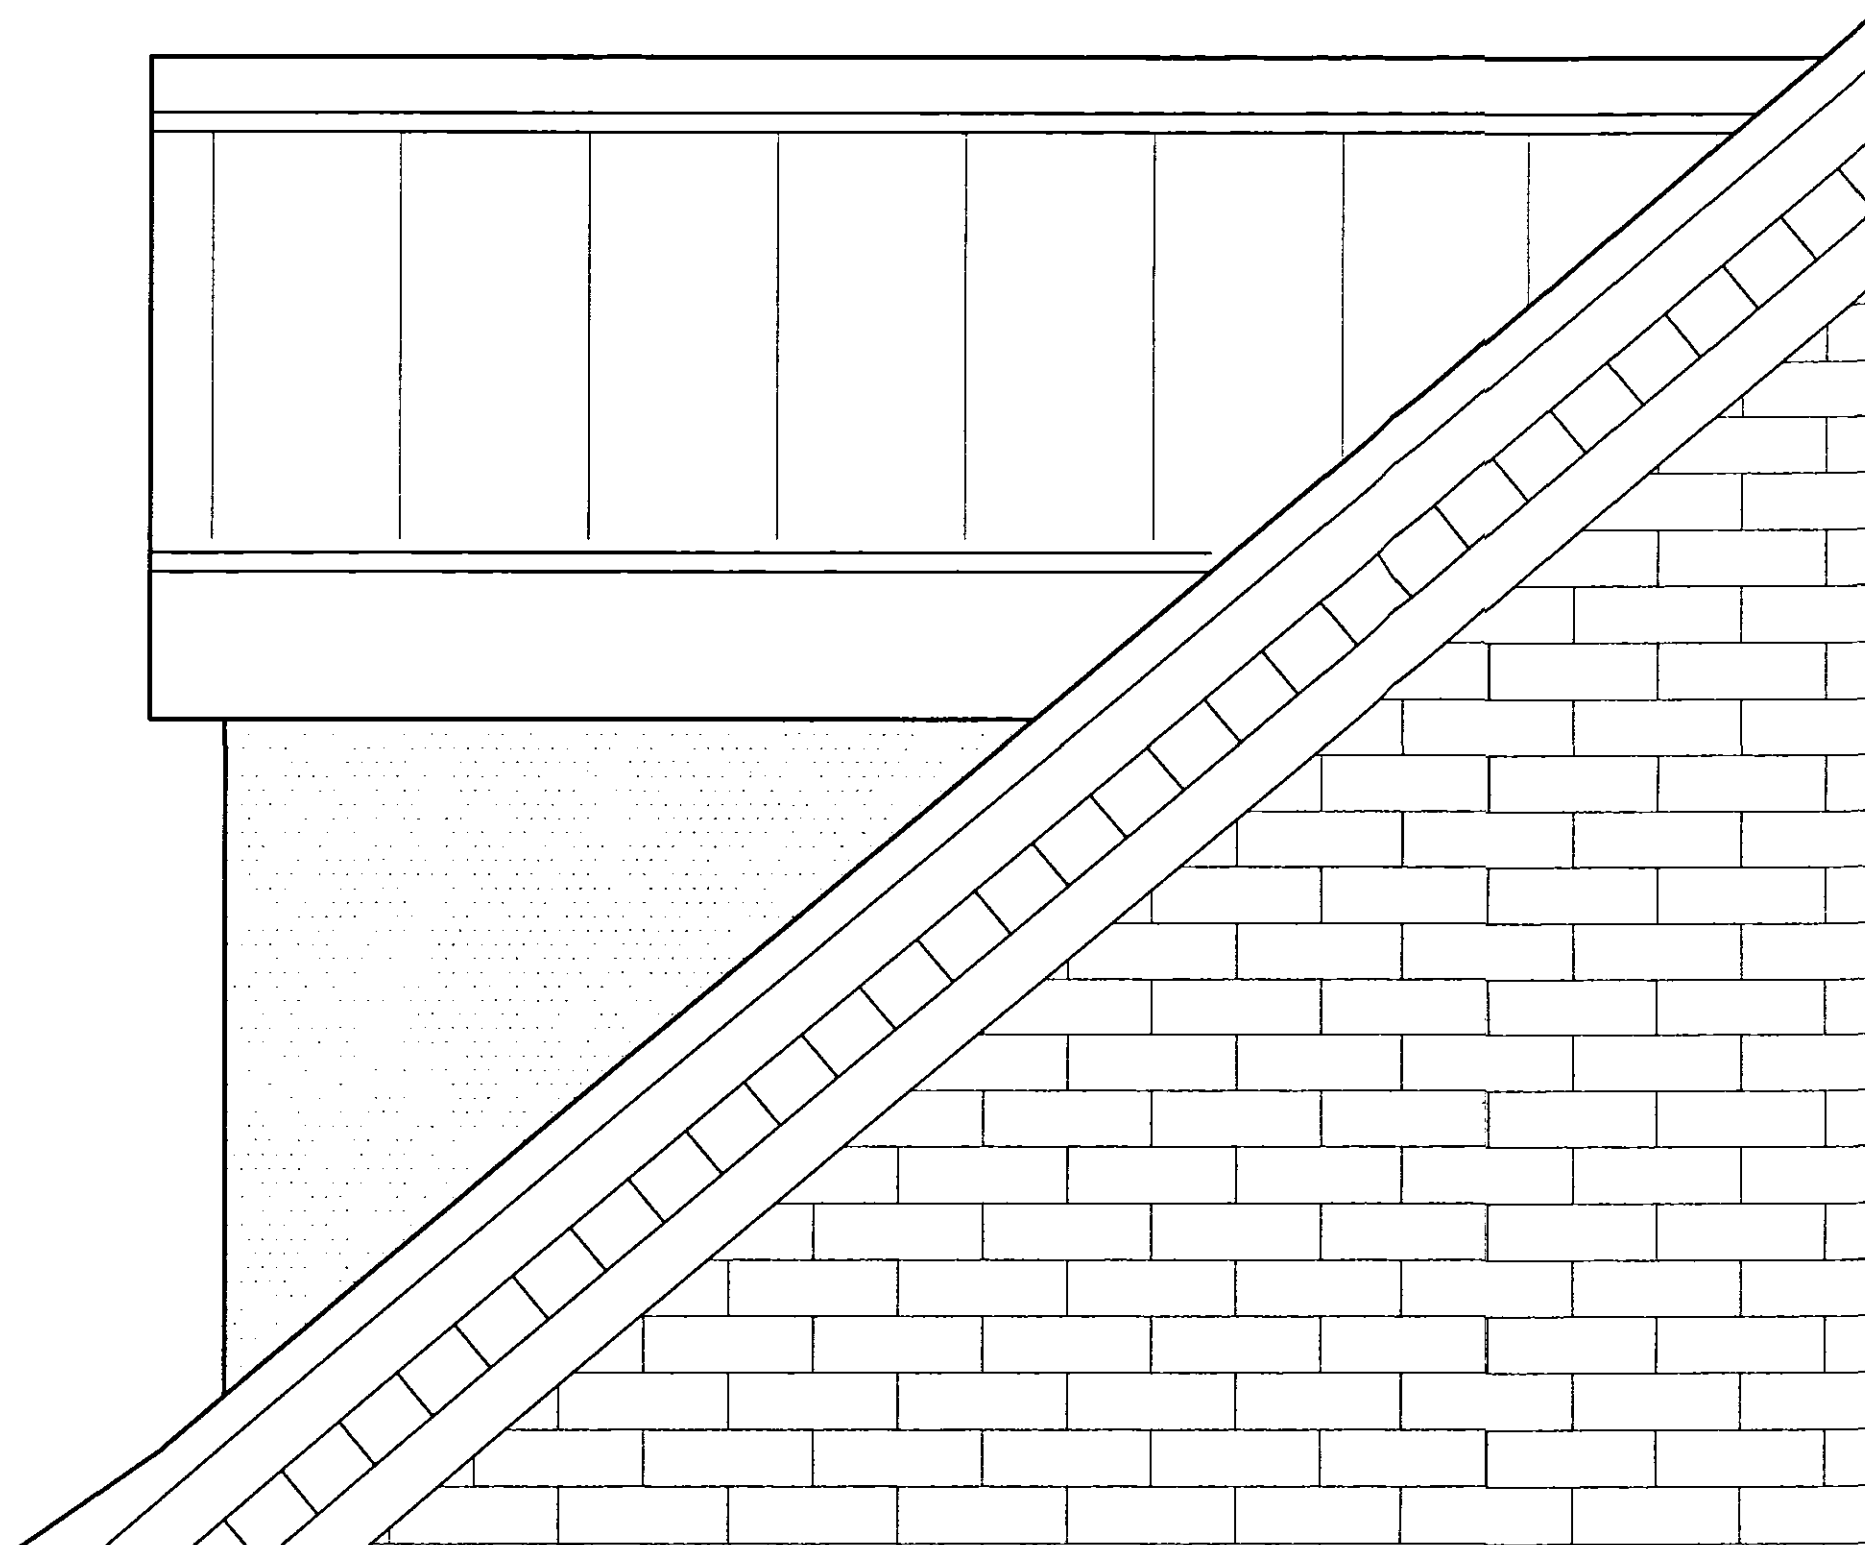




Dormer Side Elevation

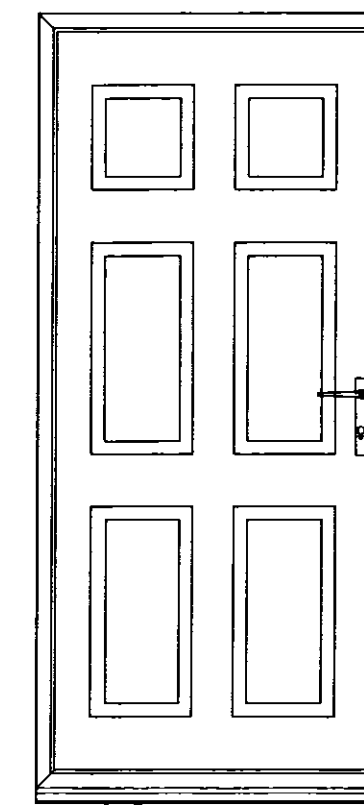


Front Elevation Doors & Windows

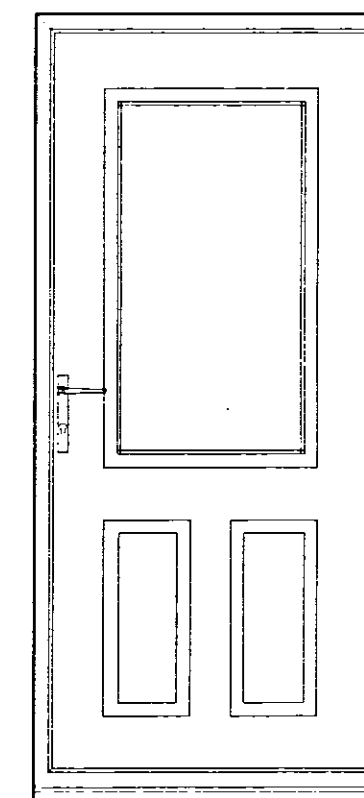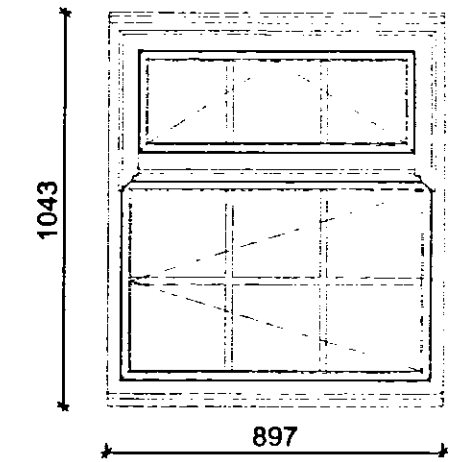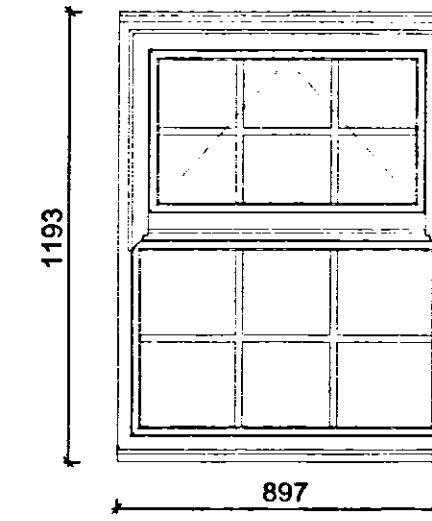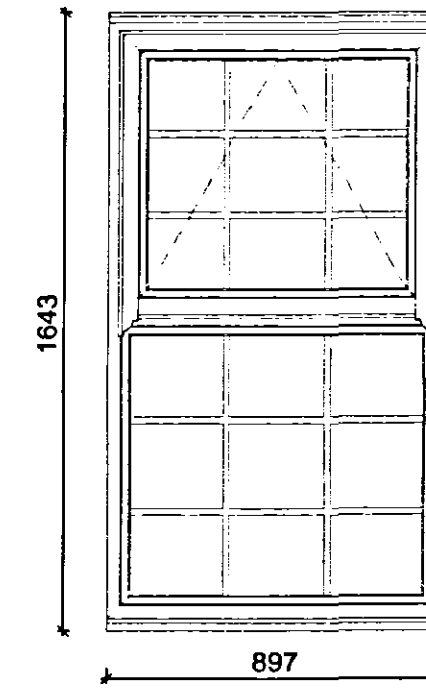

Rear Elevation Doors & Windows

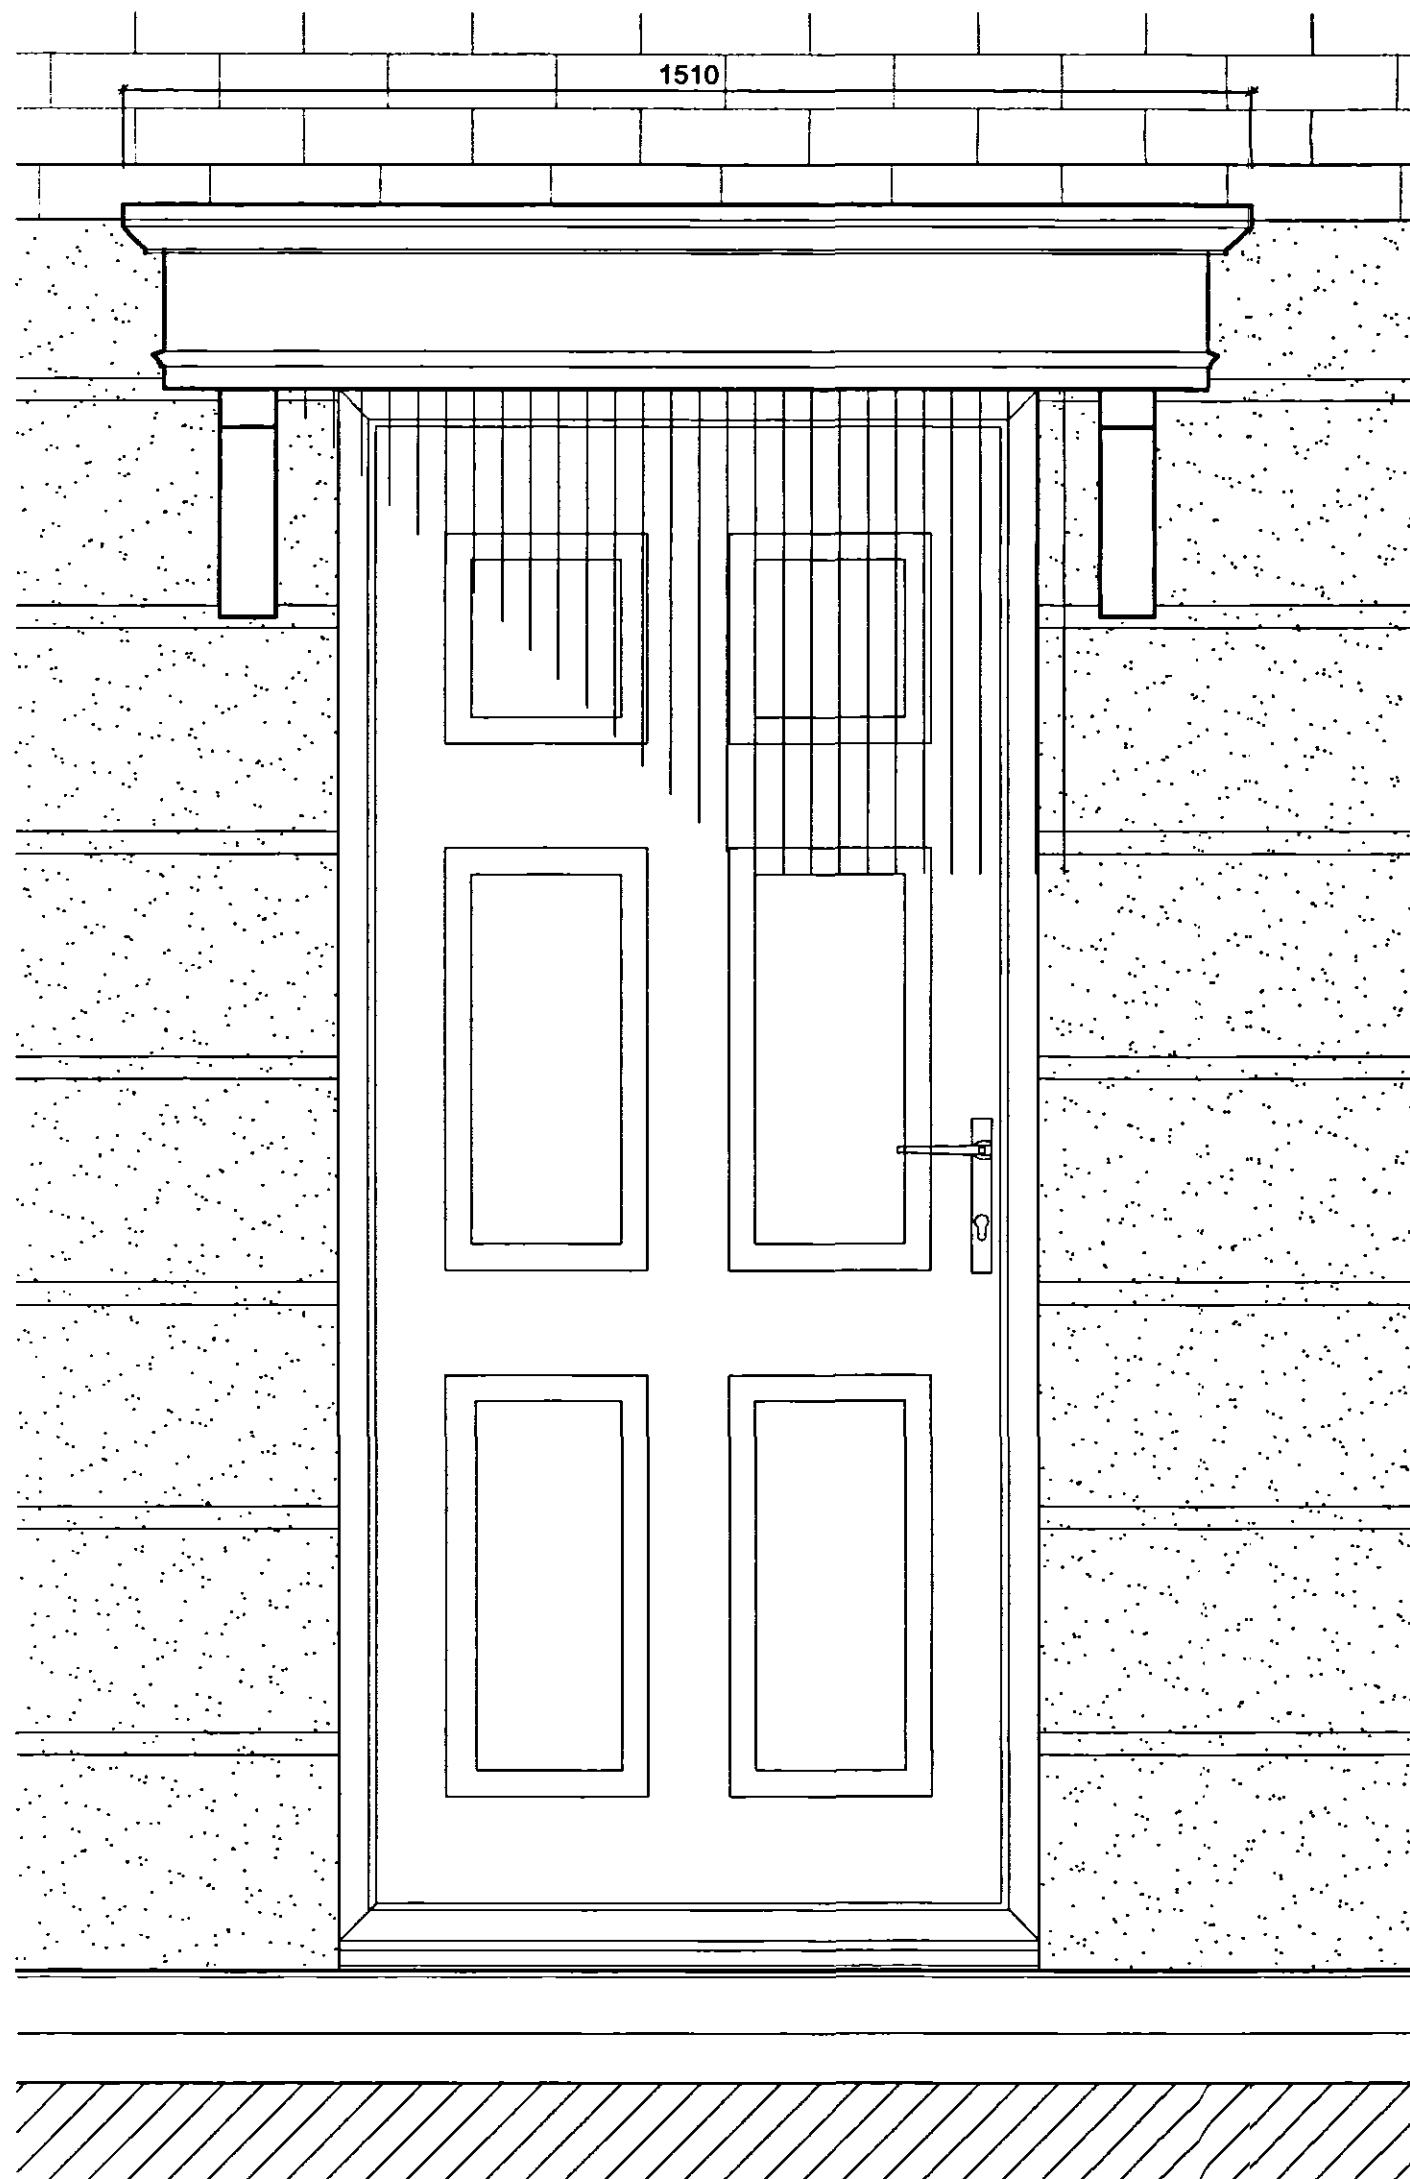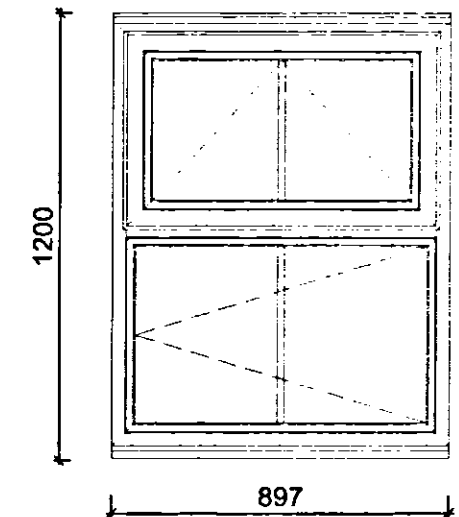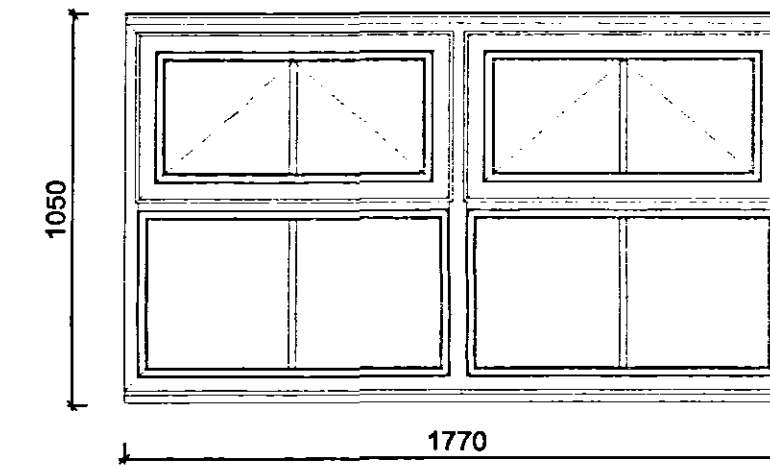

Door Canopy Front Elevation

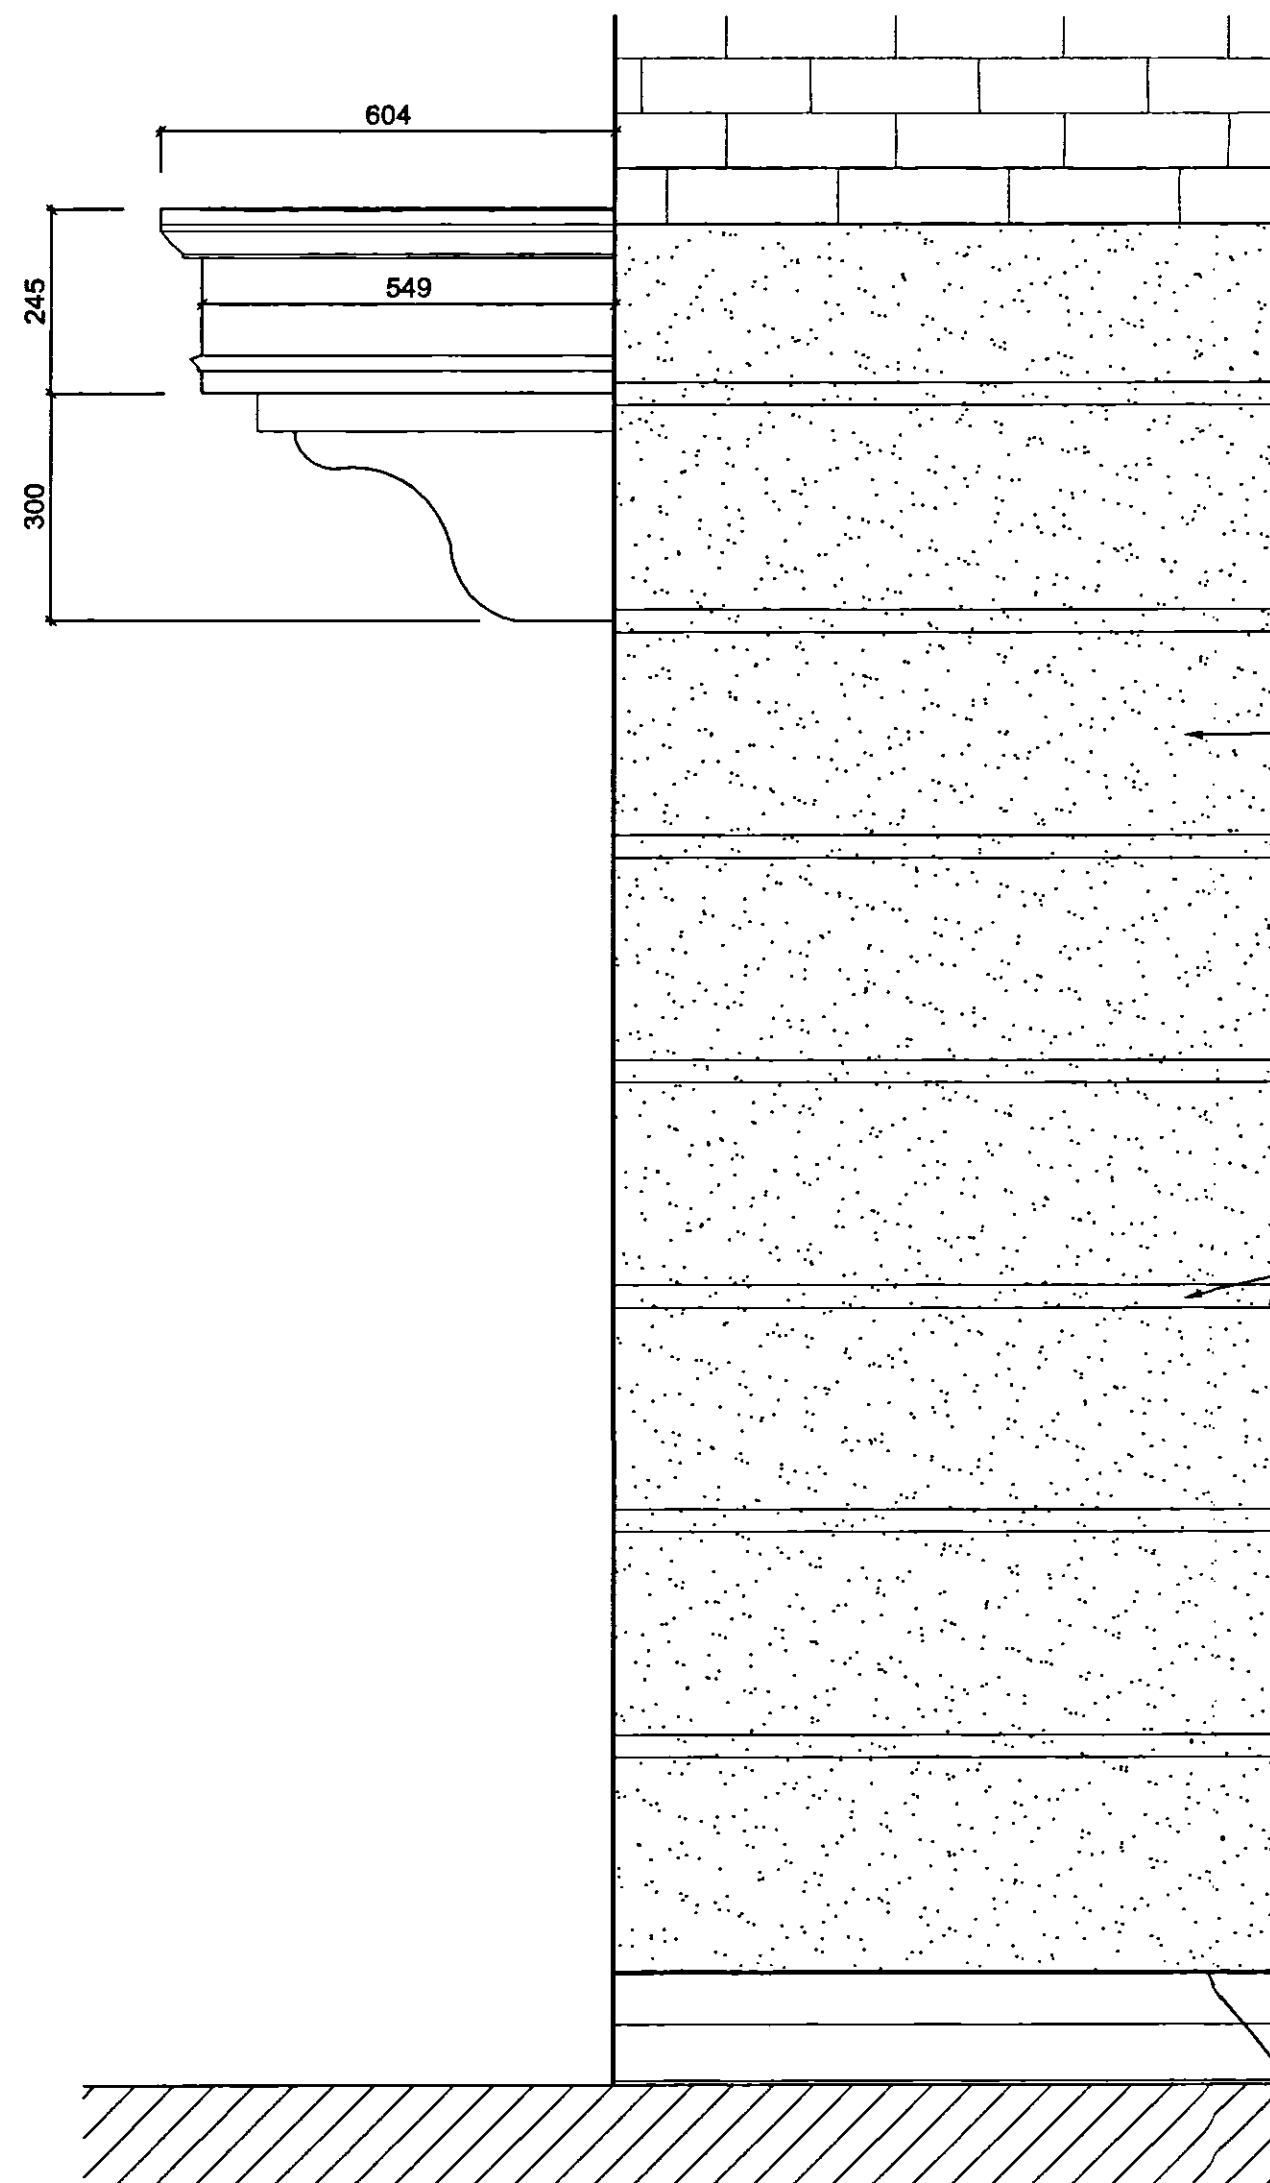

Door Canopy Side Elevation


Projecting Stretcher Course to receive panelled render

2 Coat Render finish with recessed joints to give panelling effect


Chamfered recessed joint detail in render at 300mm c/c's

D.P.C.


Bell Cast Render Bead

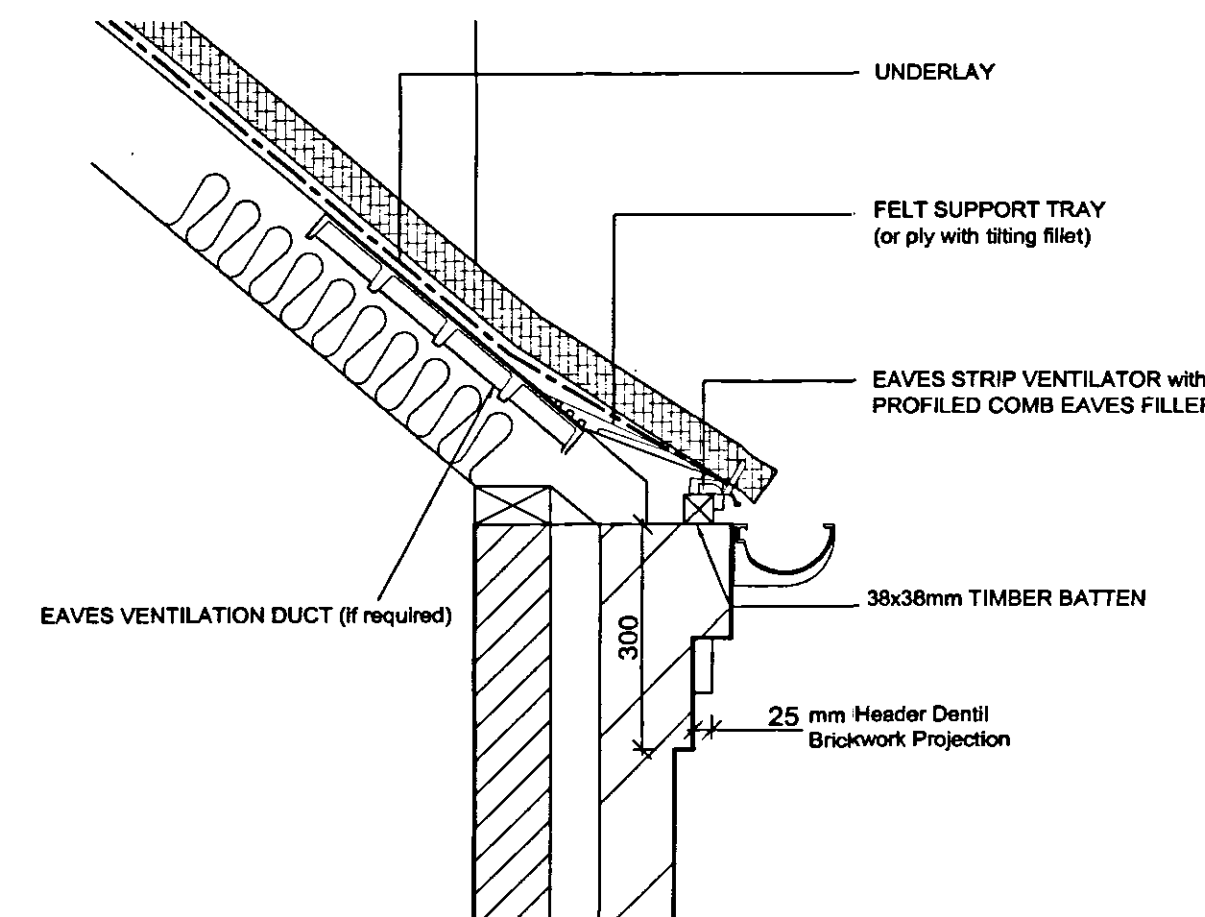

EAVES SECTION

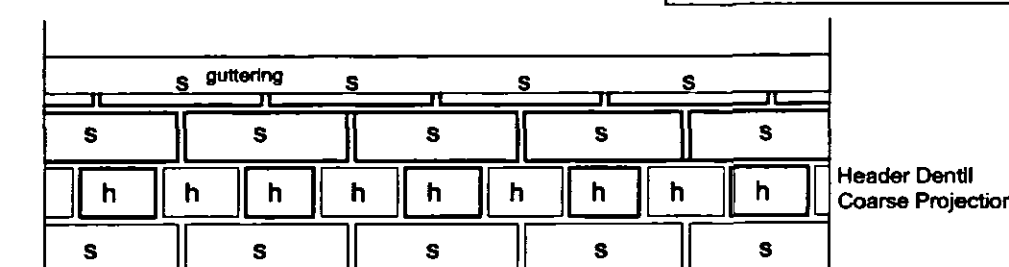

ELEVATION

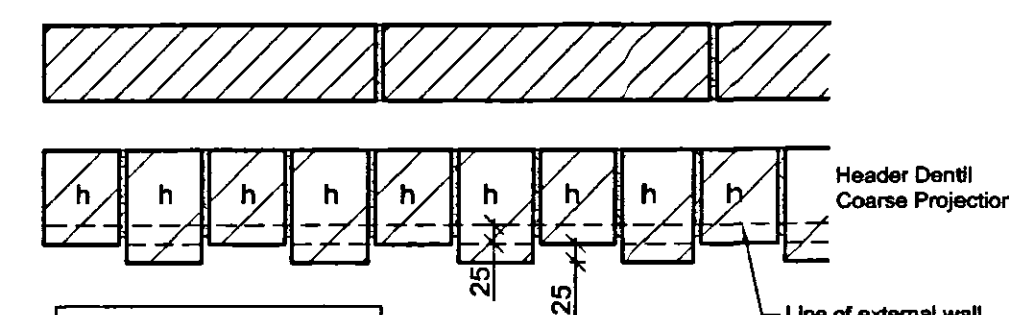

PLAN SECTION

EAVES DETAIL SCALE 1:10

SHDC
Planning & Development
23 MAY 2005
Ref: 692/05

DRAWING
18 MAY 2005
ISSUED

ORIGINAL
IF
RED

Please Note:
These drawings may be subject to the CDM Regulations
and should be considered prior to work commencing on site

DETERMINED
PLAN

Rev. By Notes Date

rdc THE ROBERT DOUGHTY CONSULTANCY LIMITED
TOWN AND COUNTRY PLANNING-LANDSCAPE ARCHITECTURE
32 High Street, Helpingsham, Sleaford, Lincolnshire, NG34 0RA
Tel: (01529) 421646 Fax: (01529) 421358
Website: www.rdc-landplan.demon.co.uk
E-mail: admin@rdc-landplan.demon.co.uk

Client:
Fieldview Homes

Project:
Pinchbeck Road, Spalding

Drawing title:
Three bed semi - Planning Details - plots 1 - 4

Job No. 544-4 Drawing No. PD-01 Rev. j.r.b.

Scale 1:10, 1:20 Date 11-03-05 Checked