


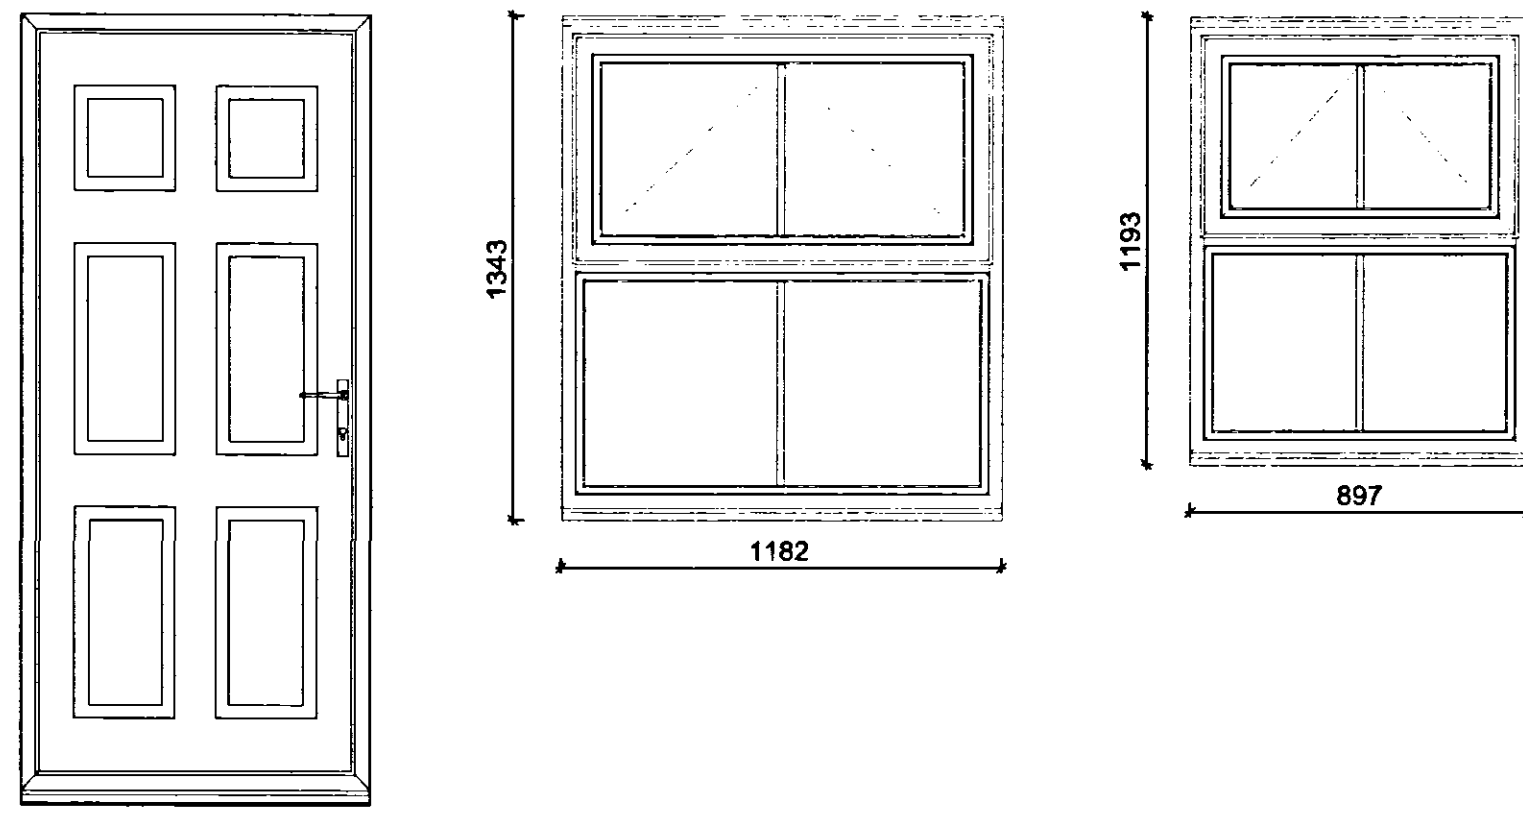


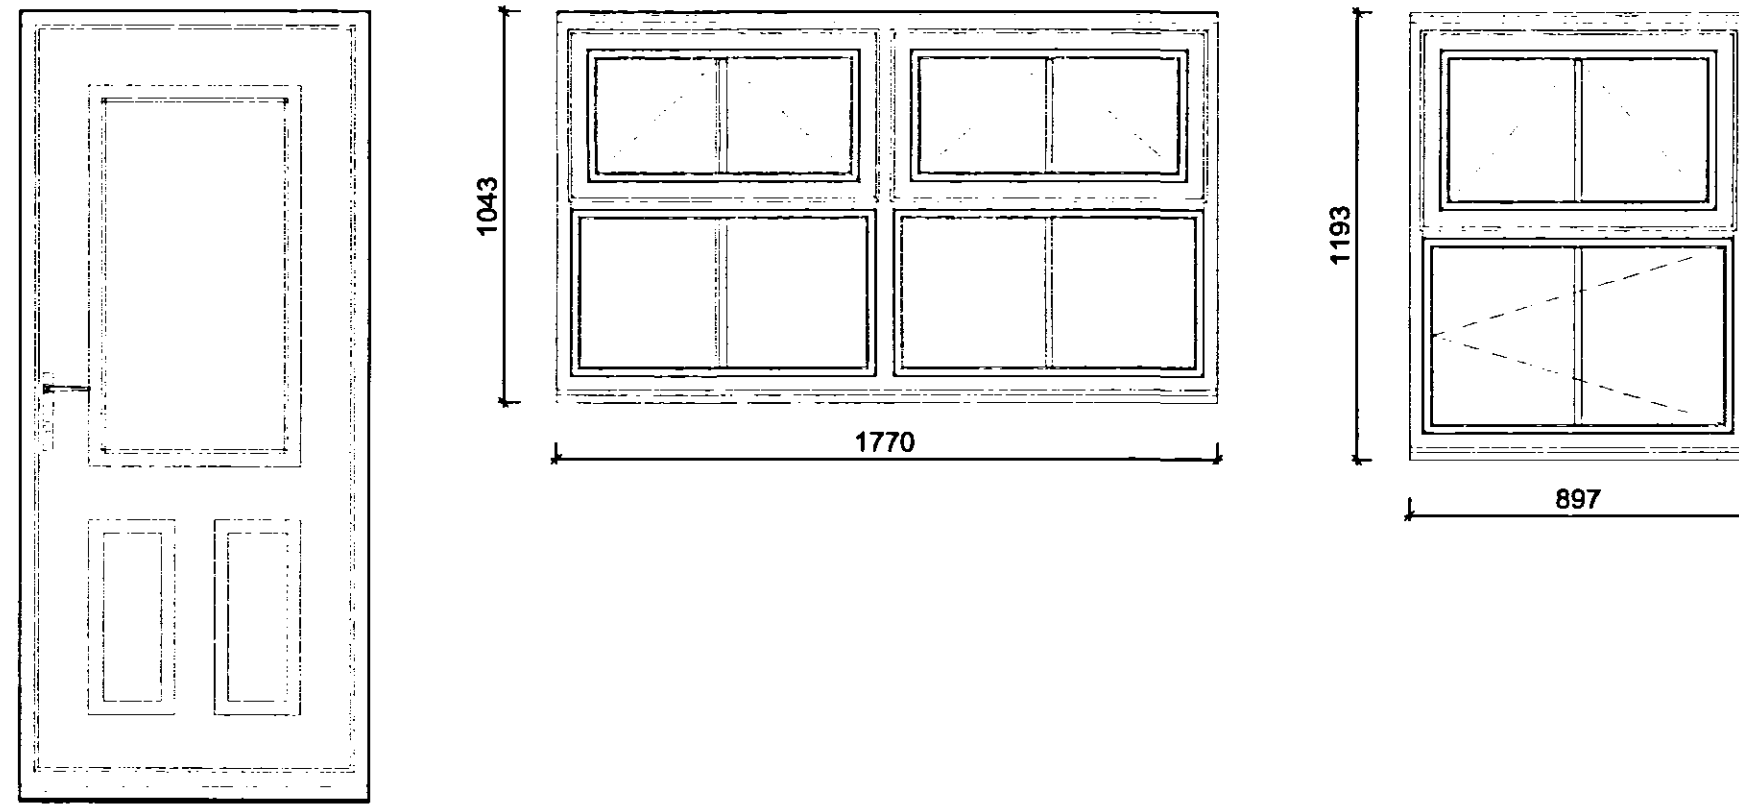


Front Elevation Doors & Windows

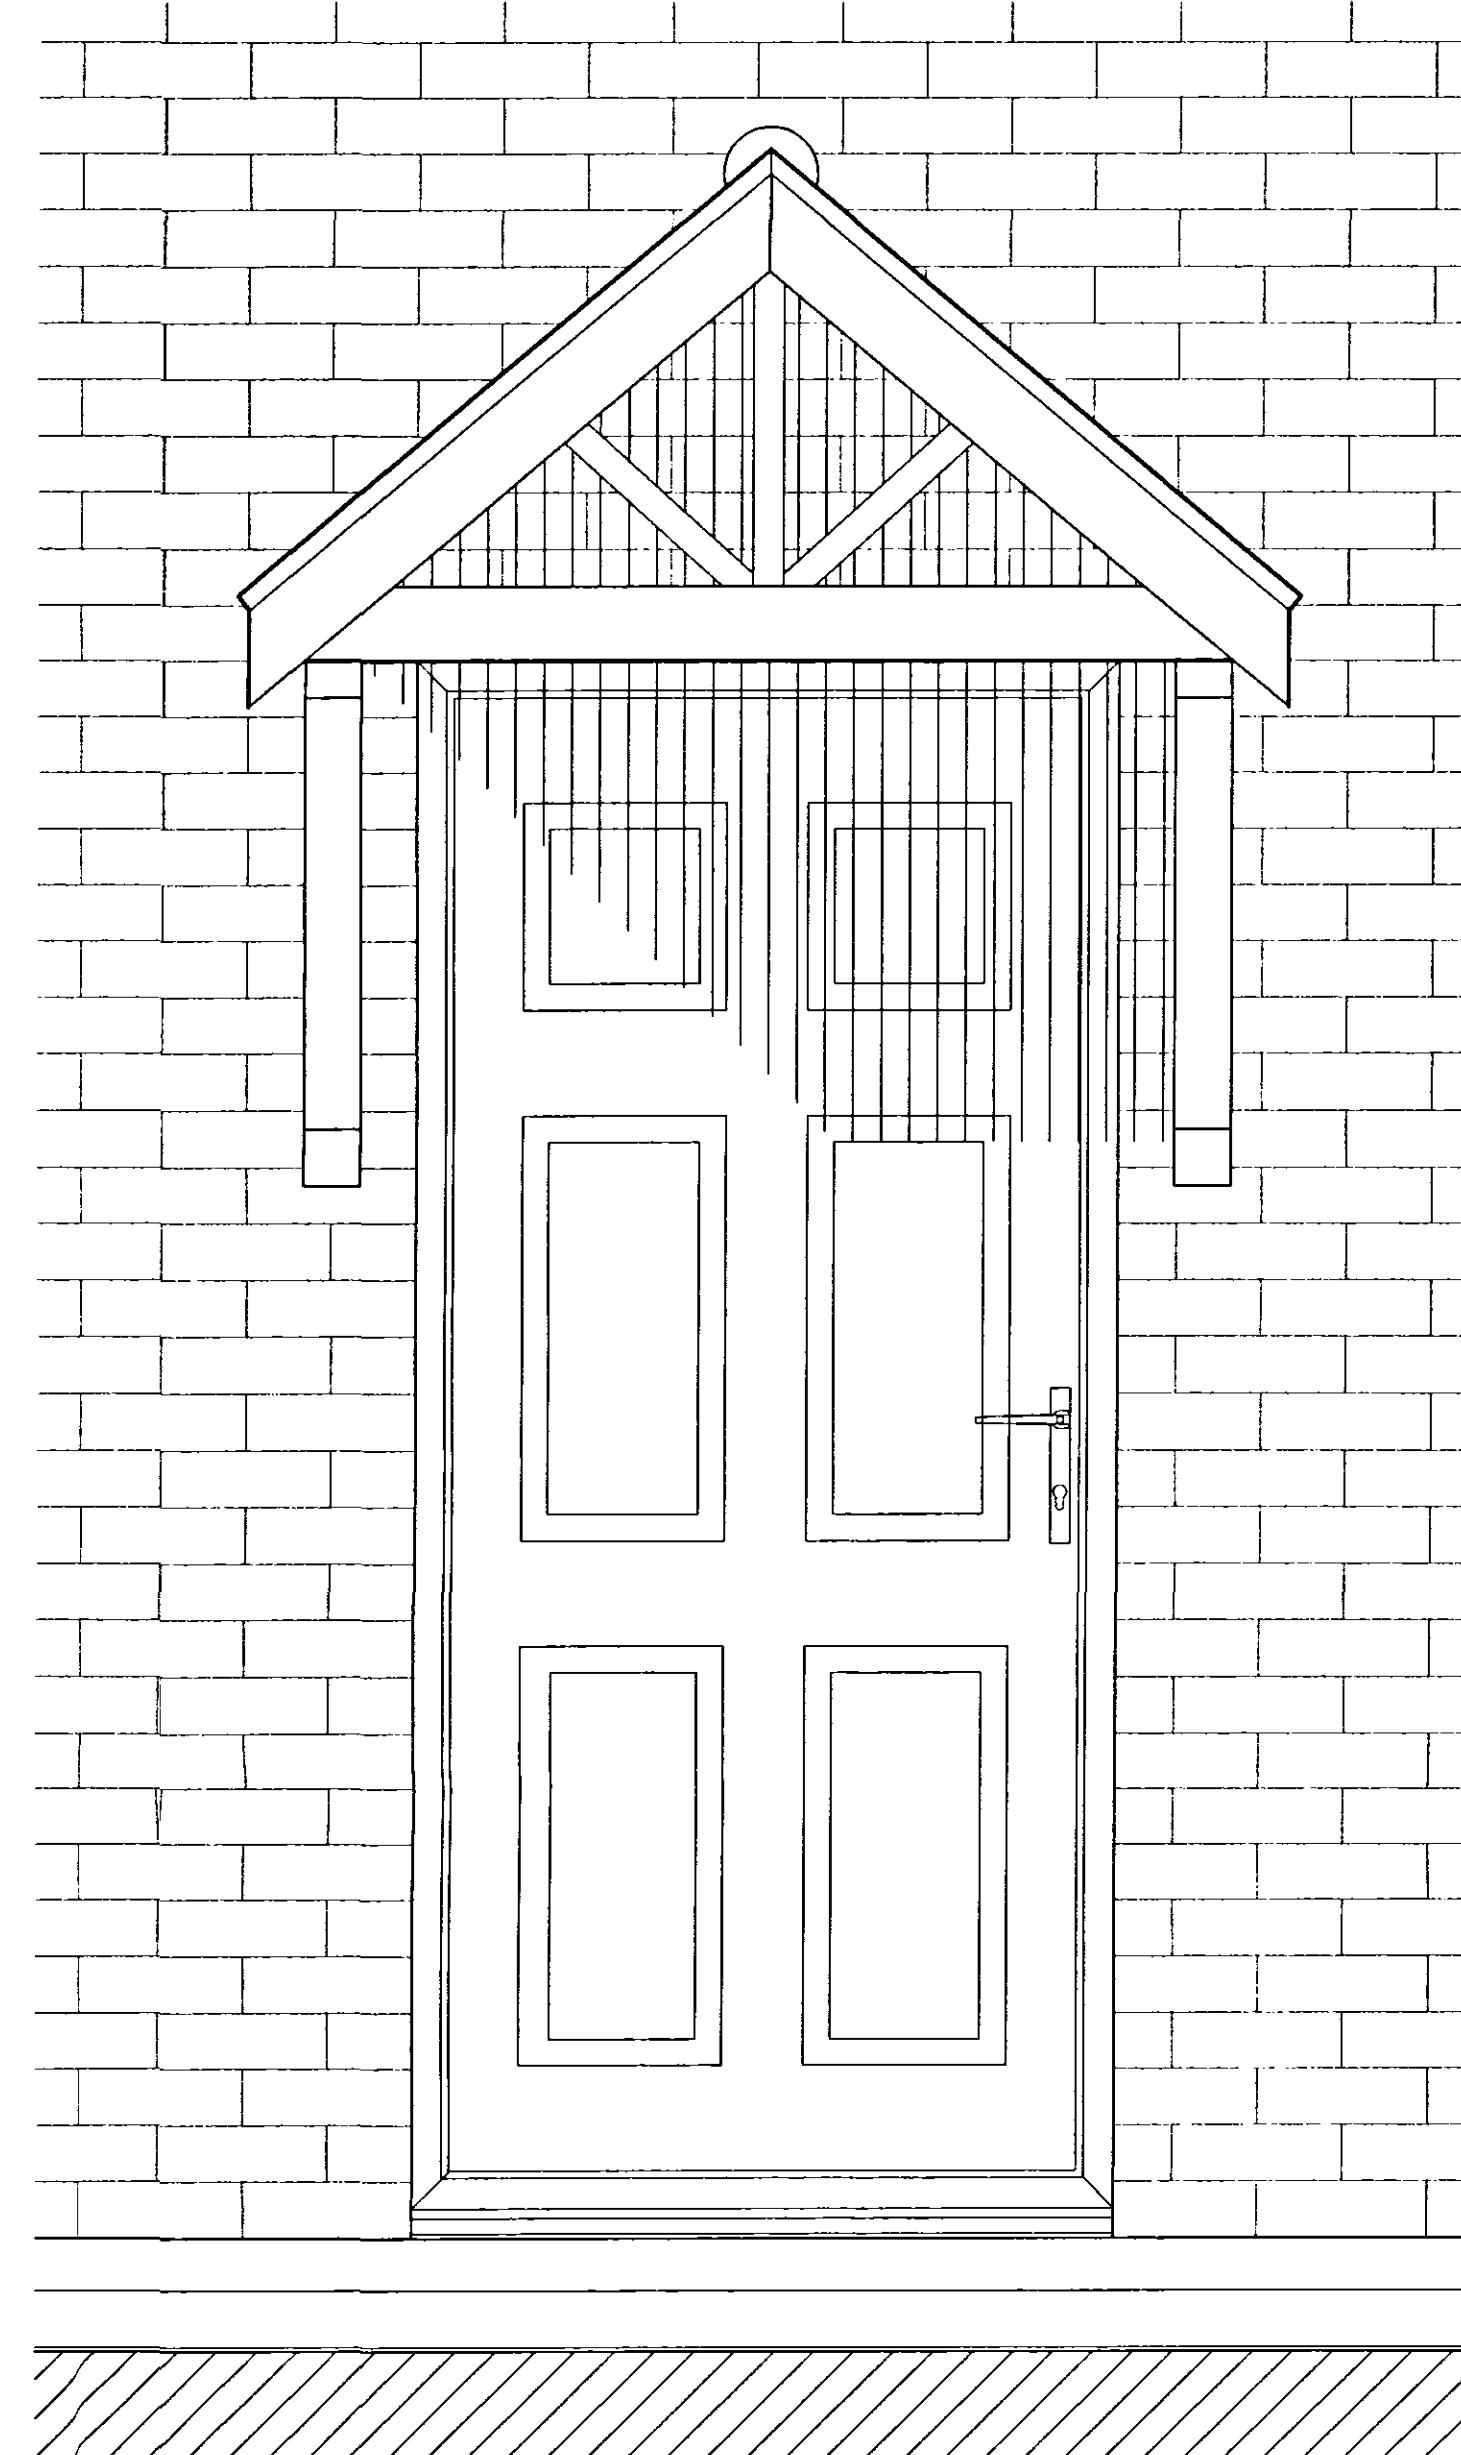

Rear Elevation Doors & Windows

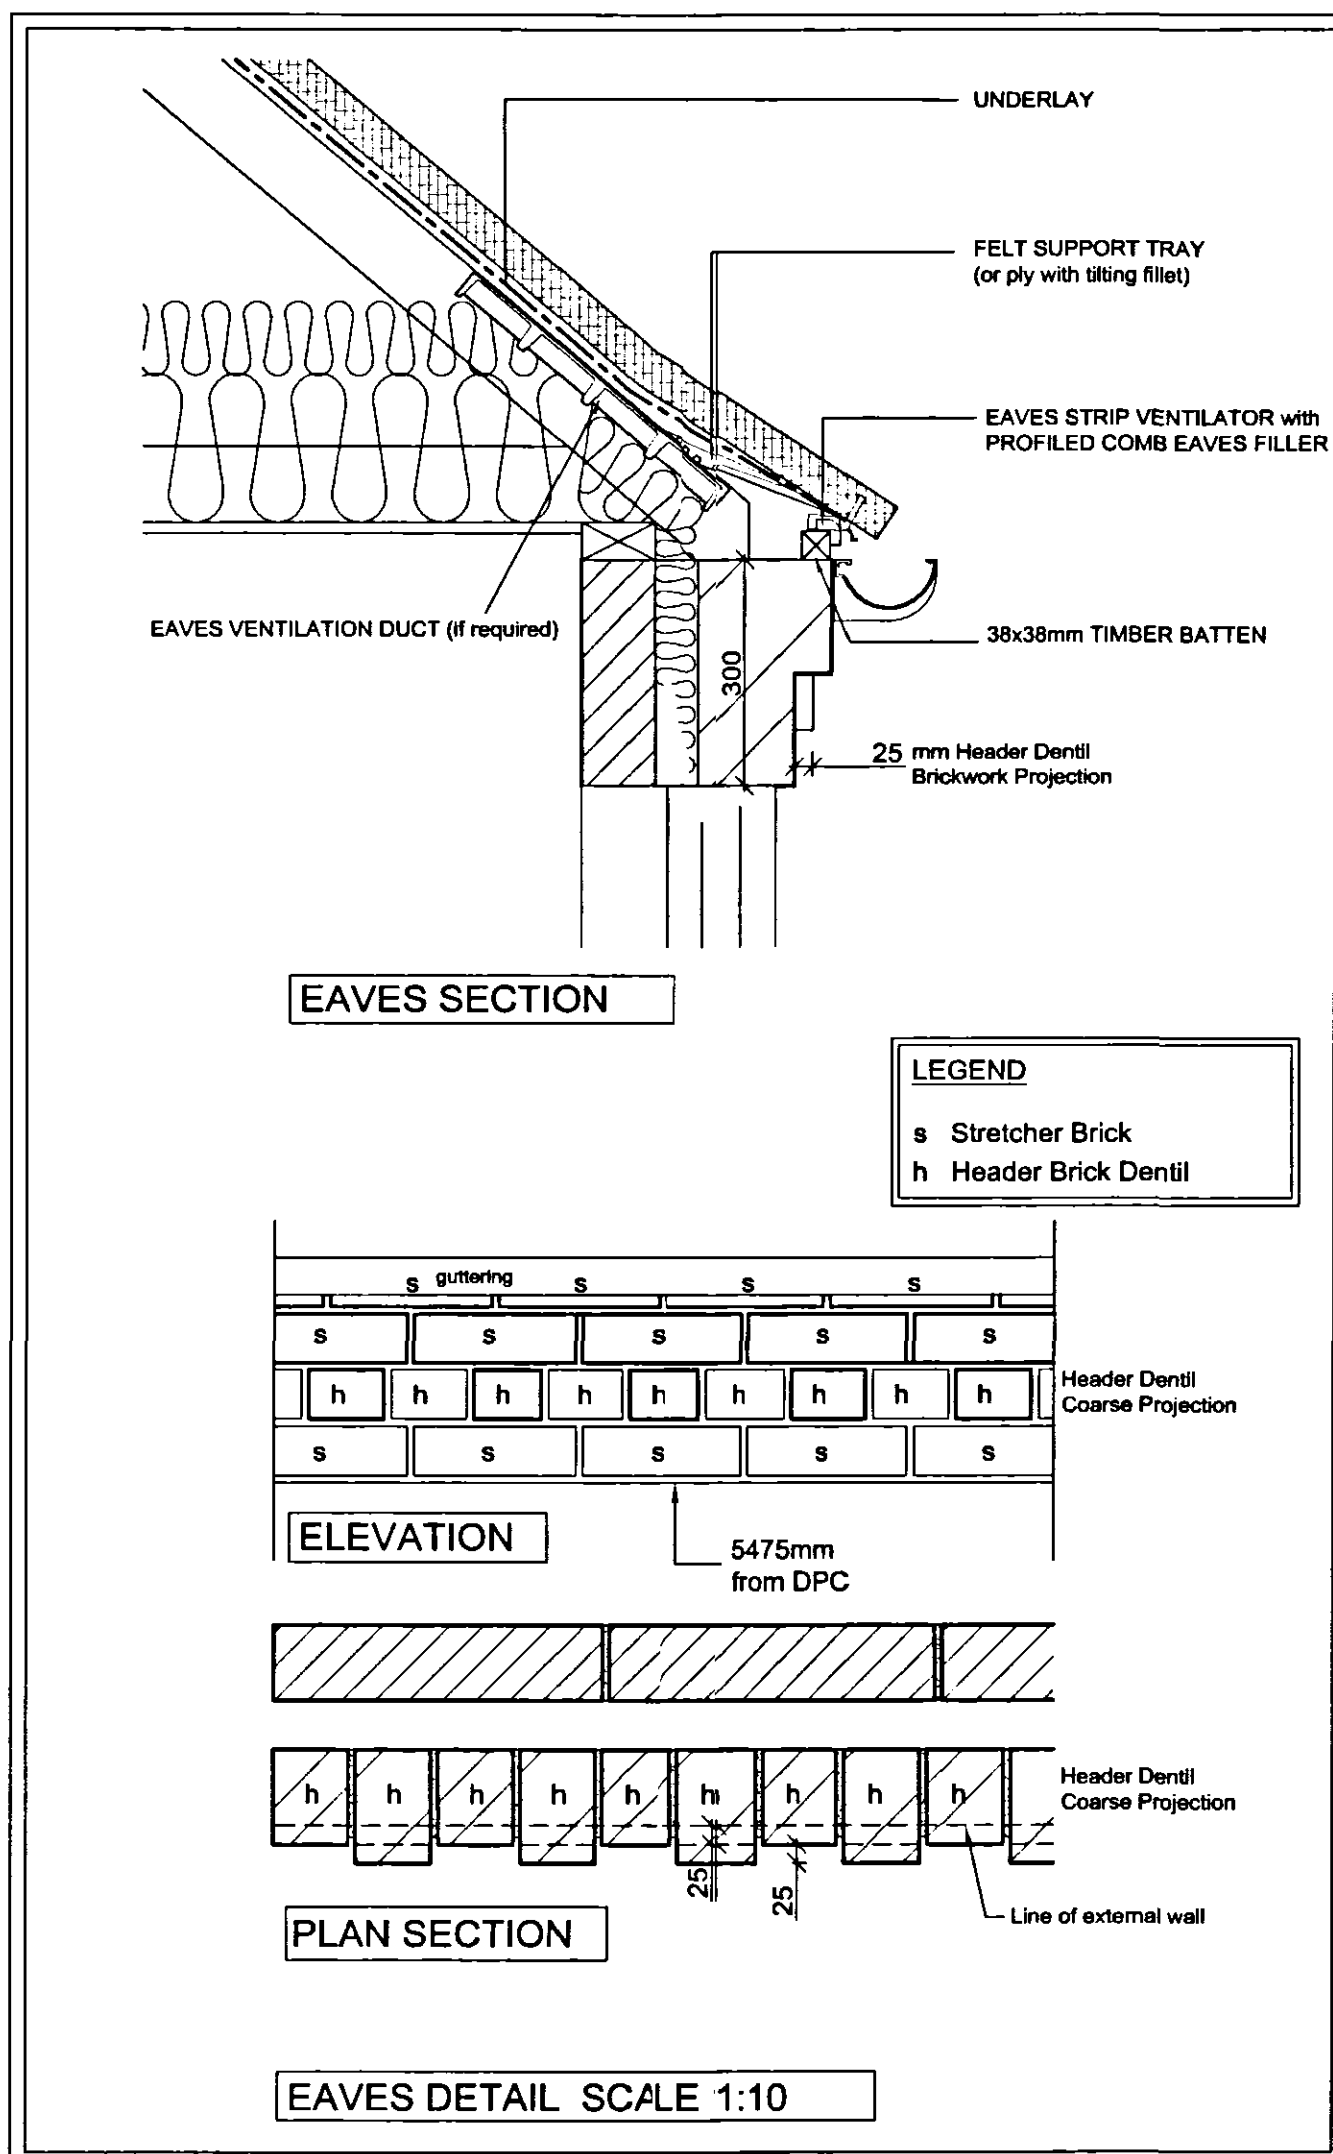

Door Canopy Front Elevation

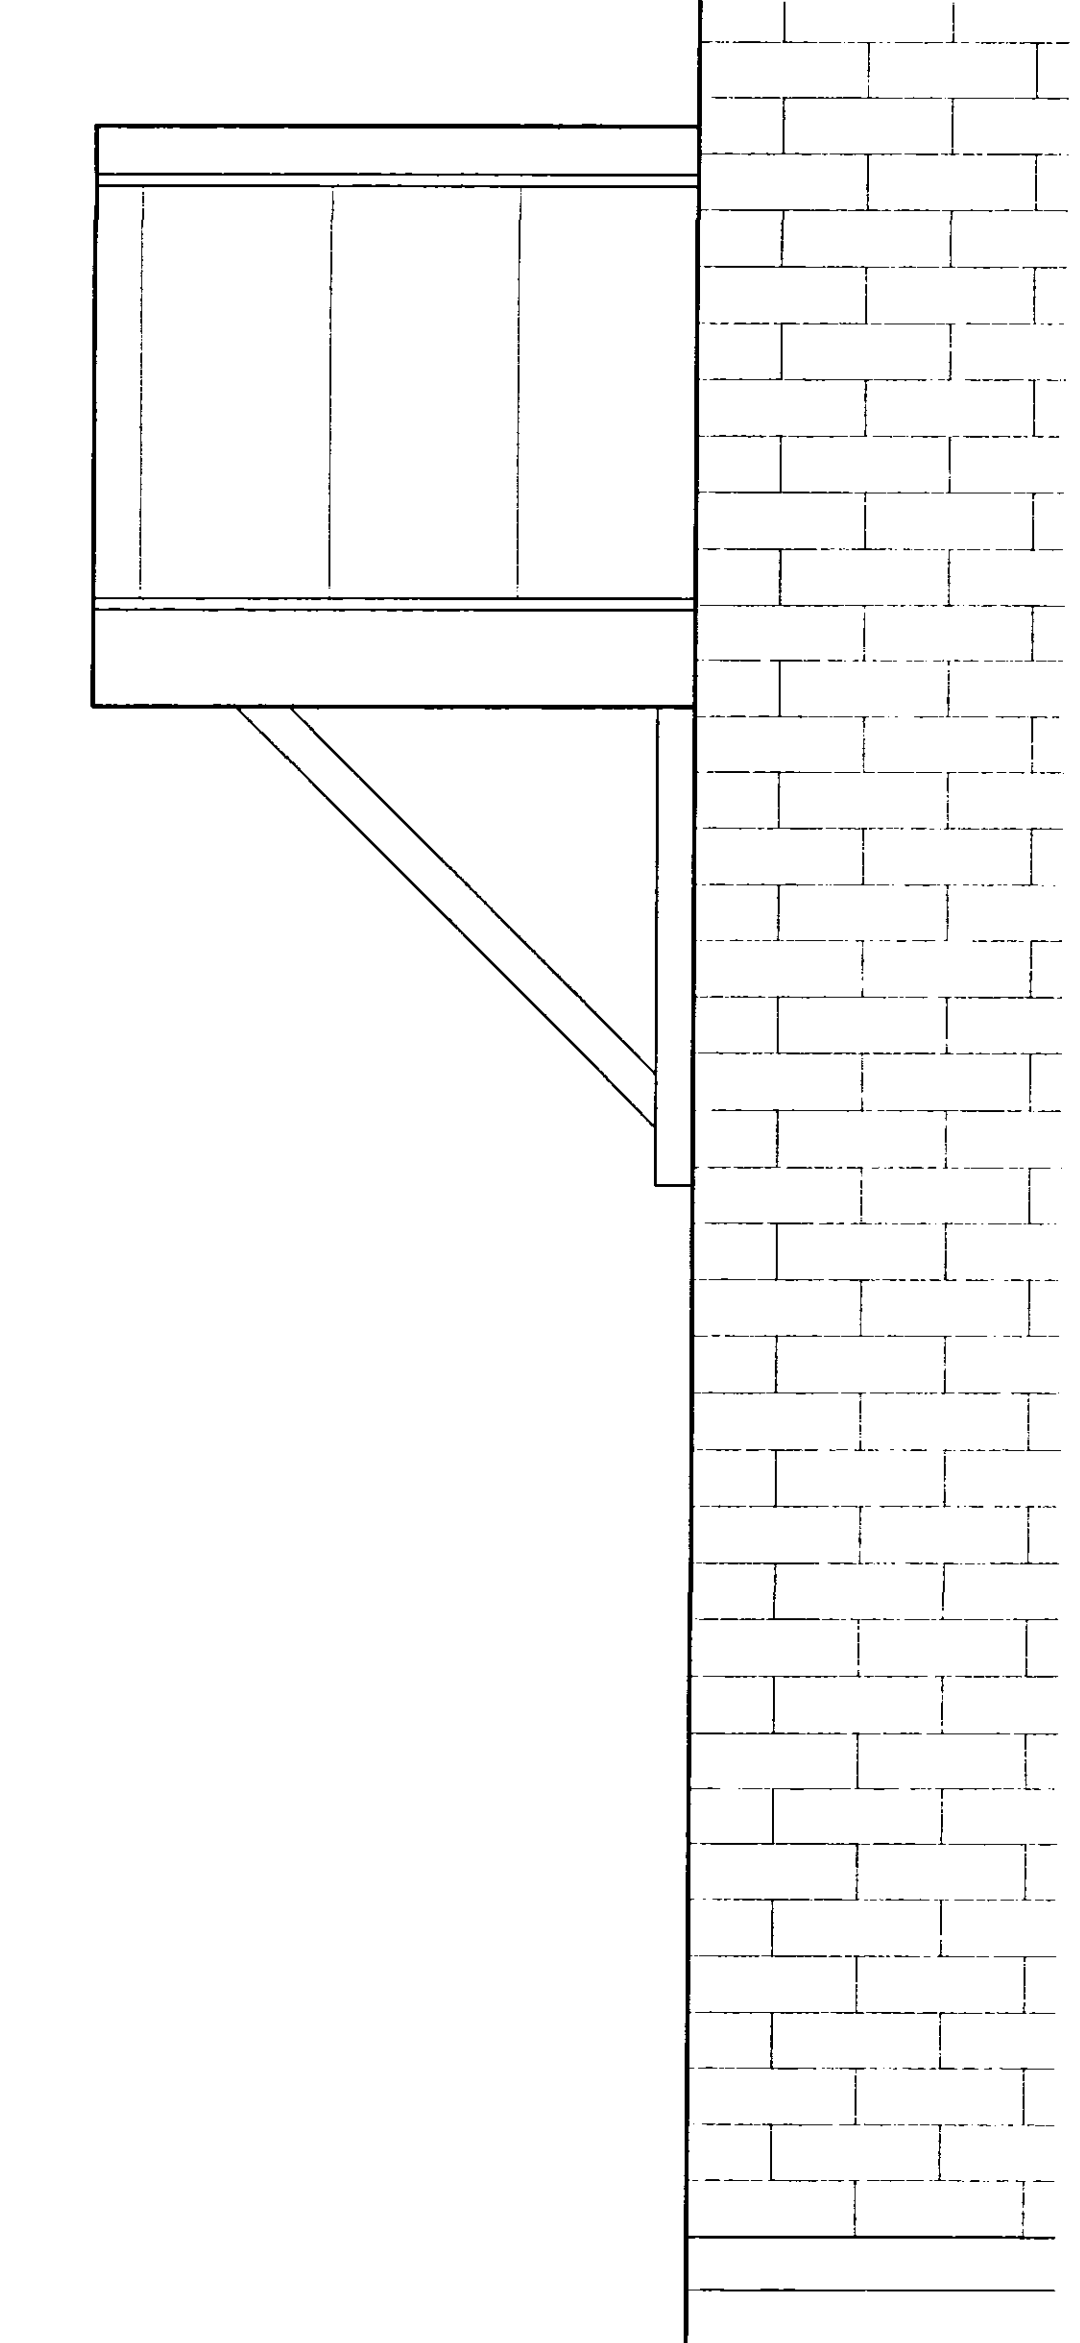

Door Canopy Side Elevation

**DETERMINED
PLAN**

**DRAWING
18 MAY 2005
ISSUED**

SHDC
Planning & Development
23 MAY 2005
Ref: 692/05

**ORIGINAL
IF
RED**

Rev.	By	Notes	Date

rdc THE ROBERT DOUGHTY CONSULTANCY LIMITED TOWN AND COUNTRY PLANNING-LANDSCAPE ARCHITECTURE			
32 High Street, Helpingsham, Sleaford, Lincolnshire, NG34 0RA			
Tel: (01529) 421646 Fax: (01529) 421358 Website: www.rdc-landplan.demon.co.uk E mail: admin@rdc-landplan.demon.co.uk			
Client: Fieldview Homes			
Project: Pinchbeck Road, Spalding			
Drawing title: Two bed semi - Planning Details - plots 5 & 6			
Job No. 544-4	Drawing No. PD-02	Rev.	Drawn j.r.b.
Scale 1:10, 1:20	Date 13-05-05	Checked	

Please Note :
These drawings may be subject to the CDM Regulations
and should be considered prior to work commencing on site

DO NOT SCALE from this drawing. All measurements should be checked against on site conditions and any discrepancies should be brought to the attention of the Robert Doughty Consultancy.