


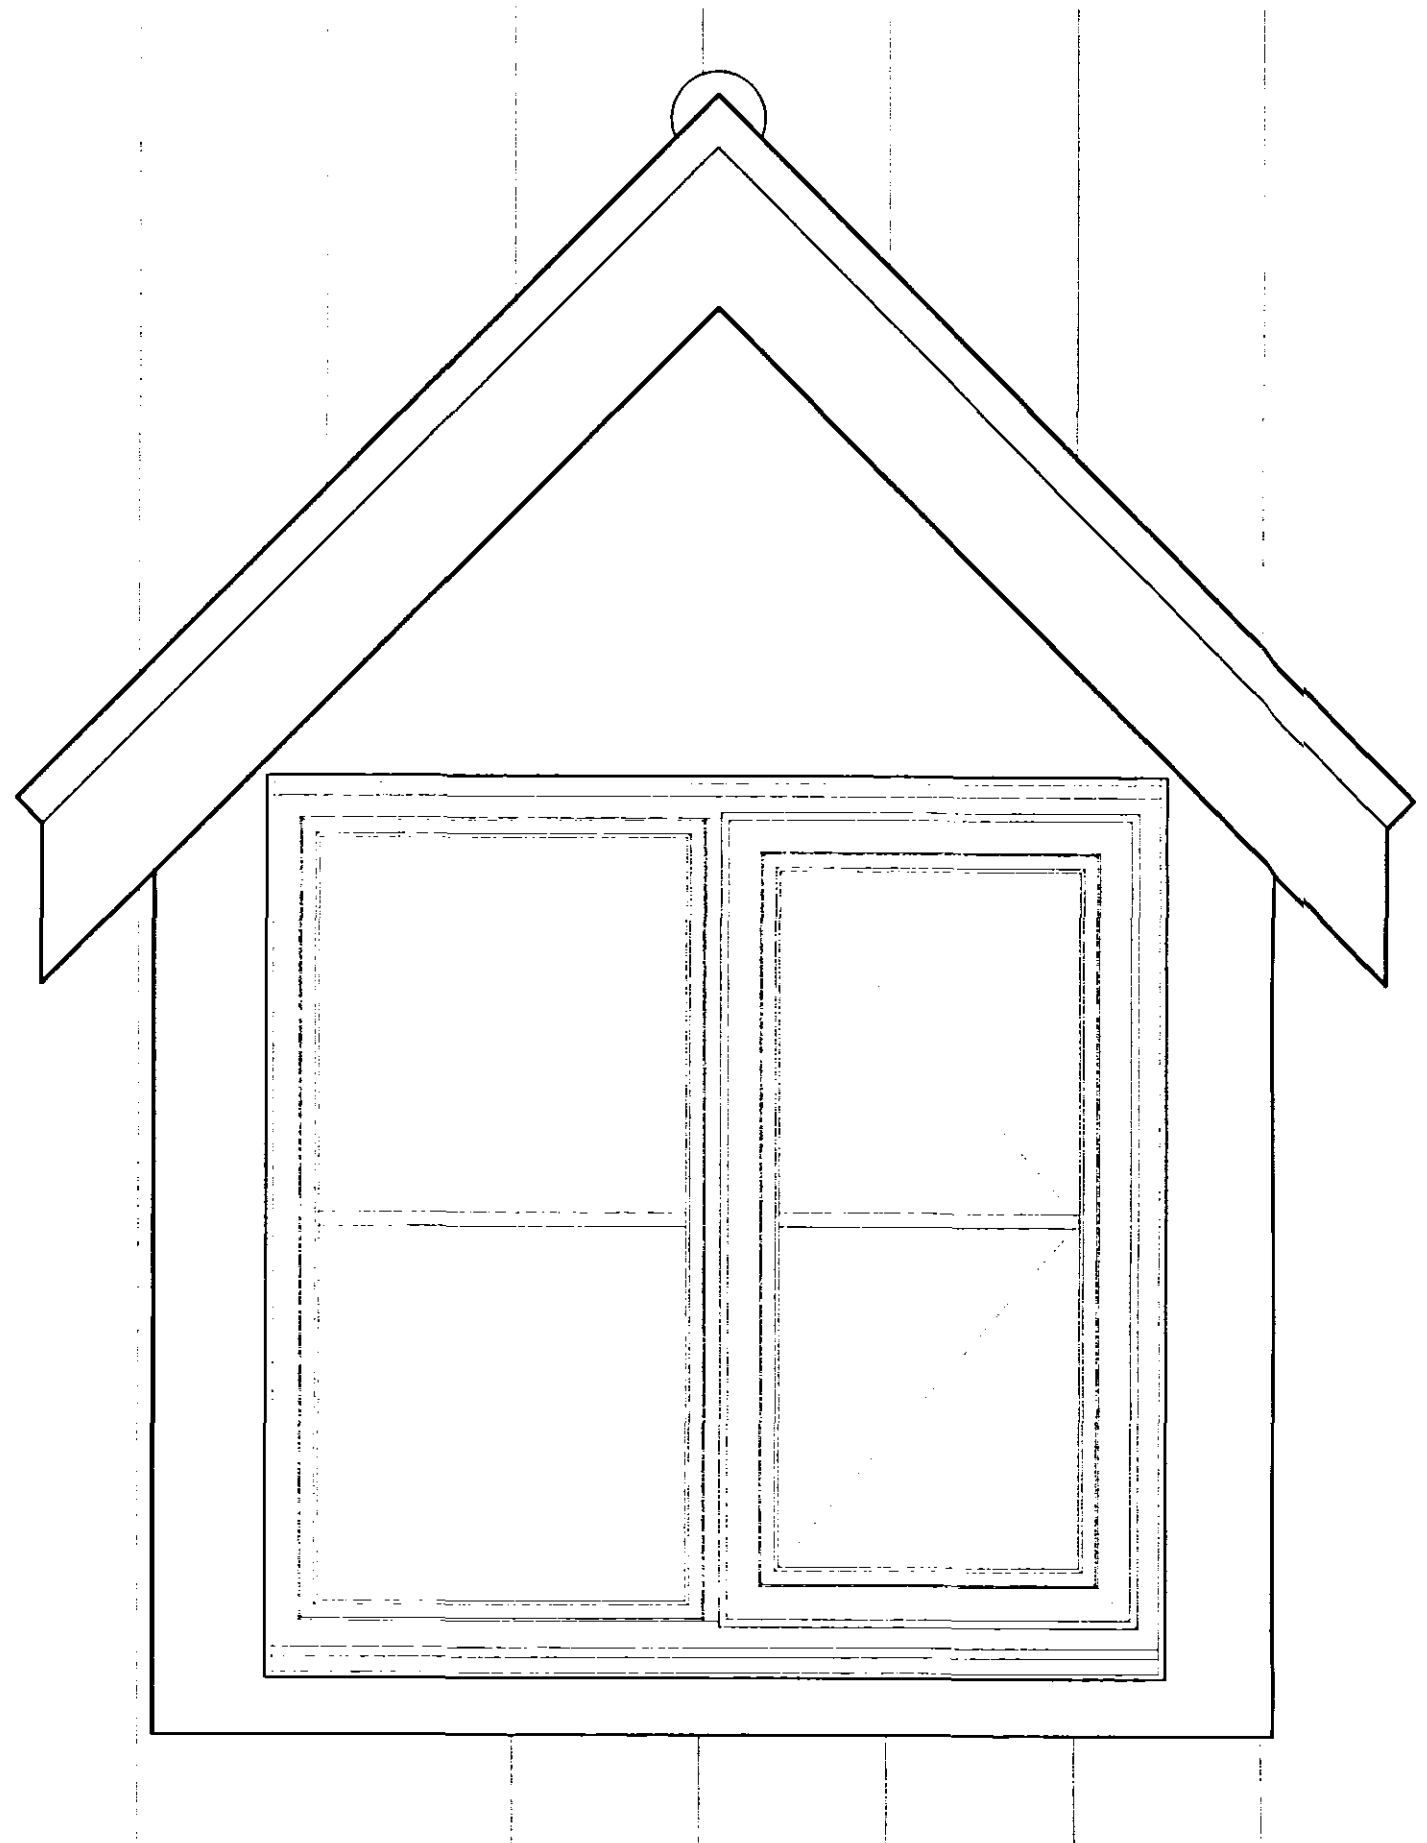


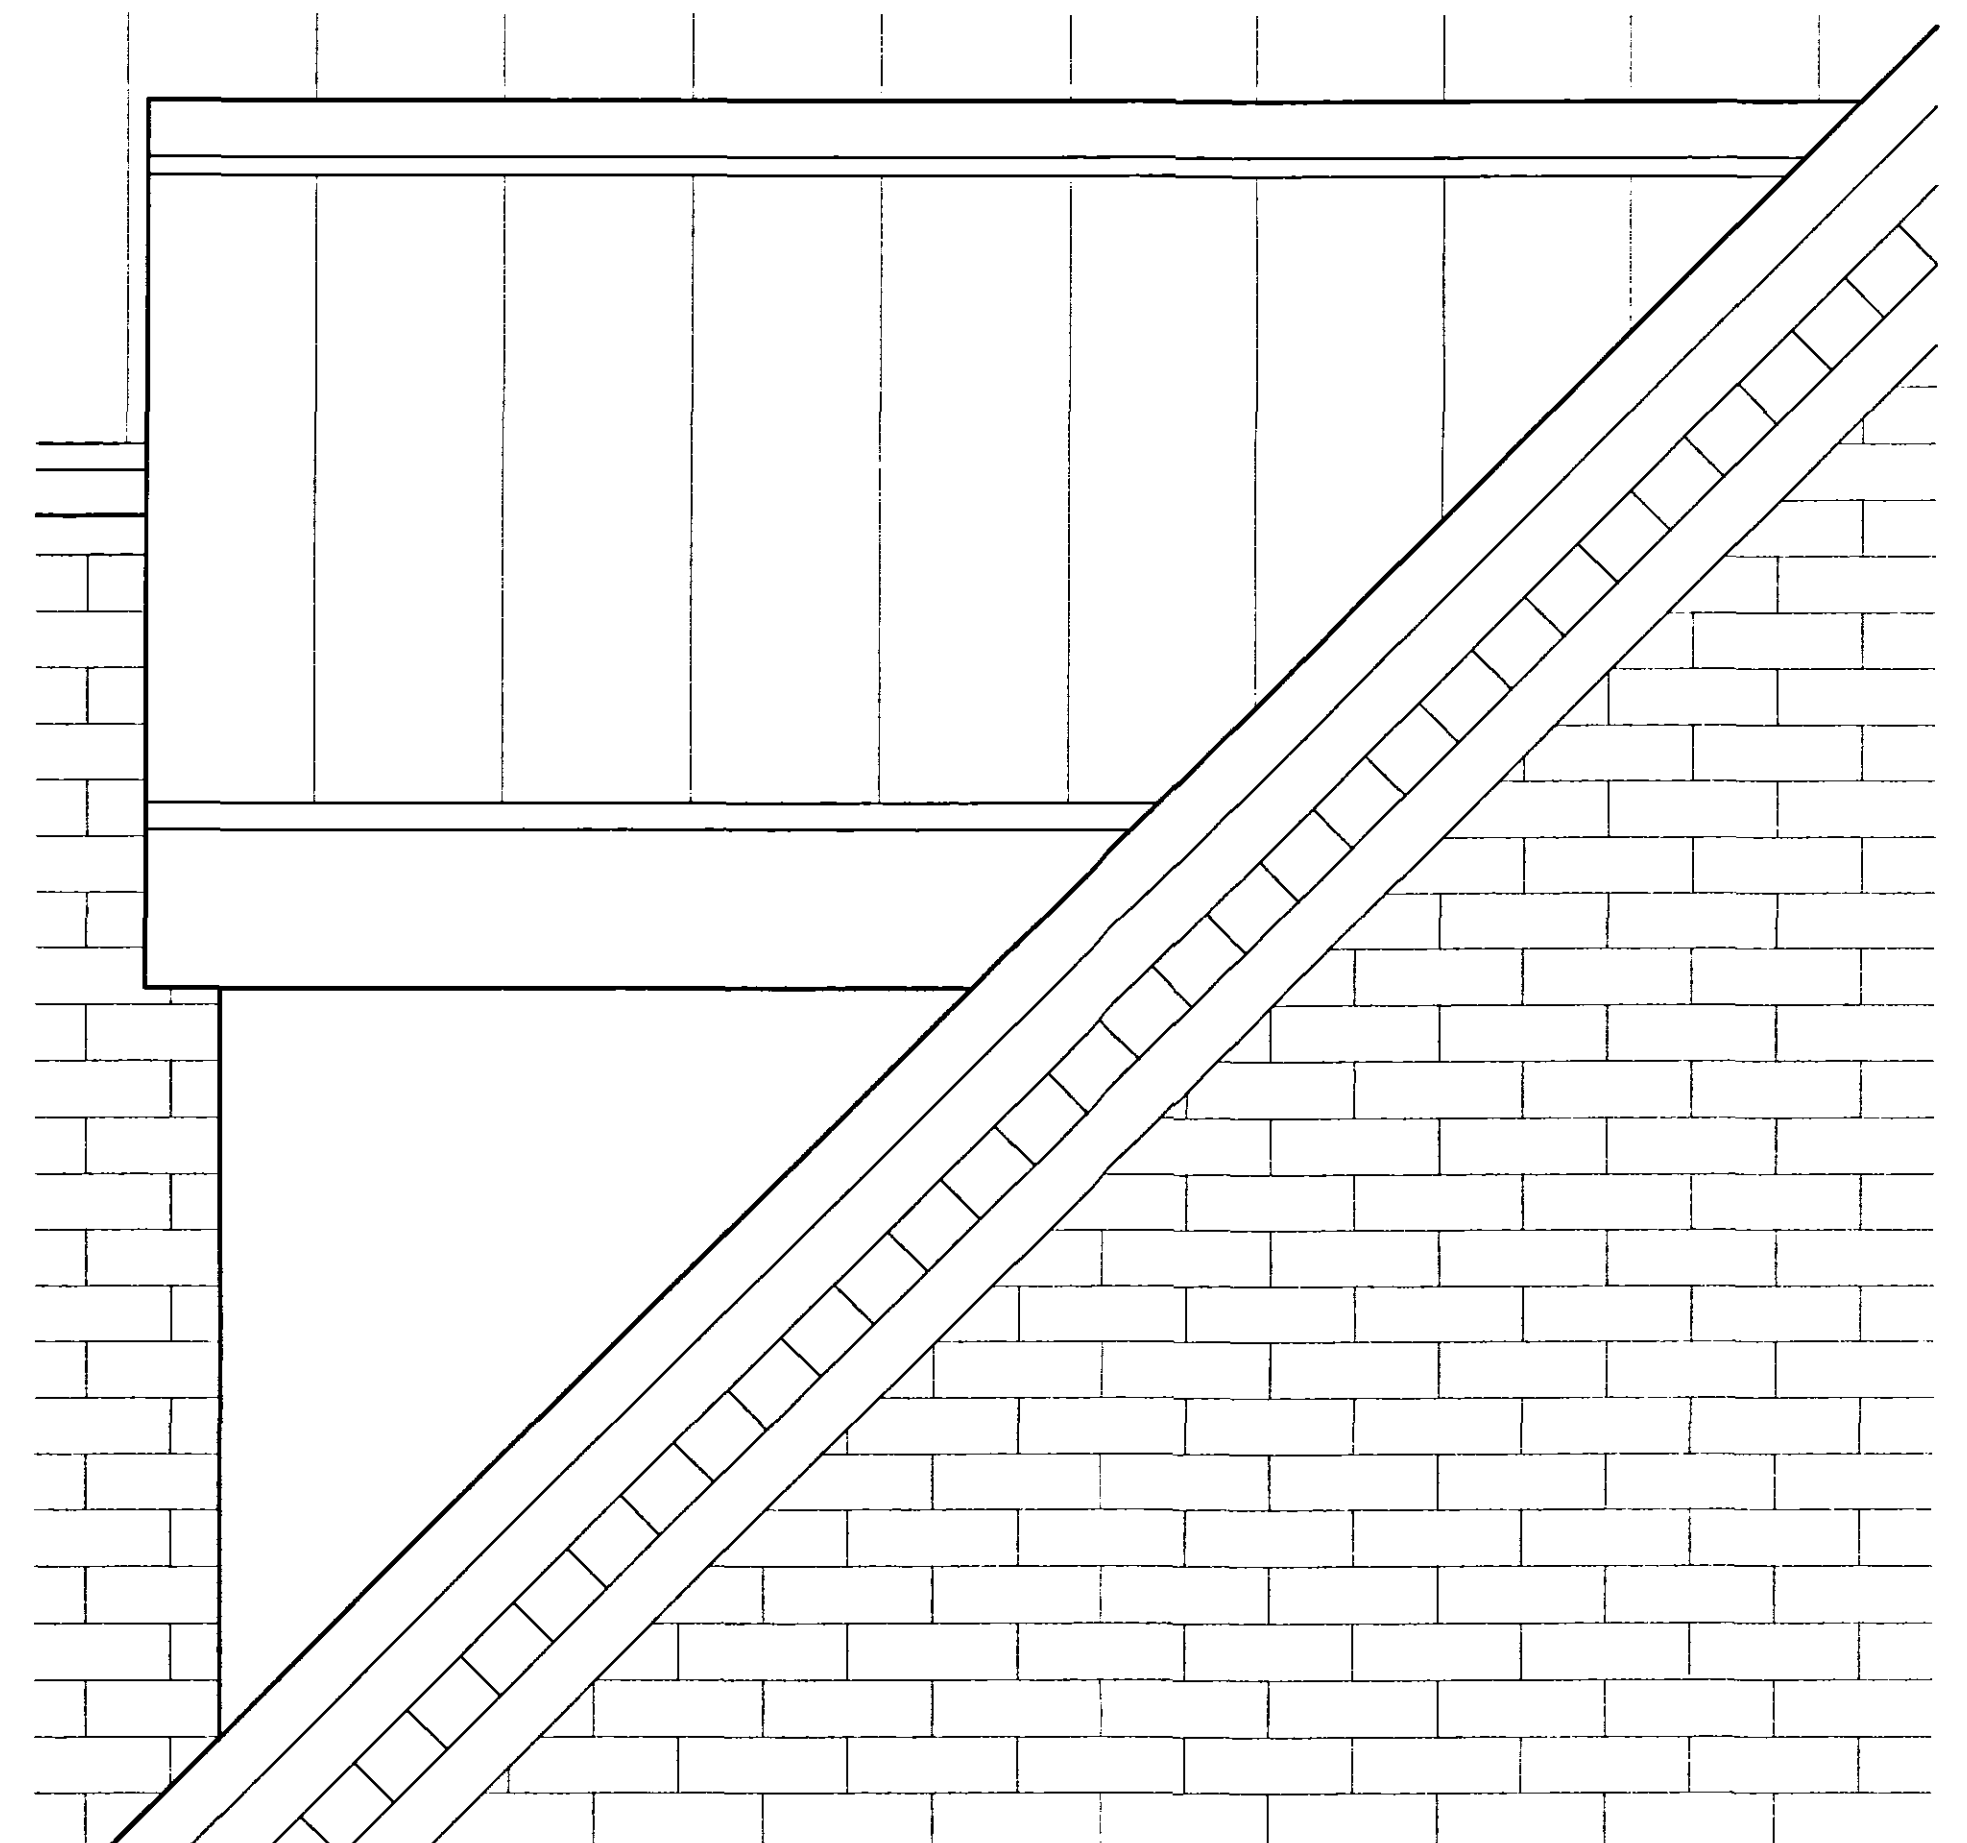






Dormer Front Elevation

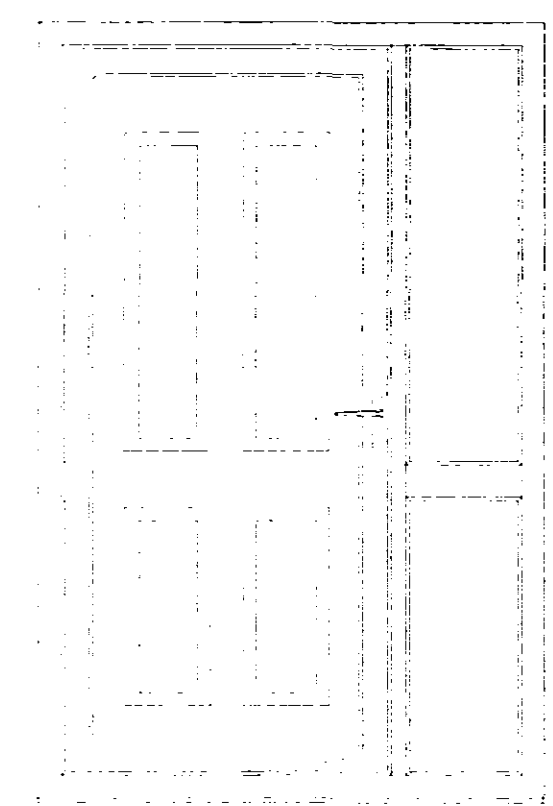





Dormer Side Elevation

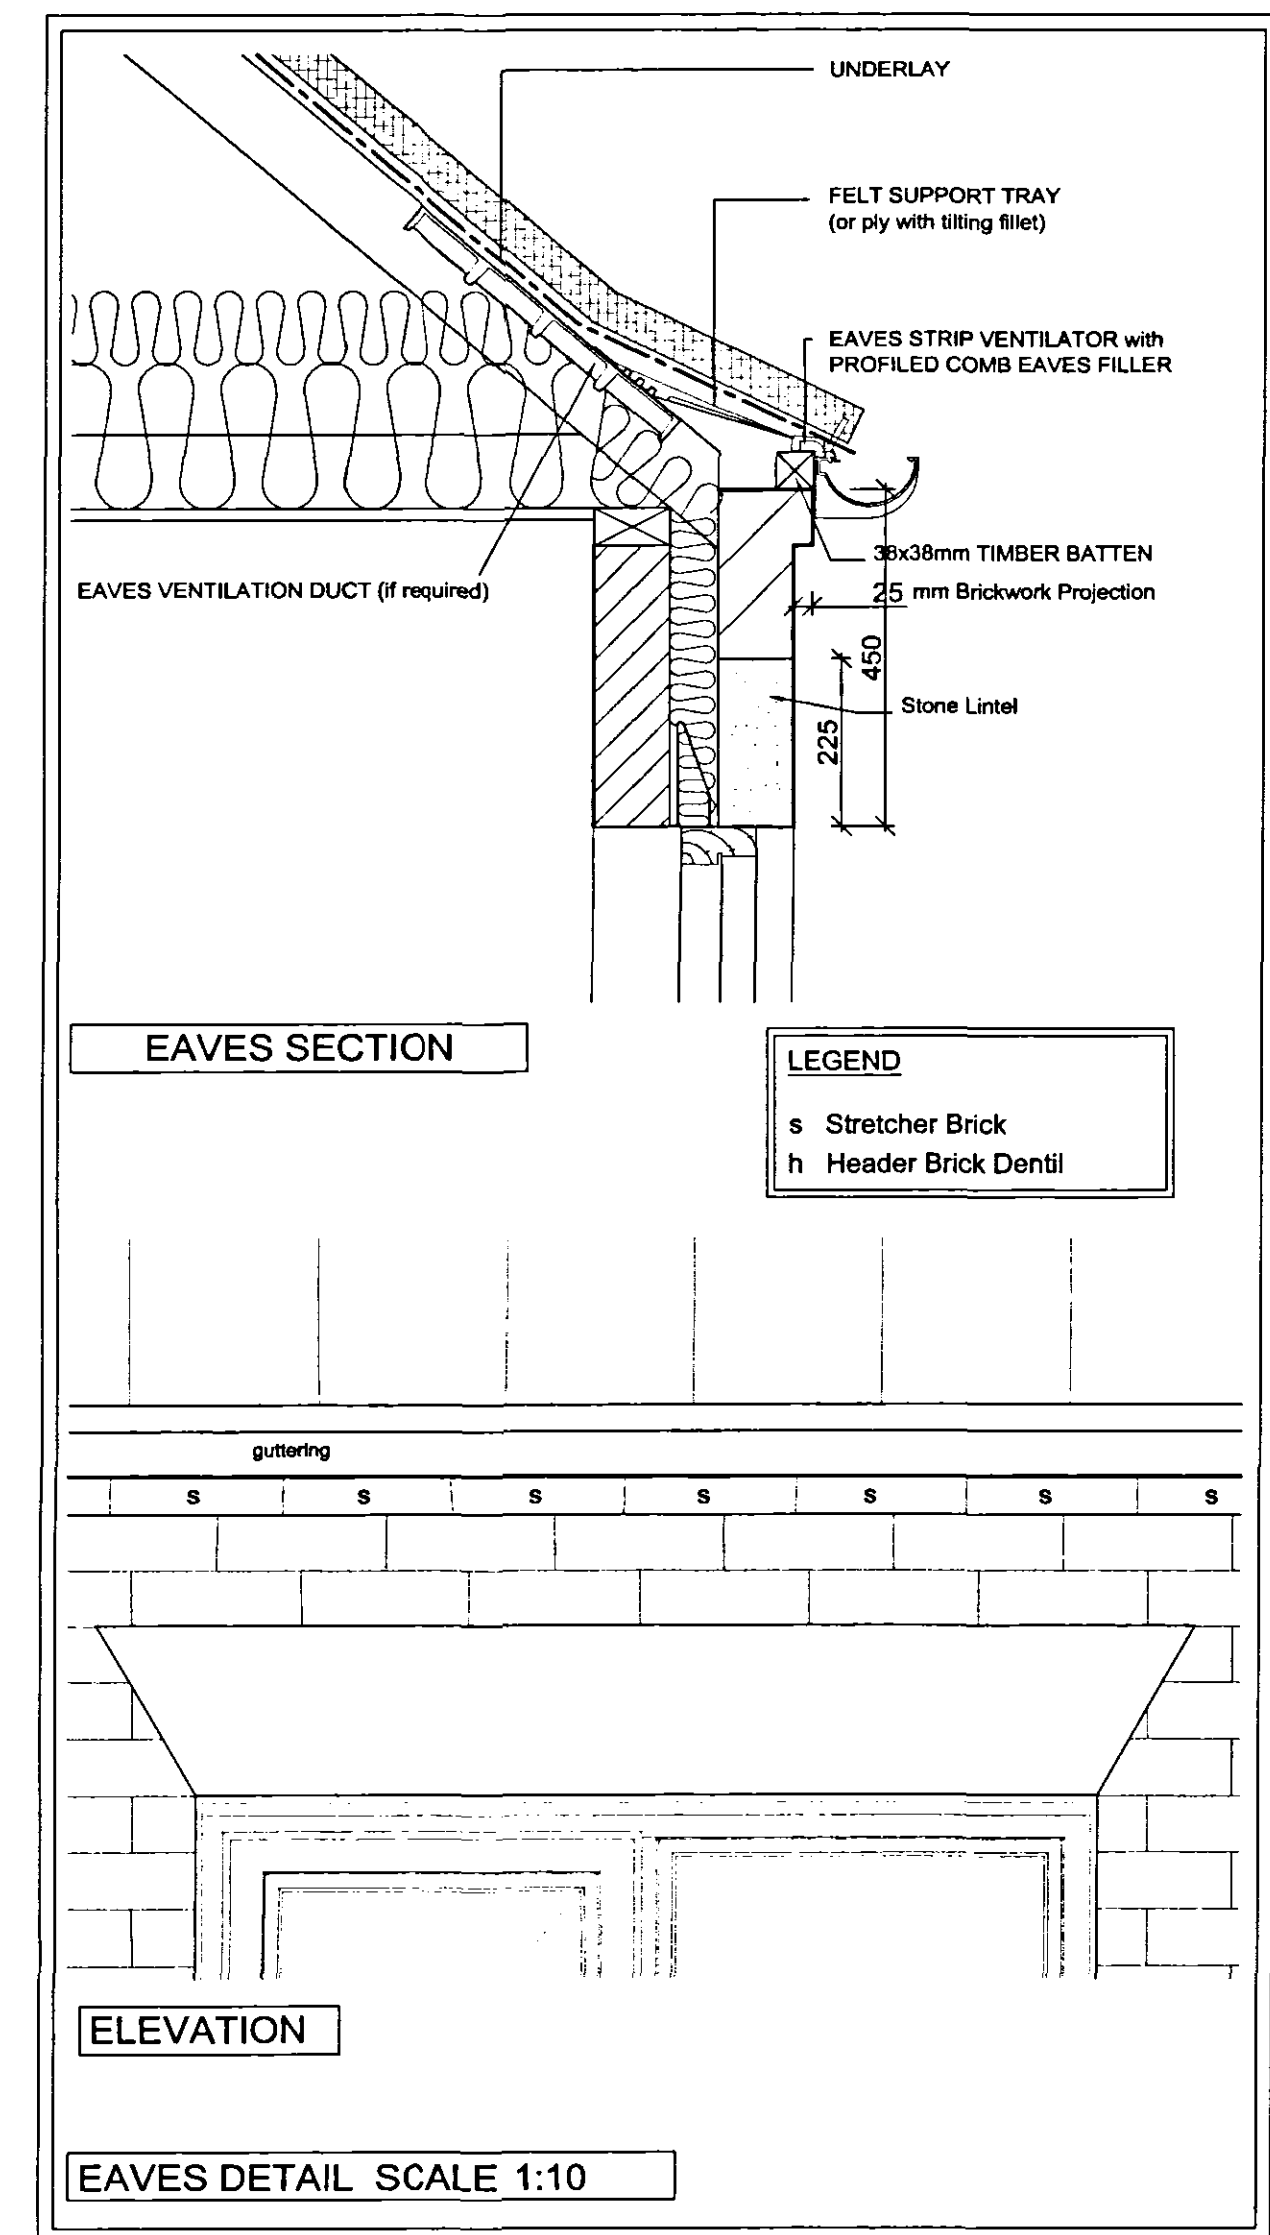

Front Elevation Doors & Windows

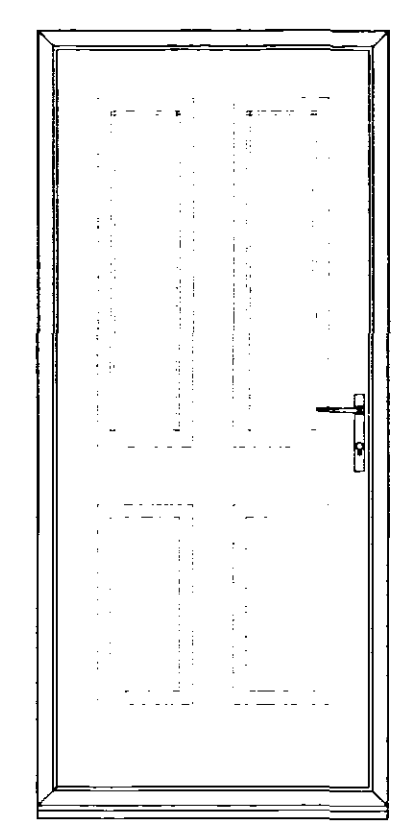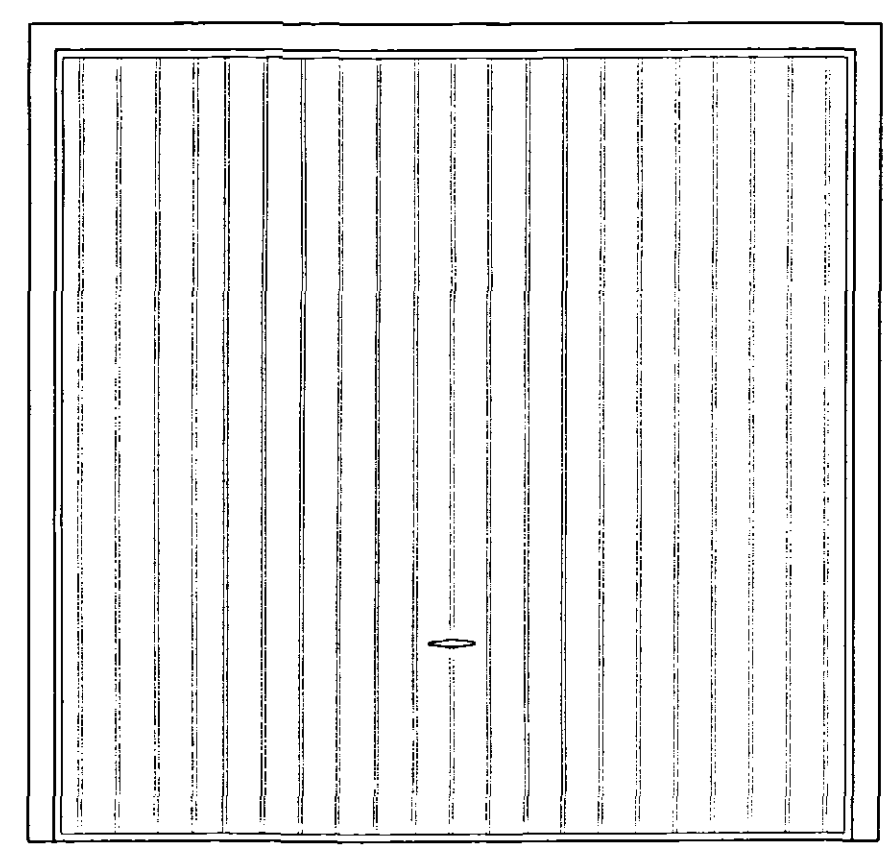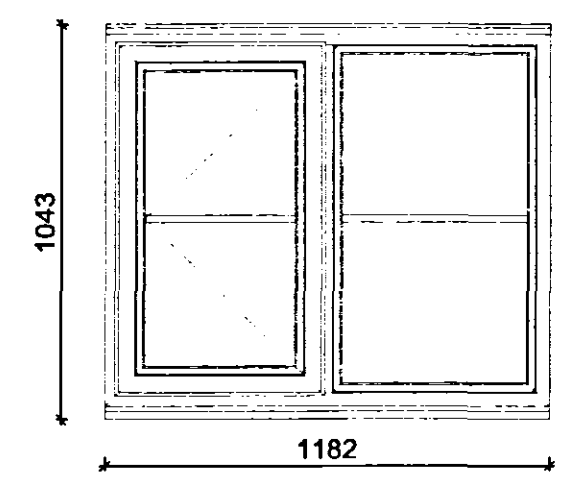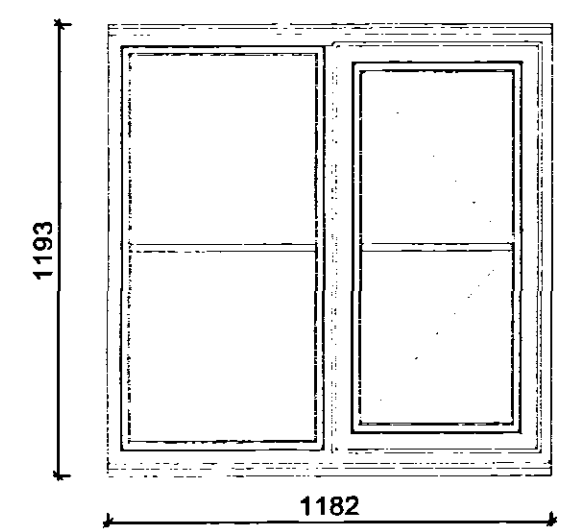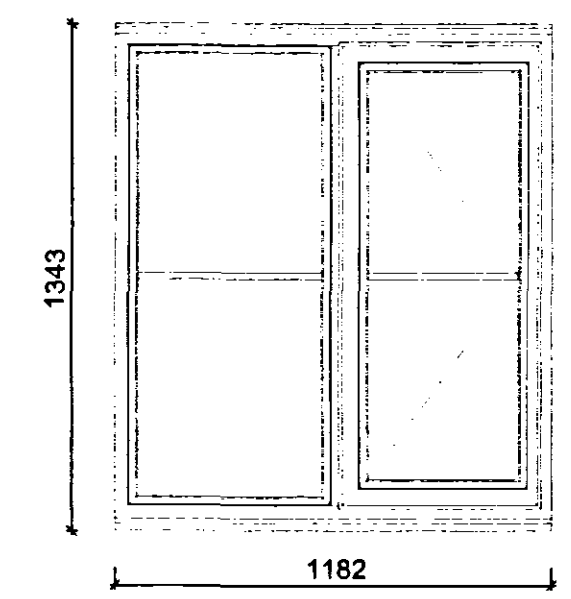

Rear Elevation Doors & Windows

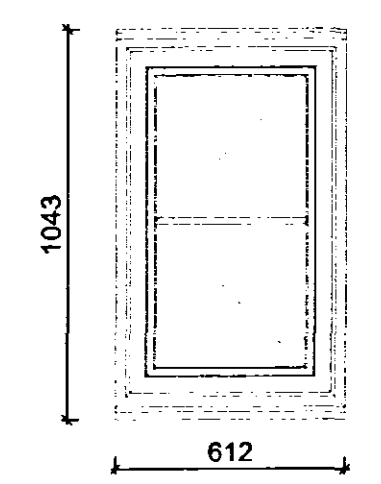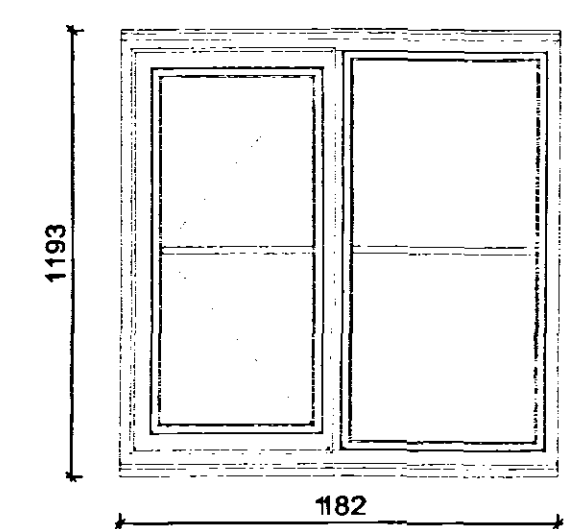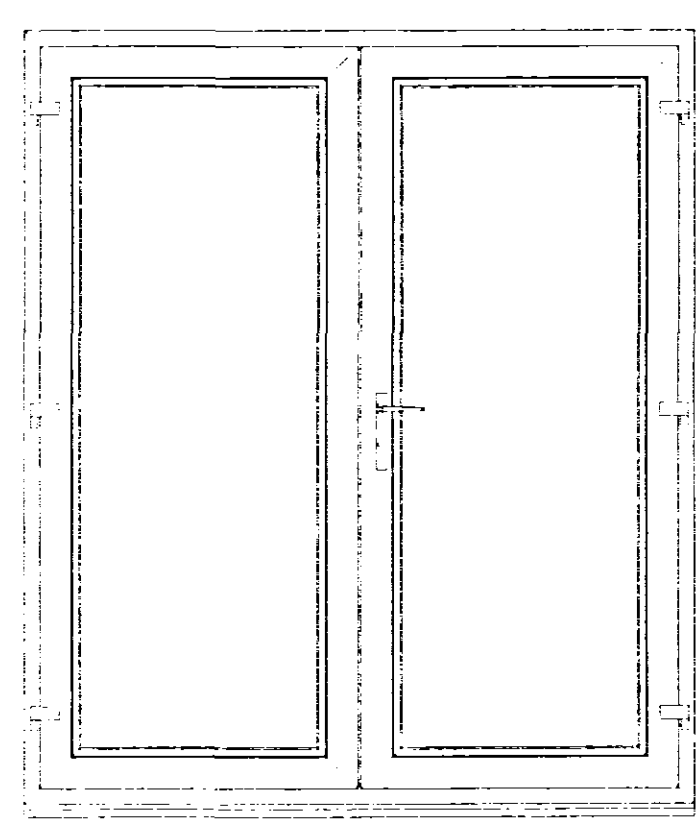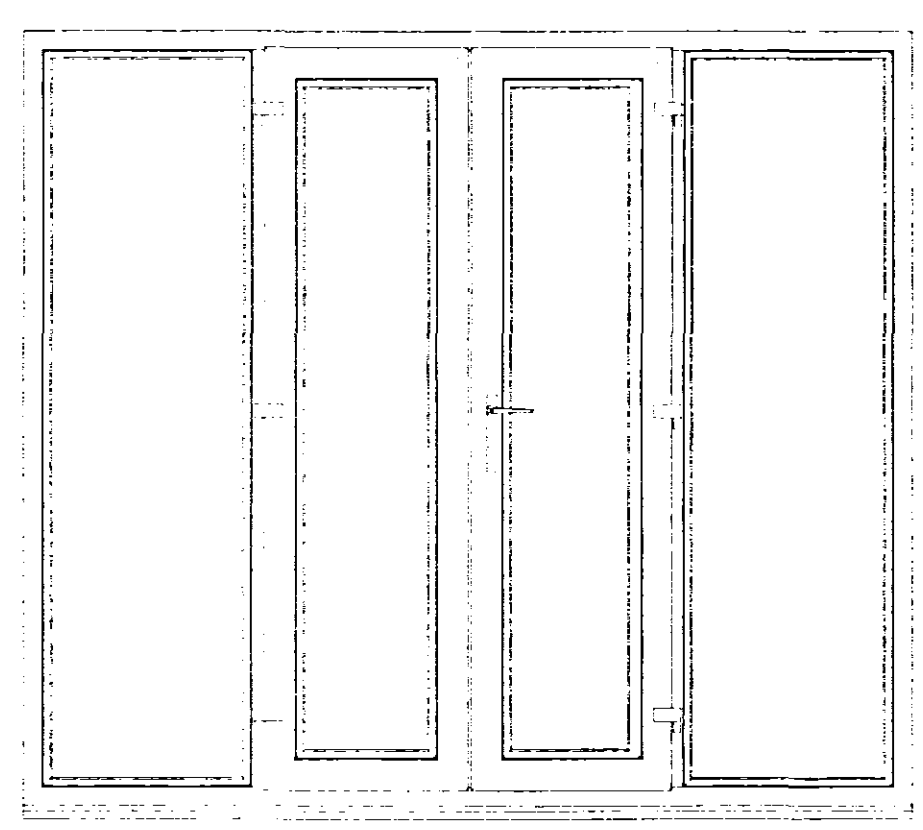

DETERMINED  
PLAN

DRAWING  
13 MAY 2005  
180107

ORIGINAL  
IF  
RED

SHOC  
Planning & Development  
23 MAY 2005  
Ref: 692105

| Rev.   | By                | Notes   | Date         |
|---|-------------------|---------|--------------|
| <b>THE ROBERT DOUGHTY CONSULTANCY LIMITED</b><br>TOWN AND COUNTRY PLANNING-LANDSCAPE ARCHITECTURE<br>32 High Street, Helpingsham, Sleaford, Lincolnshire, NG34 0RA<br>Tel: (01529) 421646 Fax: (01529) 421358<br>Webfile: www.rdc-landplan.demon.co.uk<br>E mail: admin@rdc-landplan.demon.co.uk |                   |         |              |
| Client: Fieldview Homes   |                   |         |              |
| Project: Pinchbeck Road, Spalding   |                   |         |              |
| Drawing title: 4 Bed Detached - Planning Details - plots 10,11,13 & 14   |                   |         |              |
| Job No. 544-4   | Drawing No. PD-02 | Rev.    | Drawn j.r.b. |
| Scale 1:10, 1:20   | Date 11-03-05     | Checked |              |