




Please Note :
These drawings may be subject to the CDM Regulations
and should be considered prior to work commencing on site

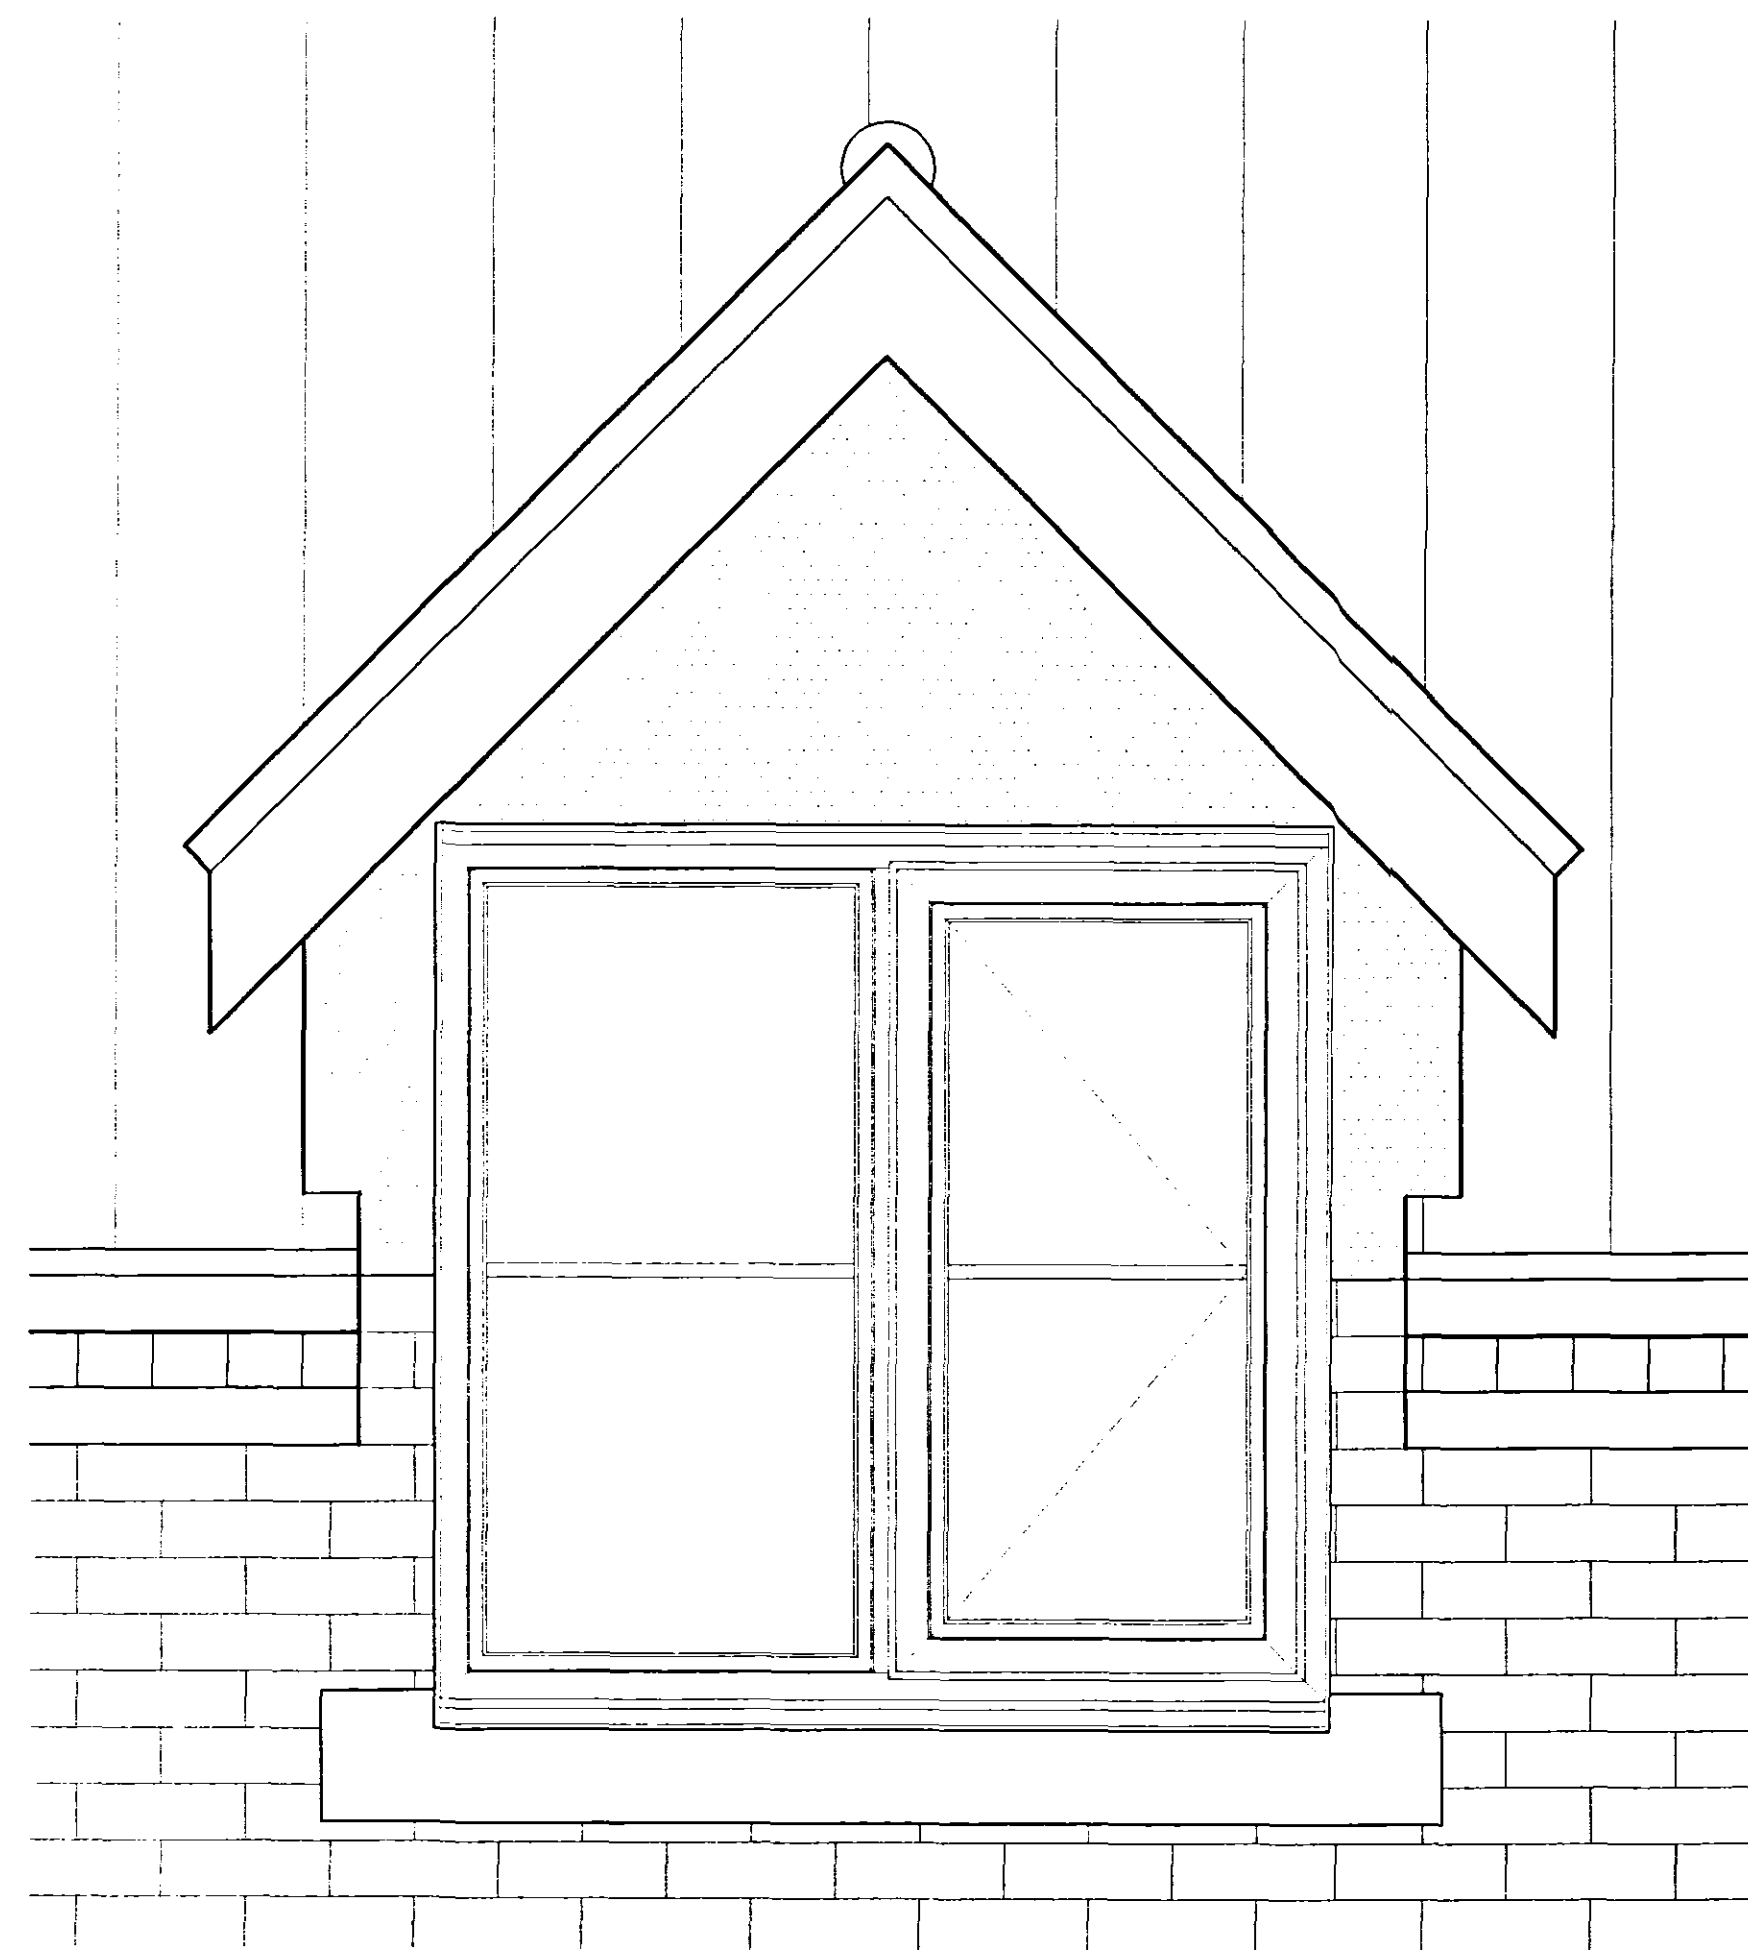


Dormer Front Elevation

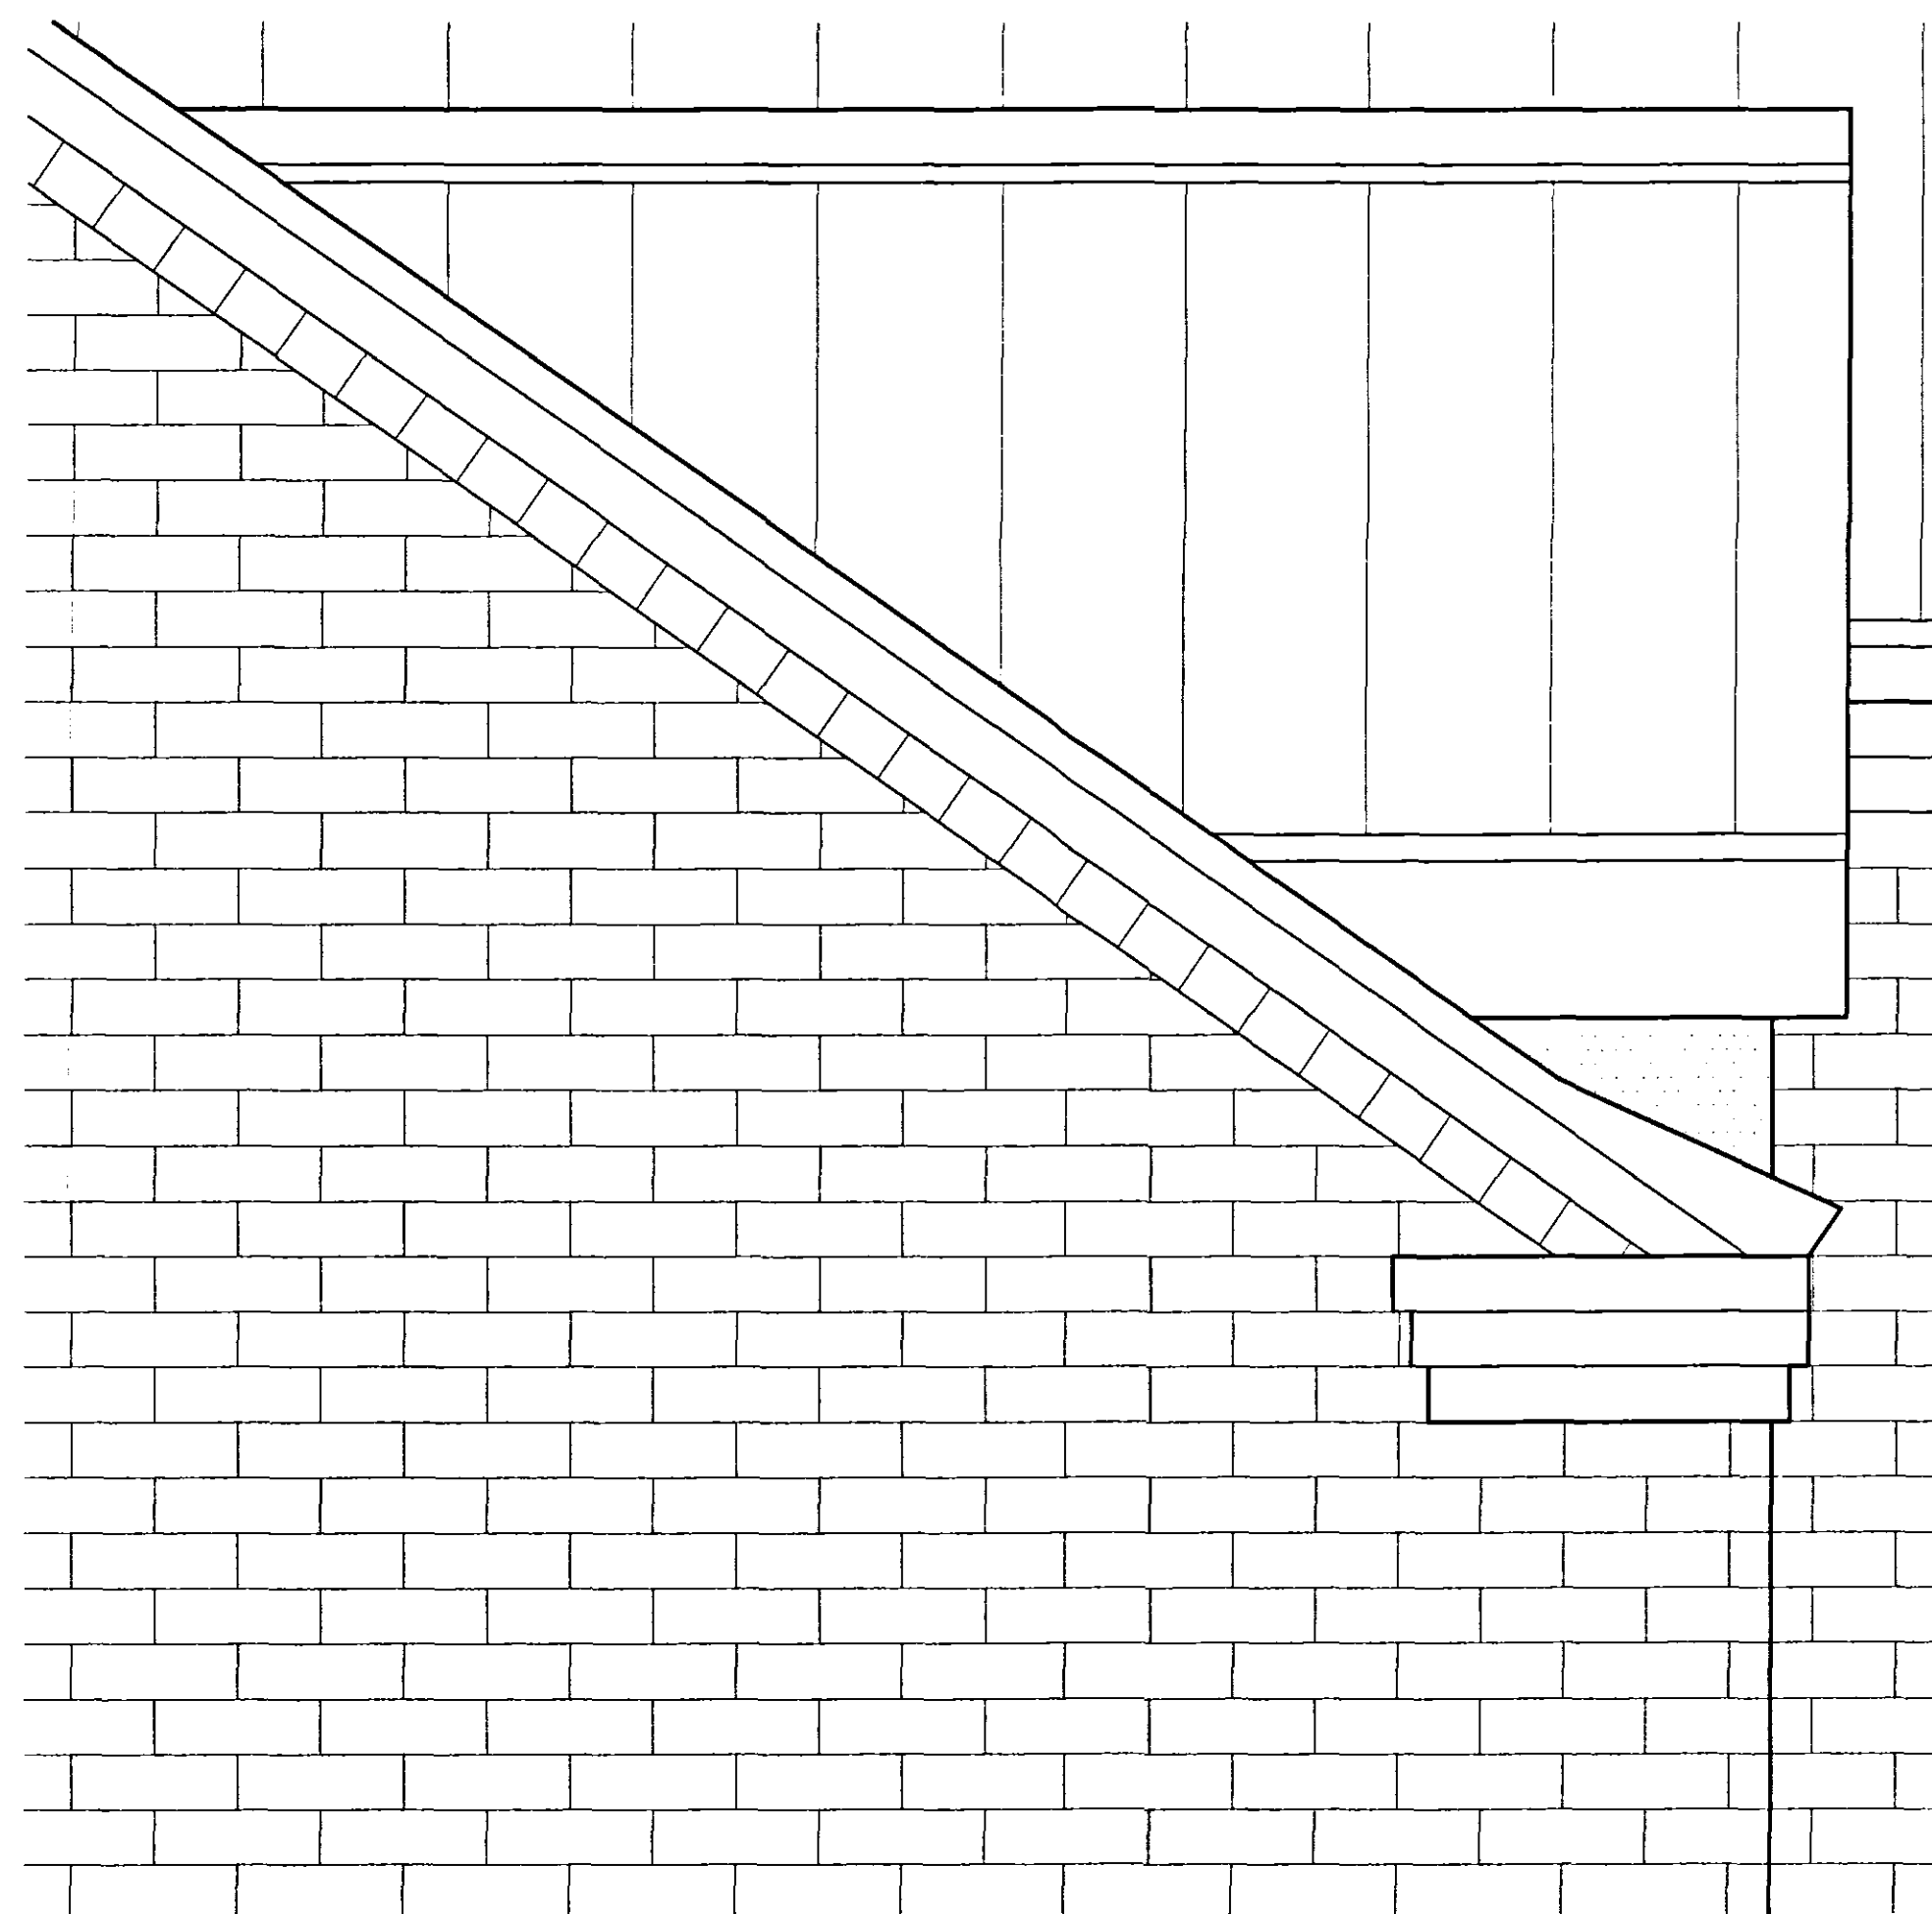


Dormer Side Elevation

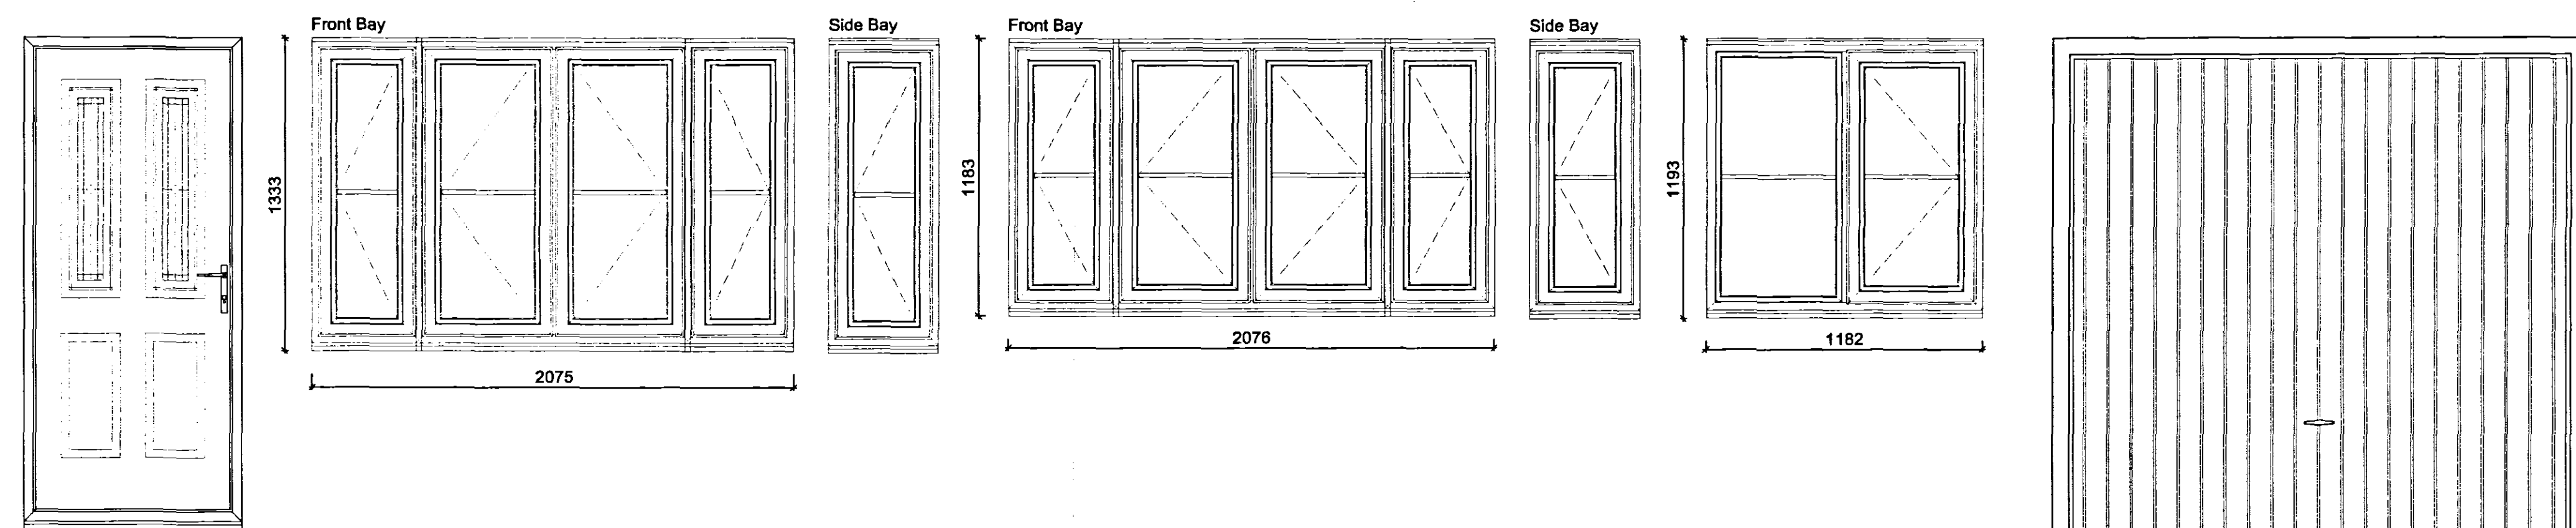

Front Elevation Doors & Windows

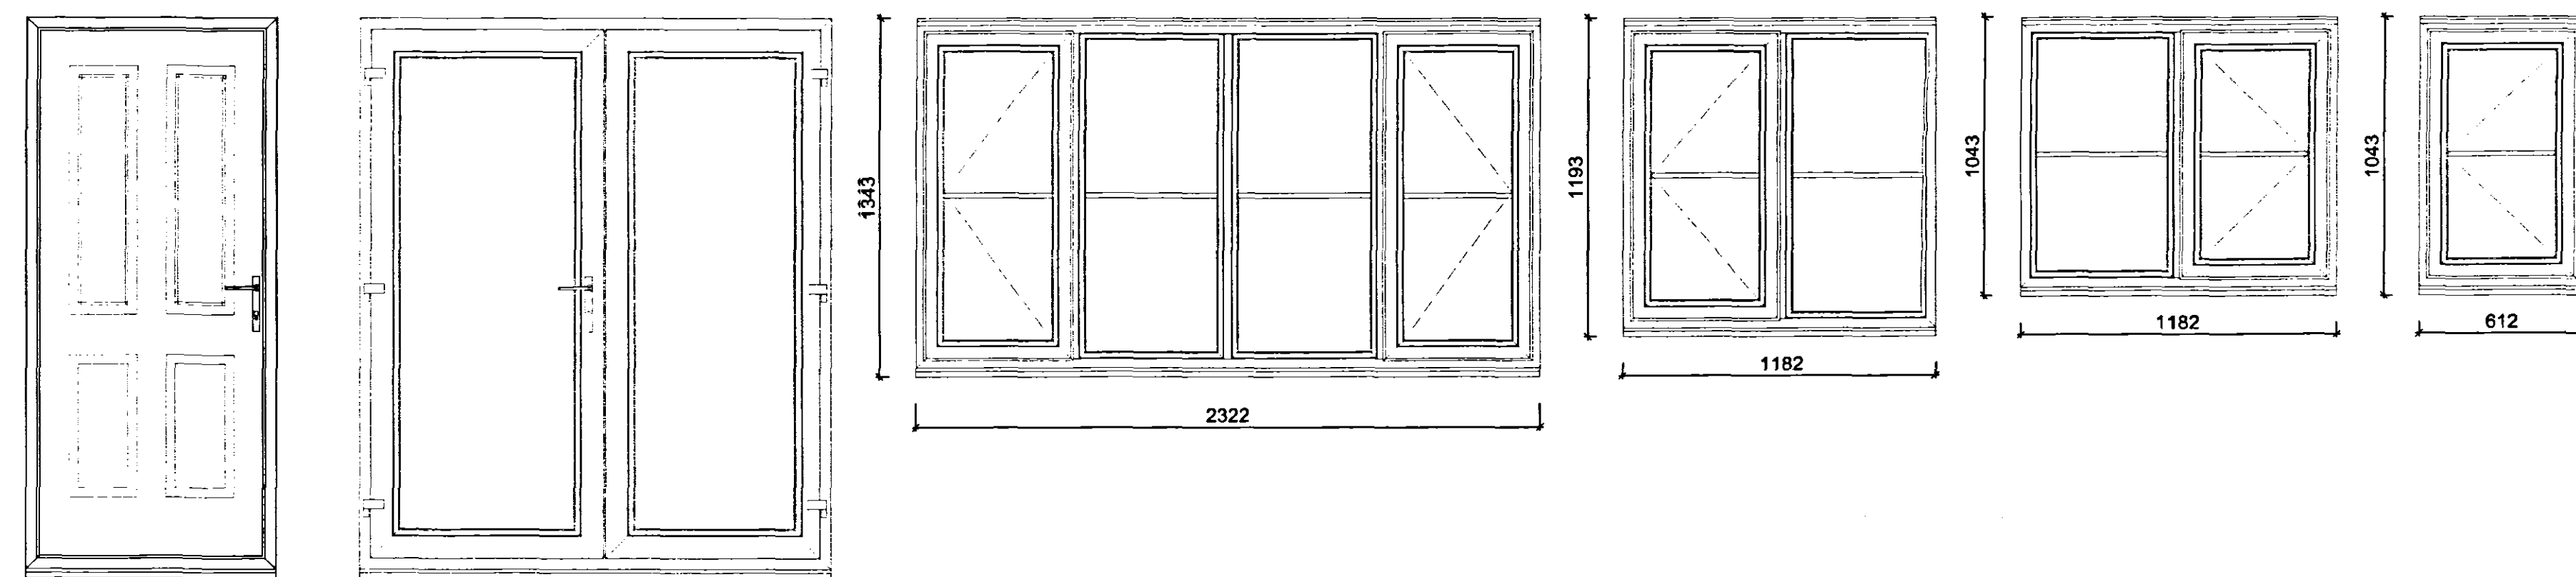

Rear Elevation Doors & Windows

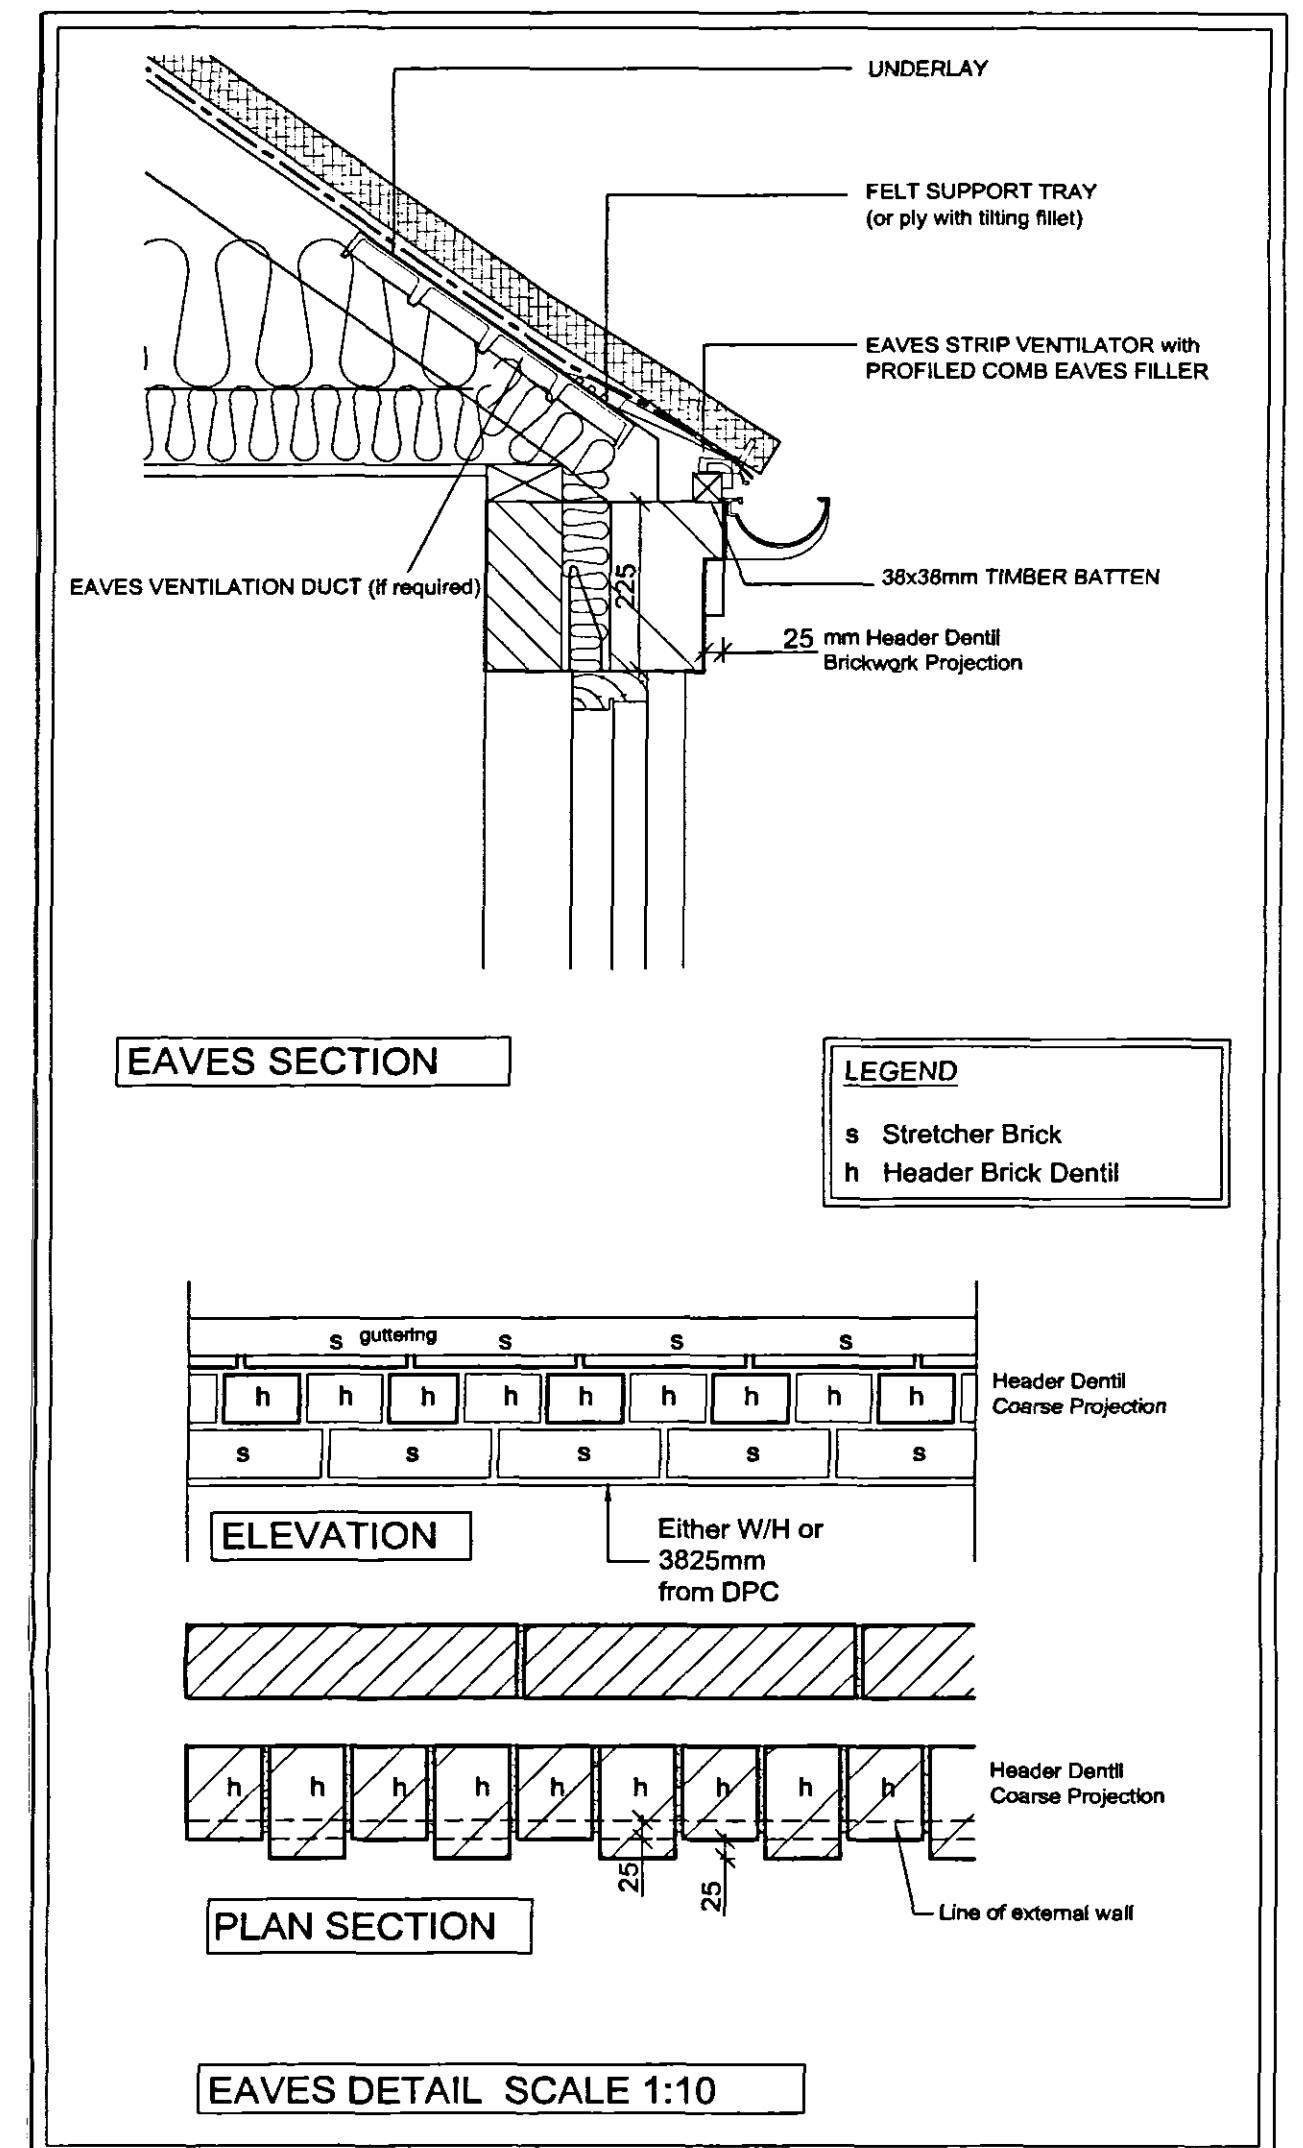

DRAWING
18 MAY 2005
ISSUED

ORIGINAL
IF
RED

DETERMINED
PLAN

SHDC
Planning & Development
23 MAY 2005
Ref: 692/05

Rev.	By	Notes	Date
rdc THE ROBERT DOUGHTY CONSULTANCY LIMITED TOWN AND COUNTRY PLANNING-LANDSCAPE ARCHITECTURE 32 High Street, Helpringham, Sleaford, Lincolnshire, NG34 0RA Tel: (01529) 421646 Fax: (01529) 421358 Website: www.rdc-landplan.demon.co.uk E mail: admin@rdc-landplan.demon.co.uk			
Client: Fieldview Homes			
Project: Pinchbeck Road, Spalding			
Drawing title: 4 Bed Detached - Planning Details - plots 7 - 9			
Job No. 544-4	Drawing No. PD-03-01	Rev.	Drawn j.r.b.
Scale 1:10, 1:20	Date 11-03-05	Checked	

P:\projects\506-596\44 Fieldview Development\544-4 Pinchbeck Road\CAD Files\544-4-03.dwg, PD-03-01, 11/03/2005 16:08:26, Drawn: JRC, CDT: JSA