
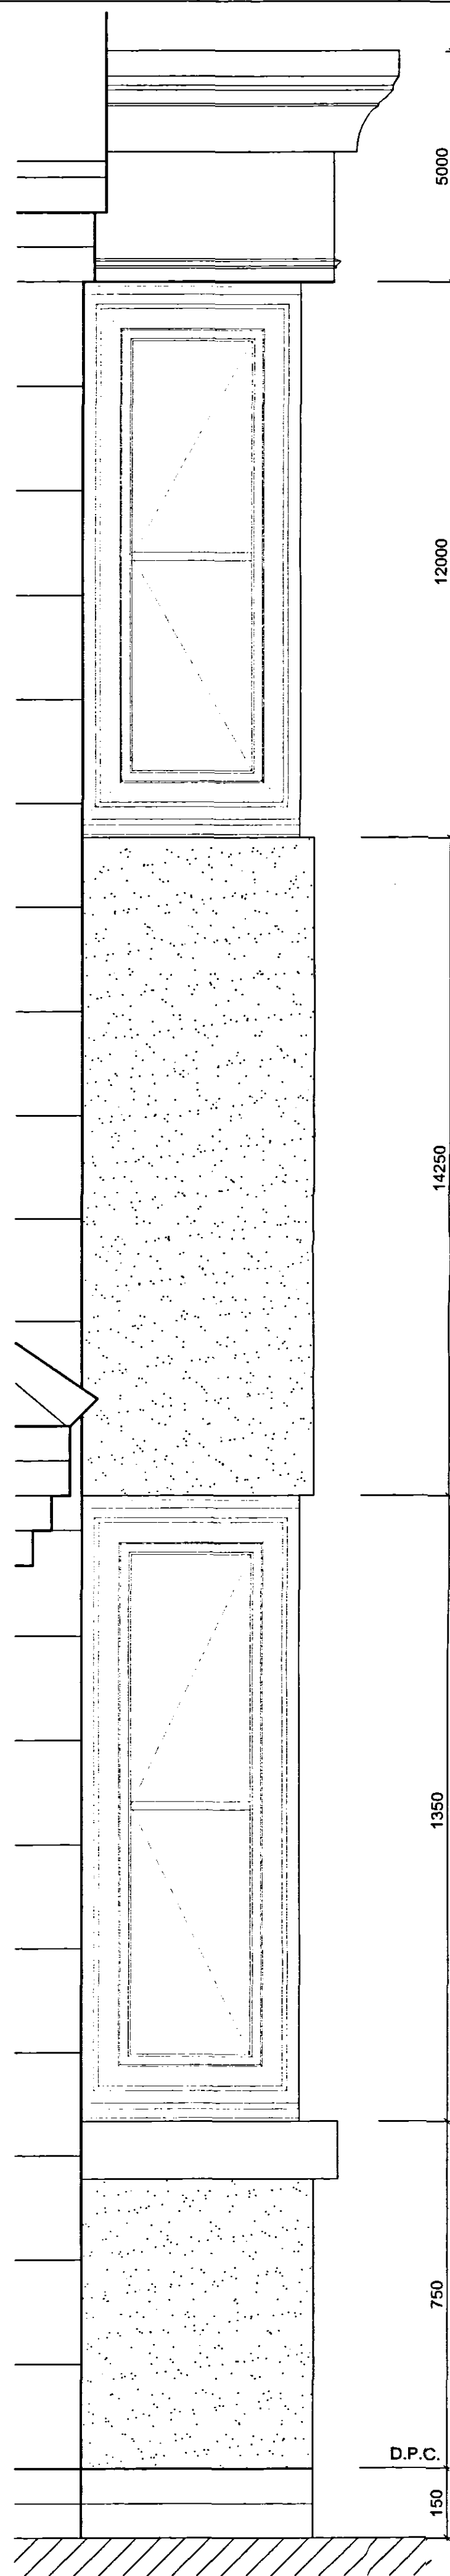


P:\projects\00-999\044 Fieldview Developments\044-4 Pinchbeck Road\CAD Files\044-4\01.dwg, P:\03-02, 14032005 09:08:54, Drawn: 696, C:\T15A.p3

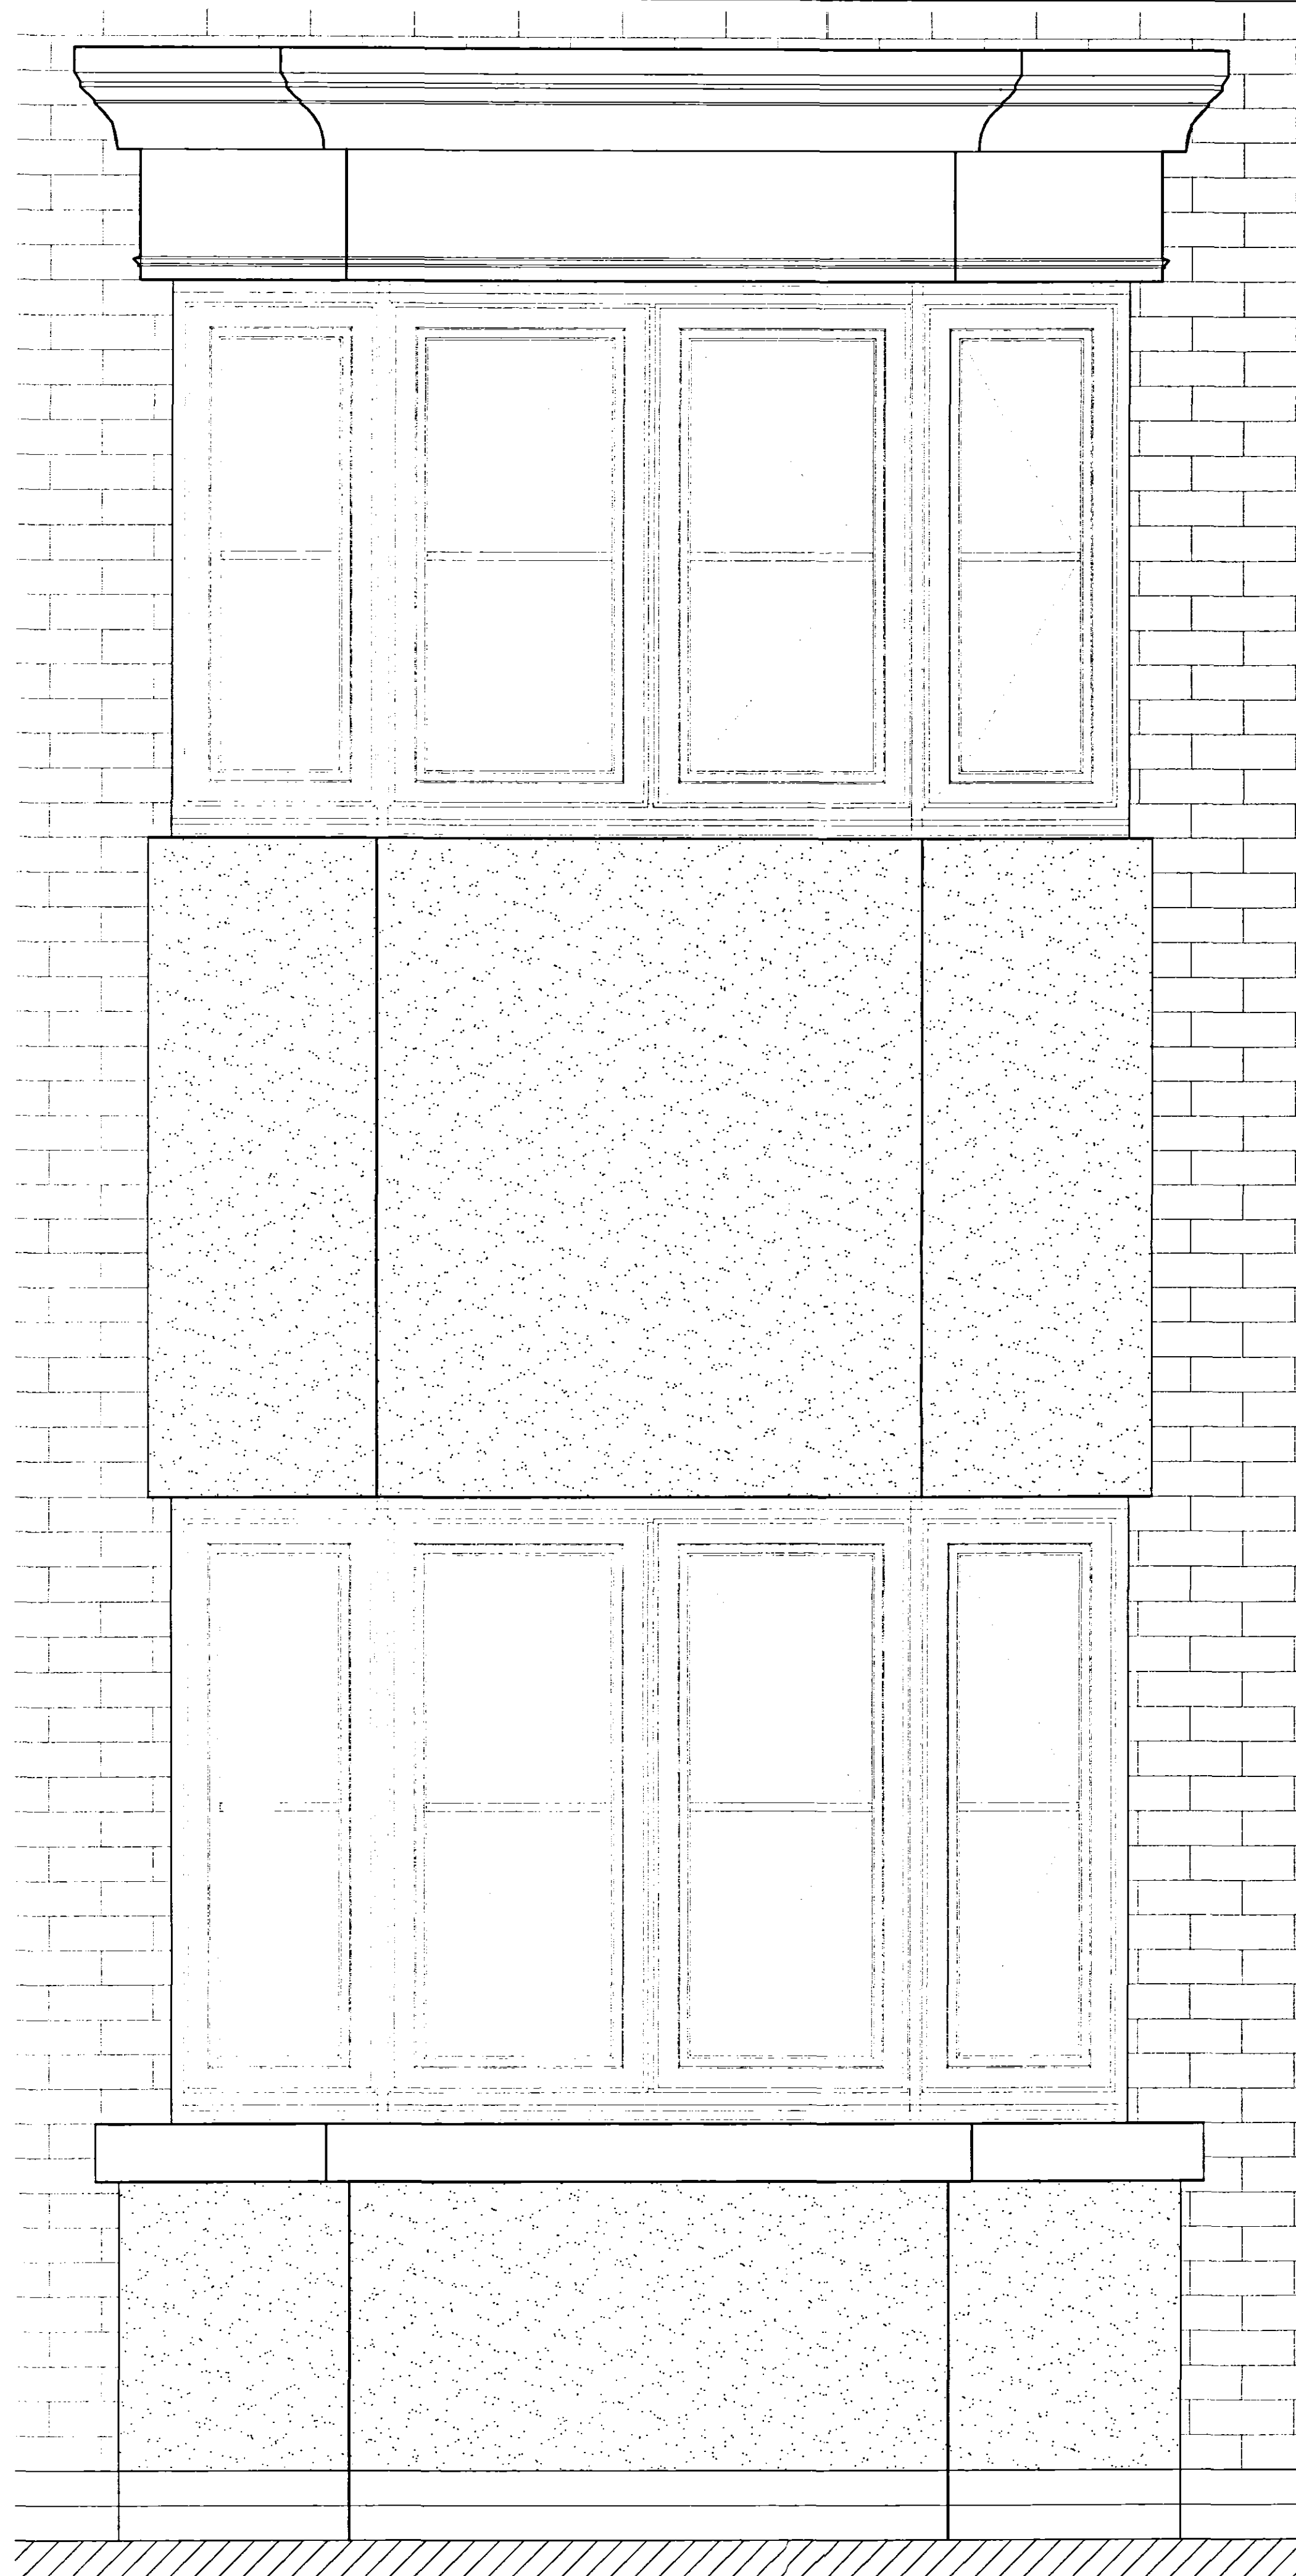

5000

12000

14250


1350

750


D.P.C.

150

2 Storey Bay Window
Front & Side Elevation

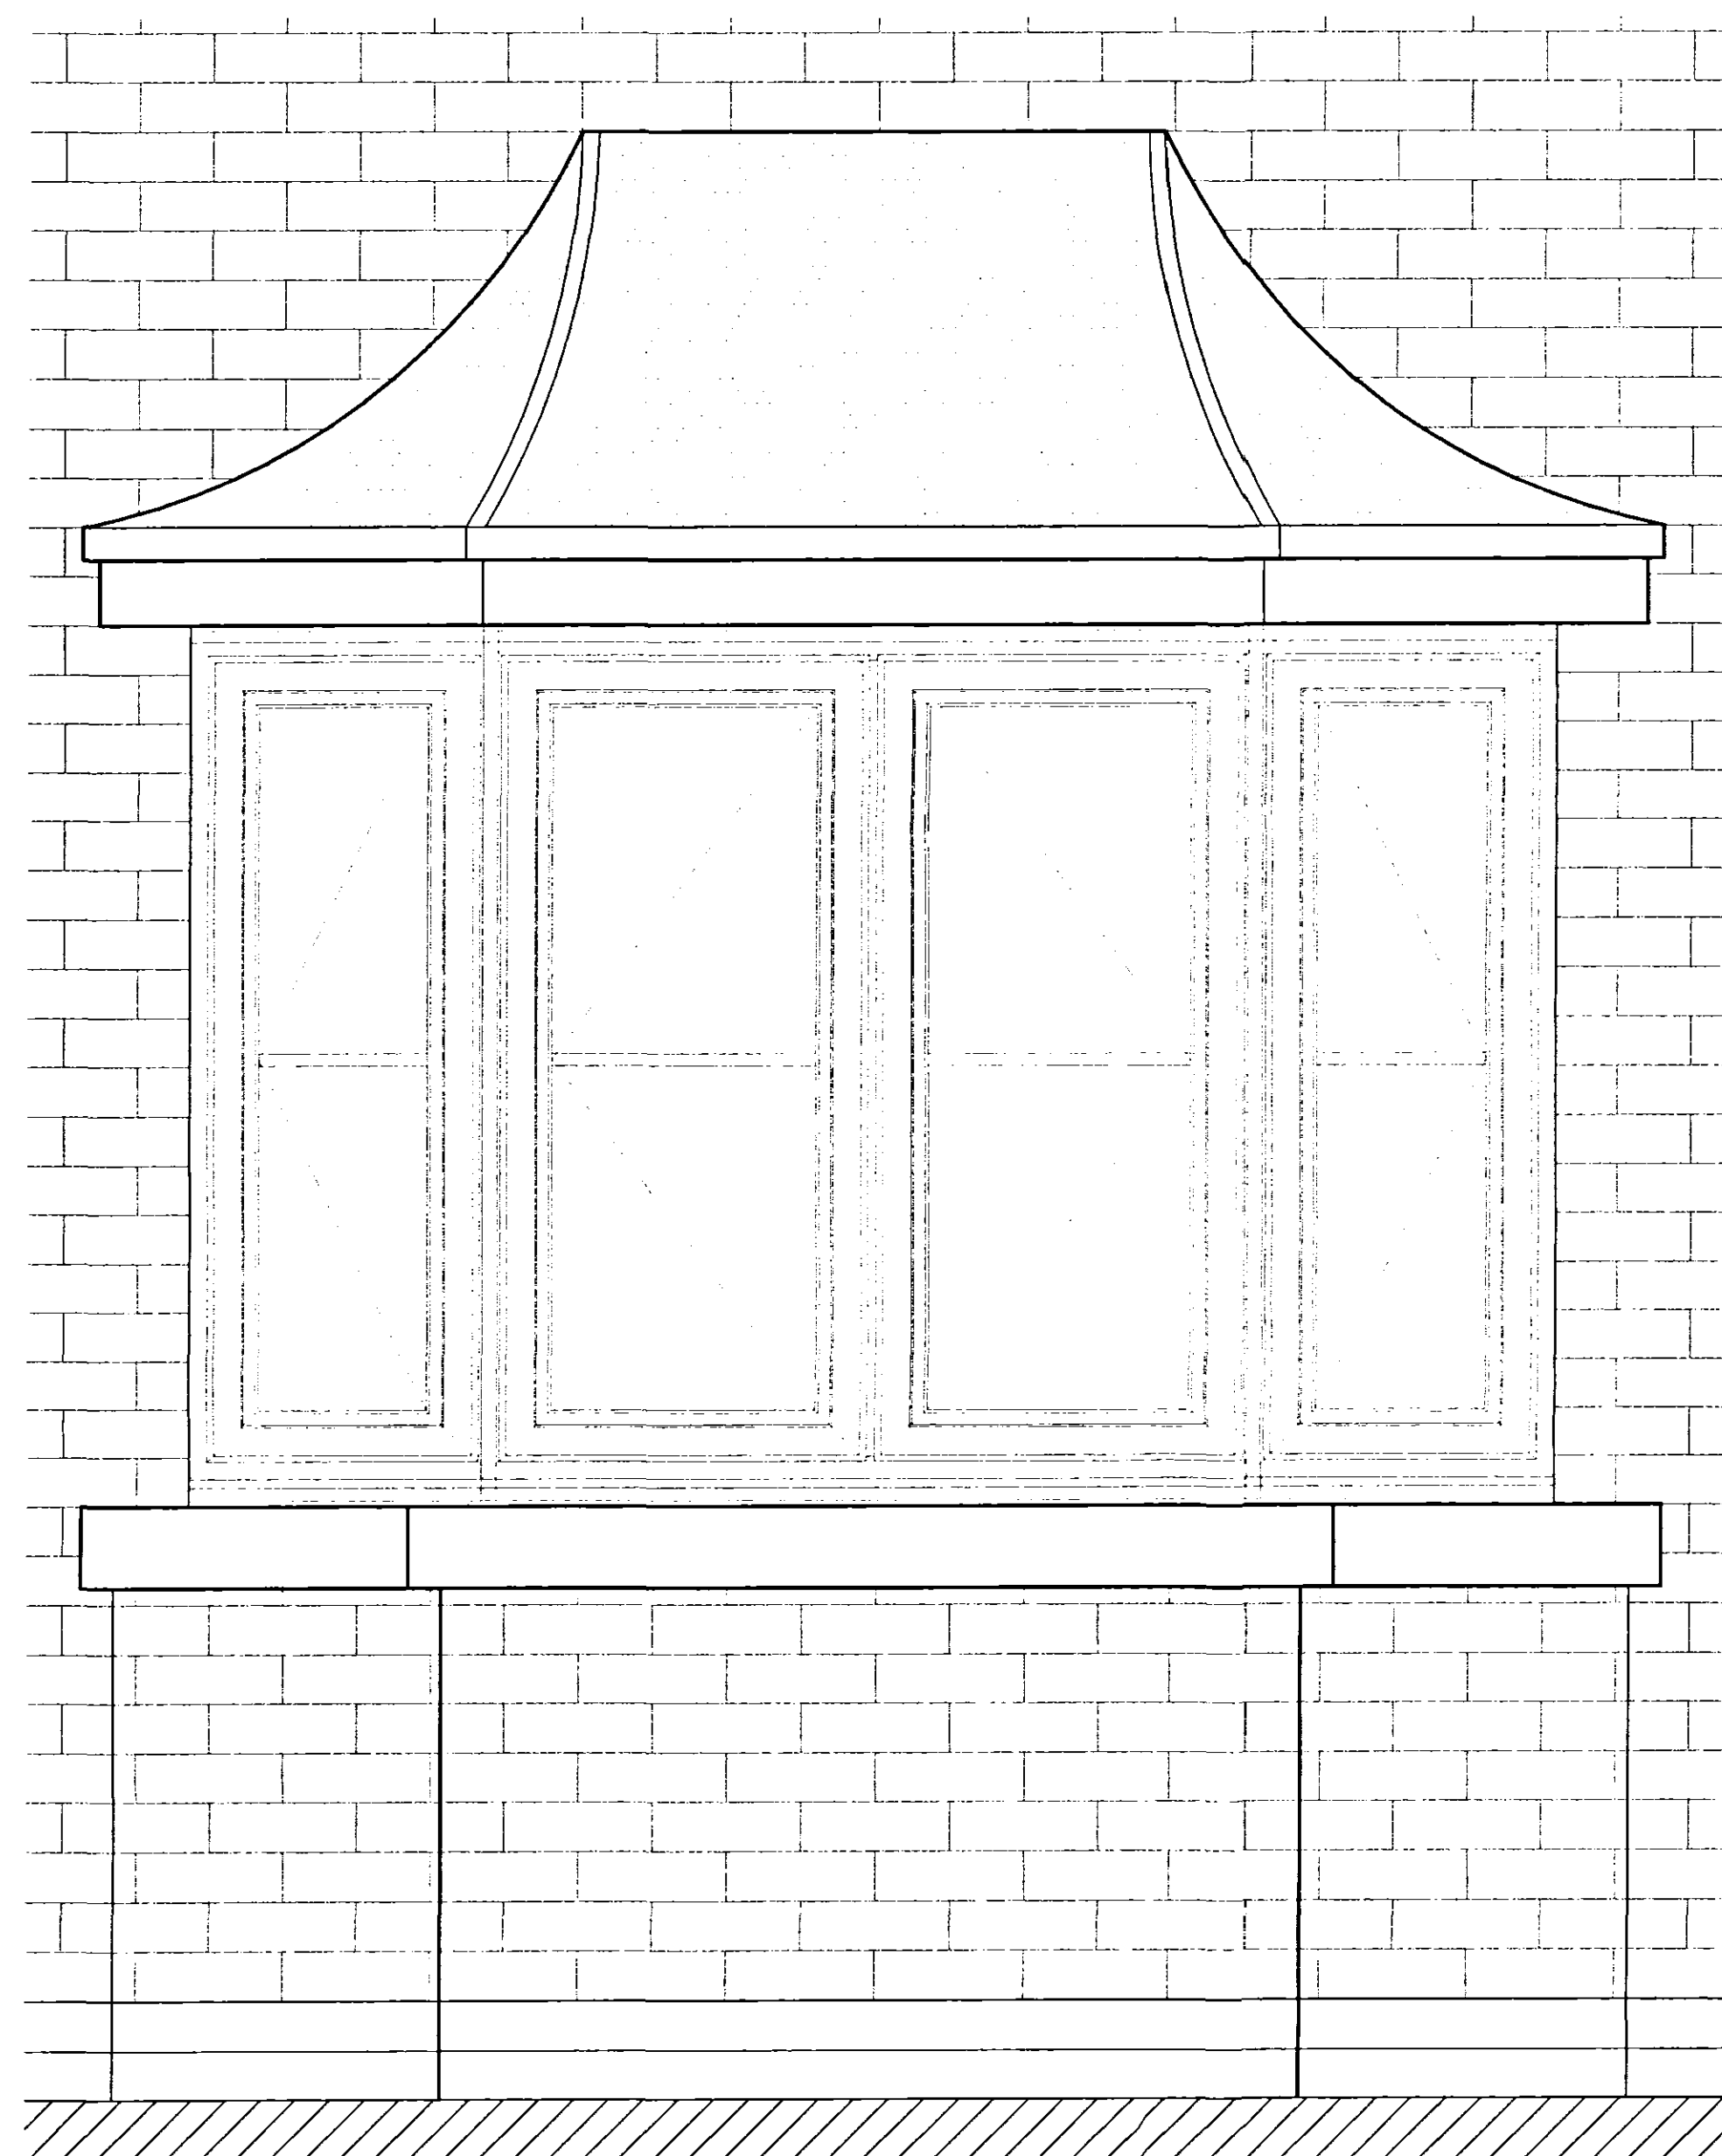

Bay Window
Front Elevation

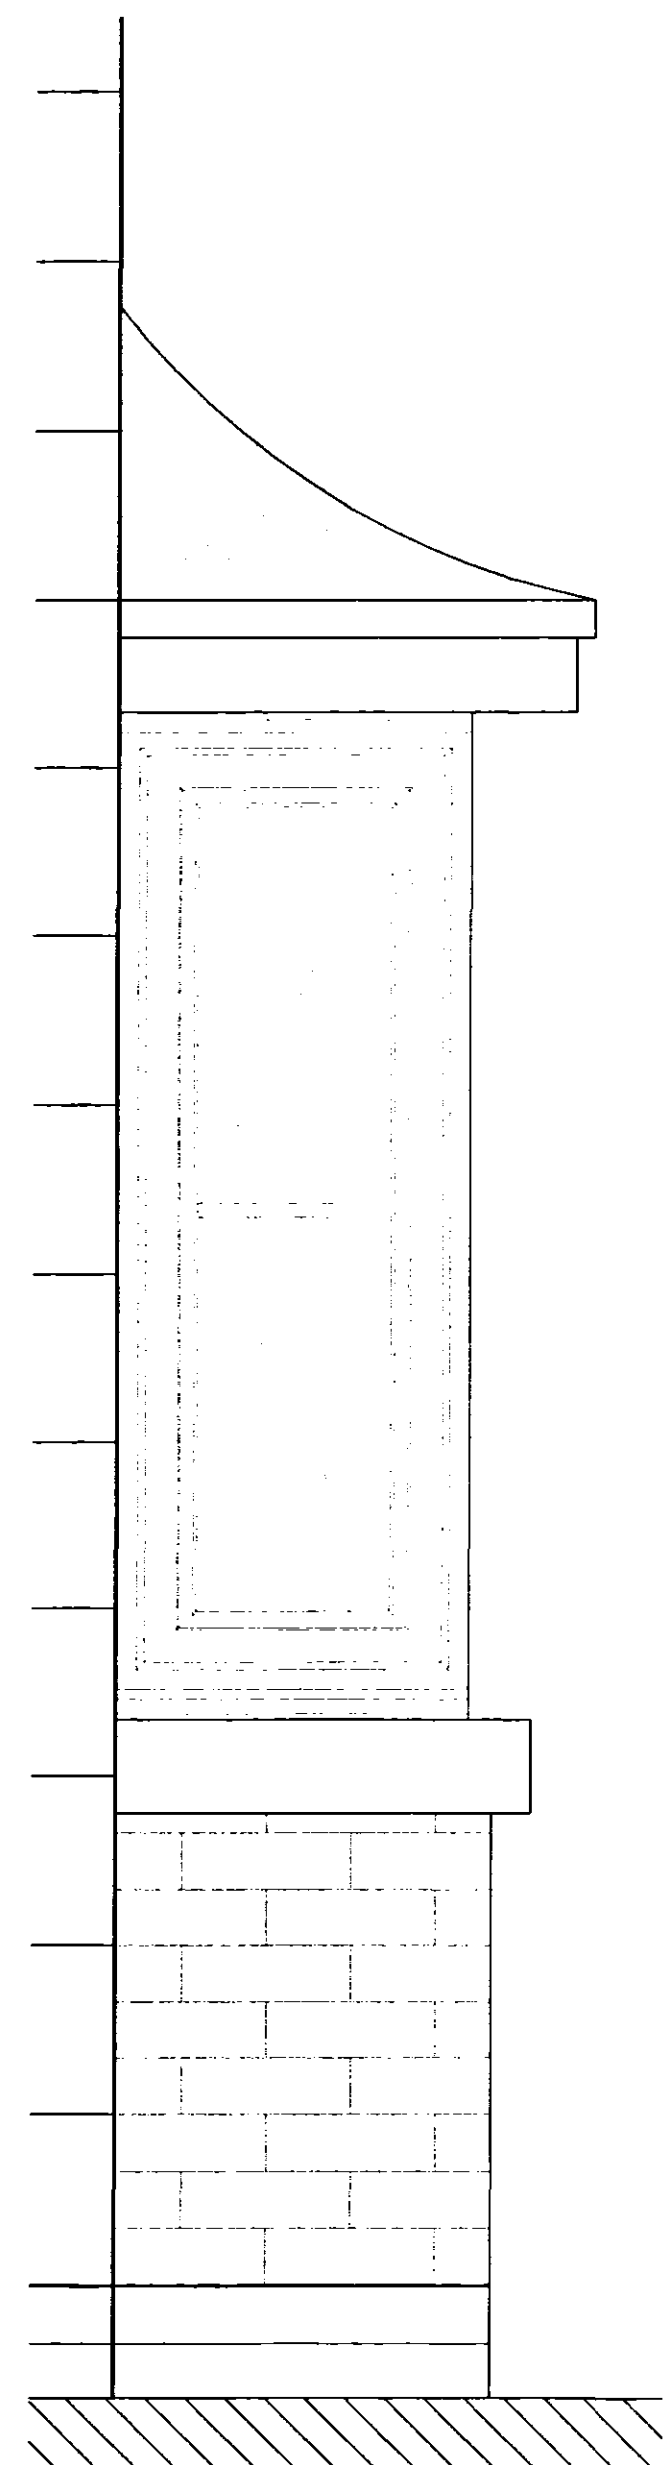

Bay Window
Side Elevation

Please Note :
These drawings may be subject to the CDM Regulations
and should be considered prior to work commencing on site

DRAWING
18 MAY 2005
ISSUED

DETERMINED
PLAN

ORIGINAL
IF
RED

SHDC
Planning & Development
23 MAY 2005
Ref: 692/05

Rev.	By	Notes	Date
THE ROBERT DOUGHTY CONSULTANCY LIMITED TOWN AND COUNTRY PLANNING-LANDSCAPE ARCHITECTURE 32 High Street, Helpringham, Steaford, Lincolnshire, NG34 0RA Tel: (01529) 421646 Fax: (01529) 421358 Website: www.rdc-landplan.demon.co.uk E-mail: admin@rdco-landplan.demon.co.uk			
Client: Fieldview Homes			
Project: Pinchbeck Road, Spalding			
Drawing title: 3 bed detached - Planning Details - plots 7 - 9			
Job No. 544-4	Drawing No. PD-03-02	Rev.	Drawn j.r.b.
Scale 1:10	Date 11-03-05	Checked	

DO NOT SCALE from this drawing. All measurements should be checked against on site conditions and any discrepancies should be brought to the attention of the Robert Doughty Consultancy.