




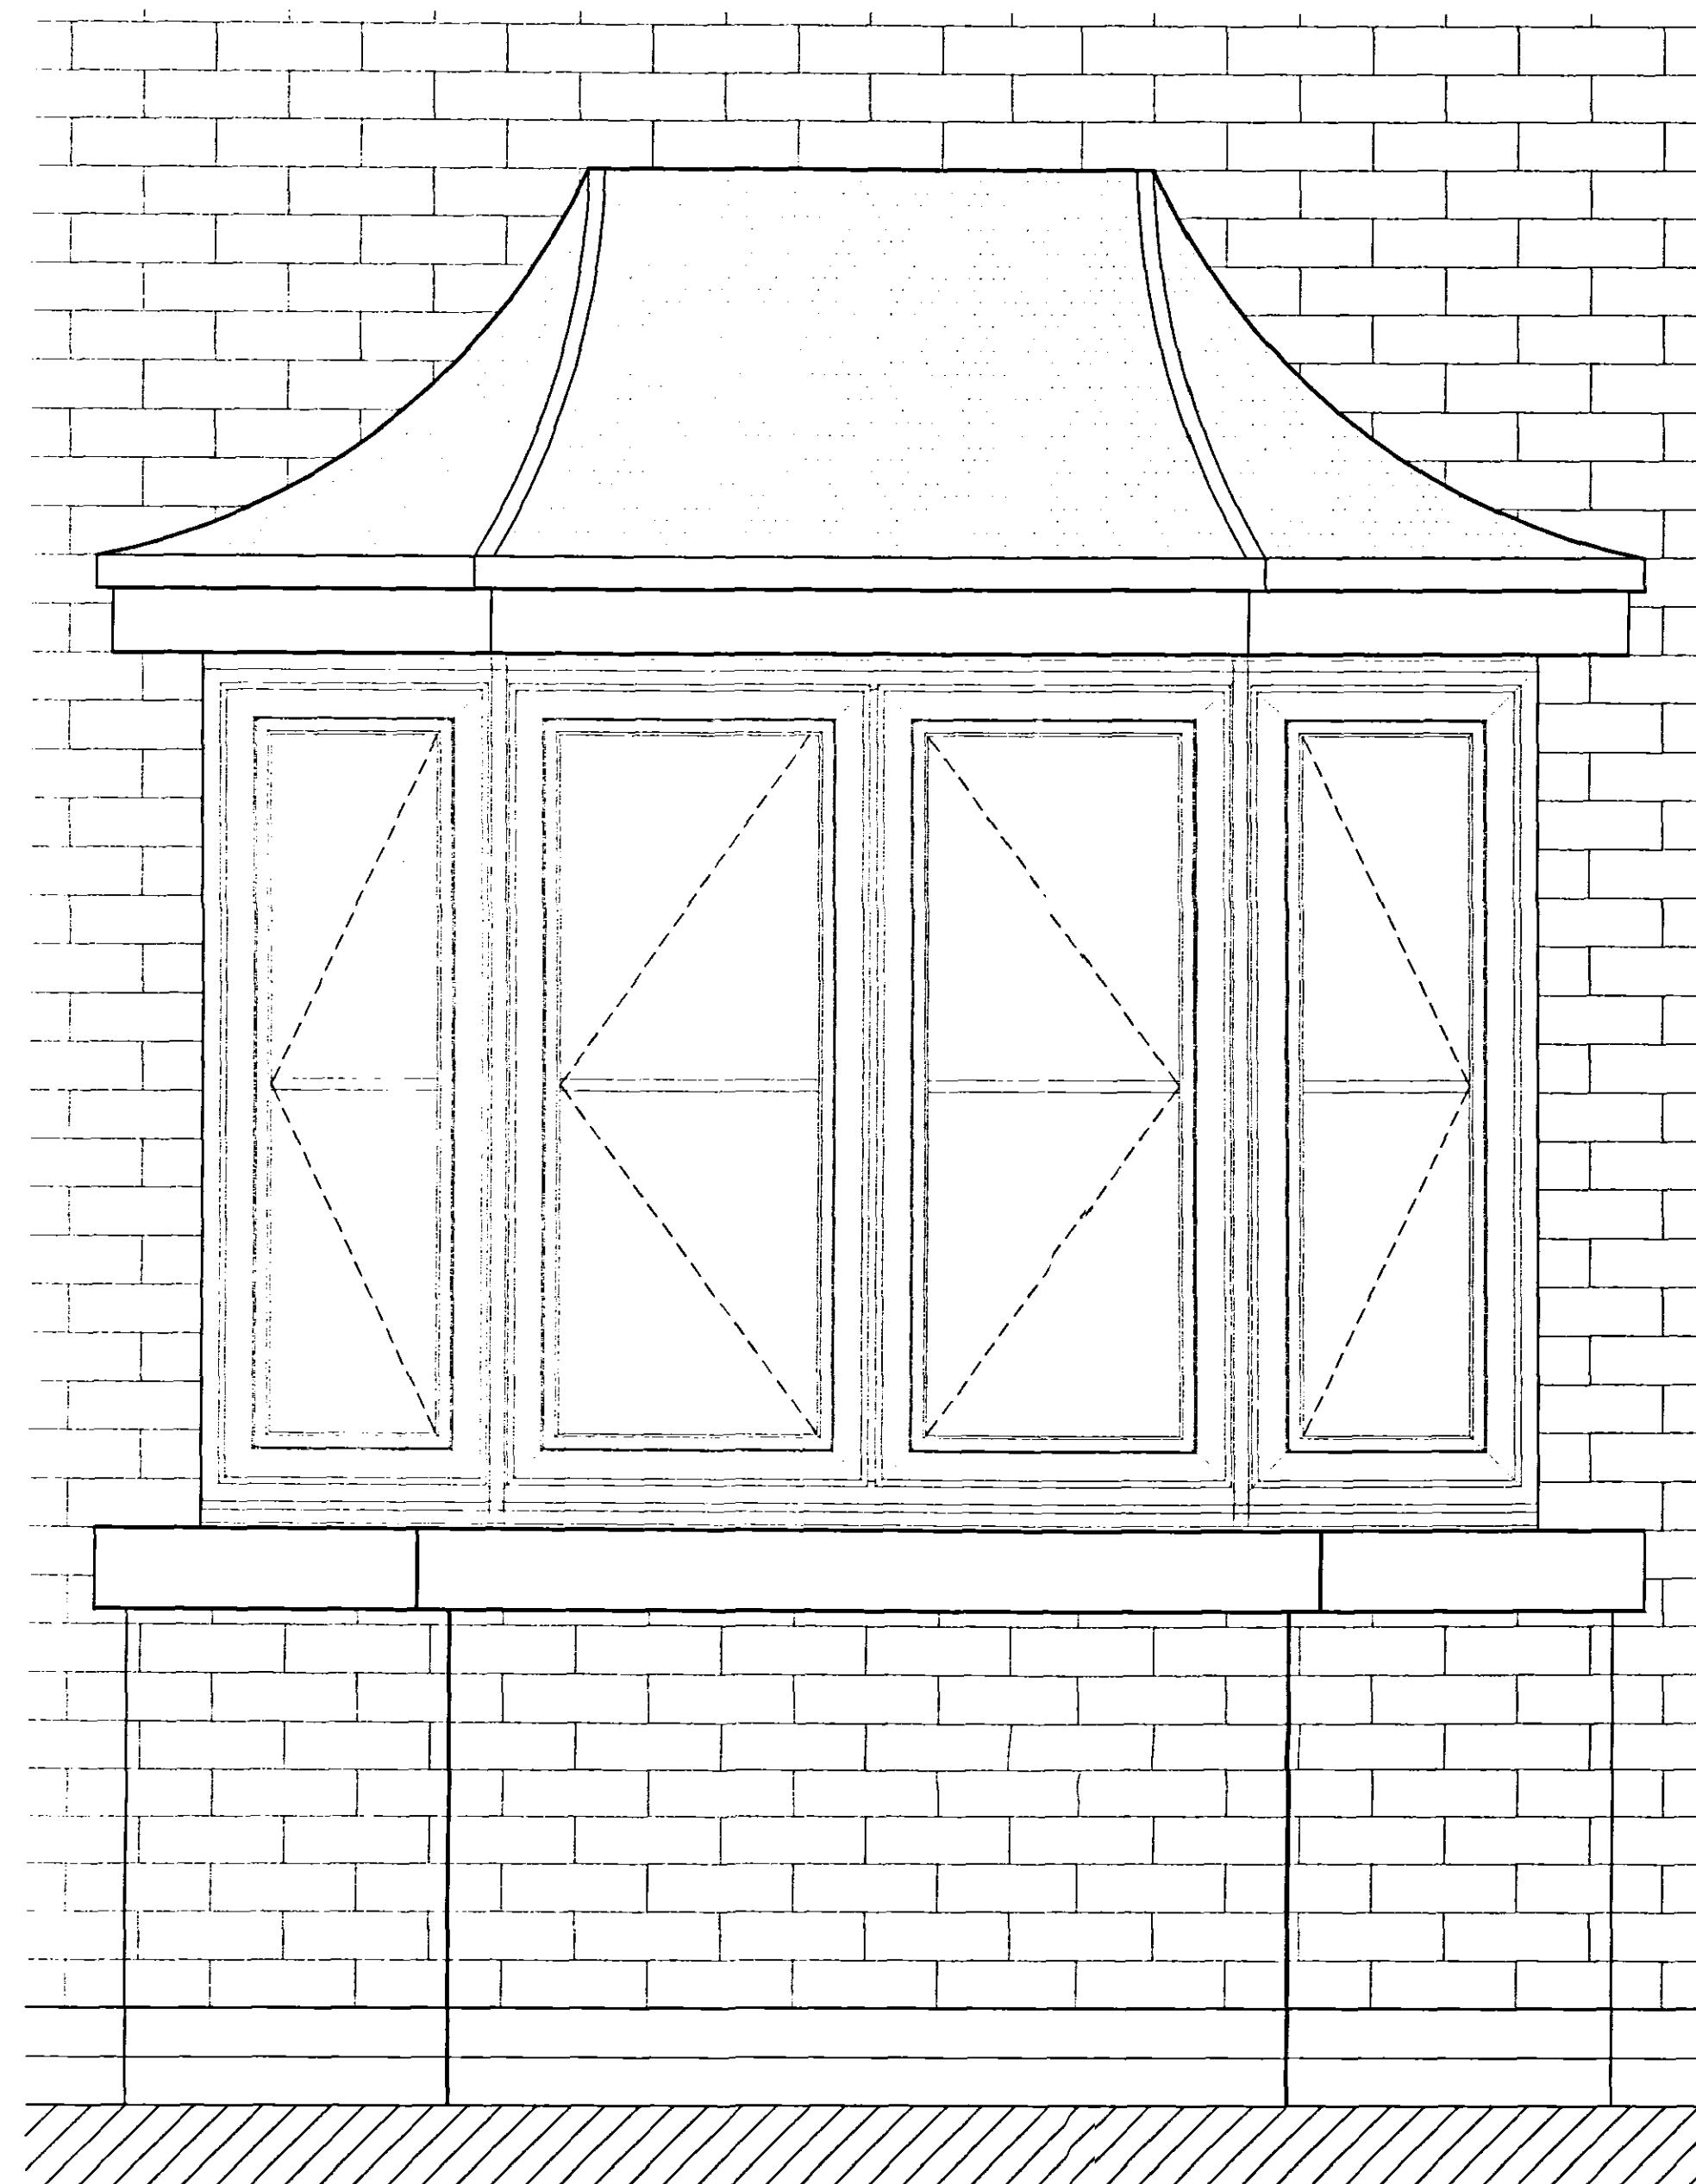


Bay Window  
Front Elevation

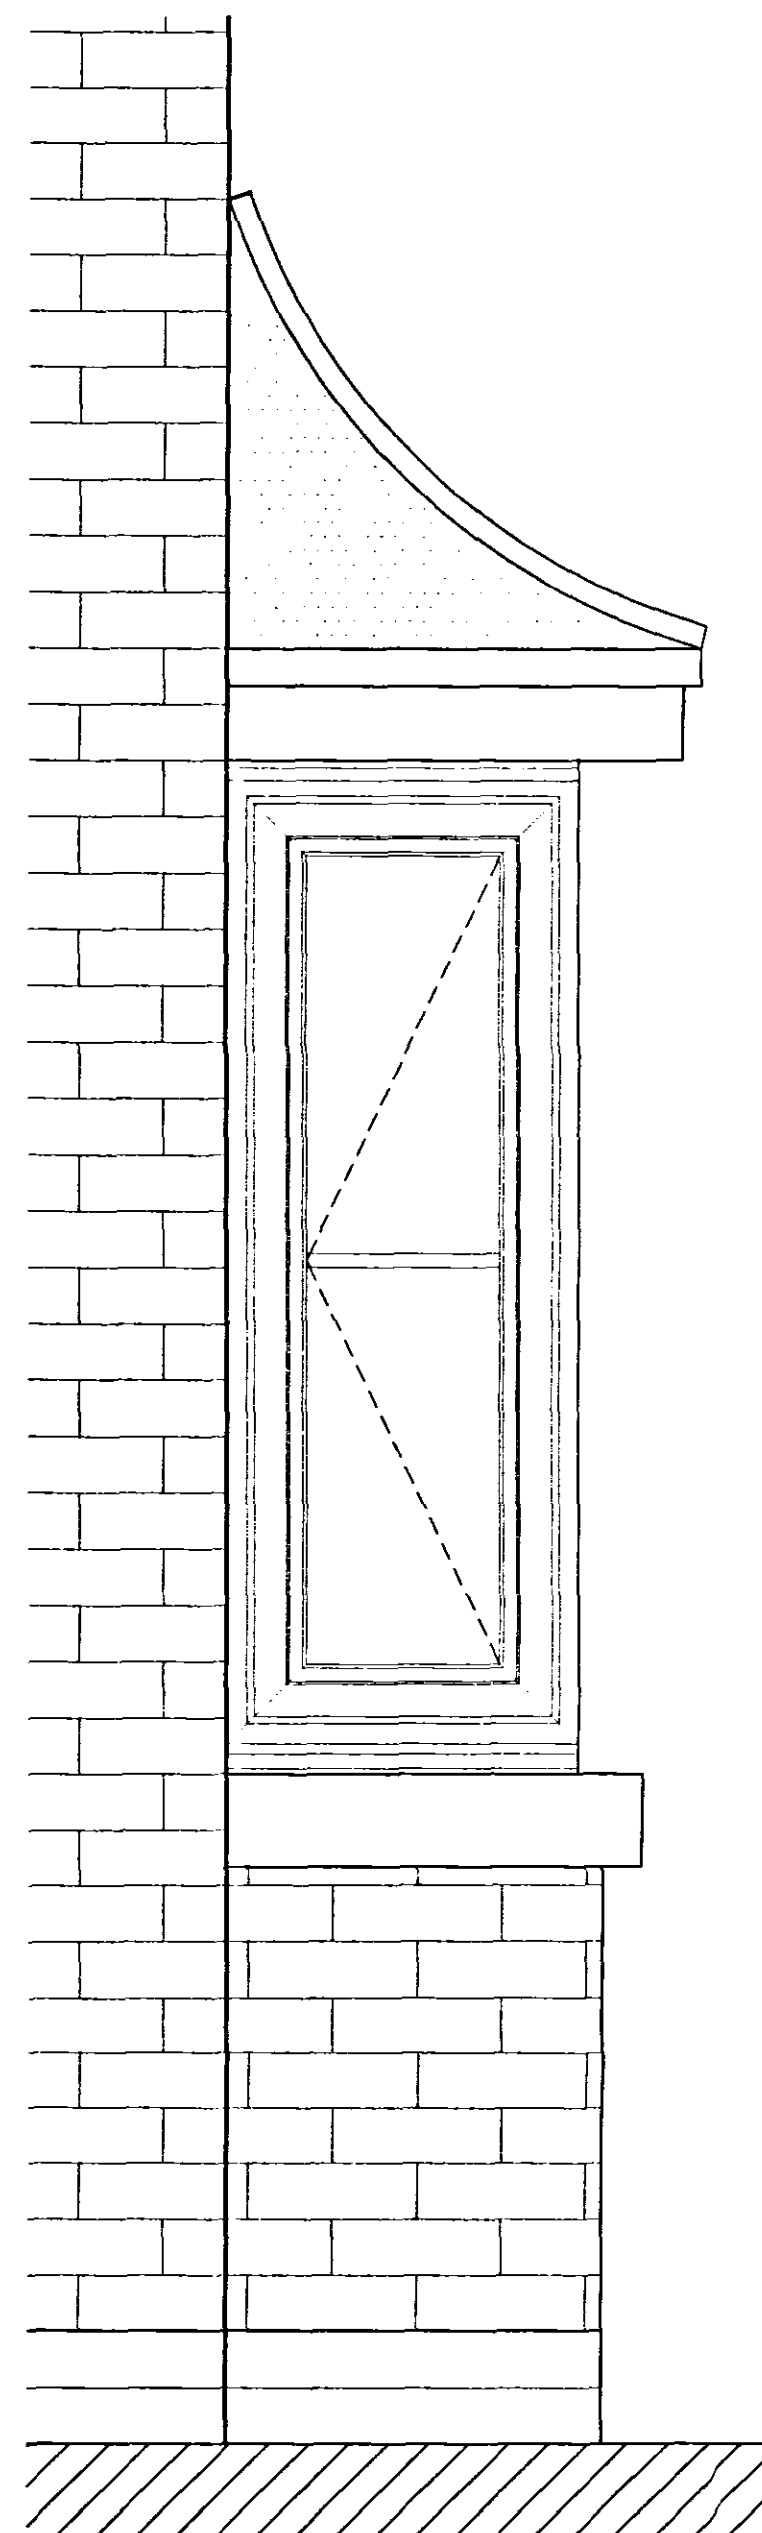


Bay Window  
Side Elevation

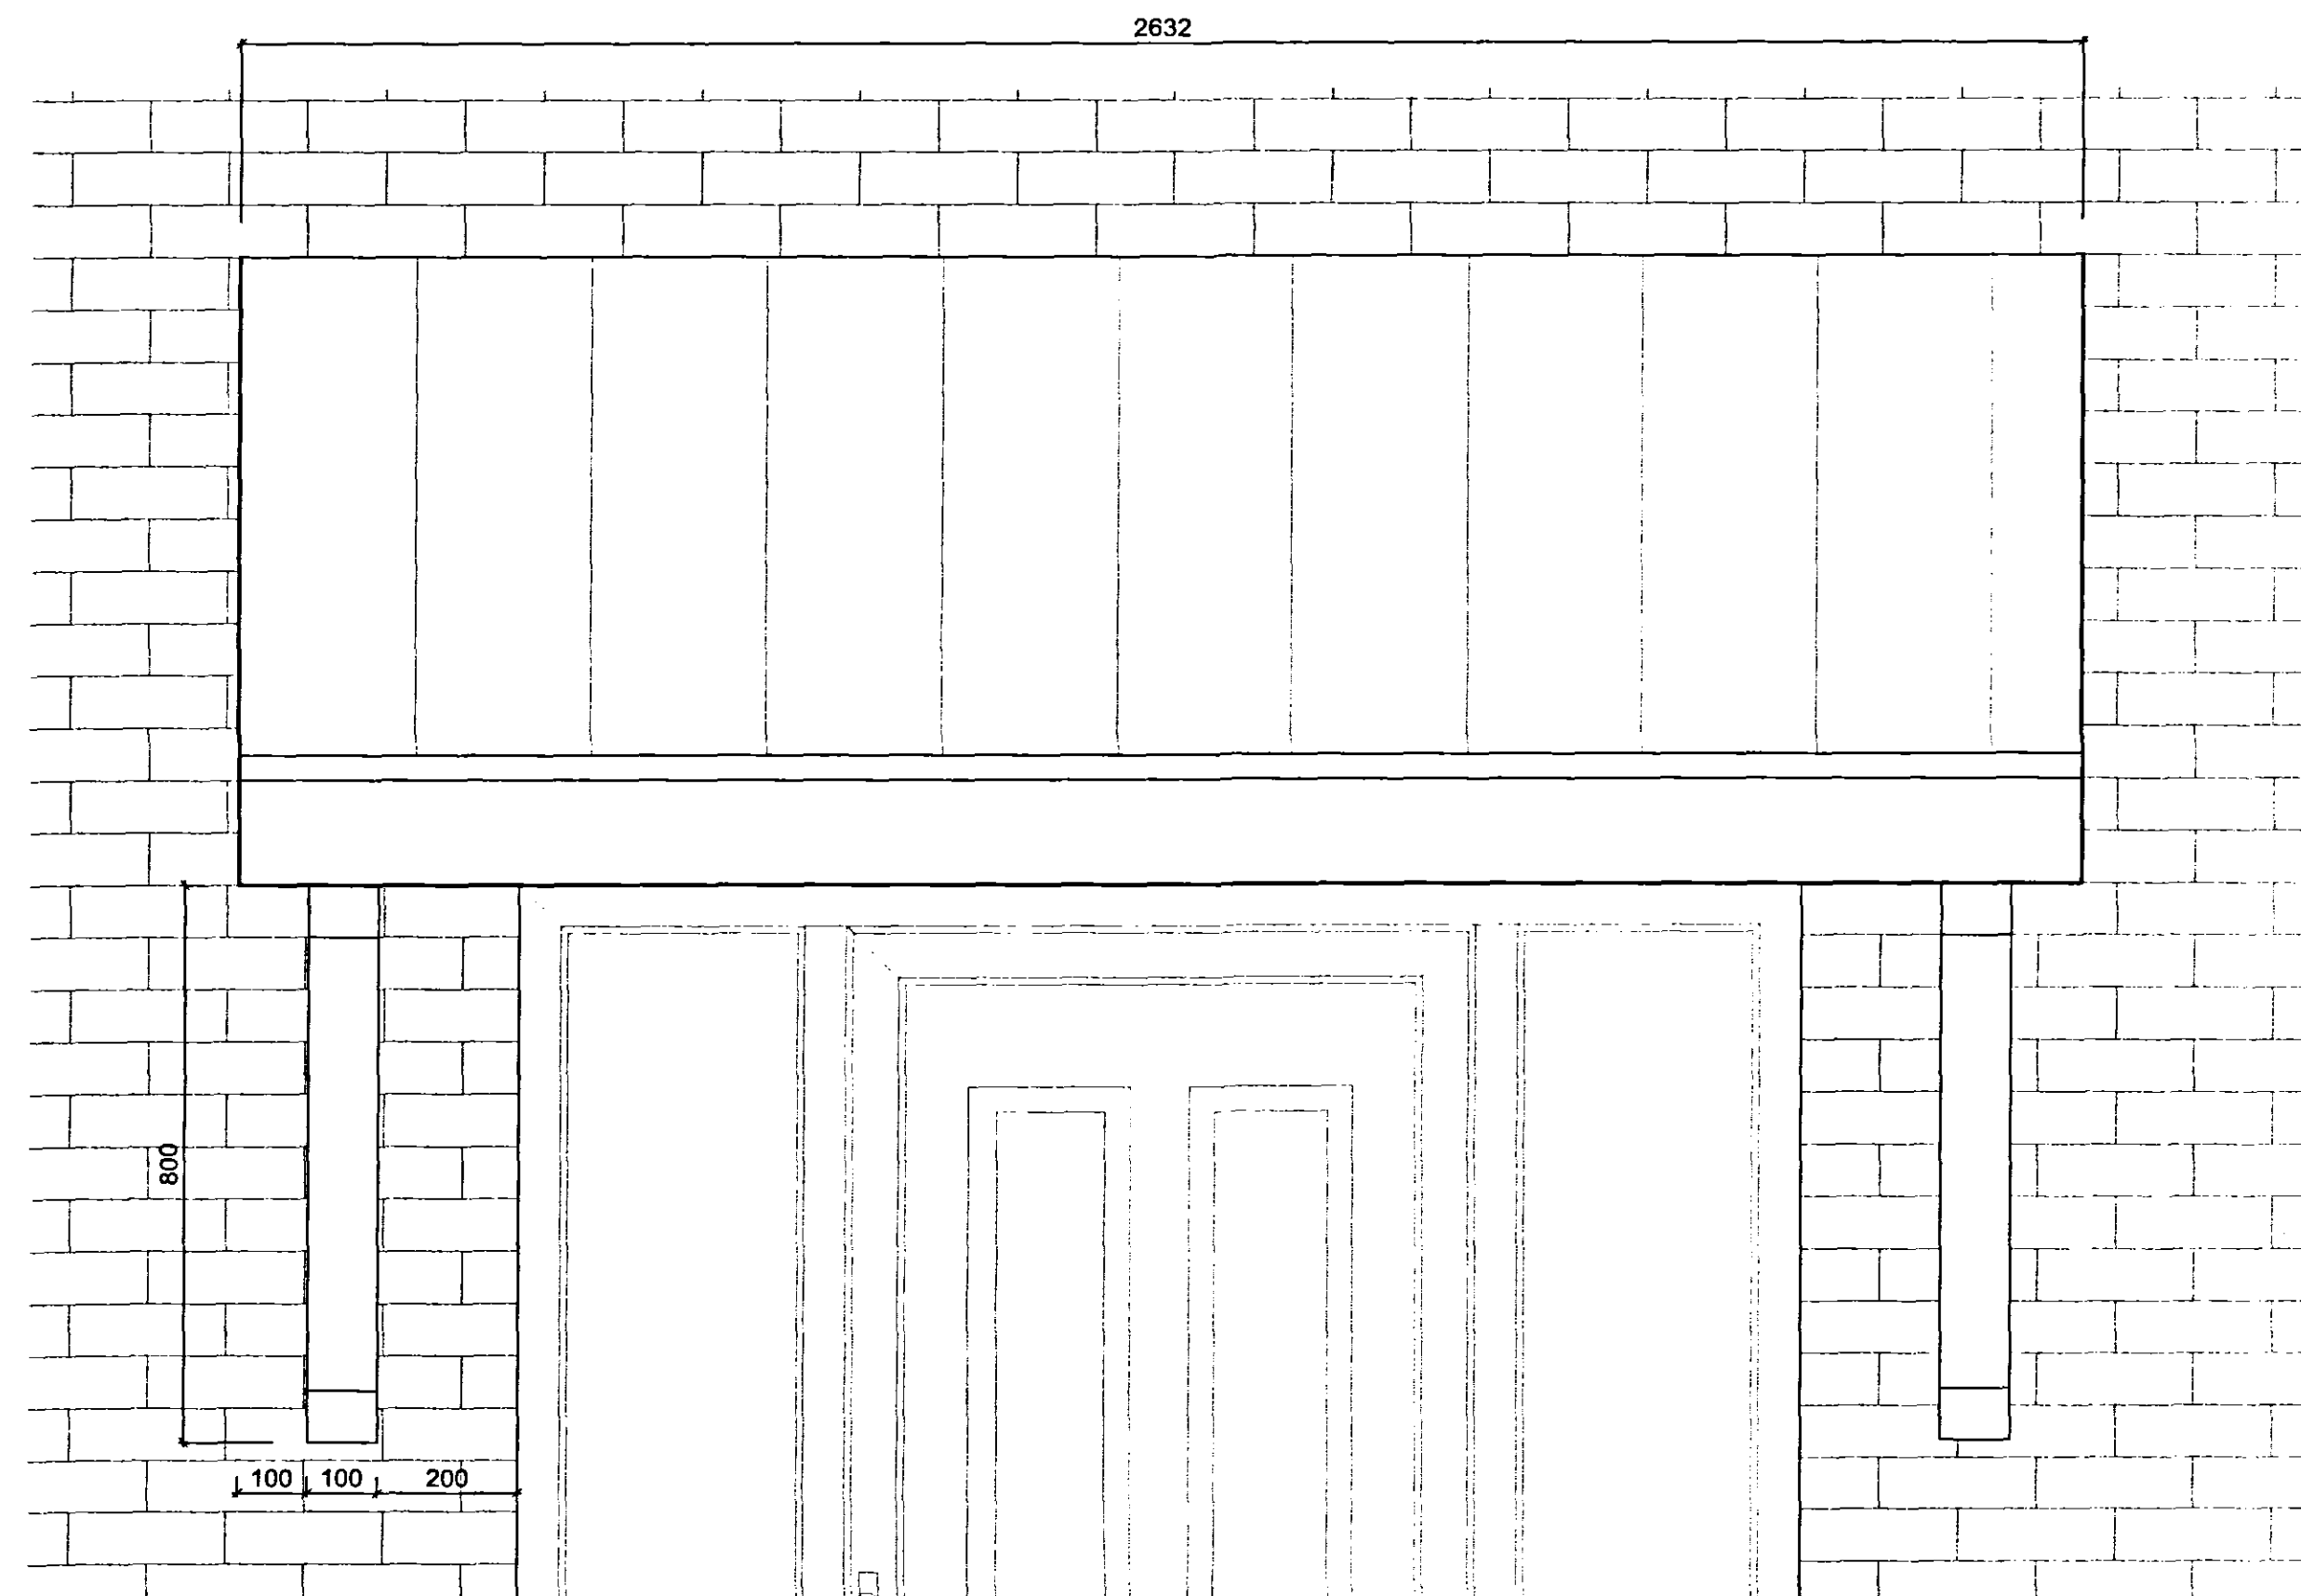

Door Canopy Front Elevation

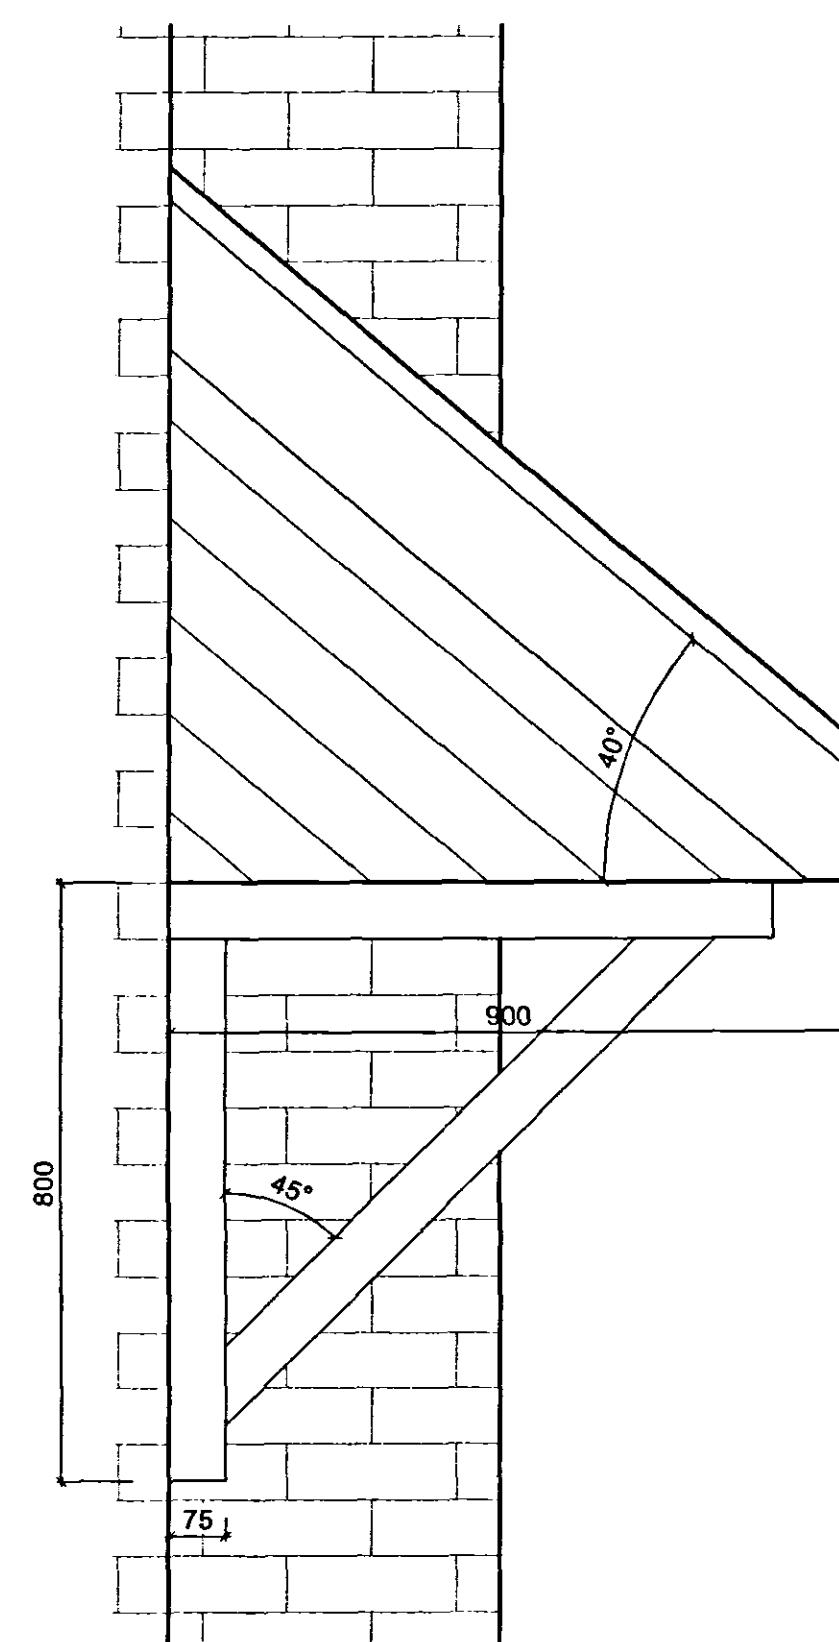

Door Canopy Side Elevation

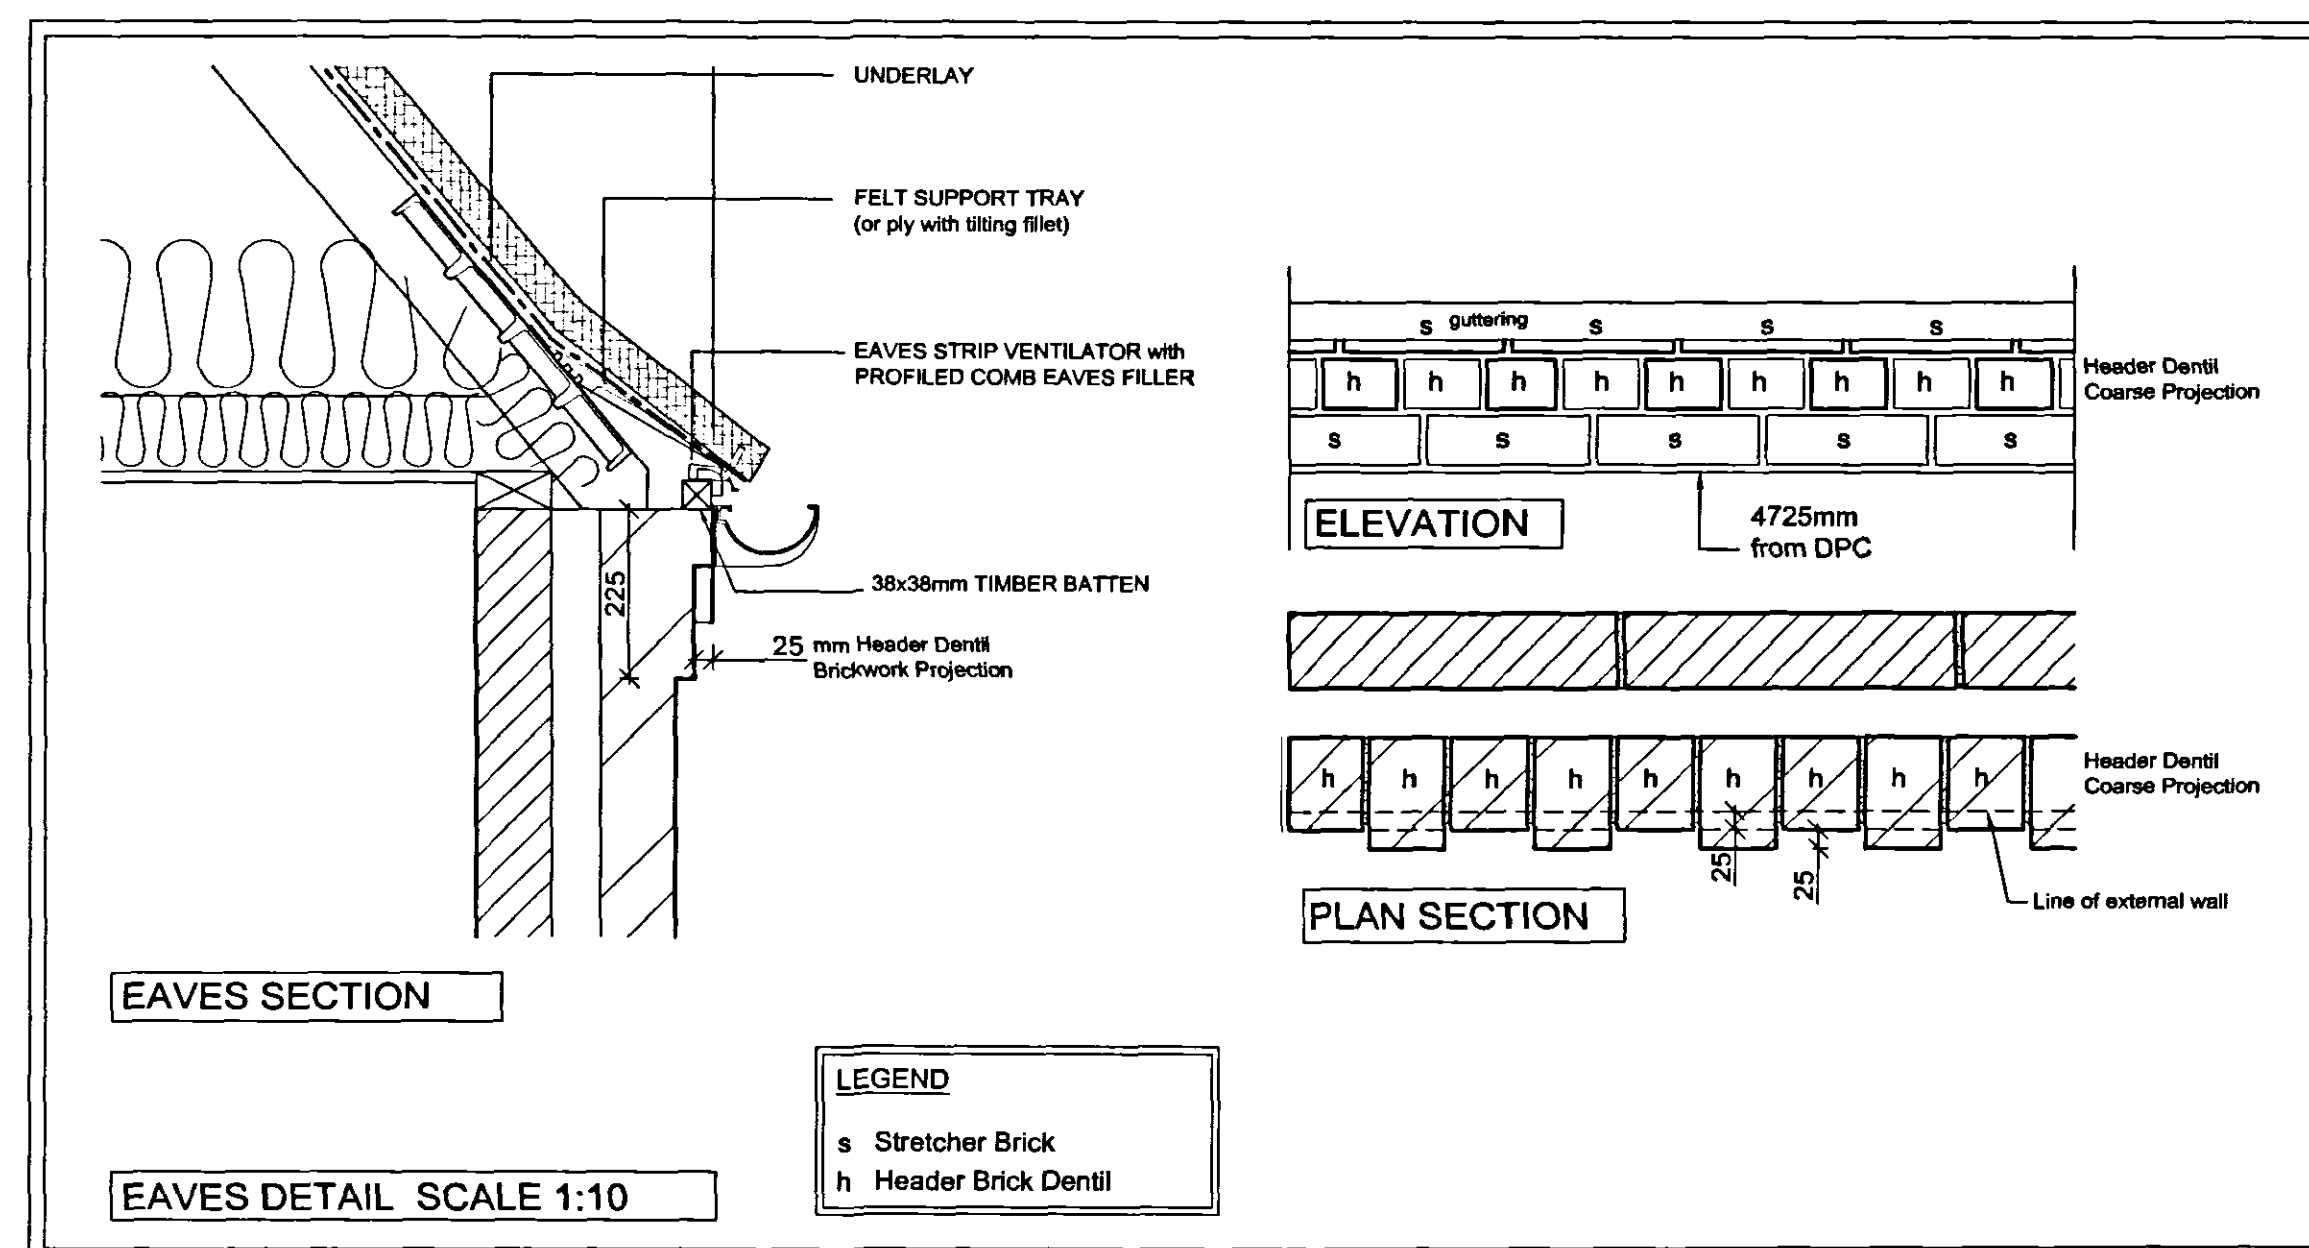

DETERMINED  
PLAN

ORIGINAL  
IF  
RED

SHDC  
Planning & Development  
23 MAY 2005  
Ref: 692/05

| Rev.   | By                      | Notes     | Date            |
|---|-------------------------|-----------|-----------------|
|   |                         |           |                 |
| <b>THE ROBERT DOUGHTY CONSULTANCY LIMITED</b><br>TOWN AND COUNTRY PLANNING-LANDSCAPE ARCHITECTURE<br>32 High Street, Helpingsham, Sleaford, Lincolnshire, NG34 0RA<br>Tel: (01529) 421646 Fax: (01529) 421358<br>Website: www.rdc-landplan.demon.co.uk<br>E mail: admin@rdc-landplan.demon.co.uk |                         |           |                 |
| Client: Fieldview Homes<br>Project: Pinchbeck Rd, Spalding<br>Drawing title: 4 Bed Detached - Planning Details - Plot 12   |                         |           |                 |
| Job No.<br>544-4   | Drawing No.<br>PD-04-01 | Rev.<br>- | Drawn<br>j.r.b. |
| Scale<br>1:10   | Date<br>14-03-05        | Checked   |                 |