



Please Note :
These drawings may be subject to the CDM Regulations
and should be considered prior to work commencing on site

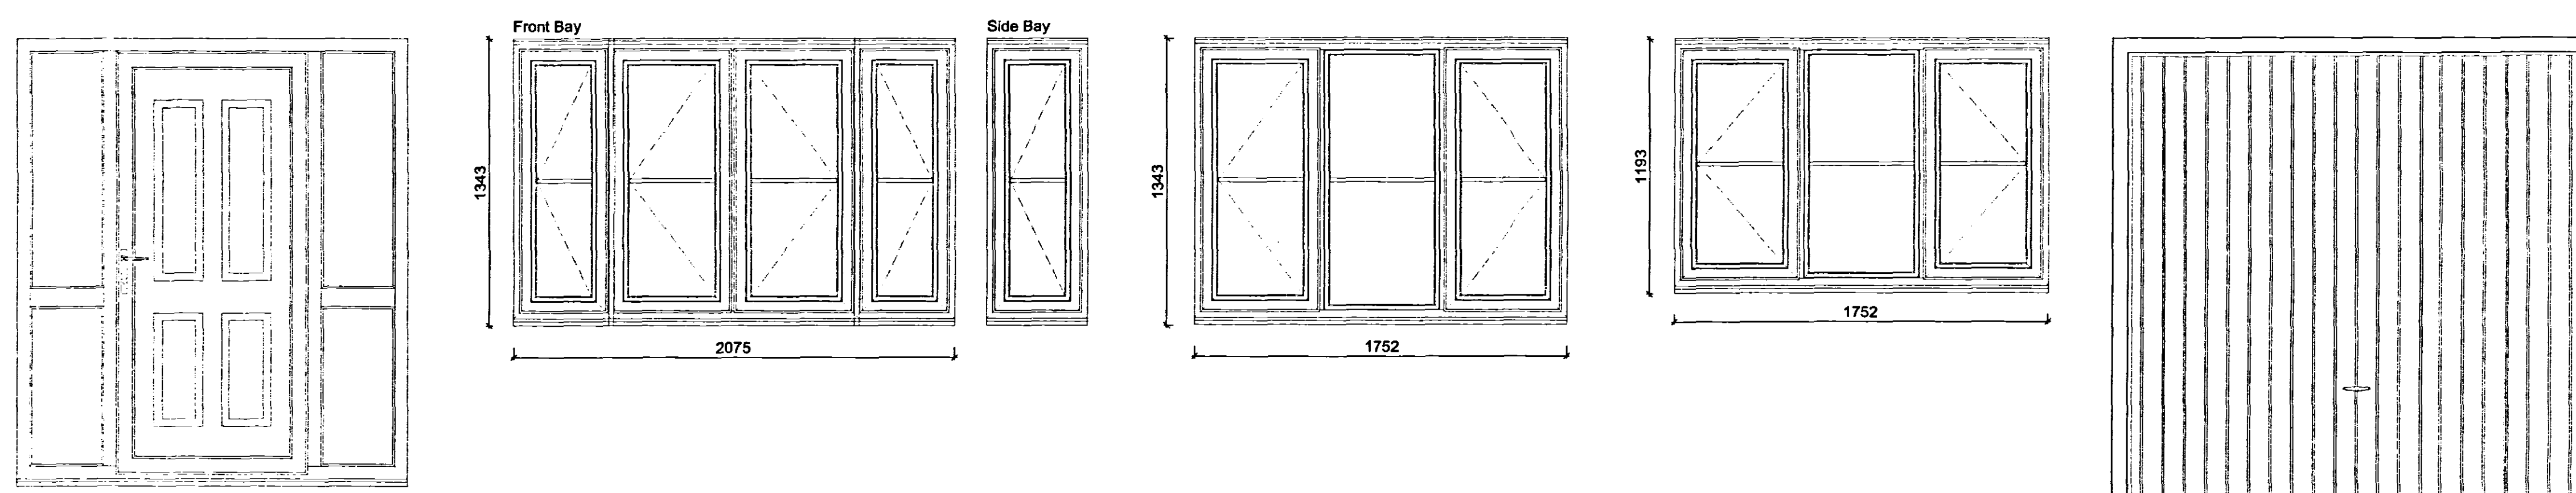

Front Elevation Doors & Windows

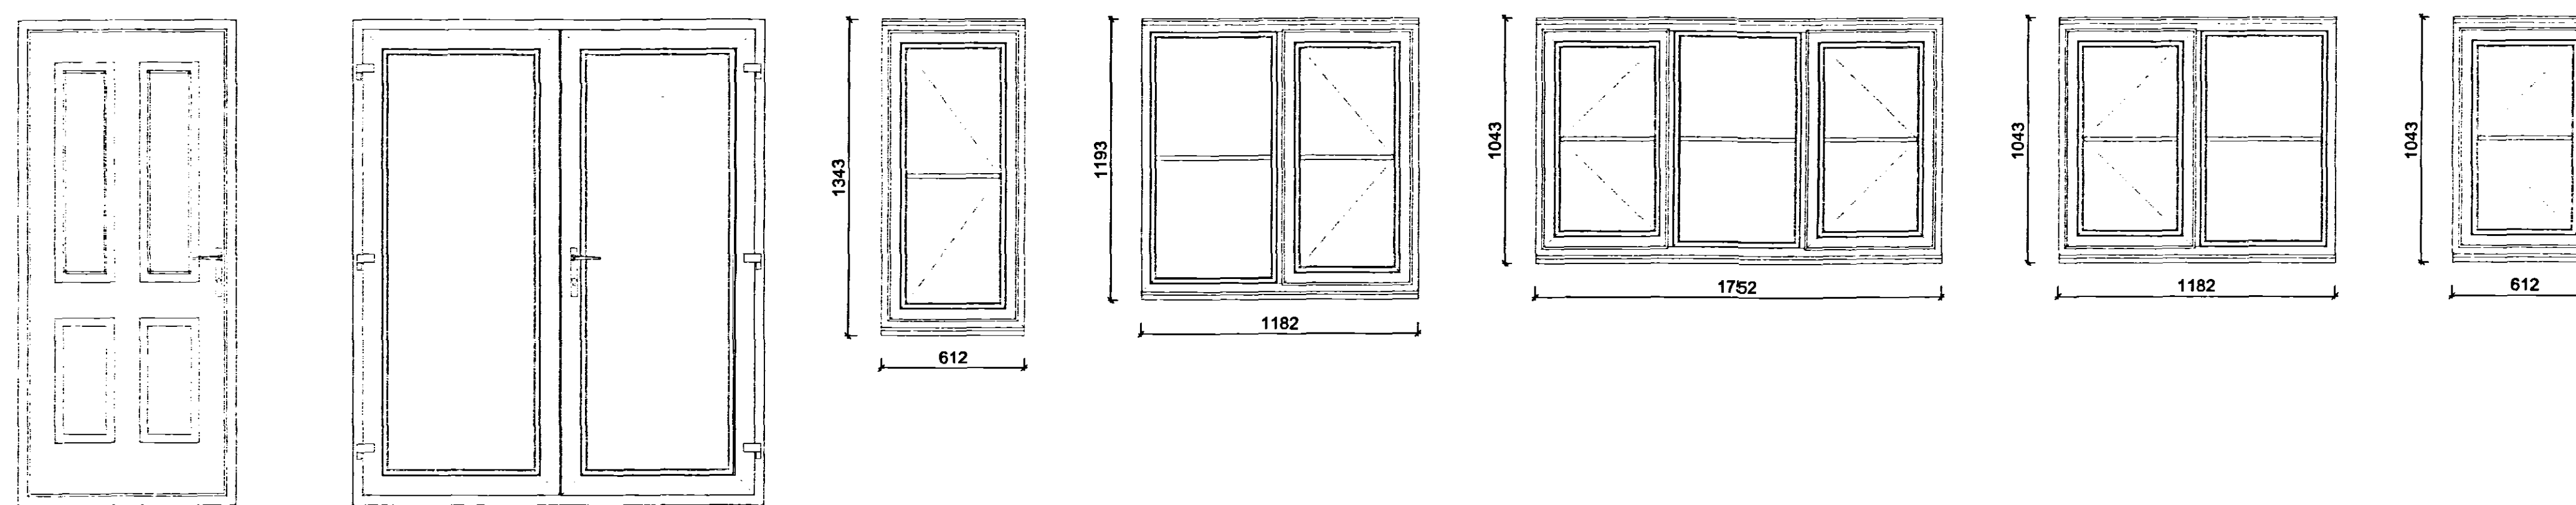

Rear Elevation Doors & Windows

DRAWING
18 MAY 2005
ISSUED

DETERMINED
PLAN

ORIGINAL
IF
RED

SHDC
Planning & Development
23 MAY 2005
Ref: 69205

Rev.	By	Notes	Date

rdc THE ROBERT DOUGHTY CONSULTANCY LIMITED
TOWN AND COUNTRY PLANNING-LANDSCAPE ARCHITECTURE
32 High Street, Helpringham, Tel: (01529) 421646 Fax: (01529) 421358
Steaford, Lincolnshire, Website: www.rdc-landplan.demon.co.uk
© NG34 0RA E mail: admin@rdc-landplan.demon.co.uk

Client: Fieldview Homes			
Project: Pinchbeck Rd, Spalding			
Drawing Title: 4 Bed Detached - Planning Details - Plot 12			
Job No. 544-4	Drawing No. PD-04-02	Rev. -	Drawn j.r.b.
Scale 1:20	Date 14-03-05	Checked	

DO NOT SCALE from this drawing. All measurements should be checked against on site conditions and any discrepancies should be brought to the attention of the Robert Doughty Consultancy.