


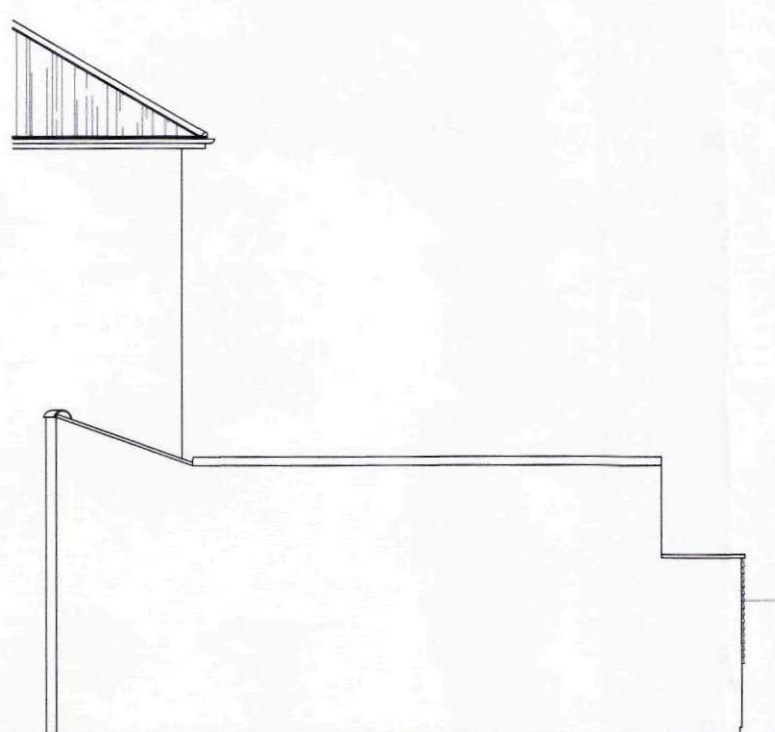


SOUTH - EAST ELEVATION


SOUTH - WEST ELEVATION




NORTH - WEST ELEVATION

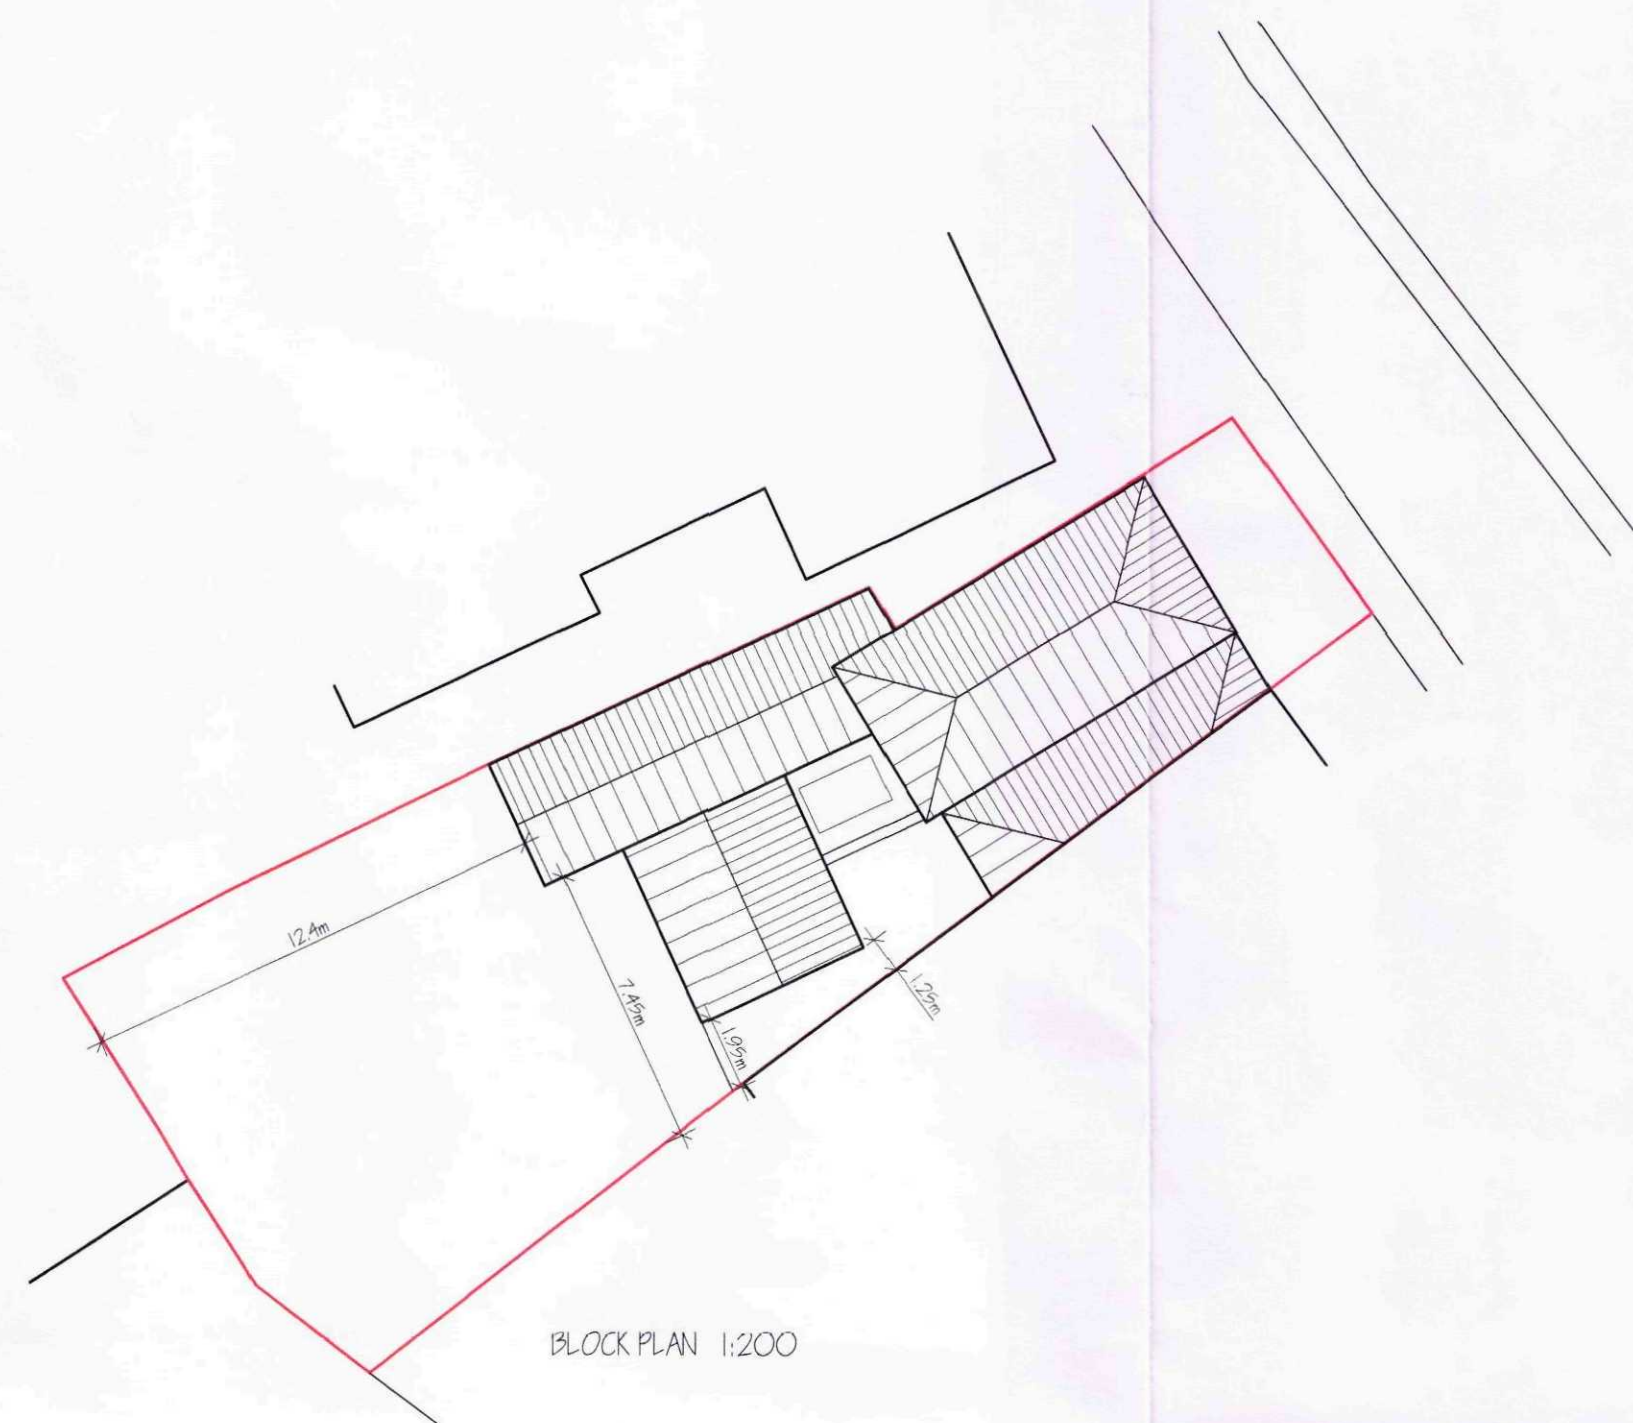


BLOCK PLAN 1:200

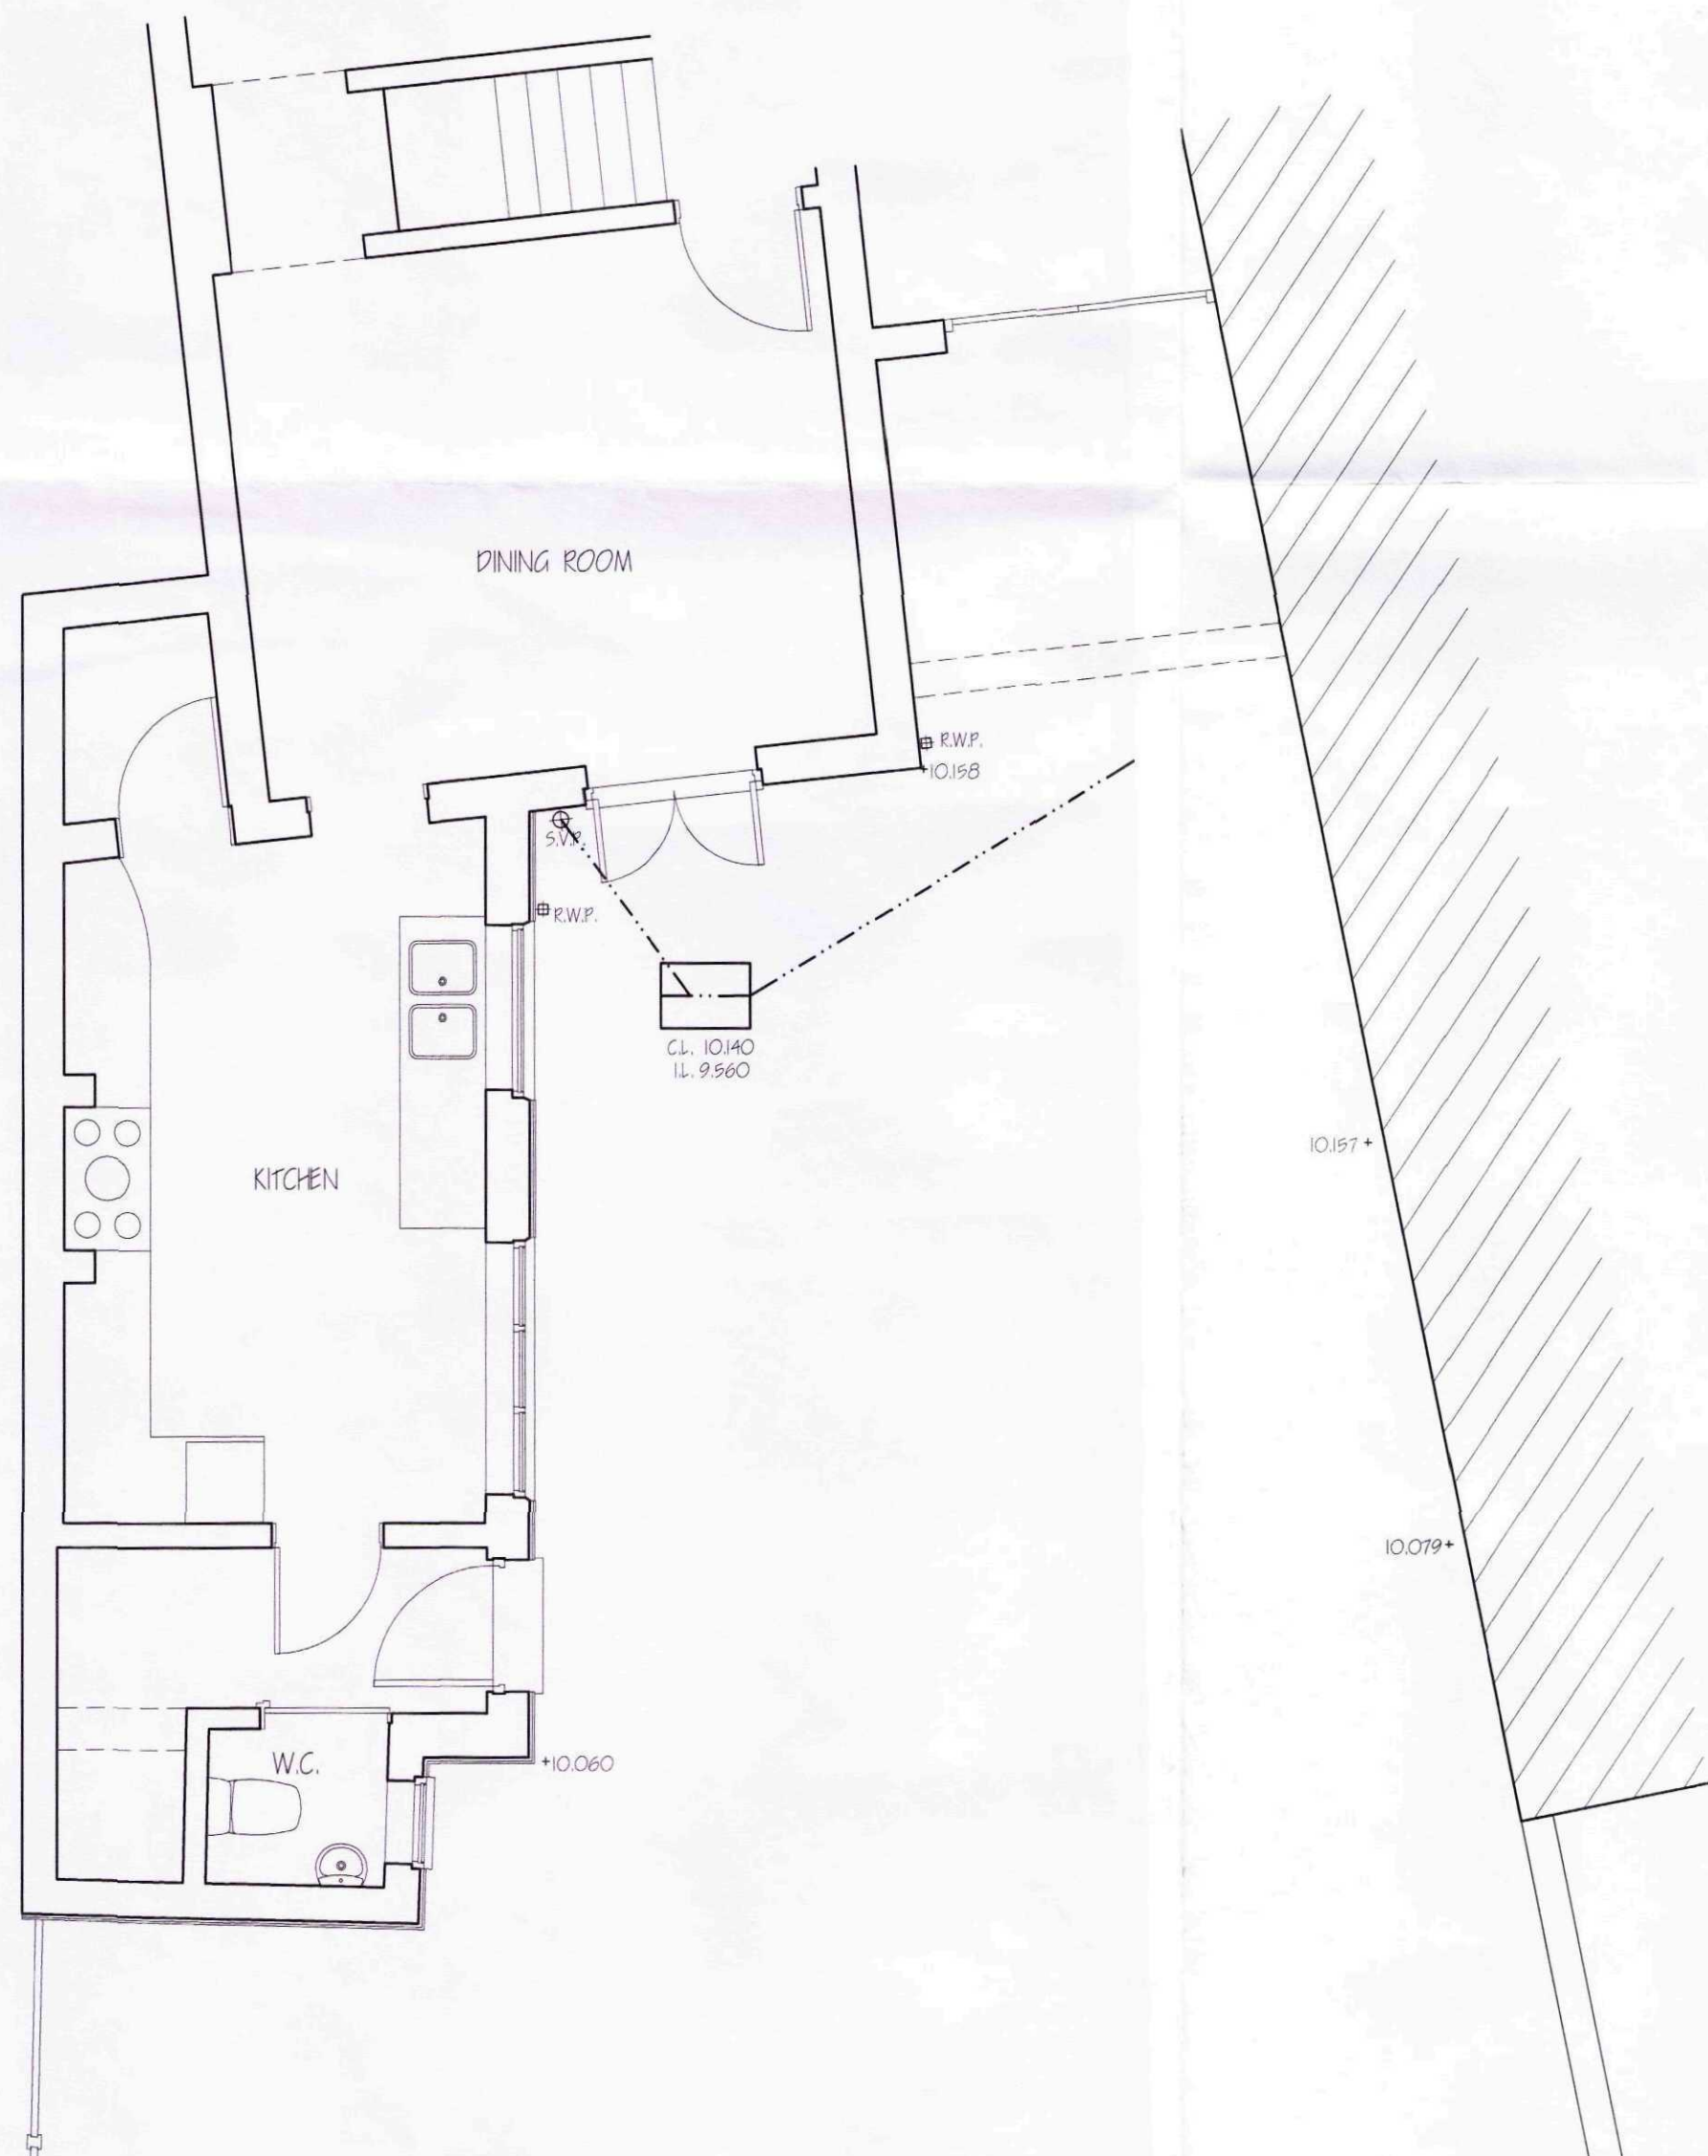

FLOOR PLAN - EXISTING

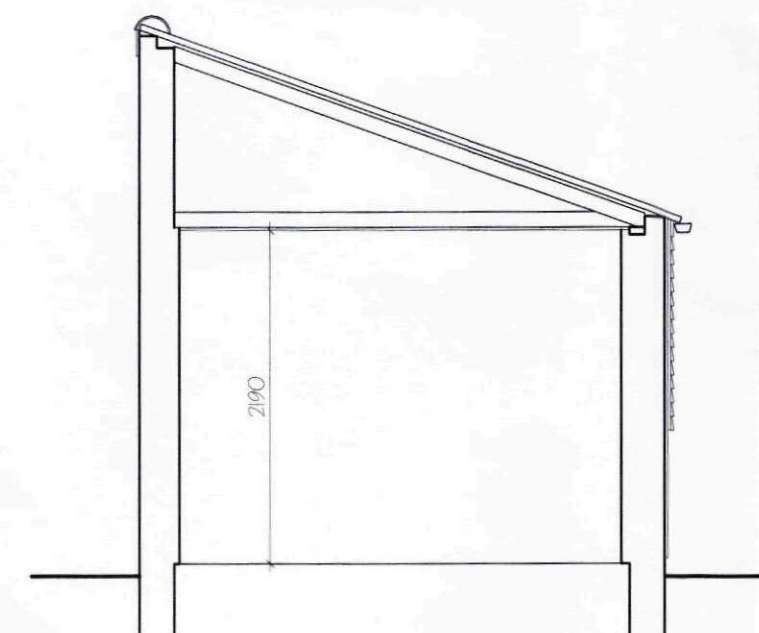

SECTION - EXISTING

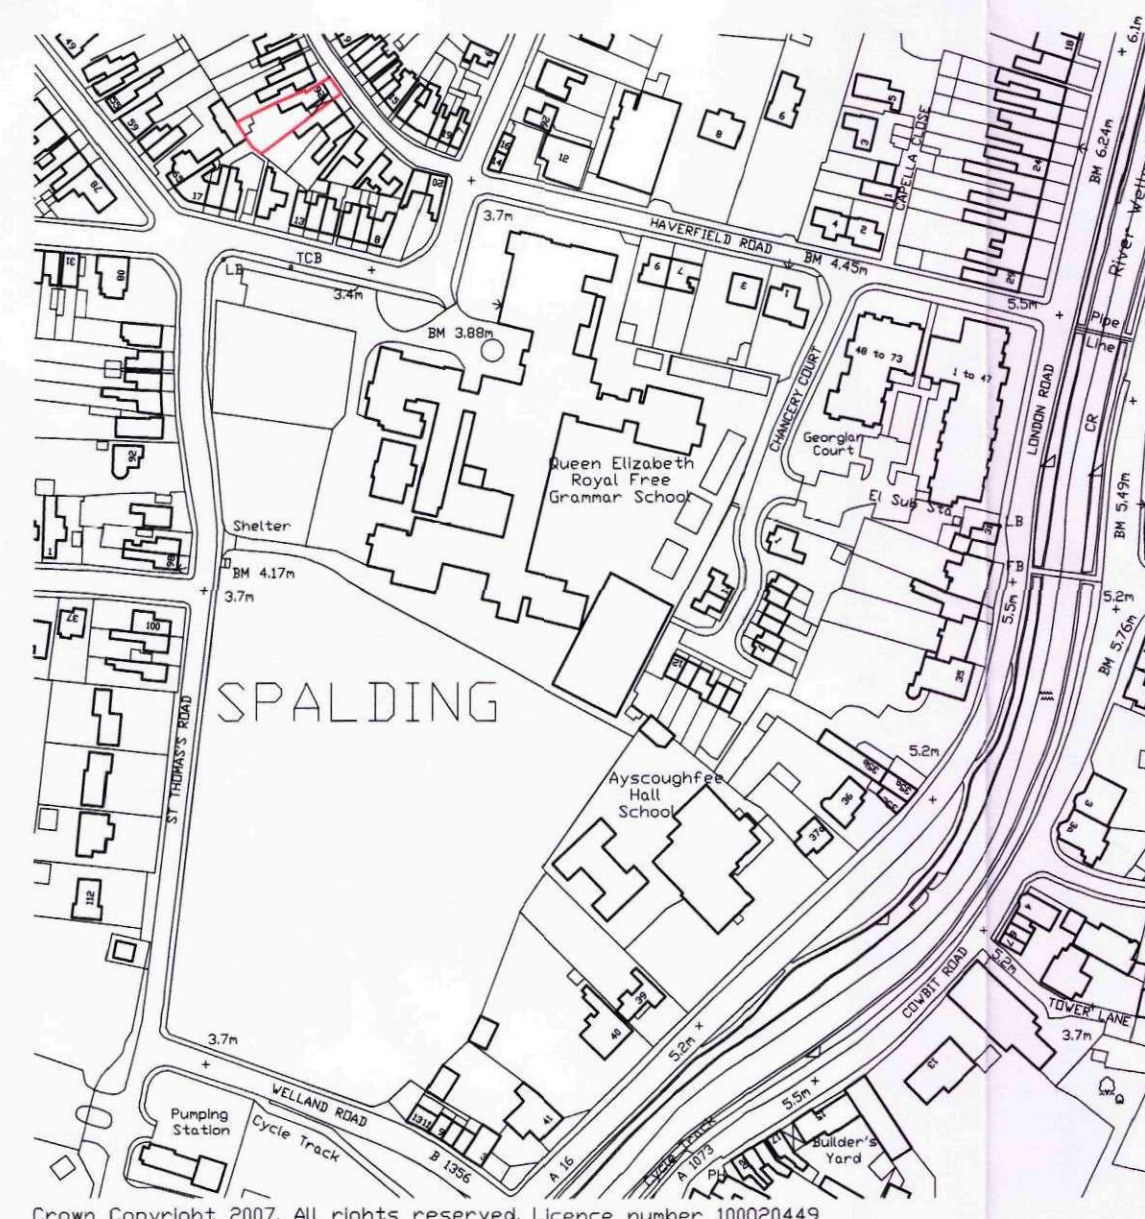

LOCATION PLAN 1:2500



ROOM DIMENSIONS ARE INTERVAL OF WALL FINISHES			
revision	date	init.	revision details.



**COOPER
ARCHITECTURAL
DESIGN**
80 WINDOVER ROAD
SPALDING, Lincs PE11 1HA
Tel: 01775 711174
Mobile: 07808 125 778
E-MAIL: c.a.d@btconnect.com

Client.		MR & MRS B LOVE	
Project.		PROPOSED EXTENSION 26 SPRING STREET SPALDING Lincs PE11 2XW	
Drawing.		EXISTING FLOOR PLAN - SECTION - ELEVATIONS	
Scale	1:50	Drawing No.	1521-01
Date.	MAY '15	Drawn.	J.C.