



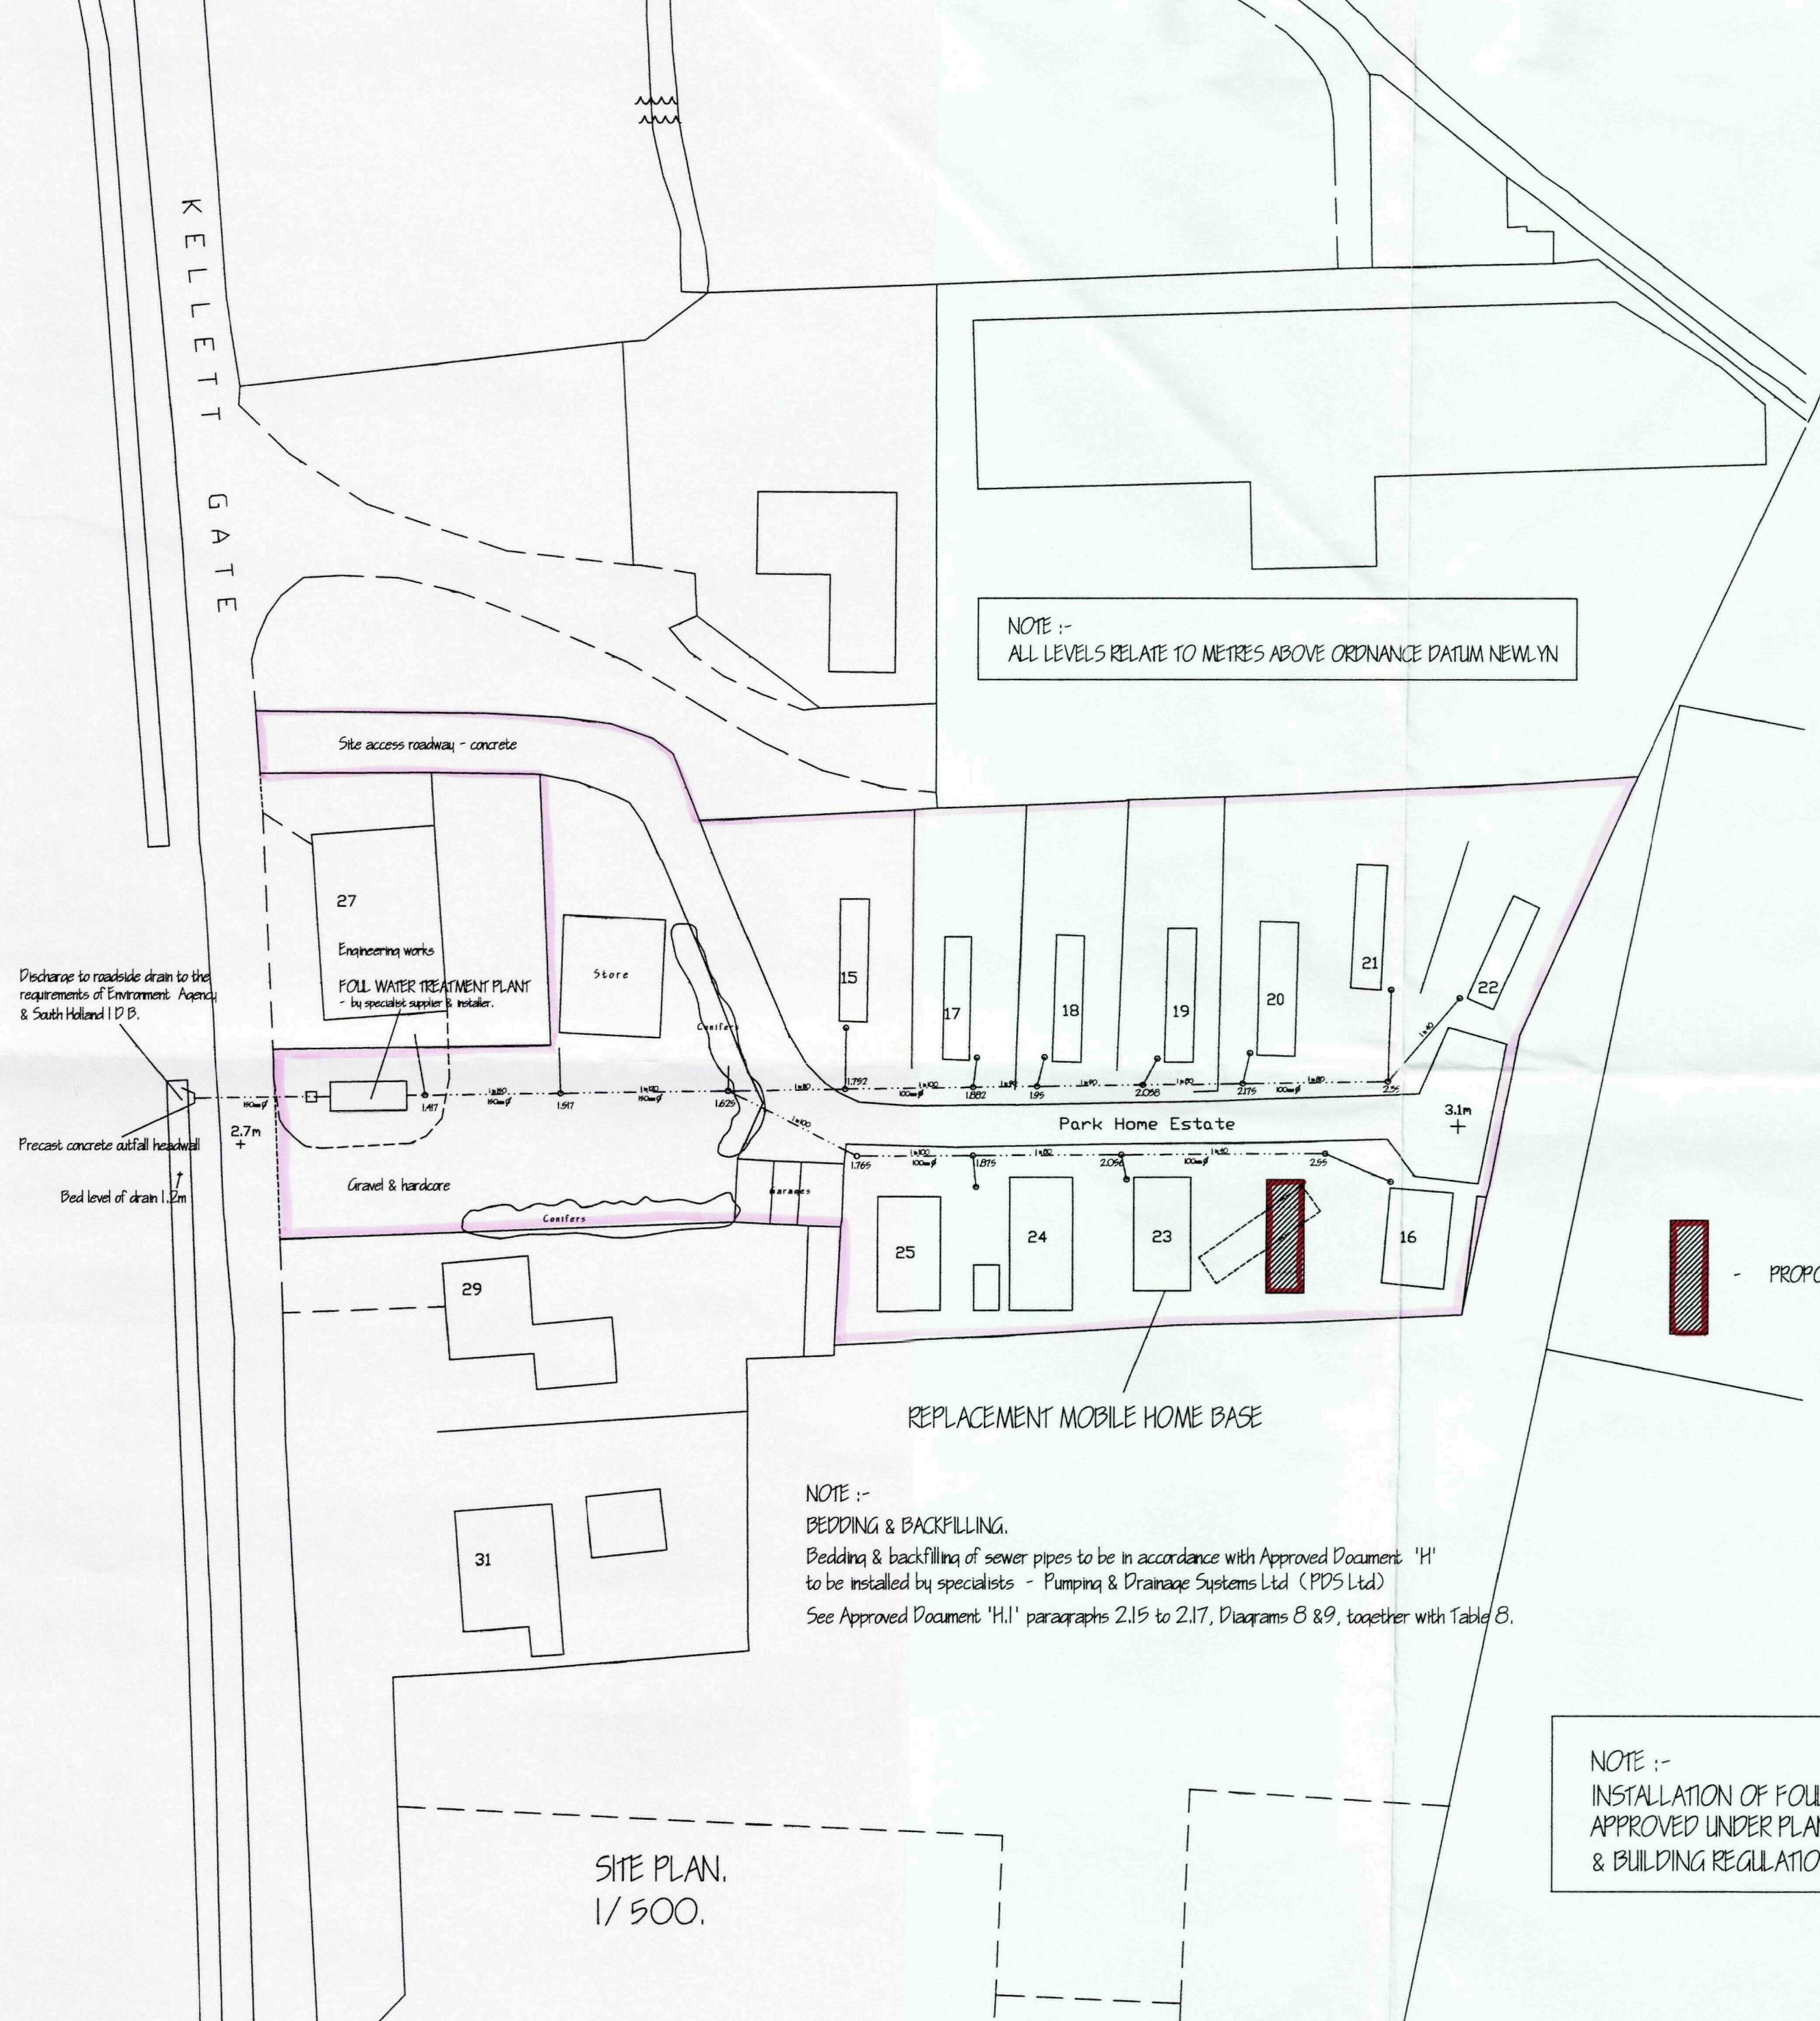


NOTE :-
ALL LEVELS RELATE TO METRES ABOVE ORDINANCE DATUM NEWLYN

NOTE :-
BEDDING & BACKFILLING.
Bedding & backfilling of sewer pipes to be in accordance with Approved Document 'H' to be installed by specialists - Pumping & Drainage Systems Ltd (PDS Ltd)
See Approved Document 'H.1' paragraphs 2.15 to 2.17, Diagrams 8 & 9, together with Table 8.

SITE PLAN.
1/ 500.

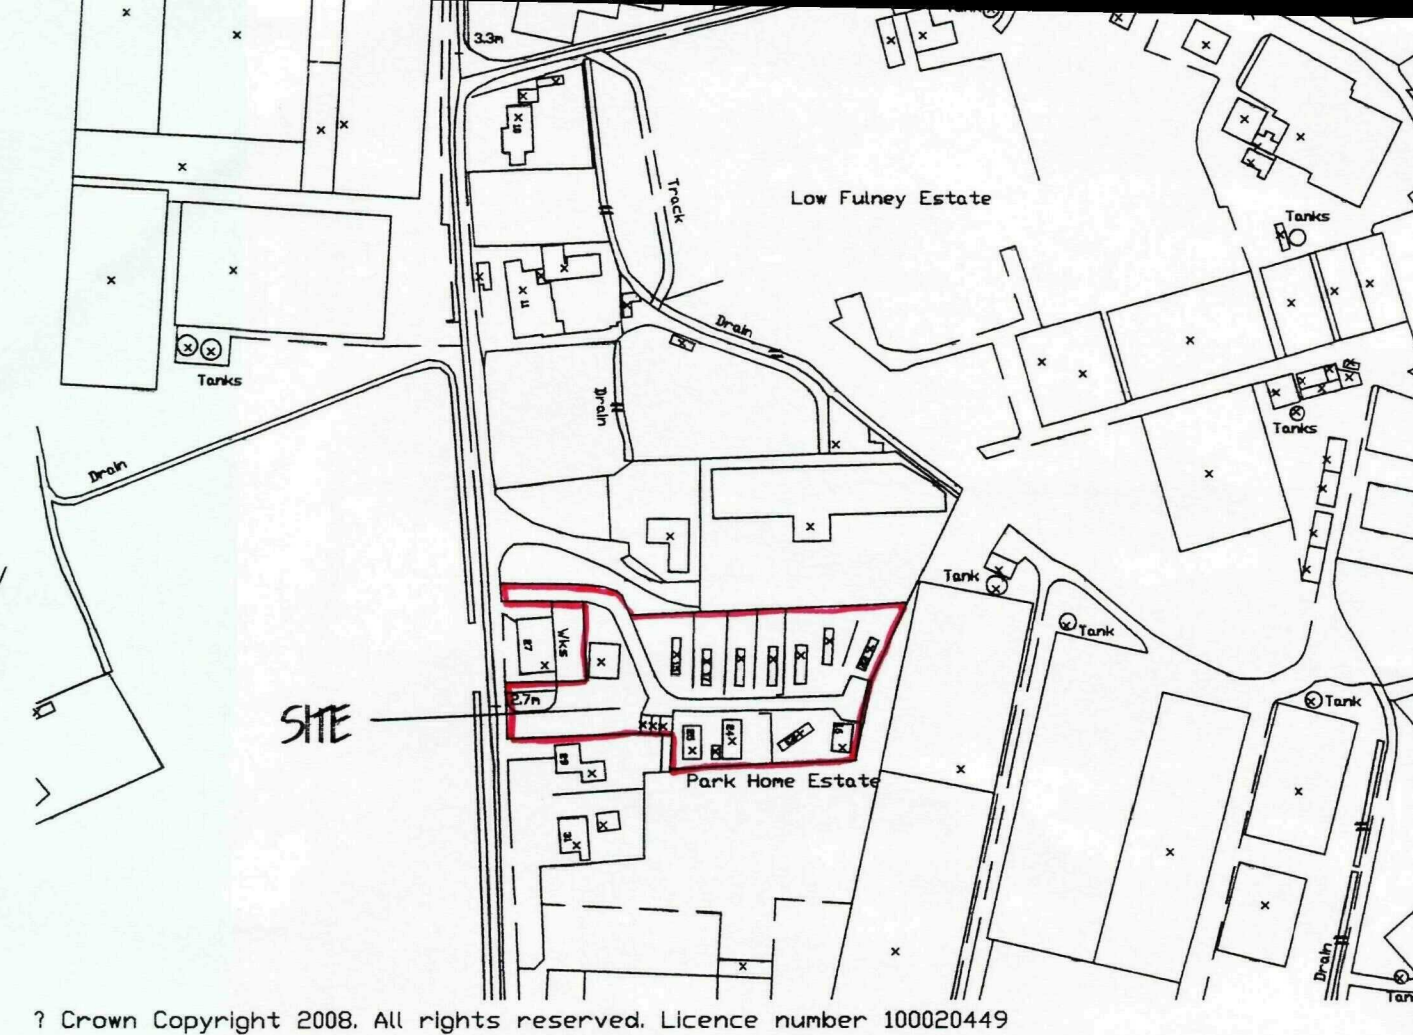


LOCATION PLAN.
1/ 2500.

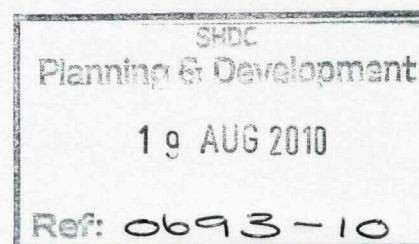

NOTE :-
INSTALLATION OF FOLL WATER TREATMENT PLANT & SYSTEM
APPROVED UNDER PLANNING REF: H16/ 0965/ 08 & H16/ 0172/ 09
& BUILDING REGULATIONS REF: B16/ 1058/ 08.

ref:	revision	date
G. R. MERCHANT LTD. I. ENG AMICE FIWO ARCHITECTURAL, STRUCTURAL AND LAND DRAINAGE CONSULTANTS 4 Wrights Mews 12A Park Road, Holbeach, Spalding, Lincs. PE12 7EE Tel: 01406 490600 Fax: 01406 425744 E-Mail: gr.merchant@btconnect.com		
Project ADDITIONAL MOBILE HOME. PARK HOME ESTATE. 25 KELLETT GATE, SPALDING. LINC'S.		
Client W.W.T. & B.R. WILLET.		
Drawing PROPOSED - LOCATION & SITE LAYOUT PLANS.		
Job Ref: 1862-08.	Drawing No. 05.	
Date AUG' 2010.	Drawn GRM.	
Scales AS INDICATED.		
DO NOT SCALE FROM THIS DRAWING This drawing is copyright and may not be altered, traced, photographed or used for any other purpose other than that for which it is issued. The General Contractor is to check all dimensions on site and report any discrepancies to the Architect. All details shown on this drawing including foundations are based on typical site conditions related to the site. The responsibility can be accepted for observed conditions which may be discovered during construction unless reported to the Architect as they arise. Alternatively may be considered. Site will accept any recommendations in respect of foundations to establish specific site conditions before foundation work is undertaken. This drawing is limited to the amount of information contained and does not purport to contain a full specification of the work. It is solely for the purpose of obtaining Planning / Building Regulation approval. This drawing must not be used as a contract document alone. The works will not be expected or inspected on site by G.R. Merchant or any representative thereof. It is the client or their appointed agents responsibility to ensure compliance, installation of materials, adherence to specification, variations to contract etc. All materials to be new unless otherwise stated and all components and materials etc. to be used fixed and installed etc. in strict accordance with manufacturers instruction and relevant code of practice. Materials shall conform to appropriate British standard specification or CE marked or European code equivalent. The Employer / Client shall ensure that the selected contractor is competent with and accepts all measures necessary to achieve compliance with health and safety legislation for Building sites and Work places. The Employer / Client is advised that should the works need to comply with the Construction Design and Management Regulations an independent Planning Supervisor will be required. The works shall comprise of all that is shown on the drawing and details. Work that may not specifically be shown but may be reasonably inferred as necessary to carry out the works shall be deemed to be included. It is the client / their agents responsibility to be aware of the Party Wall etc. Act 1996 when building in close proximity to adjoining neighbours boundaries.		

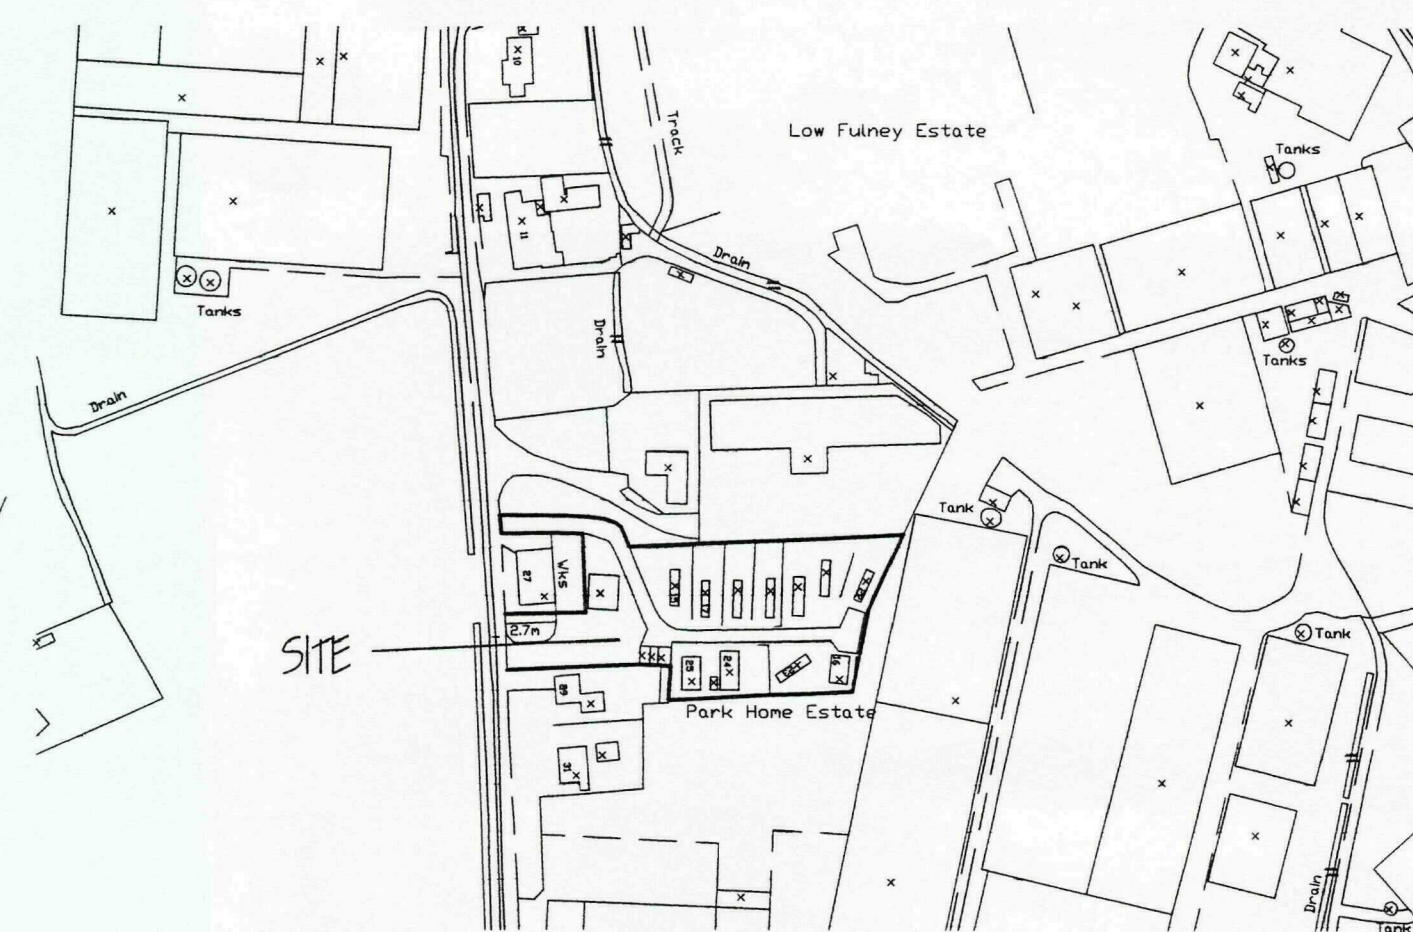

? Crown Copyright 2008. All rights reserved. Licence number 100020449

LOCATION PLAN.
1/2500.



SHDC
Planning & Development
19 AUG 2010
Ref: 0693-10

NOTE :-
INSTALLATION OF FOLL WATER TREATMENT PLANT & SYSTEM
APPROVED UNDER PLANNING REF:-H16/0965/08 & H16/0172/09
& BUILDING REGULATIONS REF:-B16/1058/08.

ref:	revision	date

G. R. MERCHANT LTD.

I.ENG AMICE FIWO

**ARCHITECTURAL, STRUCTURAL
AND LAND DRAINAGE
CONSULTANTS**

4 Wrights Mews
12A Park Road, Holbeach,
Spalding, Lincs. PE12 7EE
Tel: 01406 490600
Fax: 01406 425744
E-Mail: gr.merchant@btconnect.com

Project
ADDITIONAL MOBILE HOME.
PARK HOME ESTATE.
23 KELLETT GATE, SPALDING.
LINC'S.

Client
W.W.T. & B.R. WILLETT.

Drawing
EXISTING -
LOCATION & SITE LAYOUT PLAN.

Job Ref.
1862-08

Date
AUG' 2010

Drawing No.	06.
-------------	-----

Drawn	GRM.
-------	------

Scales
AS INDICATED

DO NOT SCALE FROM THIS DRAWING

[illegible]