


THIS DRAWING MUST BE READ IN  
CONJUNCTION WITH ALL RELEVANT  
DRAWINGS & STRUCTURAL CALCULATIONS

Please Refer To The Following SRC Drawings For Additional  
Information;

- 18310/20 – Proposed Ground Floor Layout Plan
- 18310/21 – Proposed First Floor Layout Plan
- 18310/22 – Proposed Second Floor Layout Plan
- 18310/23 – Proposed Third Floor Layout Plan

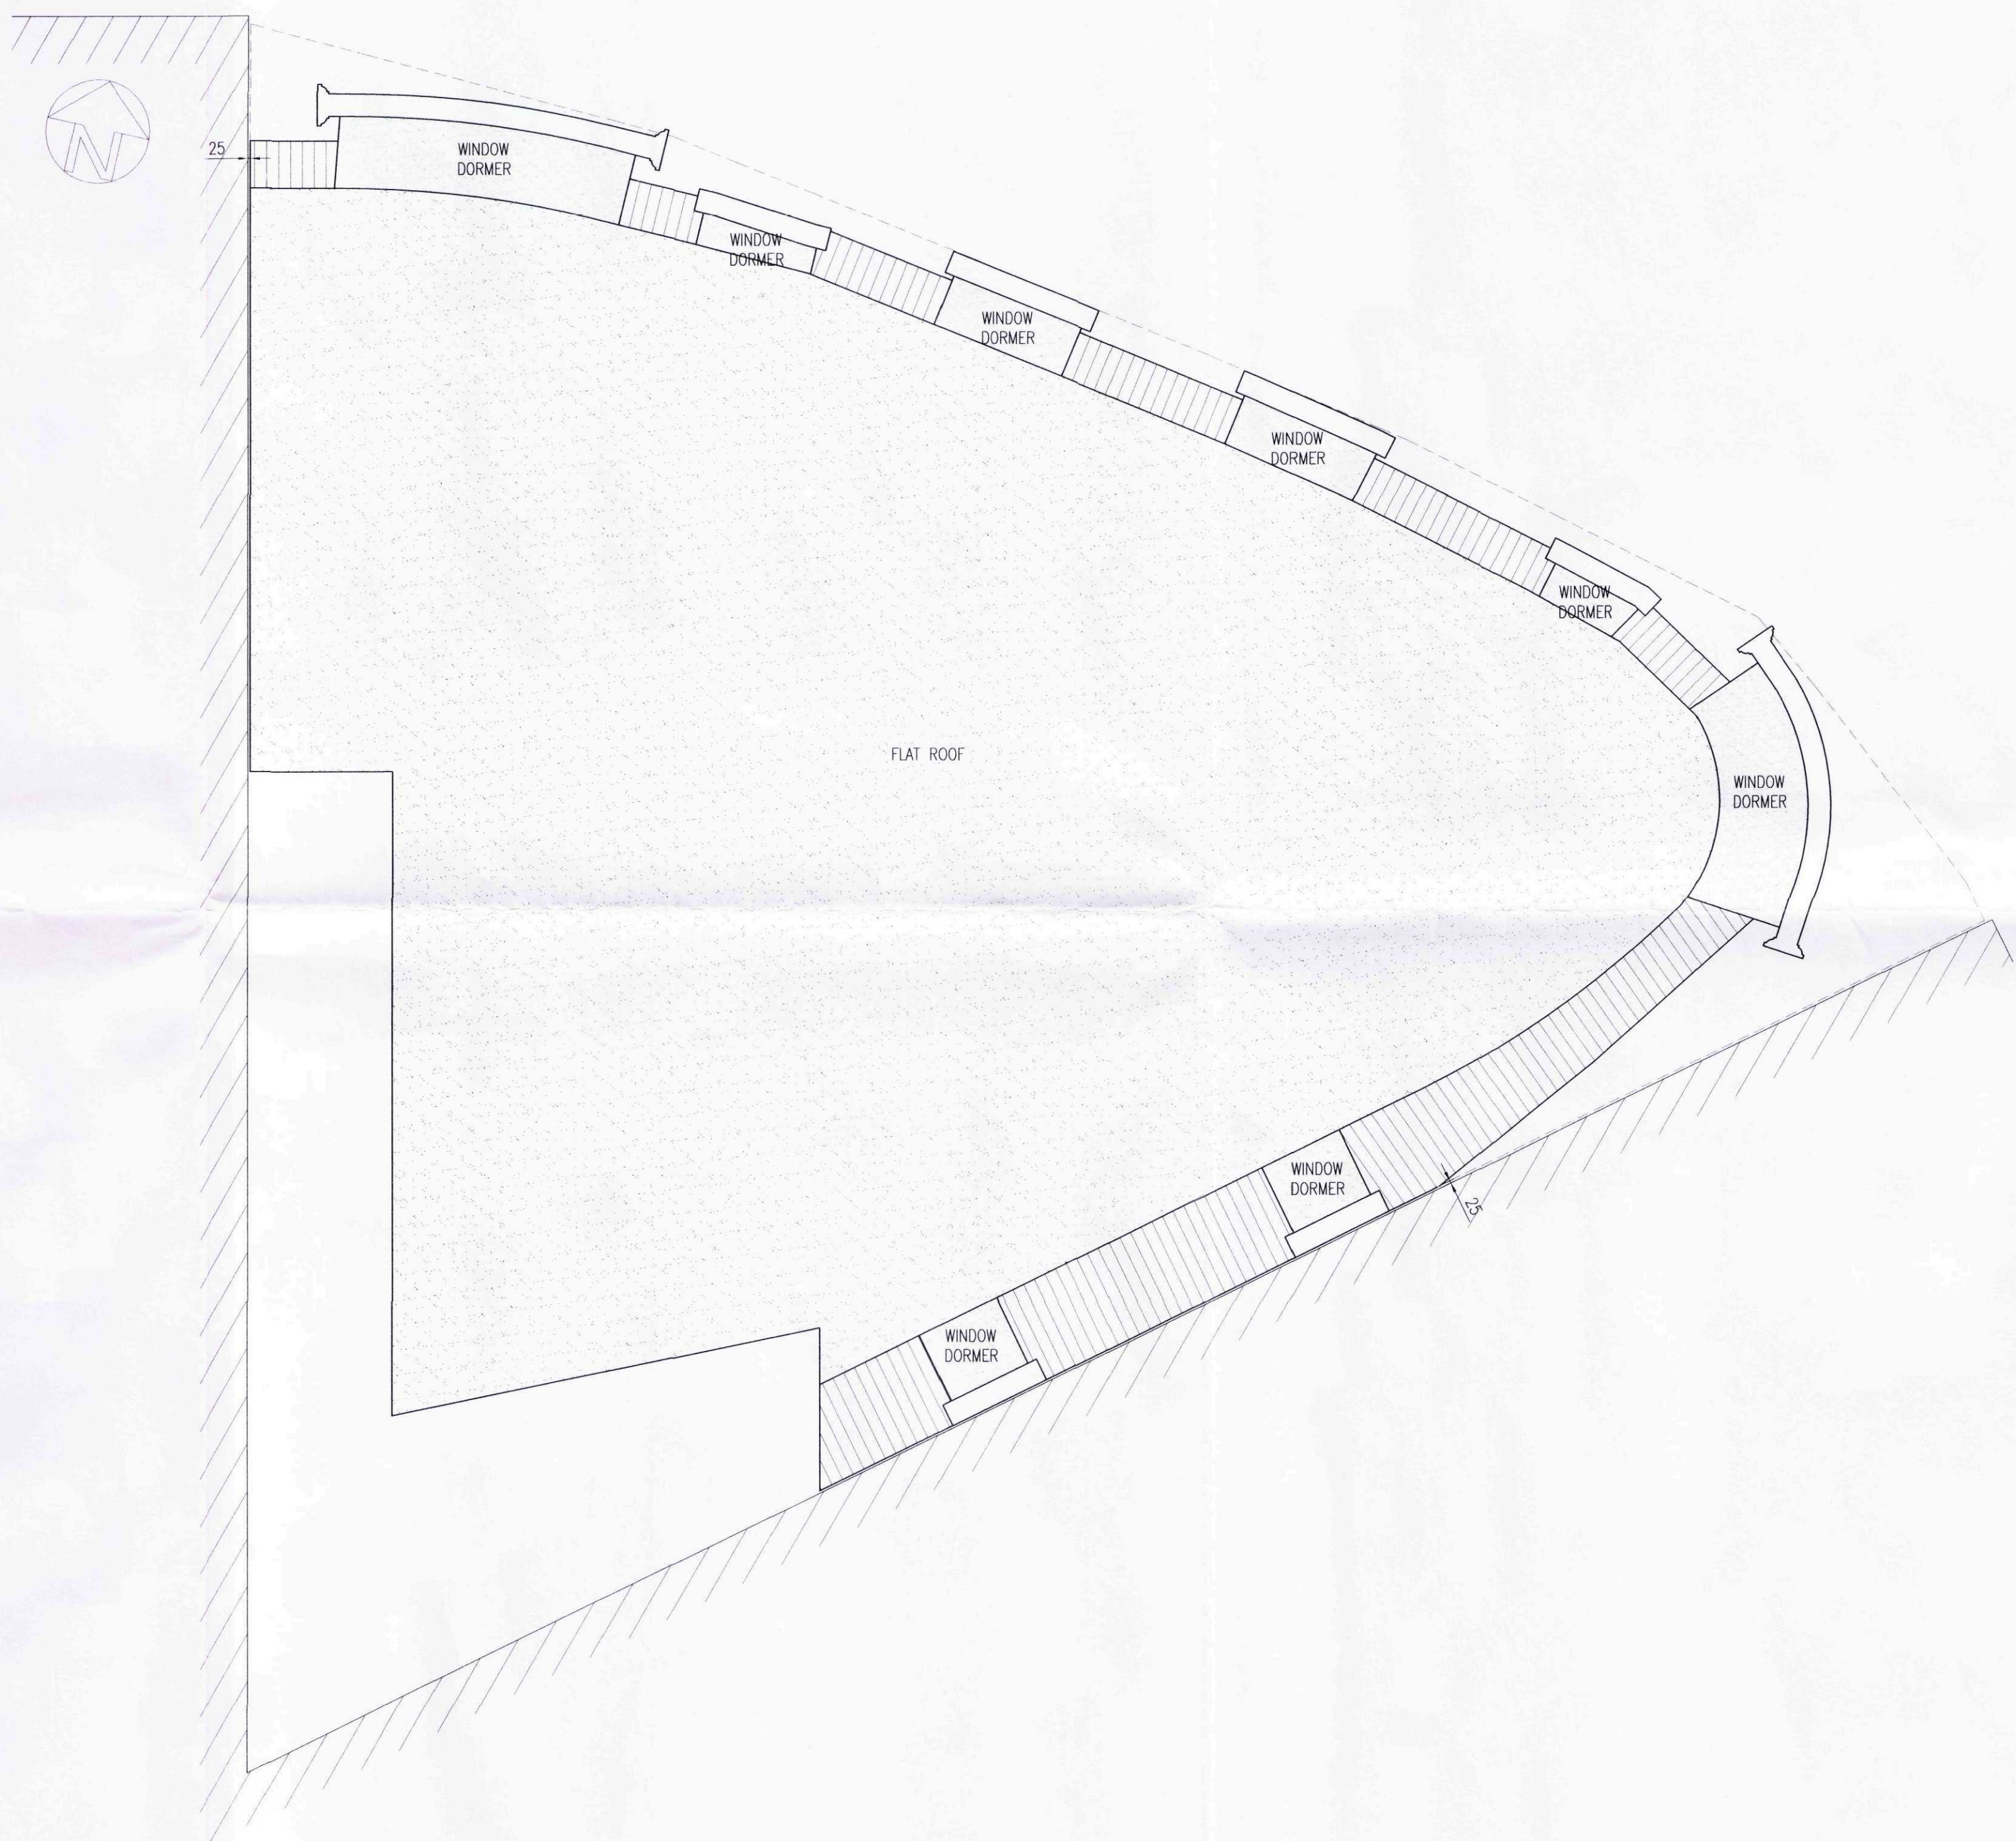

**PROPOSED ROOF PLAN**  
Scale 1:50

Plan for Development  
08 SEP 2011  
Ref: 0694-11

|                                                                                       |           |                                       |          |   |
|---------------------------------------------------------------------------------------|-----------|---------------------------------------|----------|---|
| A                                                                                     | 24/06/11  | Drawing Generally Updated.            |          |   |
| Rev                                                                                   | Date      | Remarks                               |          |   |
| Status                                                                                |           |                                       |          |   |
| FOR INFORMATION                                                                       |           |                                       |          |   |
|  |           | SIDEBOTTOM<br>RICHARDSON<br>CHENG LTD |          | 15 High Street,<br>Spalding,<br>Lincs. PE11 1TW<br>Tel: 01775 712660<br>Fax: 01775 712635<br>www.src83.com |
| CONSULTING STRUCTURAL AND CIVIL ENGINEERS                                             |           |                                       |          |   |
| Project                                                                               |           |                                       |          |   |
| Proposed Development<br>Station Street, Spalding<br>For Cley Developments             |           |                                       |          |   |
| Title                                                                                 |           |                                       |          |   |
| Proposed Roof Plan                                                                    |           |                                       |          |   |
| Date                                                                                  | Sept 2010 | Scale                                 | 1:50     | @A1   |
| Drawn                                                                                 | AS        | Checked                               | SRC      |   |
| Design                                                                                | AS        | File Name                             | 18310-24 | Rev   |
| DRG No. 18310/24                                                                      |           |                                       |          | A   |