




SOUTH ELEVATION



WEST ELEVATION

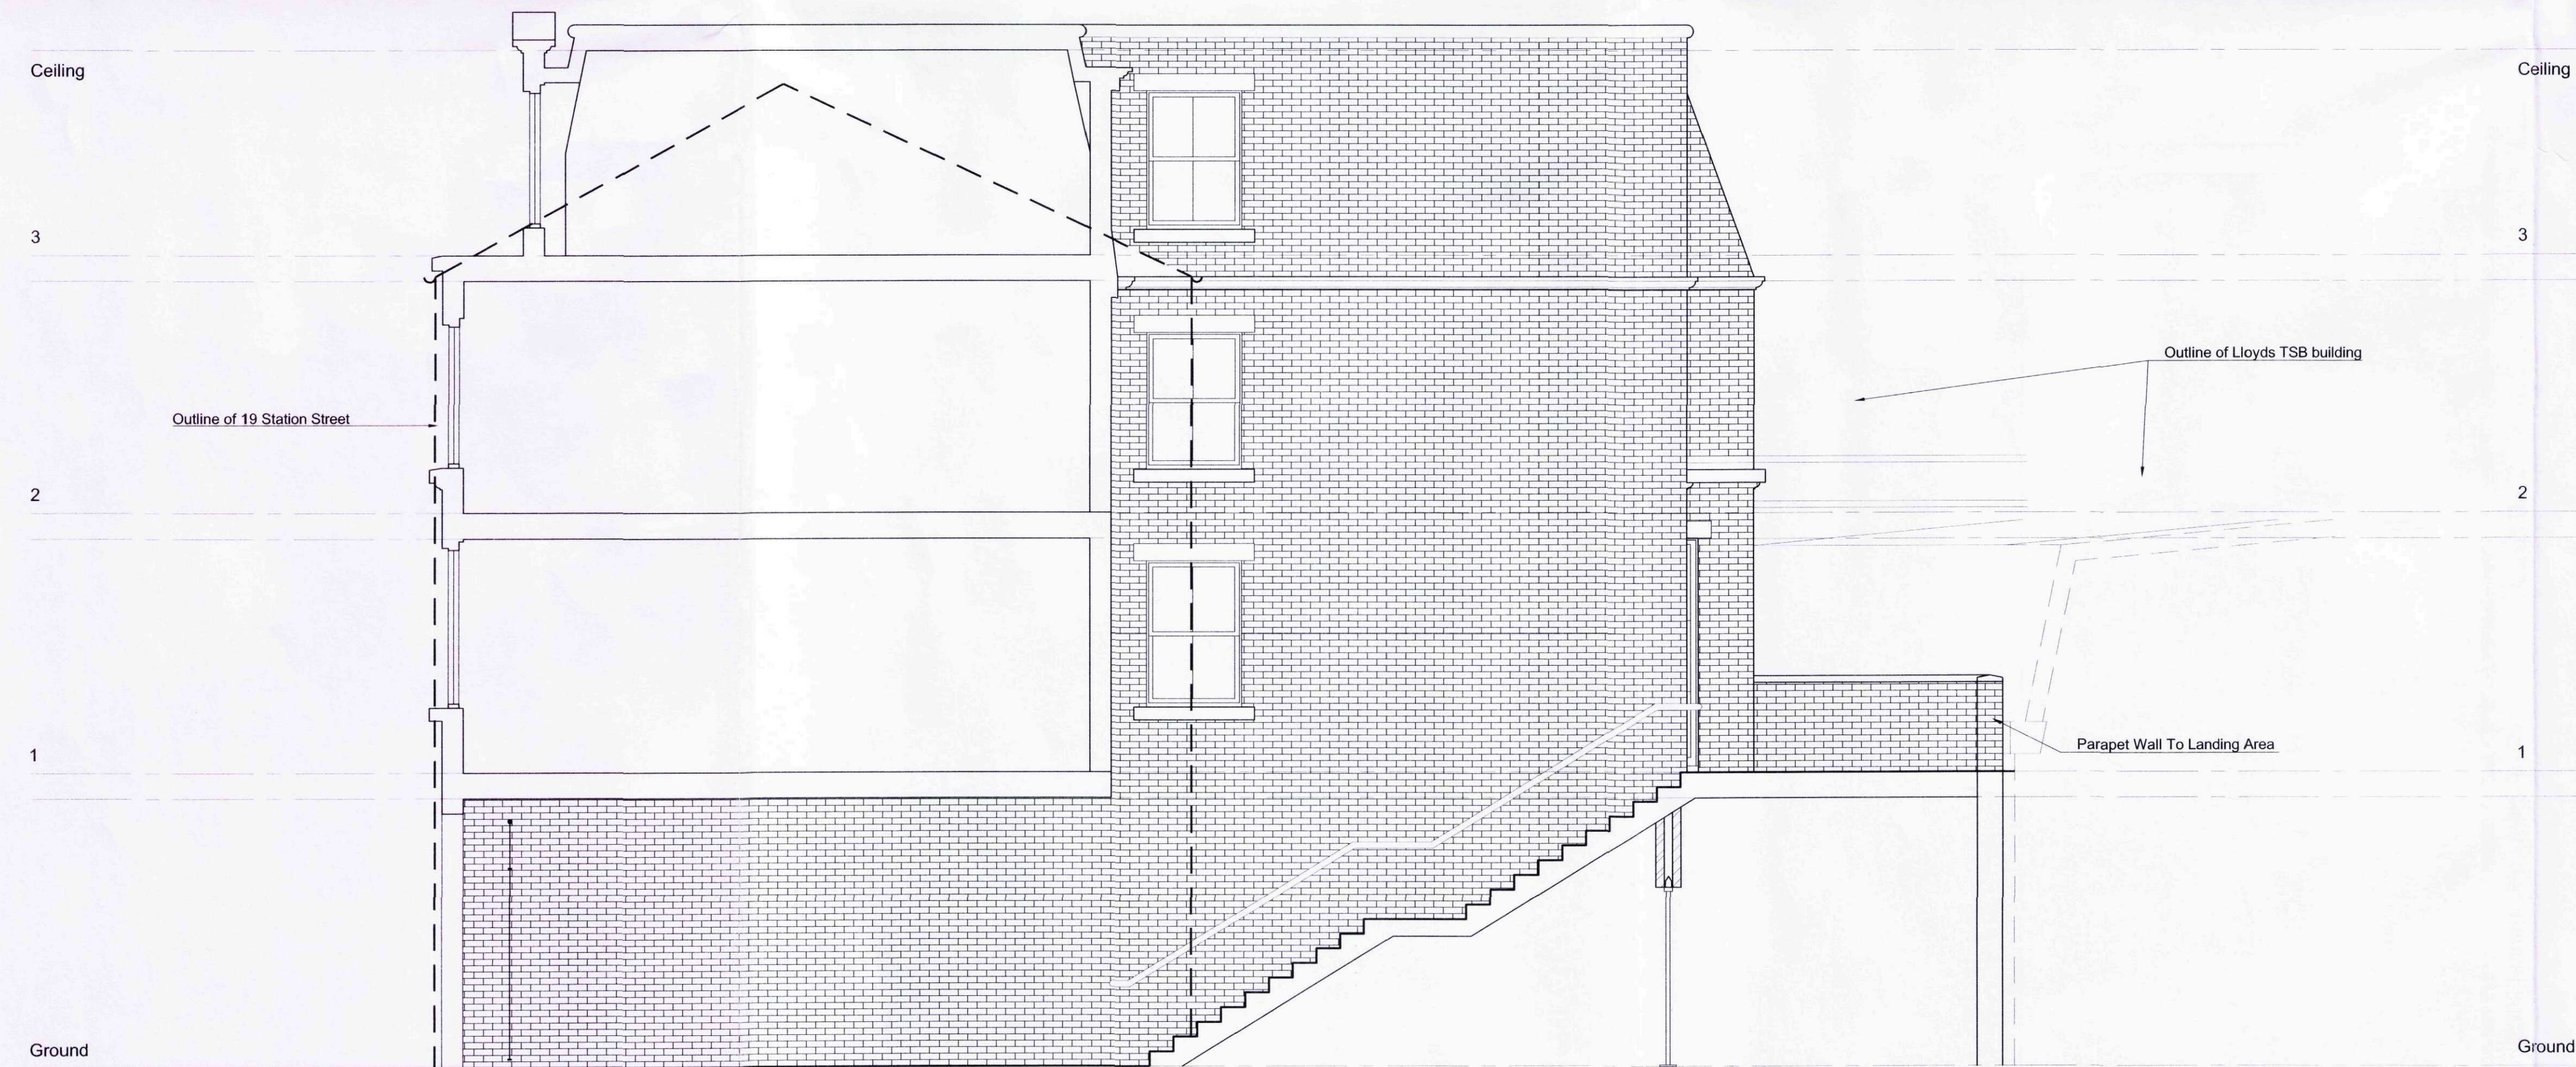

Rev	Date	Remarks
F	19/08/11	Drawing Generally Amended.
E	09/08/11	Drawing Generally Amended.
D	24/06/11	Drawing Generally Amended.
C	21/06/11	Drawing Generally Amended.
B	25/05/11	Drawing Generally Amended.
A	04/05/11	Amended To Suit Updated Wall Arrangements.

Rev	Date	Remarks
FOR INFORMATION		

SRC	SIDEBOTTOM RICHARDSON CHENG LTD	15 High Street, Spalding, Lincs. PE11 1TW
CONSULTING STRUCTURAL AND CIVIL ENGINEERS		Tel: 01775 712660 Fax: 01775 712635 Email: src@srcld.com

Project	Proposed Development Station Street, Spalding For Cley Developments
---------	---

Title	Proposed Rear Elevations
-------	--------------------------

Date	April 2011	Scale	1:50	@A1
Drawn	HFM	Checked	SRC	
Design	SRC	File Name	18310-09	

DRG No. 18310/09	Rev F
------------------	-------