




Lloyds TSB Building

EAST ELEVATION (SHEEP MARKET)

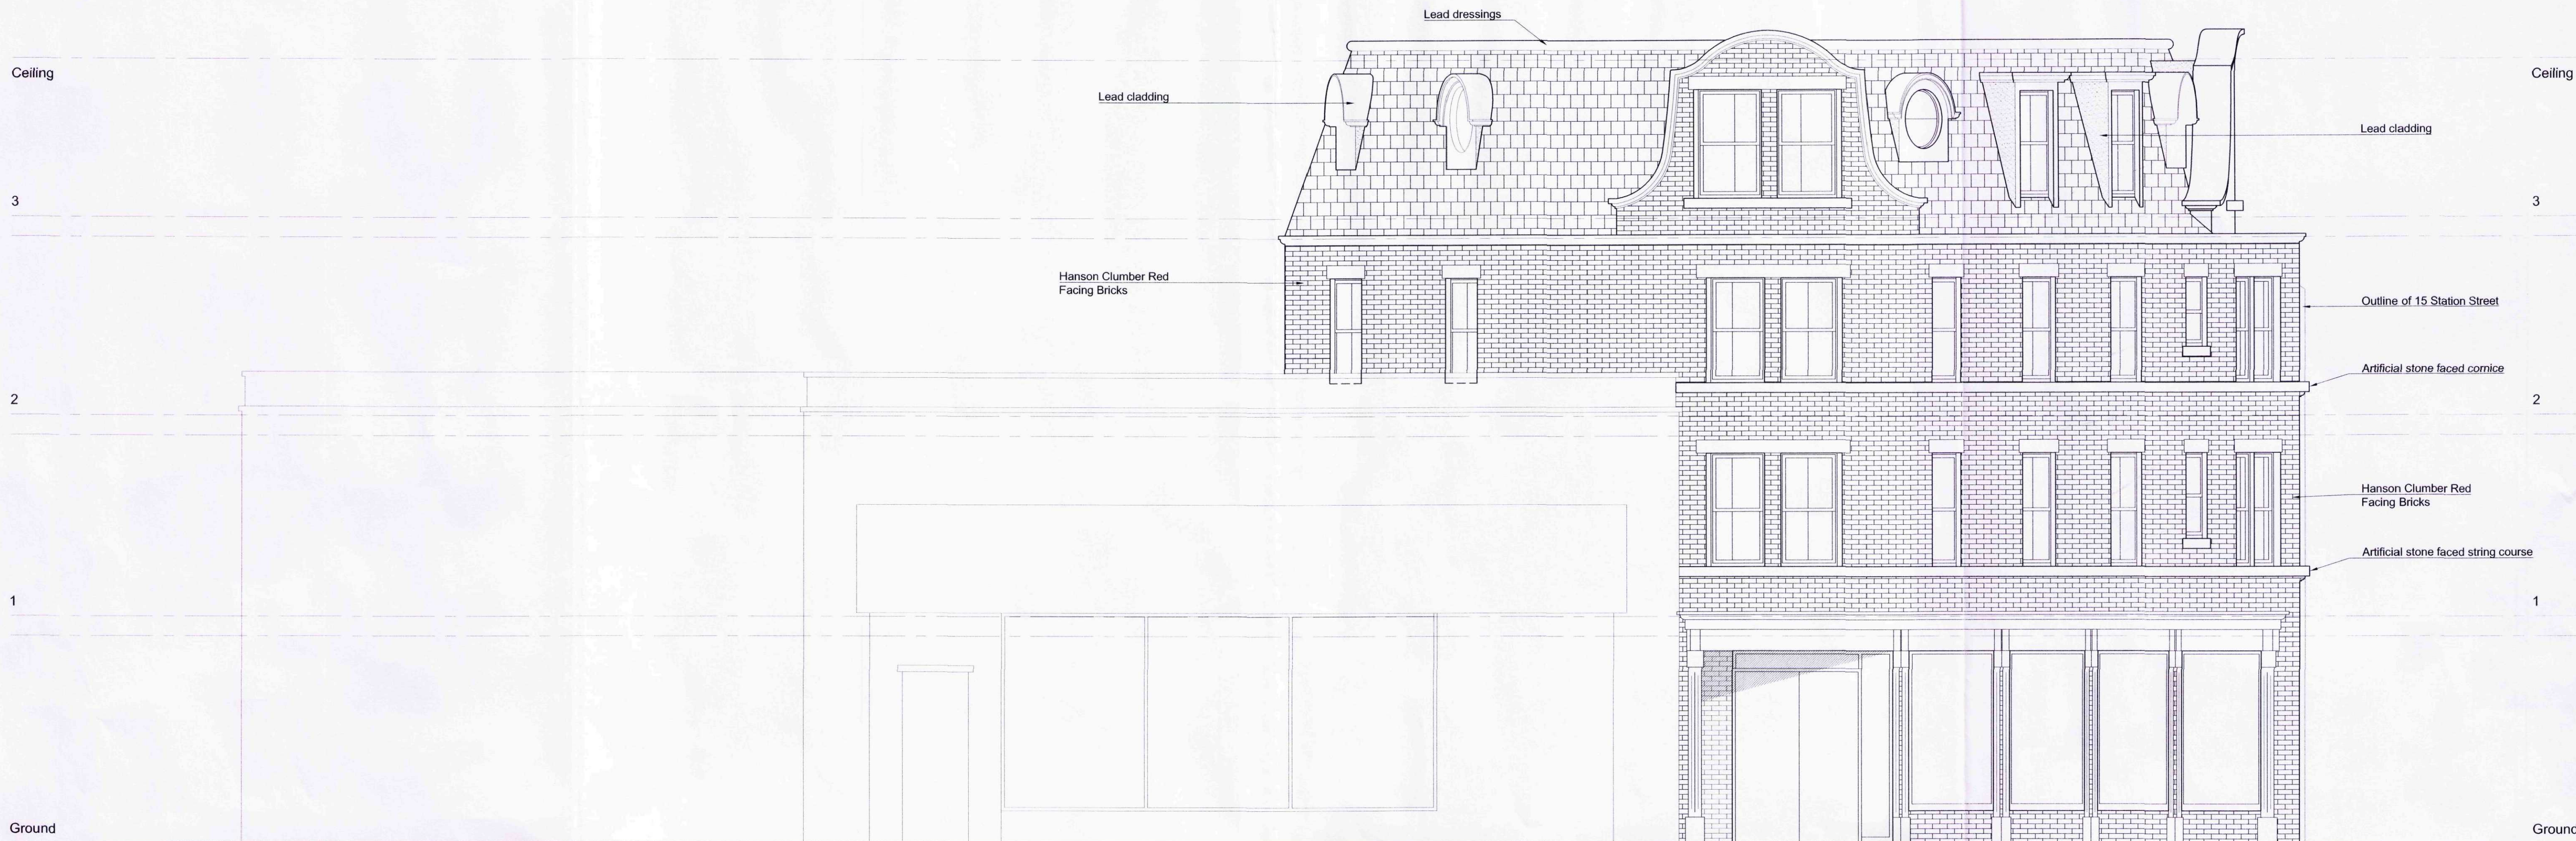


NORTH ELEVATION (STATION STREET)

19 Station Street



Rev	Date	Remarks
F	19/08/11	Drawing Generally Amended.
E	09/08/11	Drawing Generally Amended.
D	24/06/11	Drawing Generally Amended.
C	21/06/11	Drawing Generally Amended.
B	25/05/11	Drawing Generally Amended.
A	04/05/11	Amended To Suit Updated Wall Arrangements.

Status	FOR INFORMATION
--------	-----------------

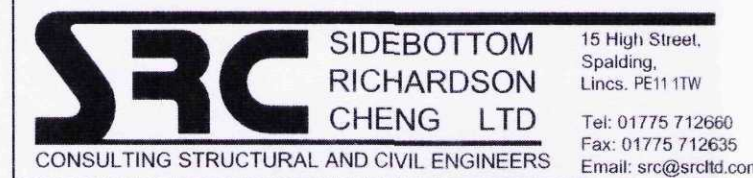

Project
Proposed Development
Station Street, Spalding
For Cley Developments

Title
Proposed Main Elevations
To Street

Date	April 2011	Scale	1:50	@A1
Drawn	HFM	Checked	SRC	
Design	SRC	File Name	18310-08	

DRG No. 18310/08

Rev
F