




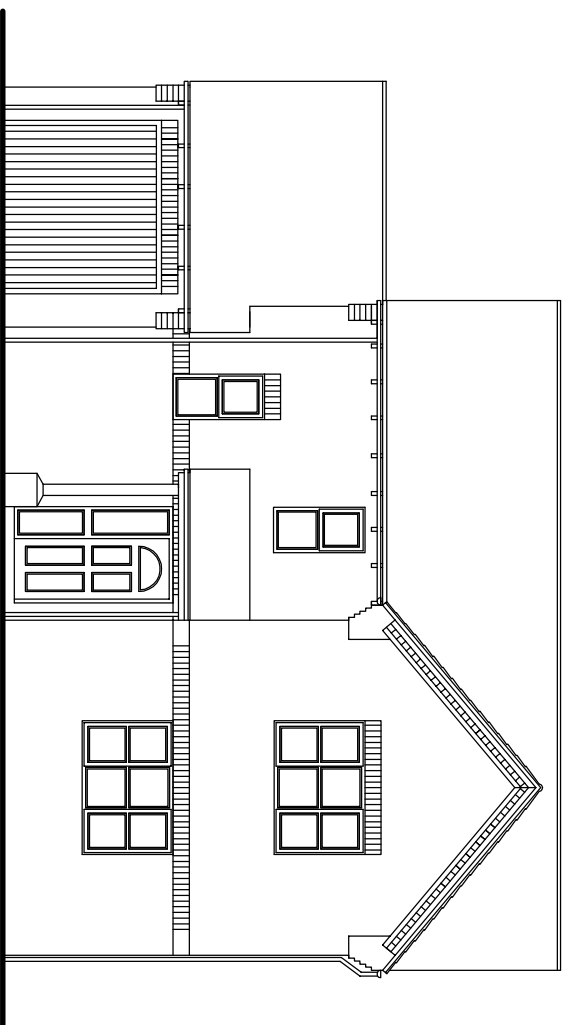


EXISTING FRONT (EAST) ELEVATION

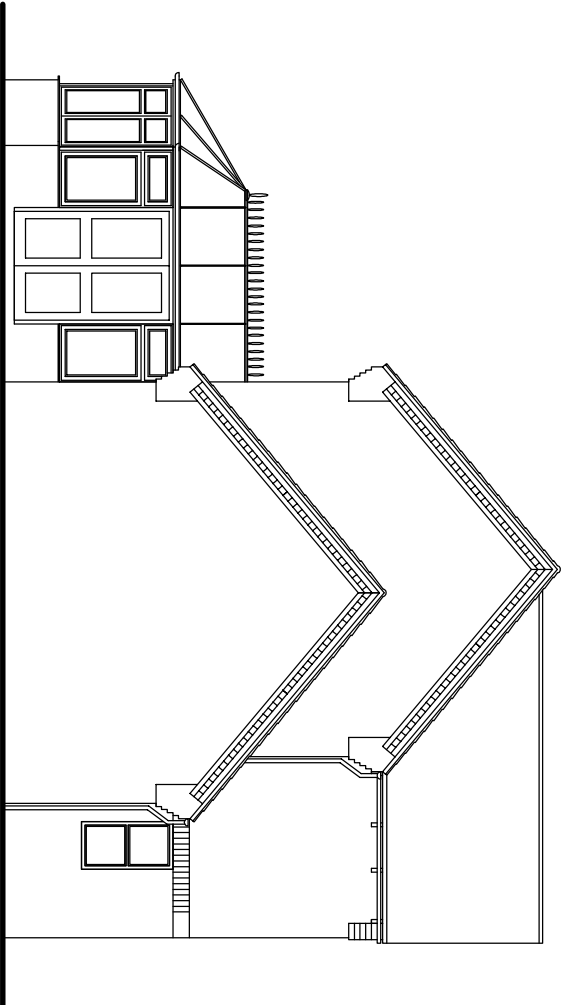


EXISTING SIDE (SOUTH) ELEVATION

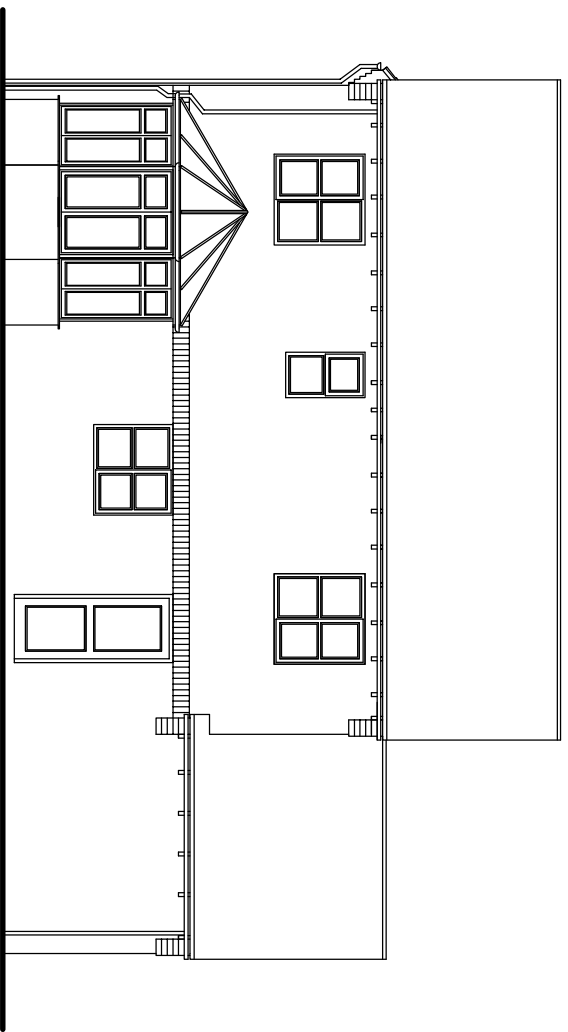


EXISTING REAR (WEST) ELEVATION

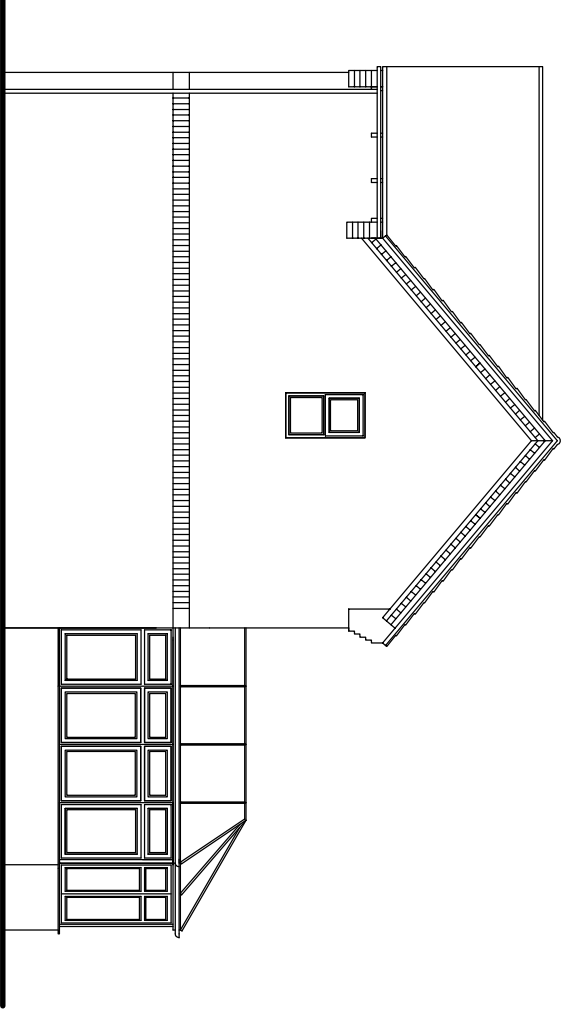


EXISTING SIDE (NORTH) ELEVATION

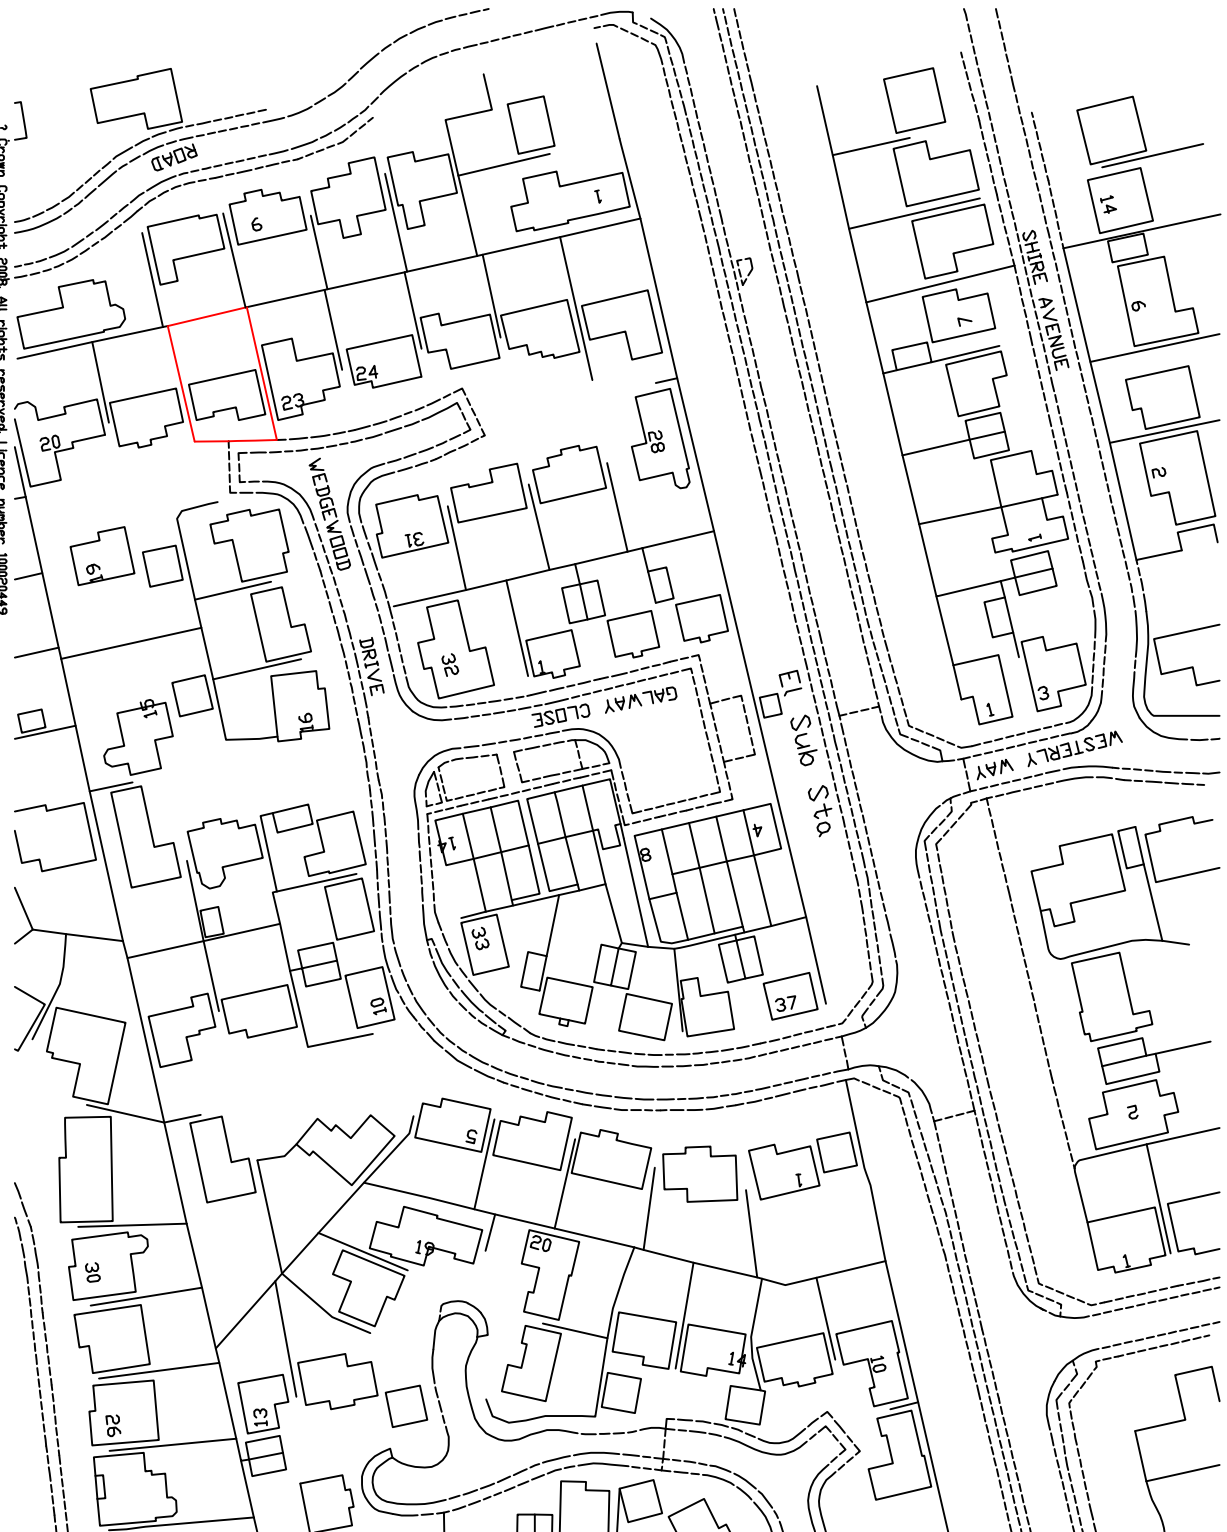

SITE PLAN 1:1250

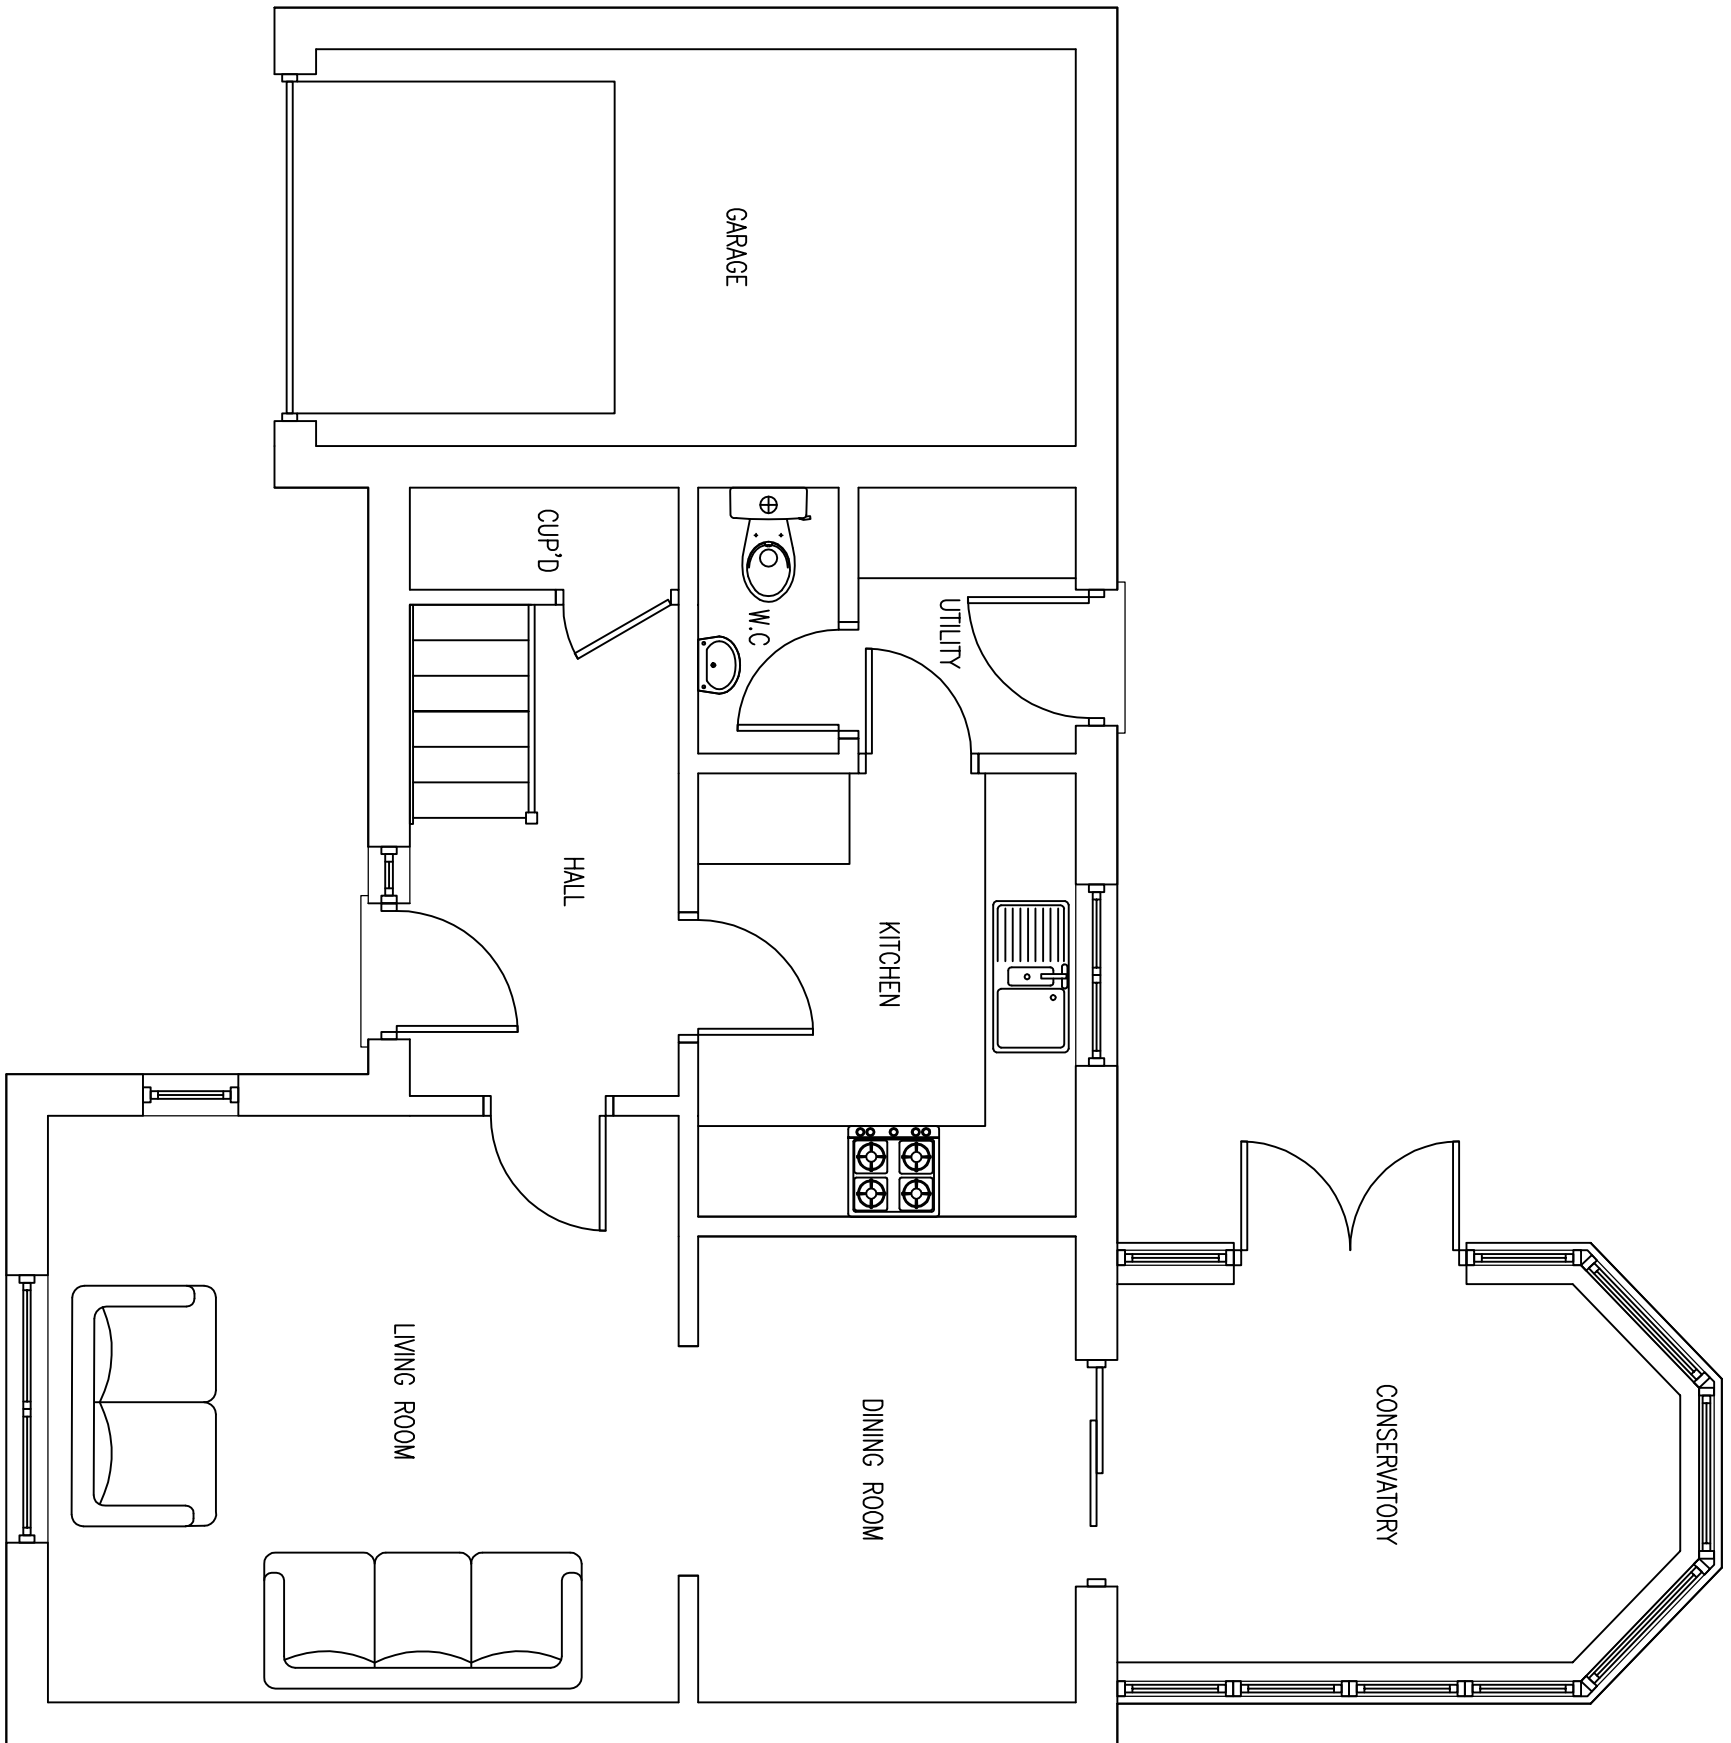

EXISTING GROUND FLOOR PLAN

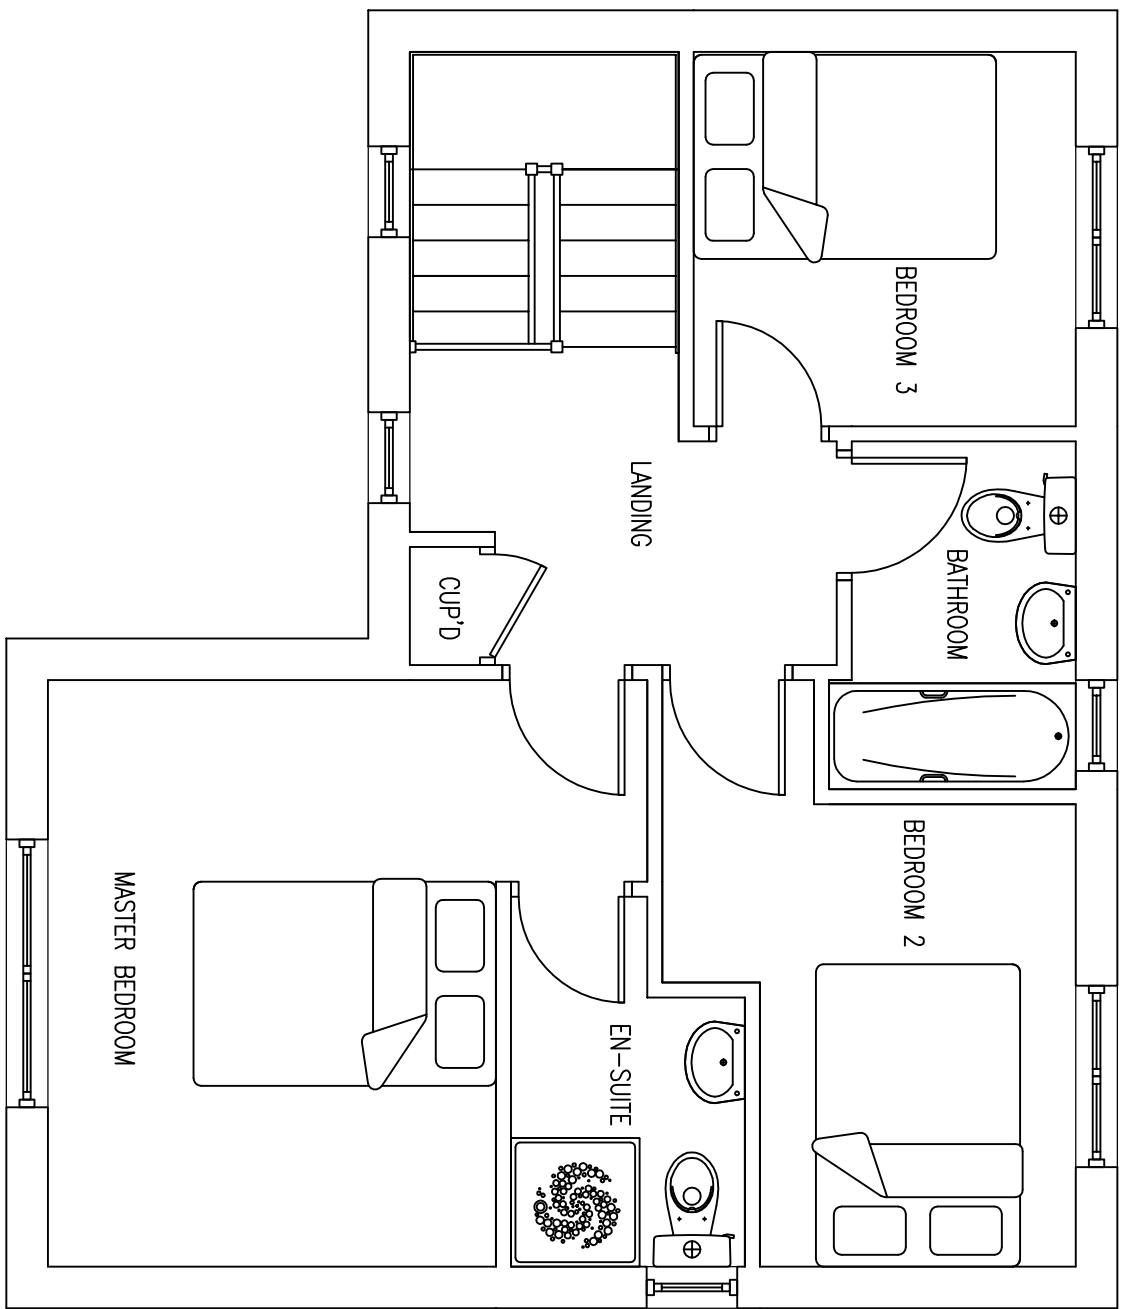

EXISTING FIRST FLOOR PLAN


EXISTING ELEVATIONS
EXISTING FLOOR PLANS
SITE PLAN

DRAWING NO.	DATE
WES/1666/14/00	AUGUST 2014
DRAWN BY:	SCALE
JC	1:50 1:100 1:1250

Client: MR & MRS LAWRENCE
22 WEDGEWOOD DRIVE
LINGS

Project: PROPOSED EXTENSIONS

Ref: WESTON DESIGN Ltd.
2 Austendyke Road
Weston Hills
Spalding
Lincs. PE12 6BX
Tel : 01775 724171
Fax : 01775 724145
Mobile : 0784 1718457
enquiries@westonbuildingdesign.co.uk

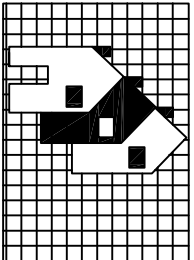

THIS DRAWING IS THE PROPERTY OF WESTON DESIGN LTD. AND IS NOT TO BE REPRODUCED OR USED IN ANY MANNER WITHOUT THE WRITTEN PERMISSION OF WESTON DESIGN LTD. ANY REPRODUCTION OR USE IN ANY MANNER WITHOUT THE WRITTEN PERMISSION OF WESTON DESIGN LTD. IS A BREACH OF THE COPYRIGHT AND PATENT RIGHTS OF WESTON DESIGN LTD. AND IS A CRIMINAL OFFENCE UNDER THE COPYRIGHT, DESIGN AND PATENTS ACT 1988. ANY PERSON WHO REPRODUCES OR USES THIS DRAWING IN ANY MANNER WITHOUT THE WRITTEN PERMISSION OF WESTON DESIGN LTD. IS LIABLE TO WESTON DESIGN LTD. FOR ALL COSTS AND DAMAGES INCURRED BY WESTON DESIGN LTD. IN CONNECTION WITH THE PROSECUTION OF ANY ACTION FOR INFRINGEMENT OF THE COPYRIGHT AND PATENT RIGHTS OF WESTON DESIGN LTD. THIS DRAWING IS THE PROPERTY OF WESTON DESIGN LTD. AND IS NOT TO BE REPRODUCED OR USED IN ANY MANNER WITHOUT THE WRITTEN PERMISSION OF WESTON DESIGN LTD. ANY REPRODUCTION OR USE IN ANY MANNER WITHOUT THE WRITTEN PERMISSION OF WESTON DESIGN LTD. IS A BREACH OF THE COPYRIGHT AND PATENT RIGHTS OF WESTON DESIGN LTD. AND IS A CRIMINAL OFFENCE UNDER THE COPYRIGHT, DESIGN AND PATENTS ACT 1988. ANY PERSON WHO REPRODUCES OR USES THIS DRAWING IN ANY MANNER WITHOUT THE WRITTEN PERMISSION OF WESTON DESIGN LTD. IS LIABLE TO WESTON DESIGN LTD. FOR ALL COSTS AND DAMAGES INCURRED BY WESTON DESIGN LTD. IN CONNECTION WITH THE PROSECUTION OF ANY ACTION FOR INFRINGEMENT OF THE COPYRIGHT AND PATENT RIGHTS OF WESTON DESIGN LTD.