




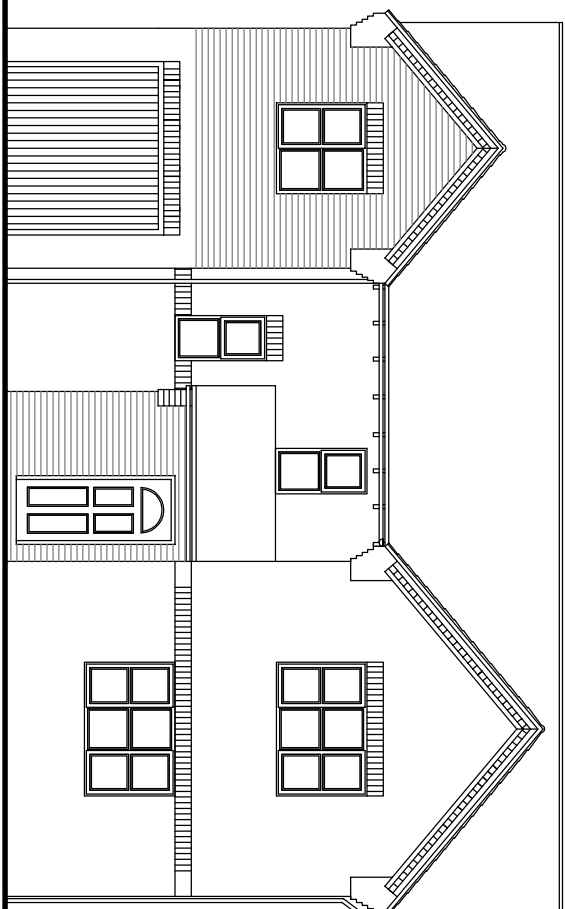


PROPOSED FRONT (EAST) ELEVATION

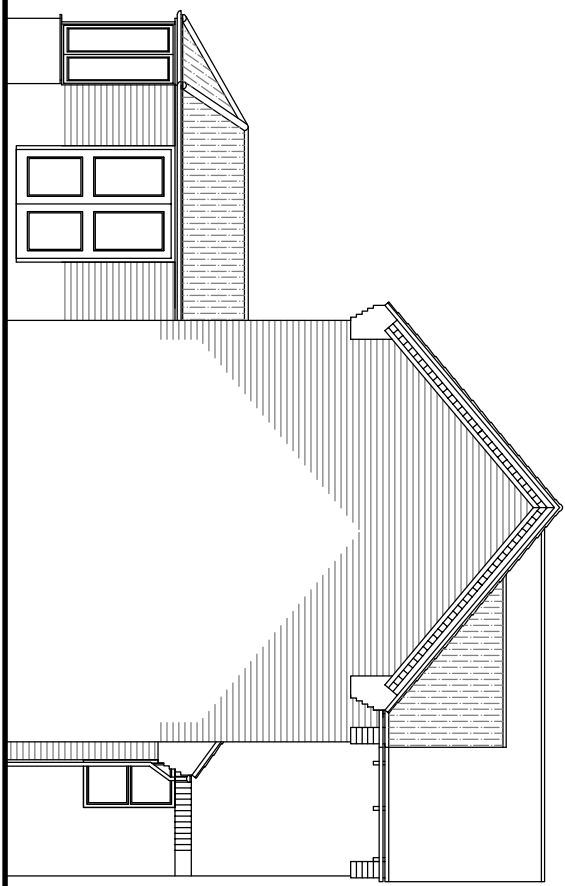


PROPOSED SIDE (SOUTH) ELEVATION

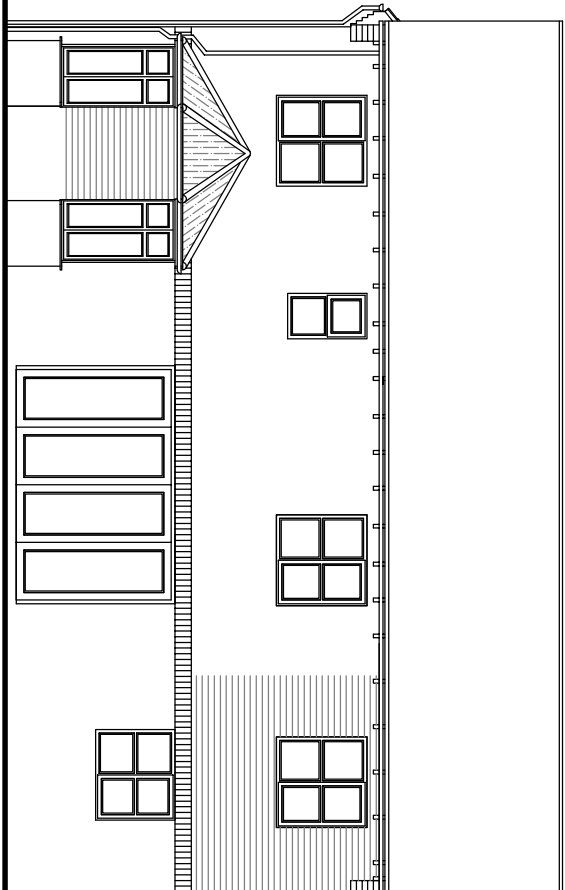


PROPOSED REAR (WEST) ELEVATION

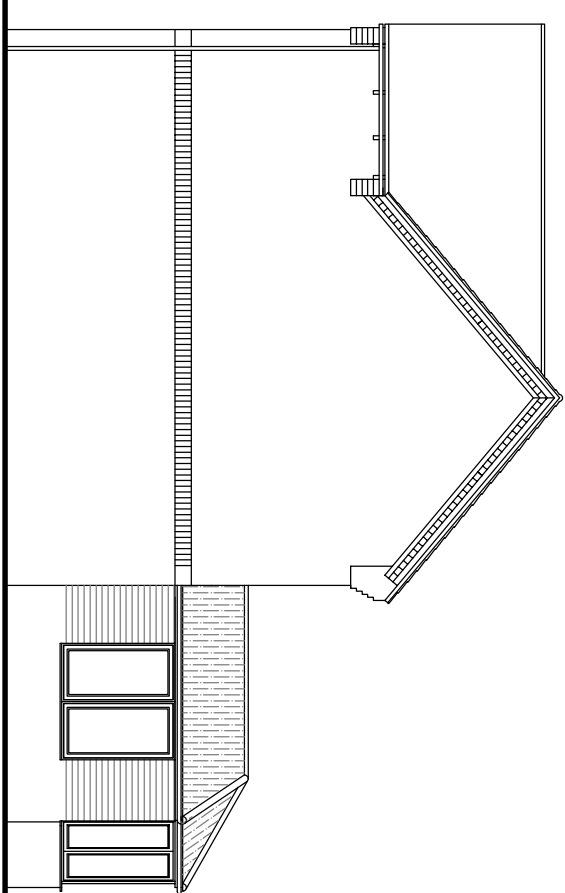


PROPOSED SIDE (NORTH) ELEVATION

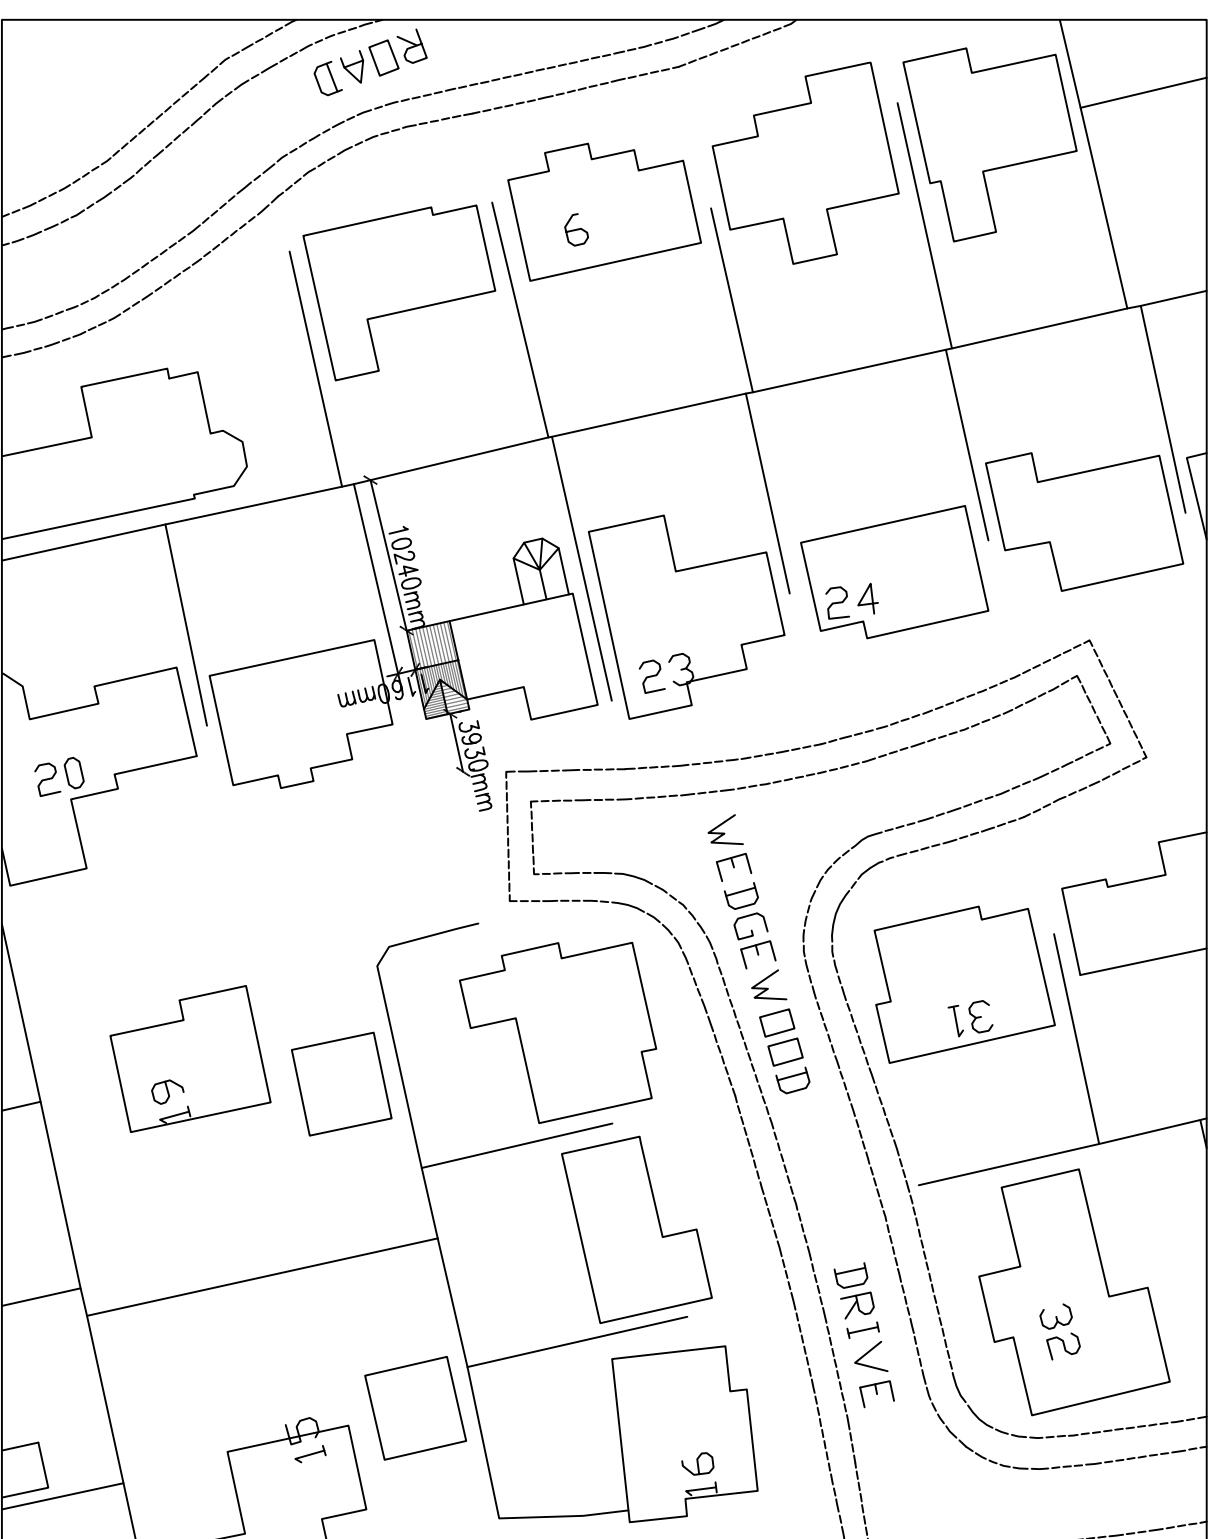

BLOCK PLAN 1:500

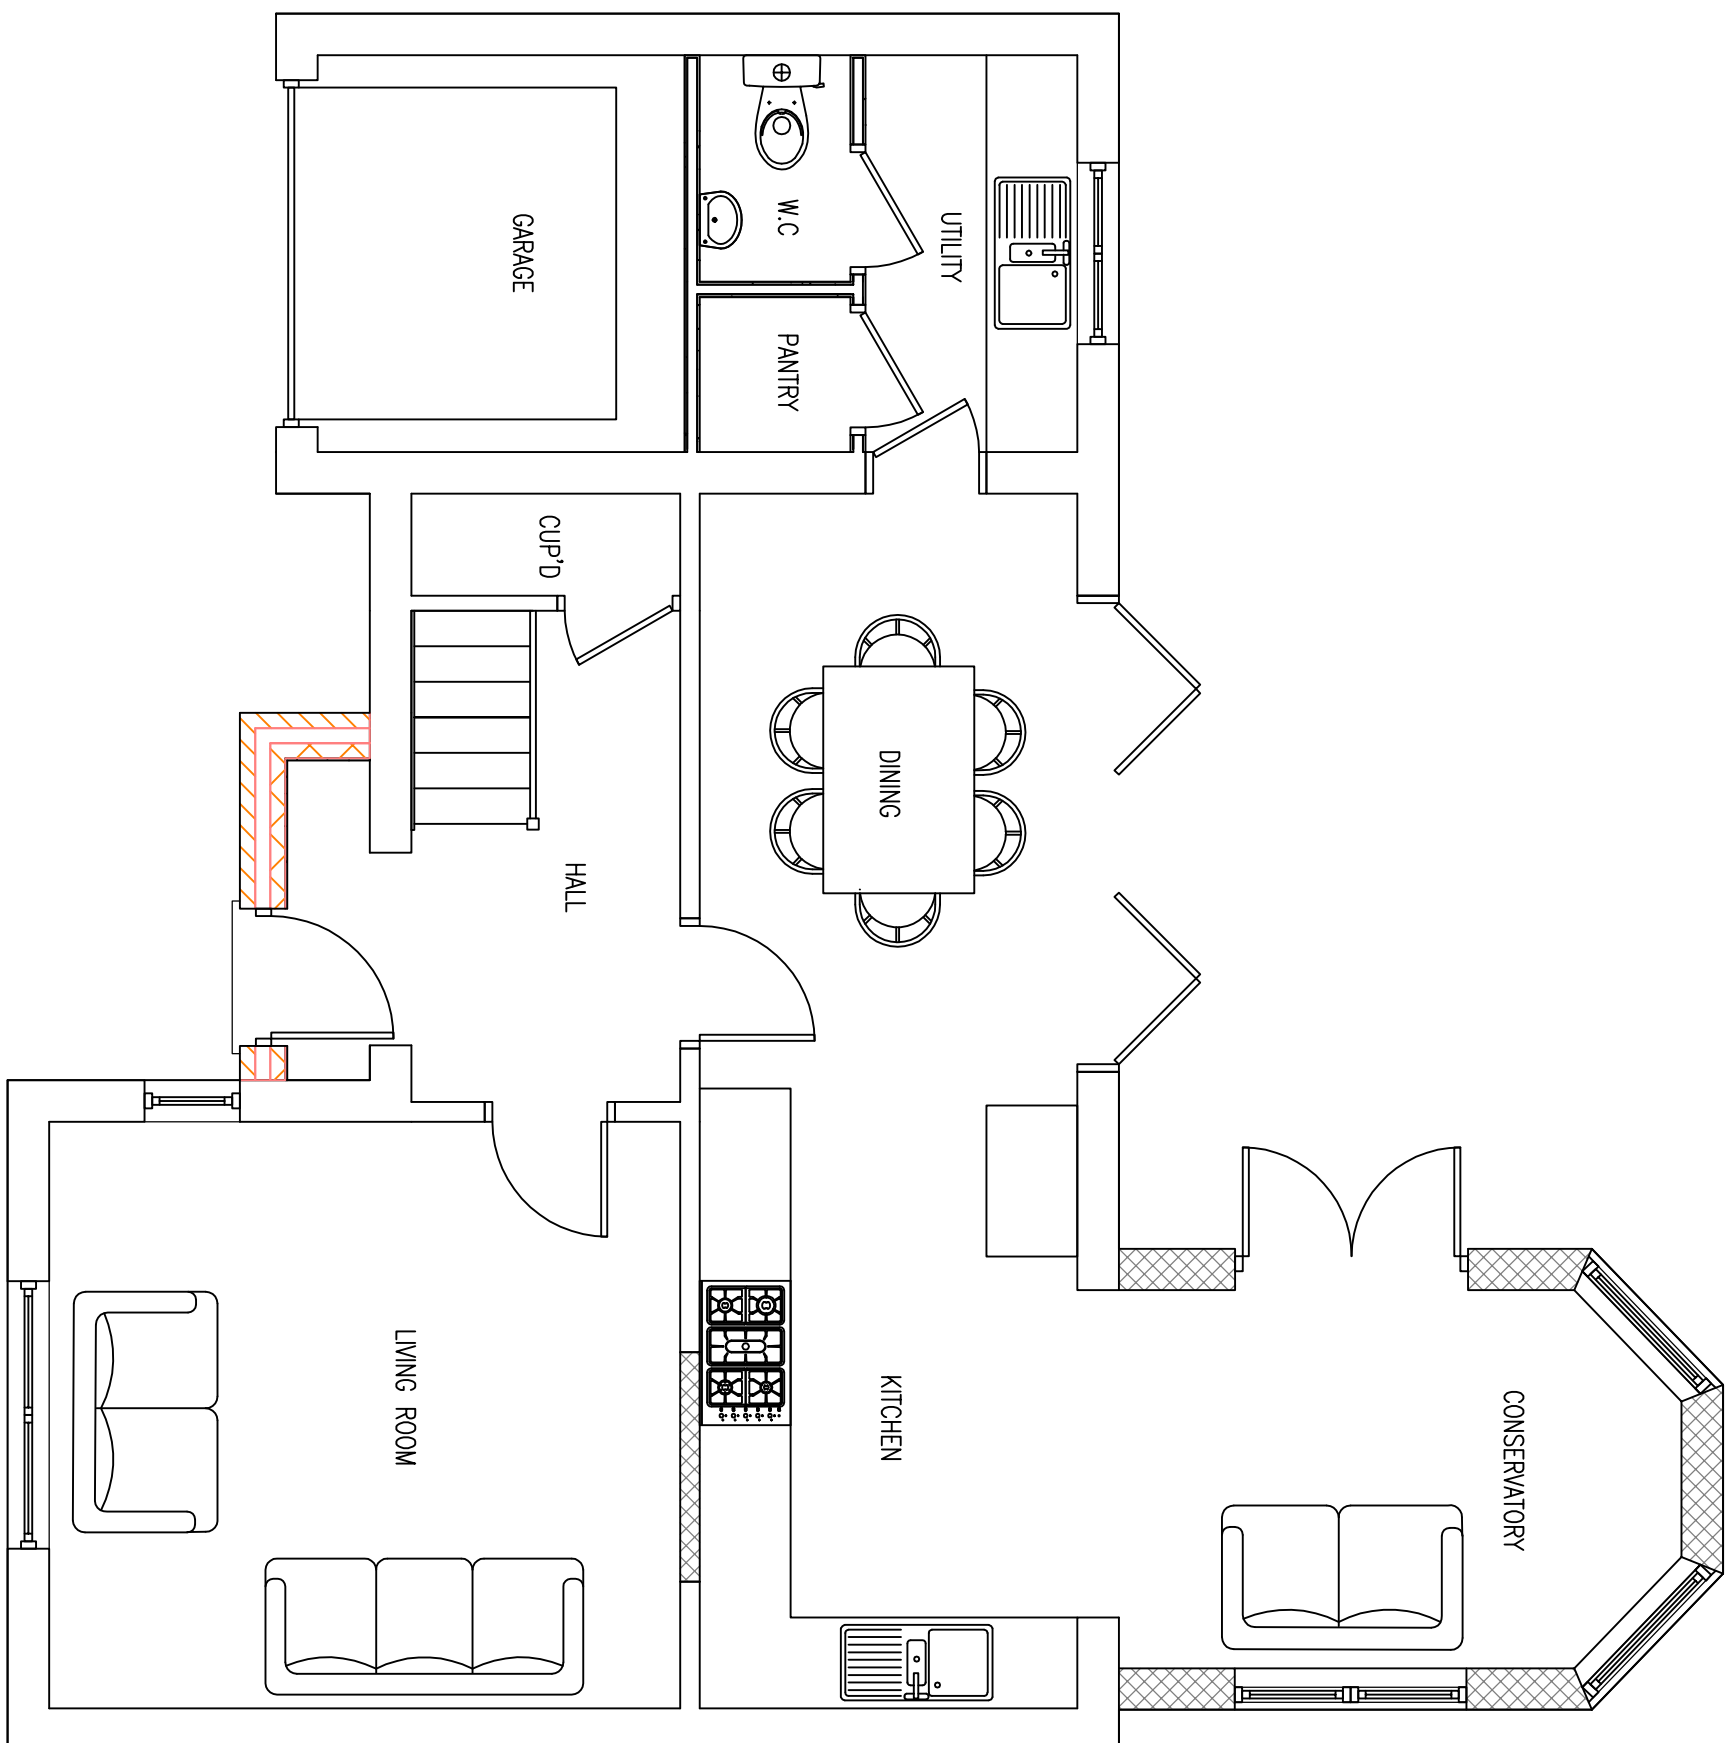

PROPOSED GROUND FLOOR PLAN

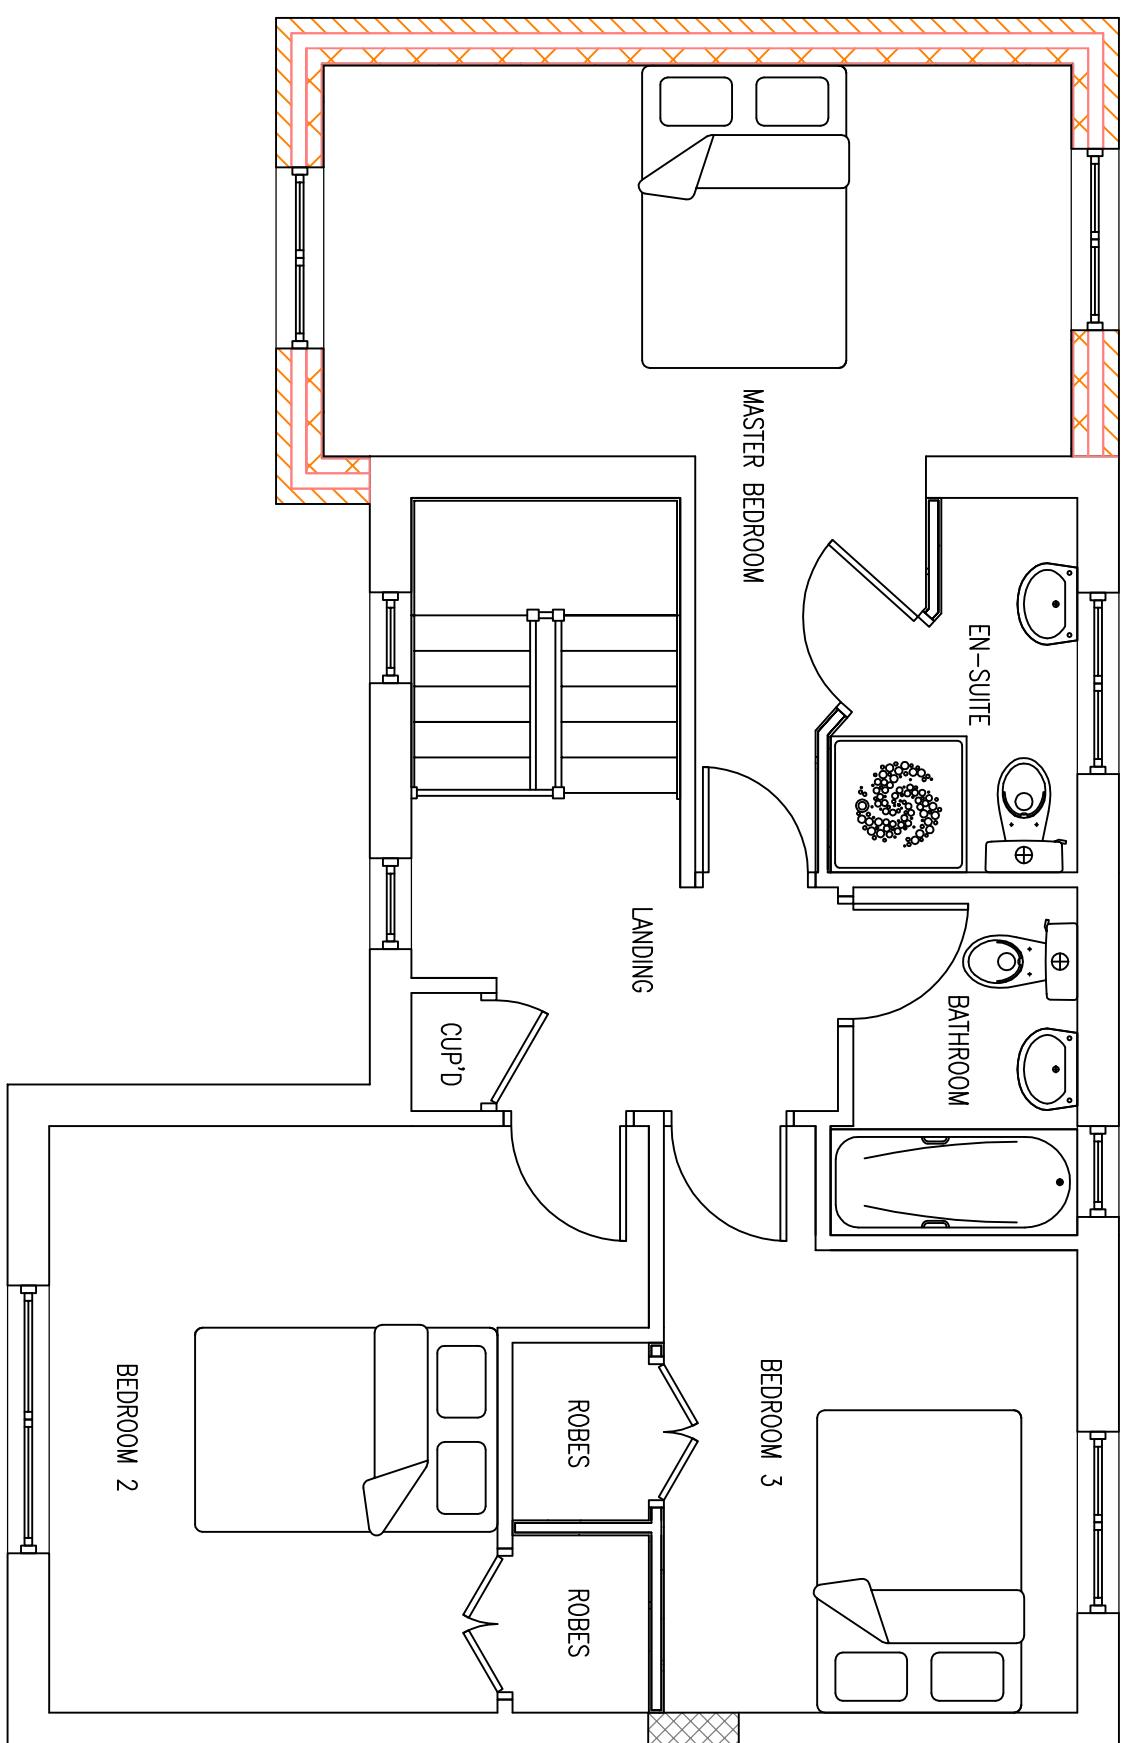

PROPOSED FIRST FLOOR PLAN

[illegible]

WESTON DESIGN Ltd.
2 Austenhythe Road
Weston Hills
Spending
Lincs. PE12 6RX
Tel: 01753 724171
Fax: 01753 720445
Mobile: 0784 1718657
enquiries@westonbuildingdesign.co.uk



Project:	PROPOSED EXTENSIONS
Client:	MR & MRS LAWRENCE 22 WEDDERWOOD DRIVE SPALDING LIMCS

DRAWING:
PROPOSED ELEVATIONS
PROPOSED FLOOR PLANS
BLOCK PLAN

DRAWING N°:	DATE:
WES/1666/14/01	AUGUST 2014

DRAWN BY: JC

SCALE: 1:50 1:100 1:500

[illegible]