



Contractor to check all Dimensions on site prior to ordering materials / commencing work.Do Not Scale from this Drawing - If In doubt then please ask

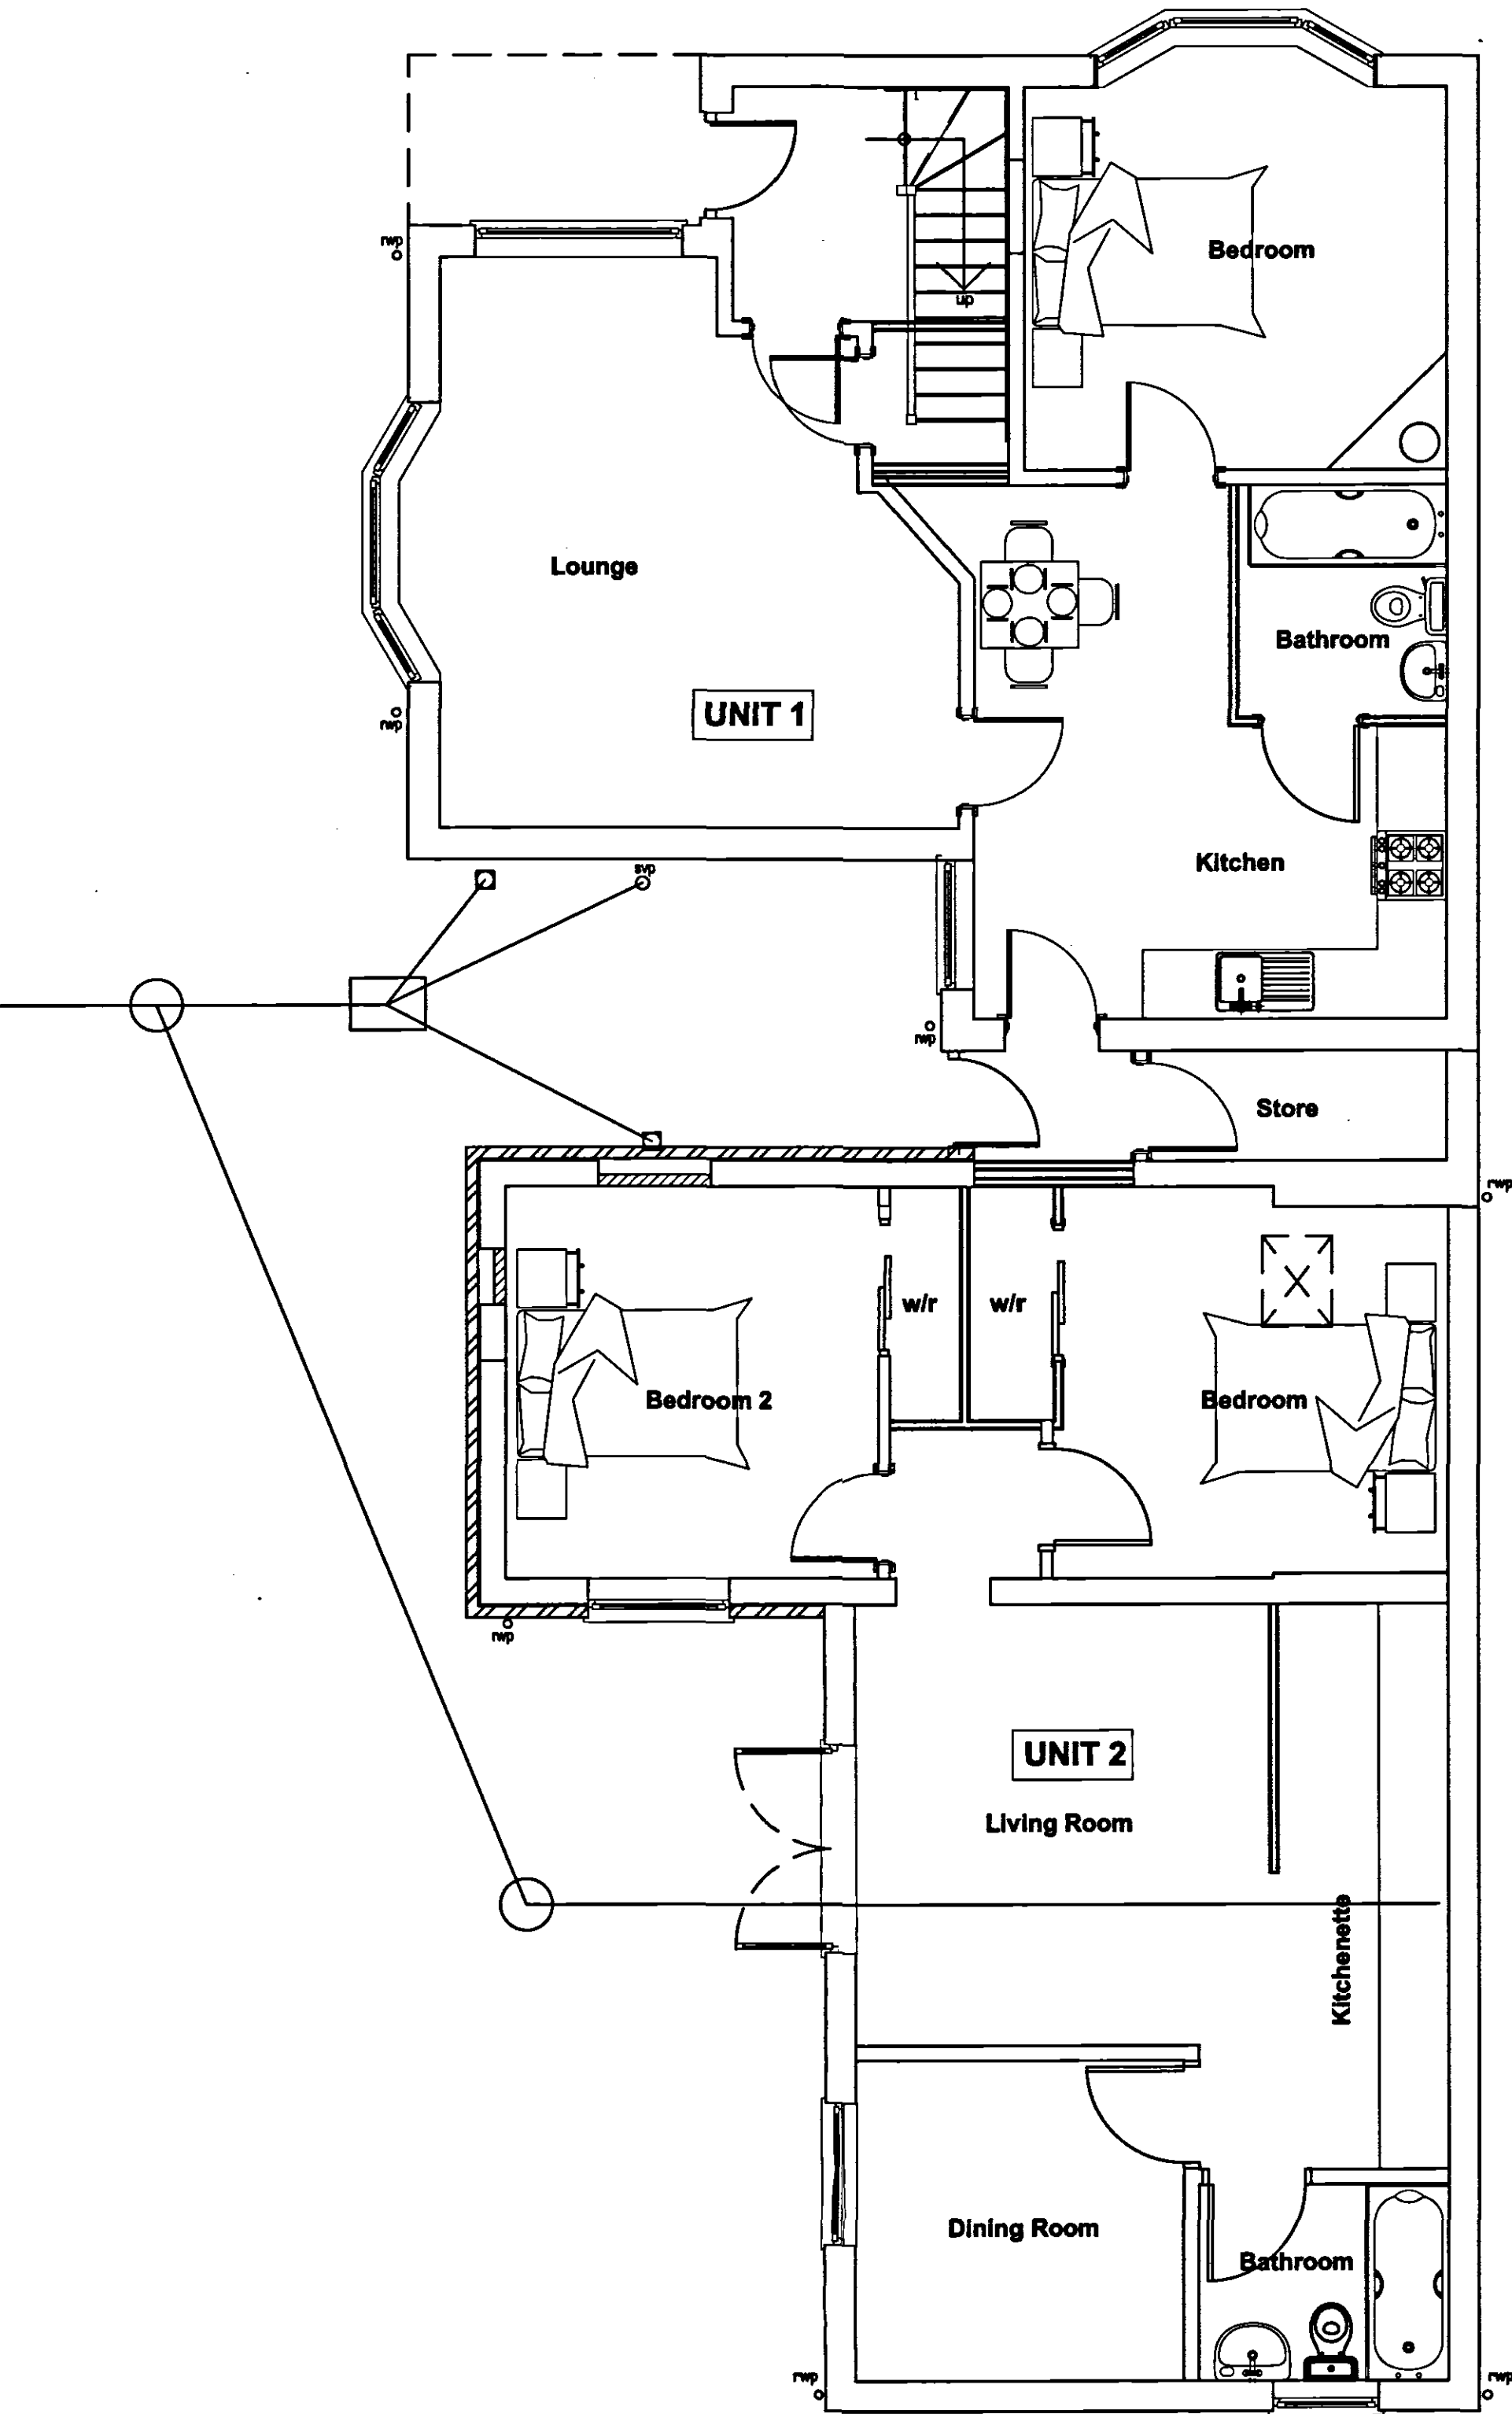

Proposed Ground Floor Plan
Scale 1:50

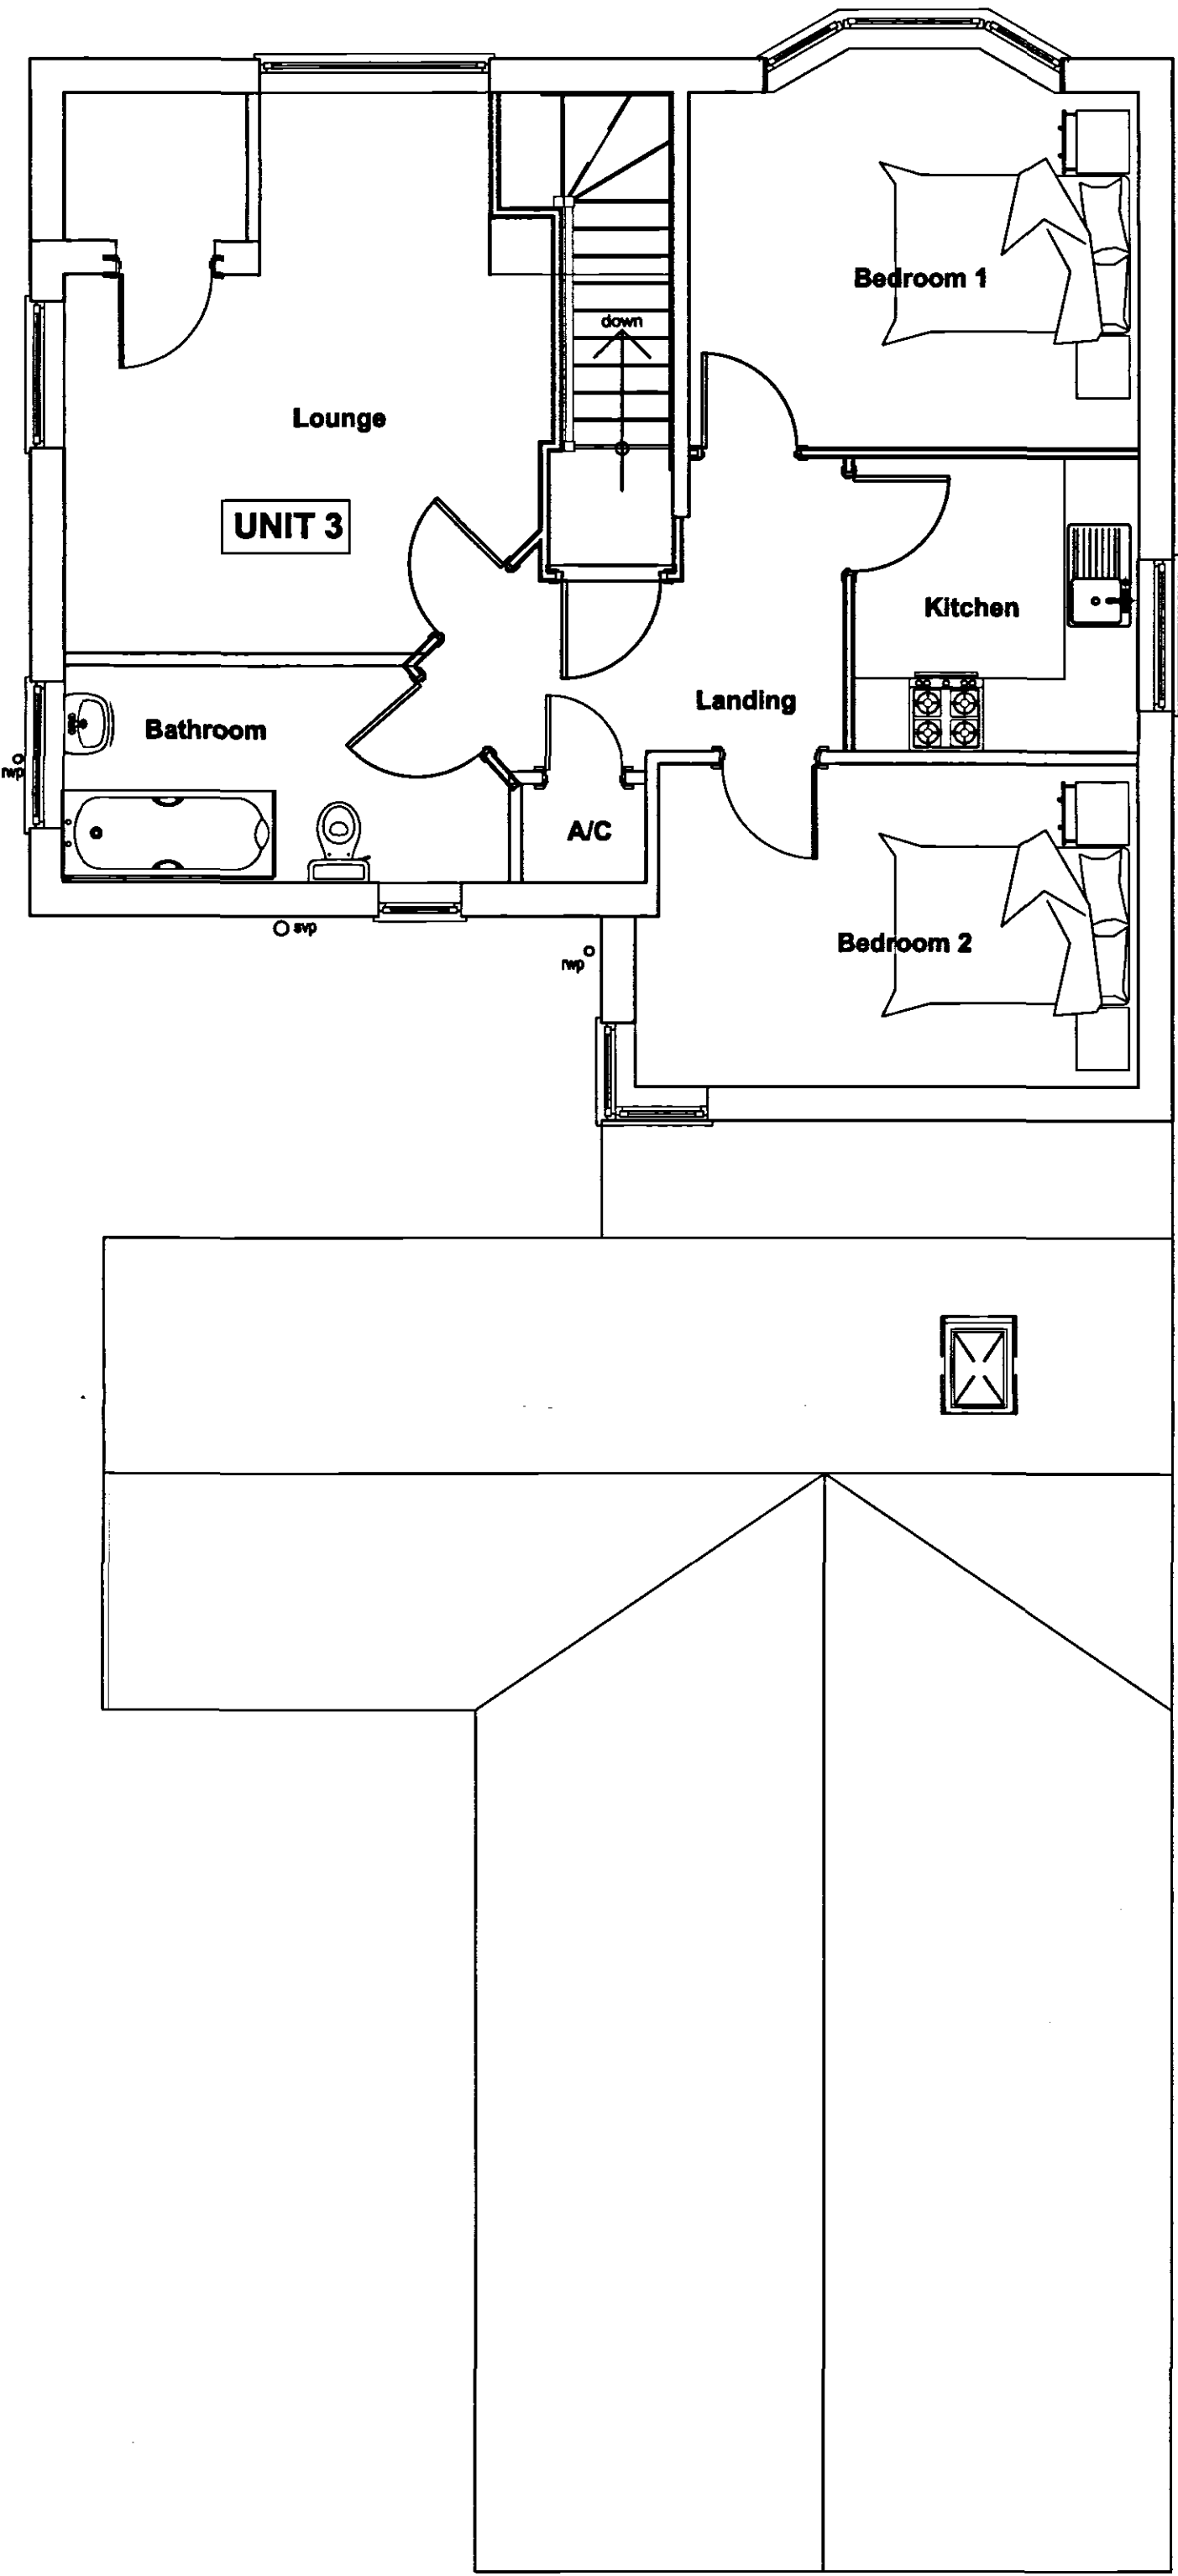

Proposed First Floor Plan
Scale 1:50

GENERAL CONDITIONS
Contractors are responsible for checking all dimensions on site when work commences and before ordering any materials. Any discrepancies should be brought to the attention of the Client for remedial action before commencing further.
All details shown are based on typical site conditions for that area, any abnormal conditions should be brought to the attention of the Client and Local Authority.
The notes shown are mainly to cover the requirements of Building Regulations and should not be treated as full specification.
No allowance has been made for any Structural Calculations, a "SAP" calculation, Soil Investigation or Flood Risk Assessment. If deemed necessary then these will be a chargeable extra. All steel beam sizes shown on drawing are all subject to confirmation from Structural Engineer.
All materials not specified to be of a standard suitable for the work proposed and be fit for purpose. All work to be in accordance with good building practice and all necessary BS codes for Workmanship on Building Sites.

Client :
Mr D Roberts
75 Bourne Rd
Spalding

Site :
Proposed Conversion of Existing 3
Bedroom Detached House with
Annexe to 3 Self Contained Flats at:
73 Hawthorne Bank
Spalding

Drawing Title
Proposed Plans

remway
Design Ltd
2nd Floor - 58 Sheepmarket
Spalding
PE11 1BH
Tel : 01775 758 921
e-mail: enquiries@remwaydesign.co.uk

Scale : As Noted

1582 - 02

1582
Planning & Development
13 JUN 2008
Ref: 0696105

FILE COPY

SUPERSEDED