

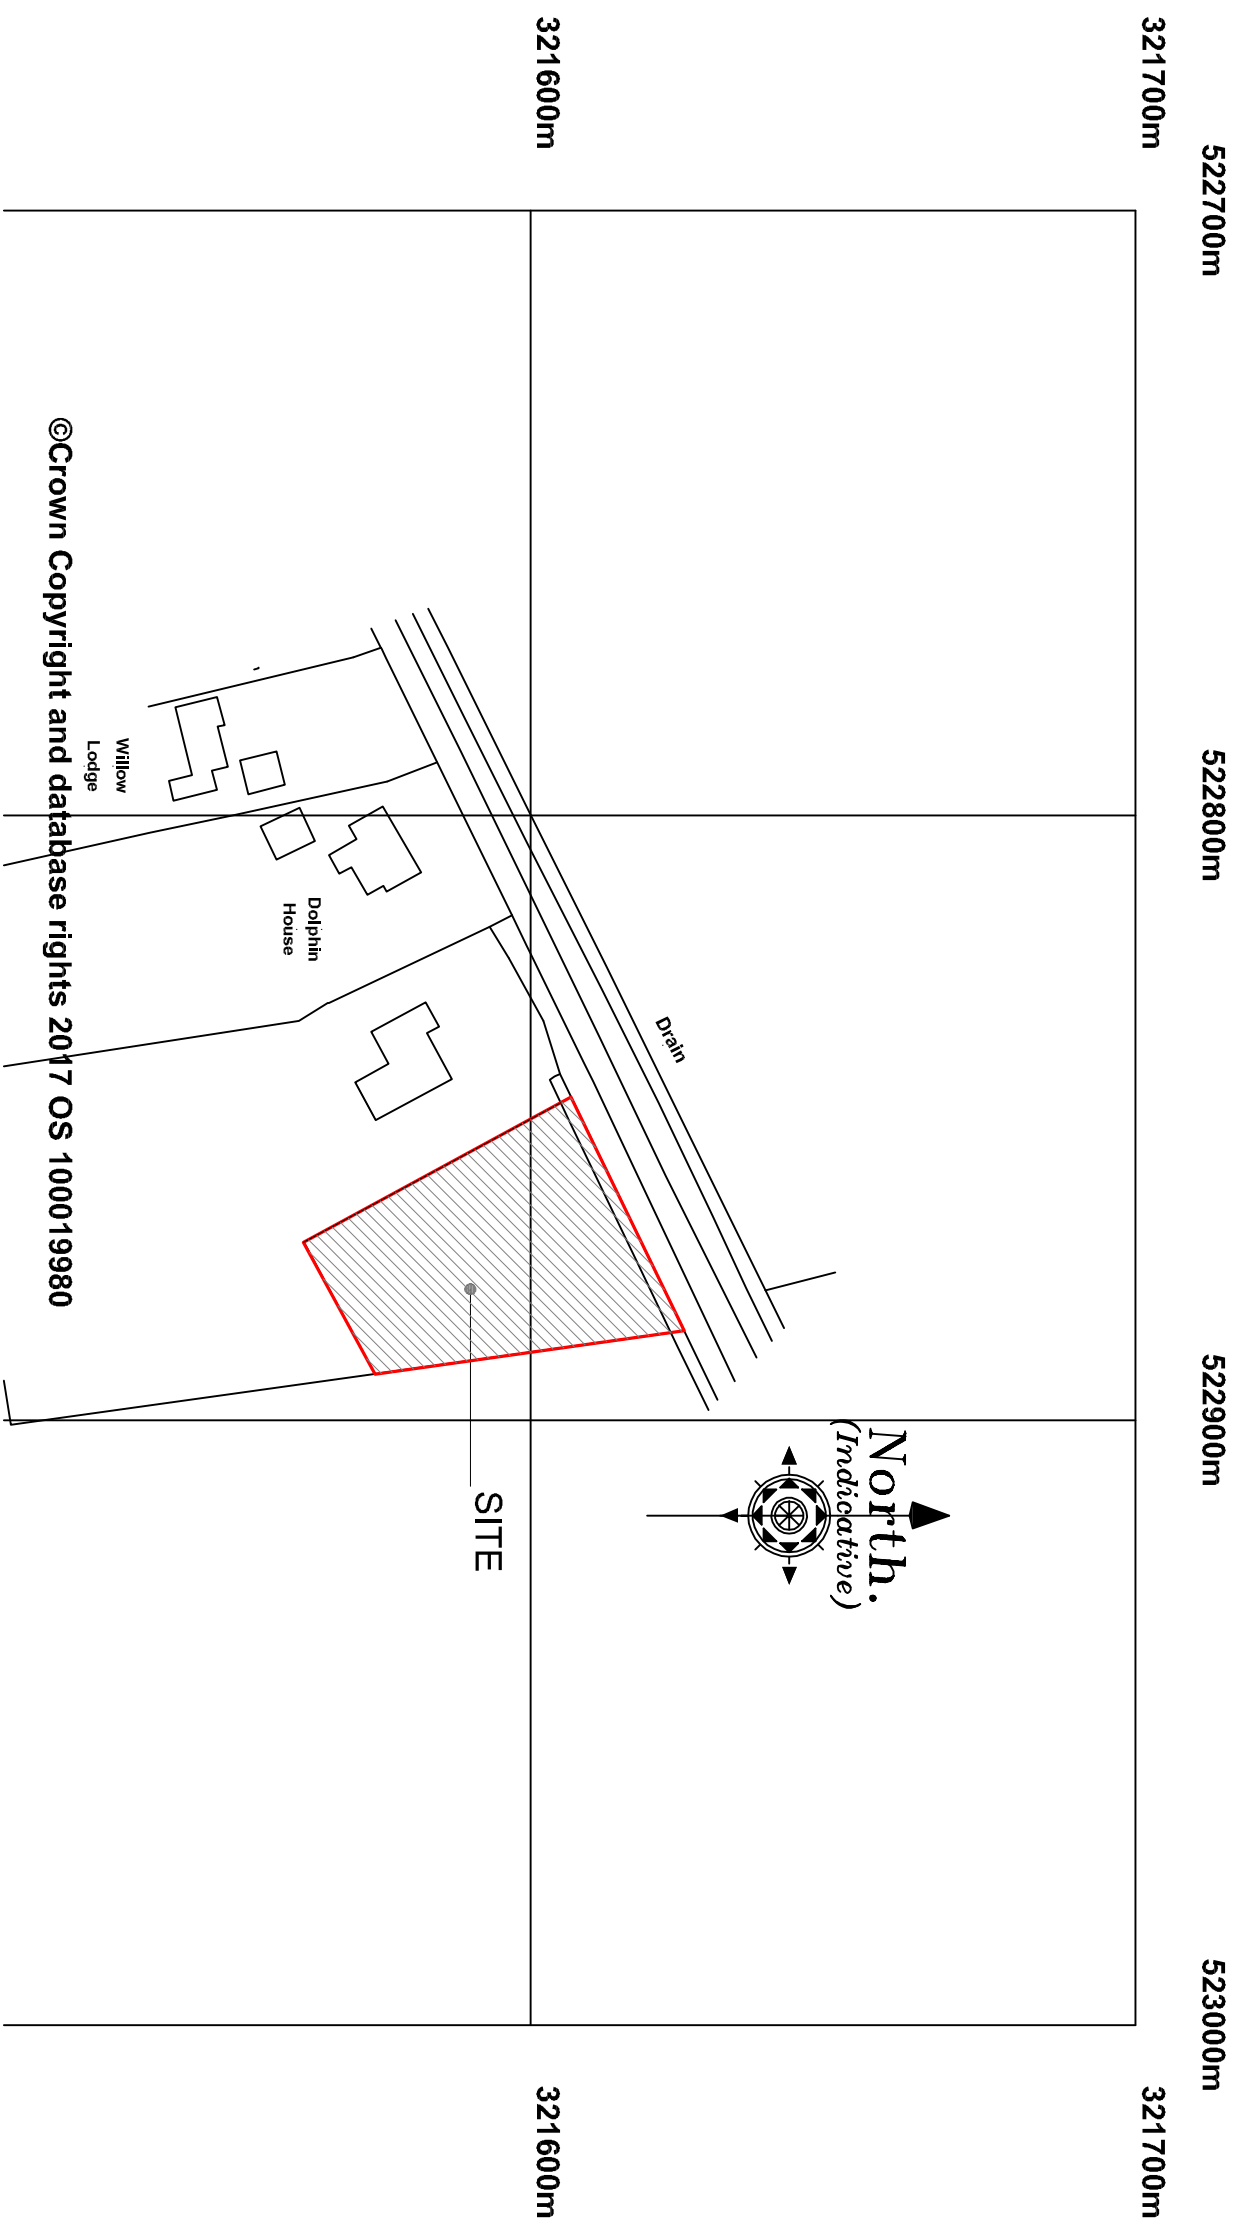


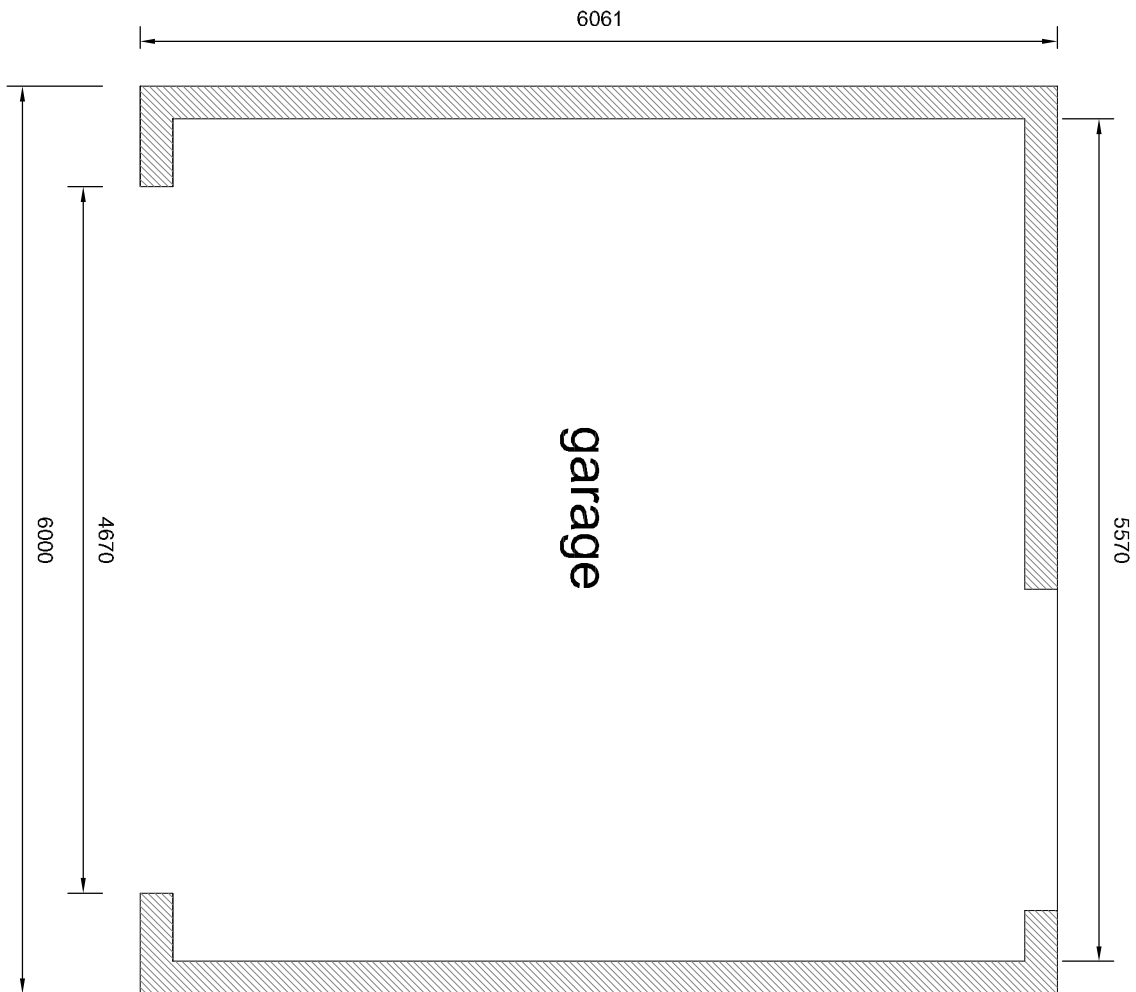

PROPOSED GARAGE ELEVATIONS

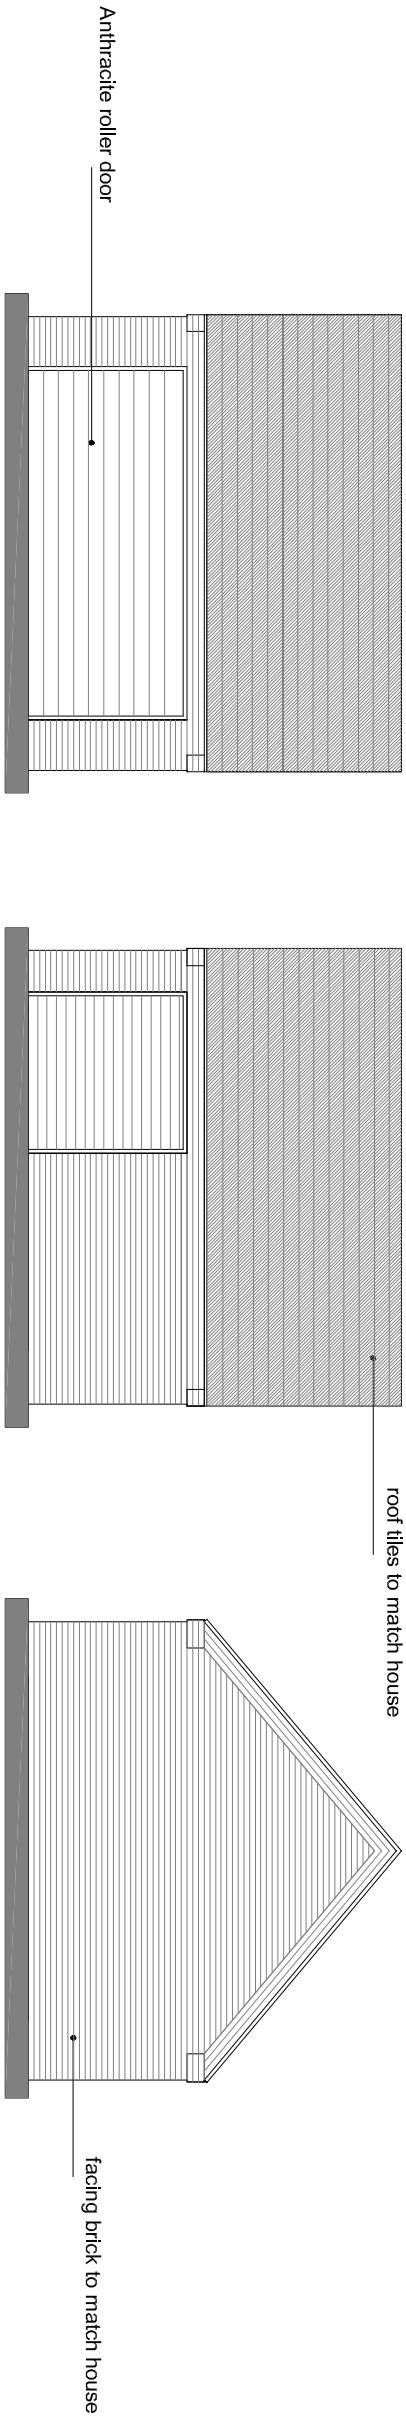

GARAGE FLOOR PLAN

PLANTING SCHEDULE - HEDGES					
hedge	species	Qty	height on planting / density of planting	maine grown/ supplied to site	Maintained height
H1	Native hedge	5 per m	200 mm centre - 600mm high on planting	contractor grown	1200mm

All ground to be ploughed, cultivated and filled prior to planting, and treated with slow release fertiliser. Woods and foreign material including stumps and logs to be removed from the site.

All stumps to be skinned at corners, provided they are within or on condition of the boundary.

Stumps to be planted in shallow pits with a level of compost to the bottom and are to be skinned and not left protruding. The stumps are to be at least 600mm higher than the stated height of the tree to be removed and sufficient to sustain the tree for two years.

Stumps and trees to be skinned in dry patches.

Any stumps that die due to be replaced.

Any stumps that die due to be replaced.

Attire and stumps are to be maintained for a two year period beginning with the date of completion of the scheme and, during the period, to be kept in good condition.


New Trees

- T1 Acer
T2 Cherry

New trees to be of standard 1800 mm high with well-developed fibrous roots. On windward side pressure treated timber stake to support root and of tree. Set each tree in minimum 300 x 300 x 300 mm pit with peat mulching in base. Ensure tree is well-watered in.

Provide protection if rabbit are a problem.

Provide mulching mat to suppress weed growth around base of tree or until tree is established and cover with 20mm of soil.

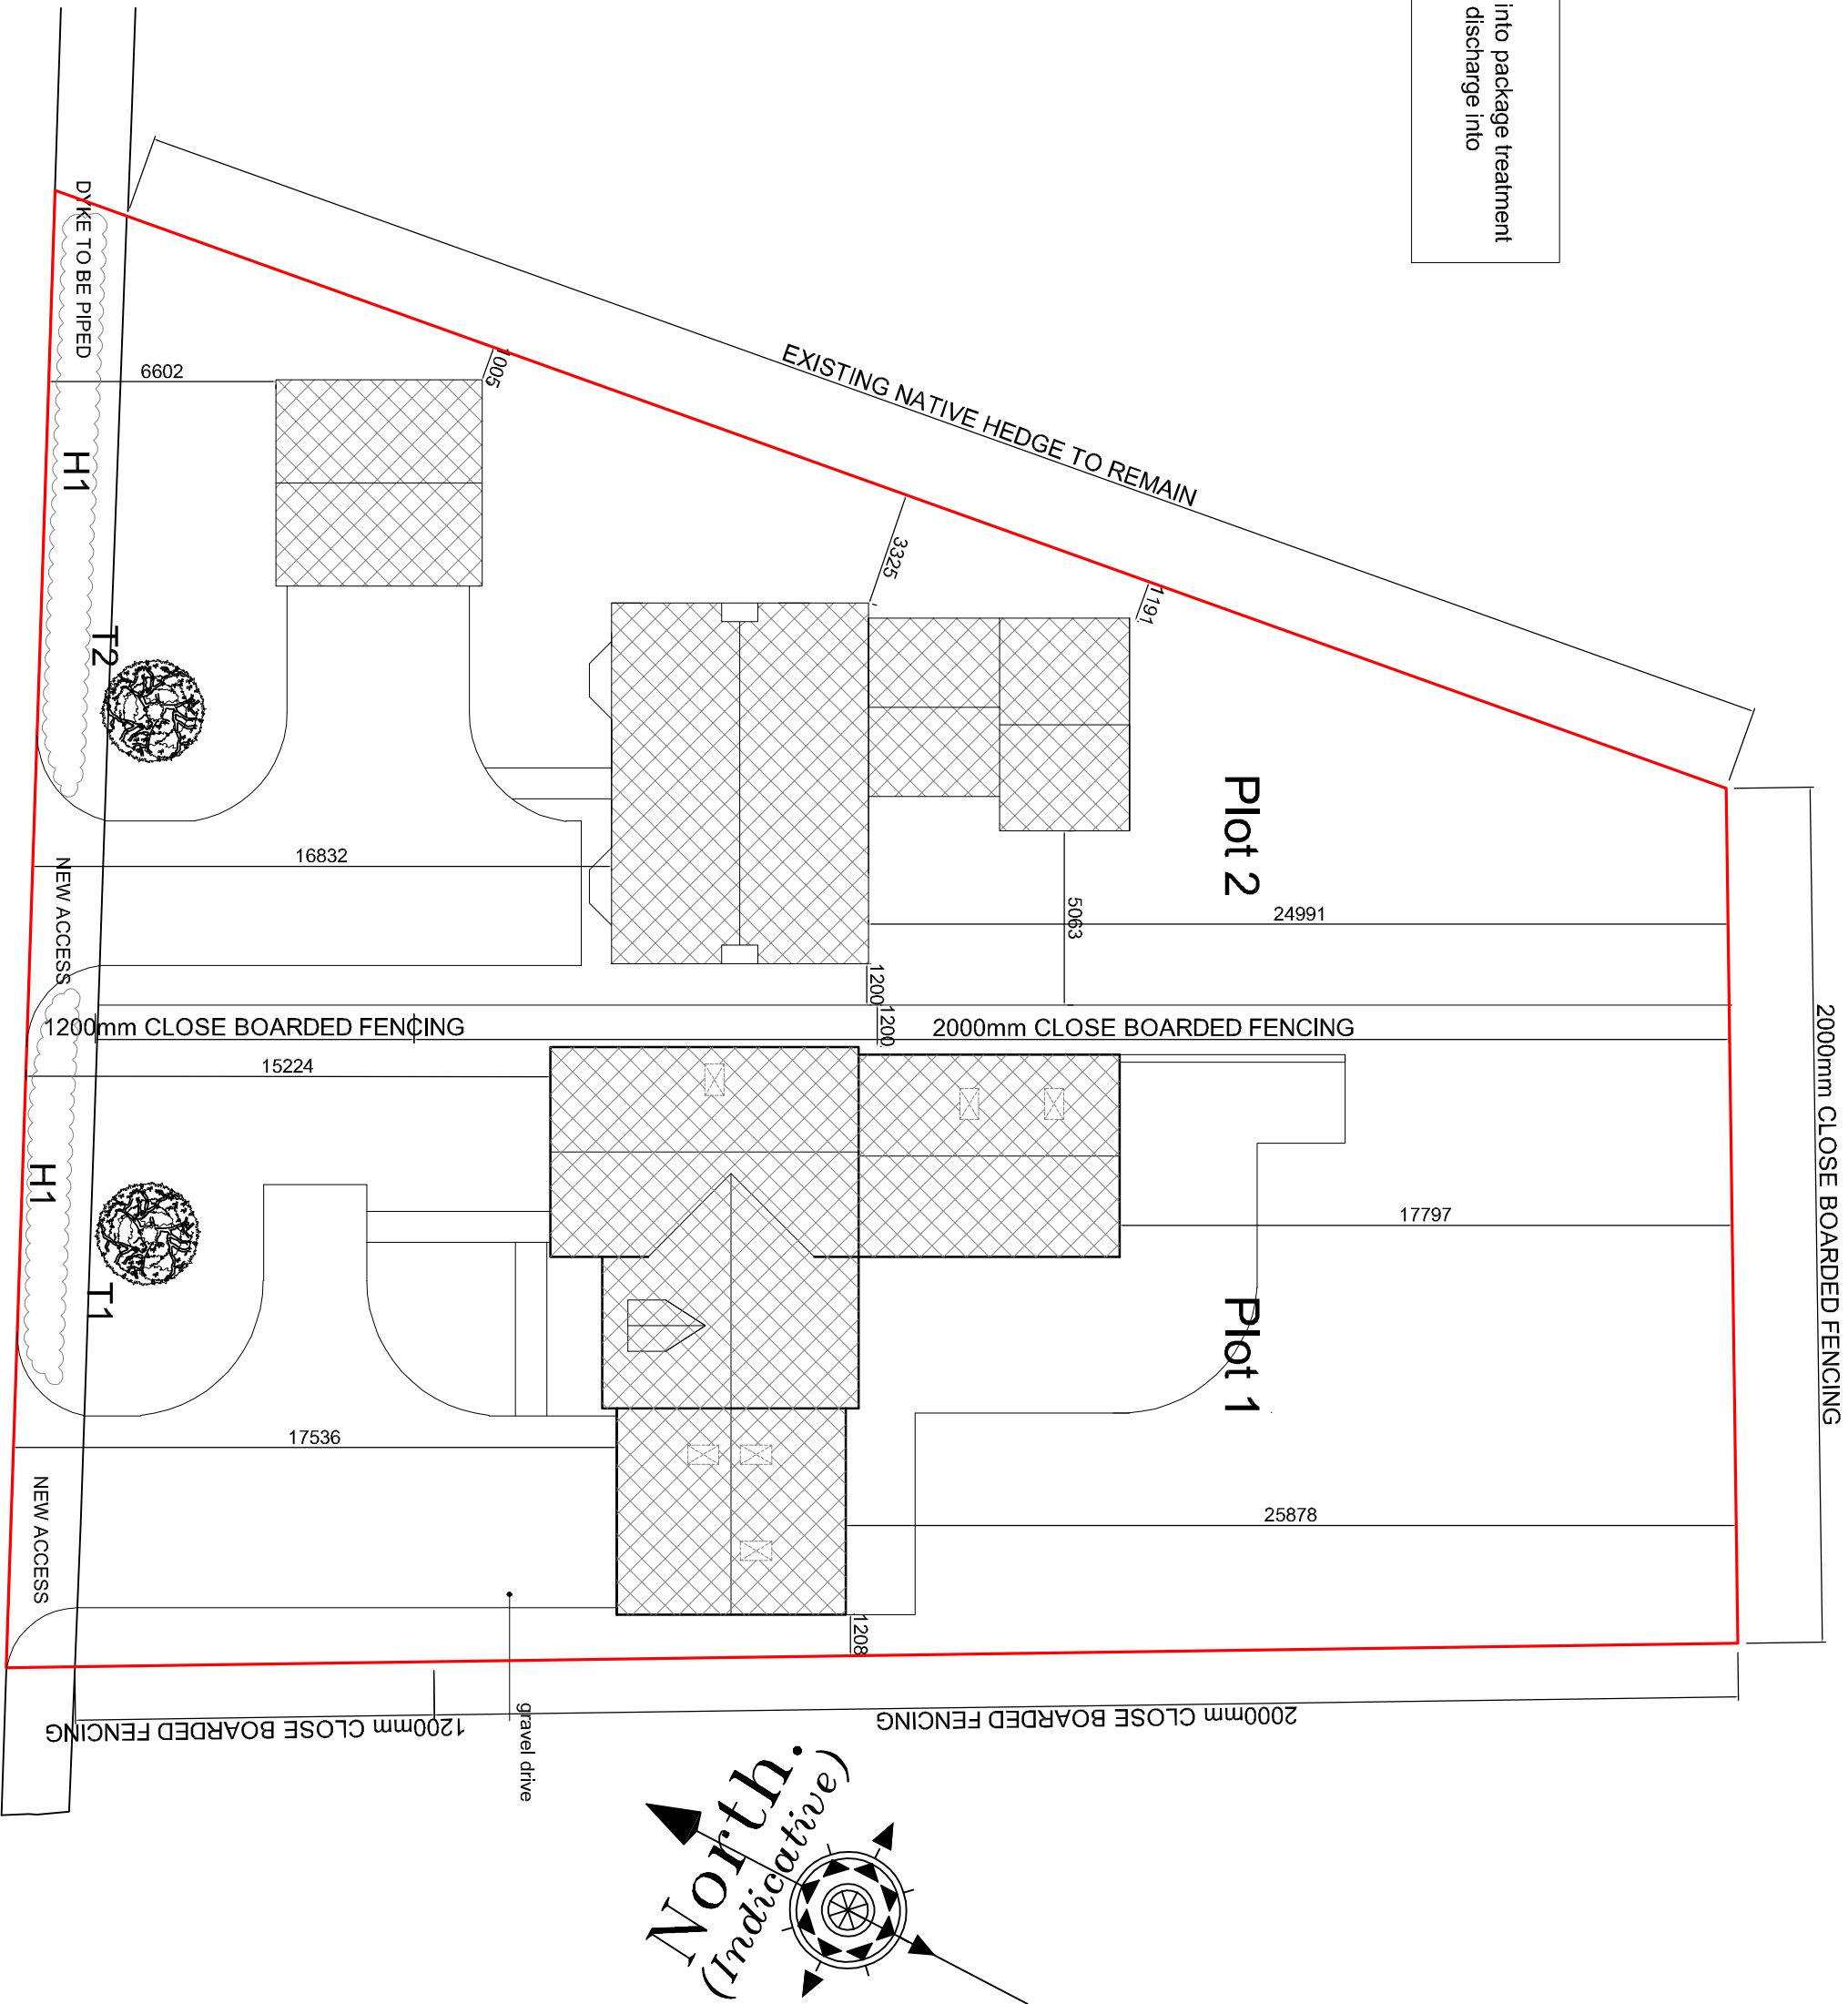

PROPOSED BLOCK PLAN

Revision	Date	Drawn	Description
8	11/08/20	AWM	Amendment to plot 1 design and landscaping
A	26/11/19	AWM	Amendment to red line to include dyke and access

com

Drawing Planning (Garage, block and Location Plans)

Scale	1:50, 1:100,	Drawn	AWM	Checked	TAC	Date	22/10/2019
-------	--------------	-------	-----	---------	-----	------	------------

17/495/PA/007B