


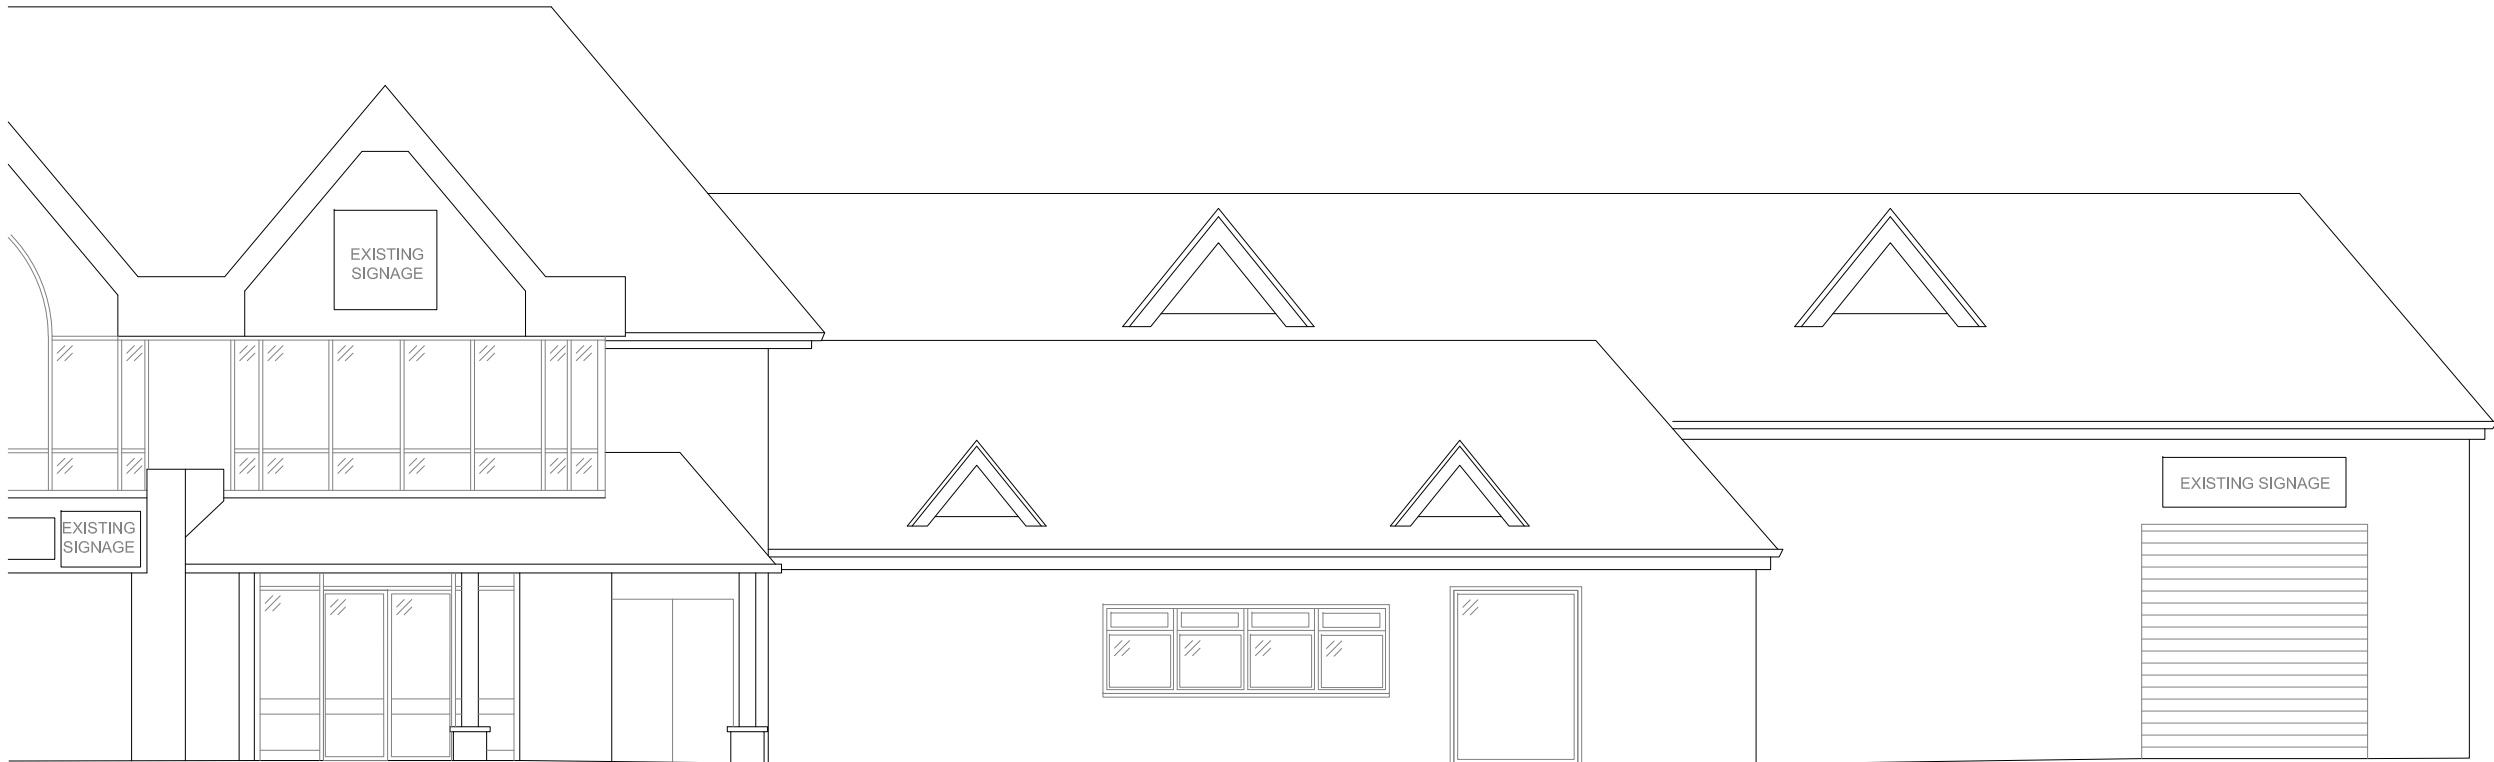

01


EXISTING FRONT ELEVATION (CAR PARK)
Scale 1:100



02

EXISTING REAR ELEVATION (WINSOVER ROAD)
Scale 1:100

SCALE BAR 1:100

 

The copyright of this drawing and any design therein is vested in HLP UK Ltd and cannot be copied or reproduced in whole or in part without their written consent. Do not scale from this drawing. Report any errors immediately.

RAG RATING

GREEN

Revision	Amendment	Date
A	Signage amended	28/06/21
-	Initial Issue	23/04/21

Newbury 1
Centrix@Keys
Keys Business Village
Hednesford
Staffordshire
WS12 2HA
T: 01543 275101
F: 01543 458278
E: design@hlpuktd.net
W: www.hlpuktd.net



Poundland
Pattison House, Midland Road,
Walsall, West Midlands, WS1 3TX
TEL 0121 526 8395. FAX 0121 568 7382.

Store
12-18 Winsover Road
Spalding
PE11 1EJ

Drawing Title		
Existing Elevations		
Drawing Number	Revision	Paper Size
HLP / 1303 / 03	A	A3
Drawn	Date	Scale
TC	Apr 2021	1:100