

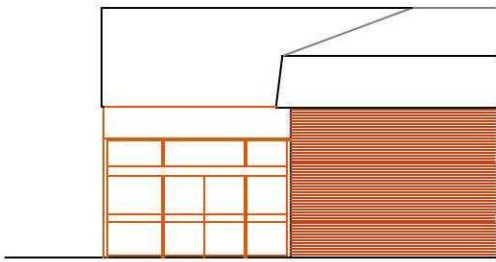


NORTH ELEVATION

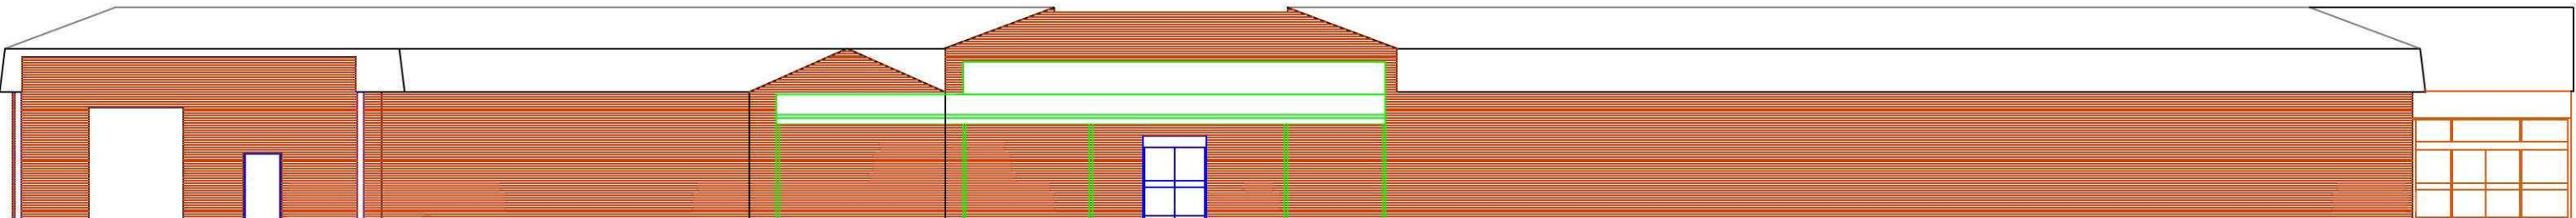

SOUTH ELEVATION

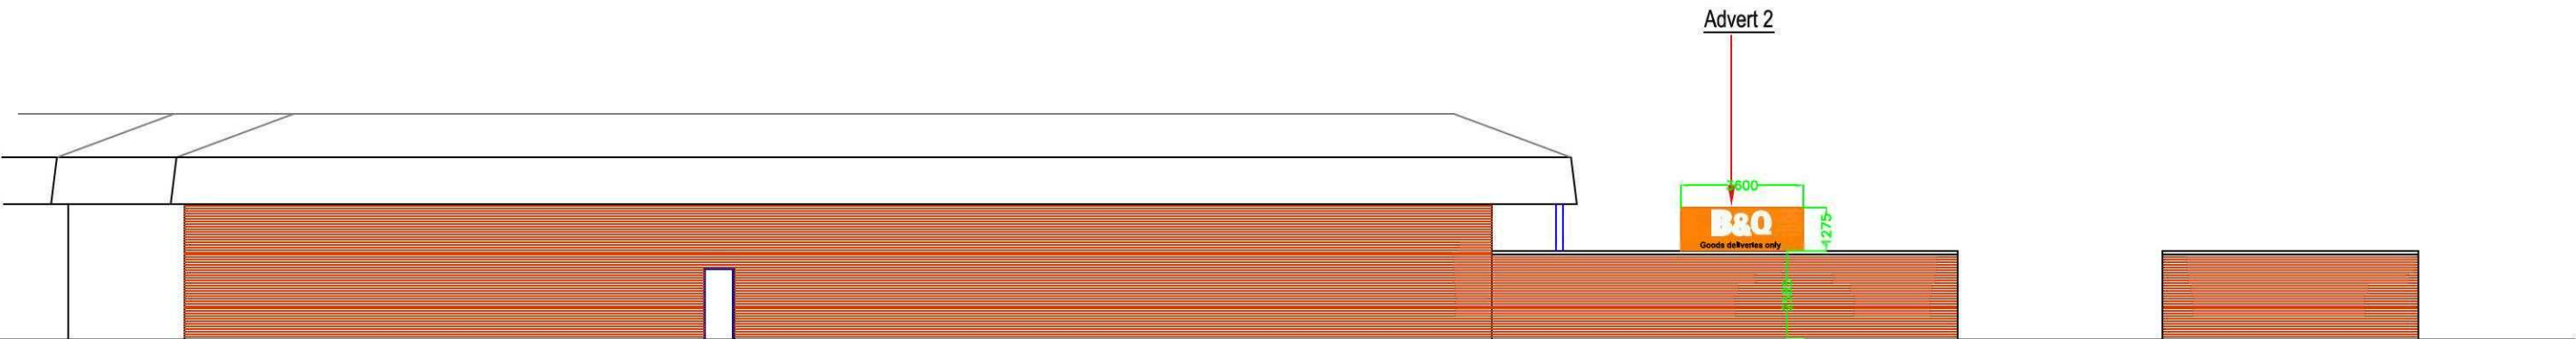

EAST ELEVATION SHOWING SERVICE YARD WALL

Type of sign 1 - Aluminium box sign with flexface fabric skin coloured
Orange Ral 2009 with white B&Q letters. Panel size 6425mm long x 3020mm high.
B&Q lettering in modified flyer bold 1630mm high.
Panel internally illuminated.
Height to underside of panel - 3150mm.

Type of sign 2 - Aluminium folded panel with returns powder coated on legs
Orange Ral 2009 with white B&Q letters. Panel size 3600mm long x 1275mm high.
B&Q lettering in modified fielder bold 720mm high.
black Goods deliveries only letters in 721 Swiss Medium font 170mm high
Panel non illuminated.
Height to underside of letters - 2585mm.

Type of sign 3 - 3mm aluminium folded panel with 30mm returns powder coated Orange Ral 2009 with white applied vinyl letters. Panel size 3235mm x 700mm. All lettering in 721 Swiss Medium font - 'Welcome' maximum 450mm high Height to underside of letters - 2400mm.


Type of sign 4 - 3mm aluminium folded panel with 30mm returns powder coated Orange Ral 2009 with white applied vinyl letters. Panel size 3235mm x 700mm. All lettering in 721 Swiss Medium font - 'Thank You' maximum 450mm high Height to underside of letters - 2400mm.

Type of sign 5 - 3mm aluminium folded panel with 30mm returns powder coated Orange Ral 2009 with white applied vinyl letters. Panel size 5000mm x 700mm. All lettering in 721 Swiss Medium font - 'Garden Centre' maximum 450mm high Height to underside of letters - 2770mm.

Type of sign 6 - non illuminated pvc temporary banner sign 4000mm x 1000mm
fixed to cladding via banner track.
Height to underside of letters - 2525mm.

Type of sign 7 - non illuminated pvc temporary banner sign 4000mm x 1000mm
fixed to cladding via banner track.
Height to underside of letters - 2525mm.

Scale bar meter

 

Rev:	Comments	By	Chkd	Date
A	Initial signage drawing produced.	KHJ	XXX	05/06/11

Project Name

Spalding

Drawing Title

Signage Elevations

Drawing Name

SSP-64-R

Revision

A

Project Type

Plan Status

Focus Integration

Restricted Issue

Date

12:00 @ A1

Scale

xxx

Planner and Email address

Extension

karen.boldsway@b-and-a.co.uk

3045

Property Services

B&Q House

Chestnut Avenue

Chandlers Ford

Eastleigh

Hants SO53 3LE

Phone: (023) 1688 0000

Fax: (023) 8869 0001



This drawing is the copyright of B&Q plc and shall not be copied or reproduced without permission. All dimensions are to be checked on site where applicable. This drawing should not be sealed, only written dimensions to be respected.