


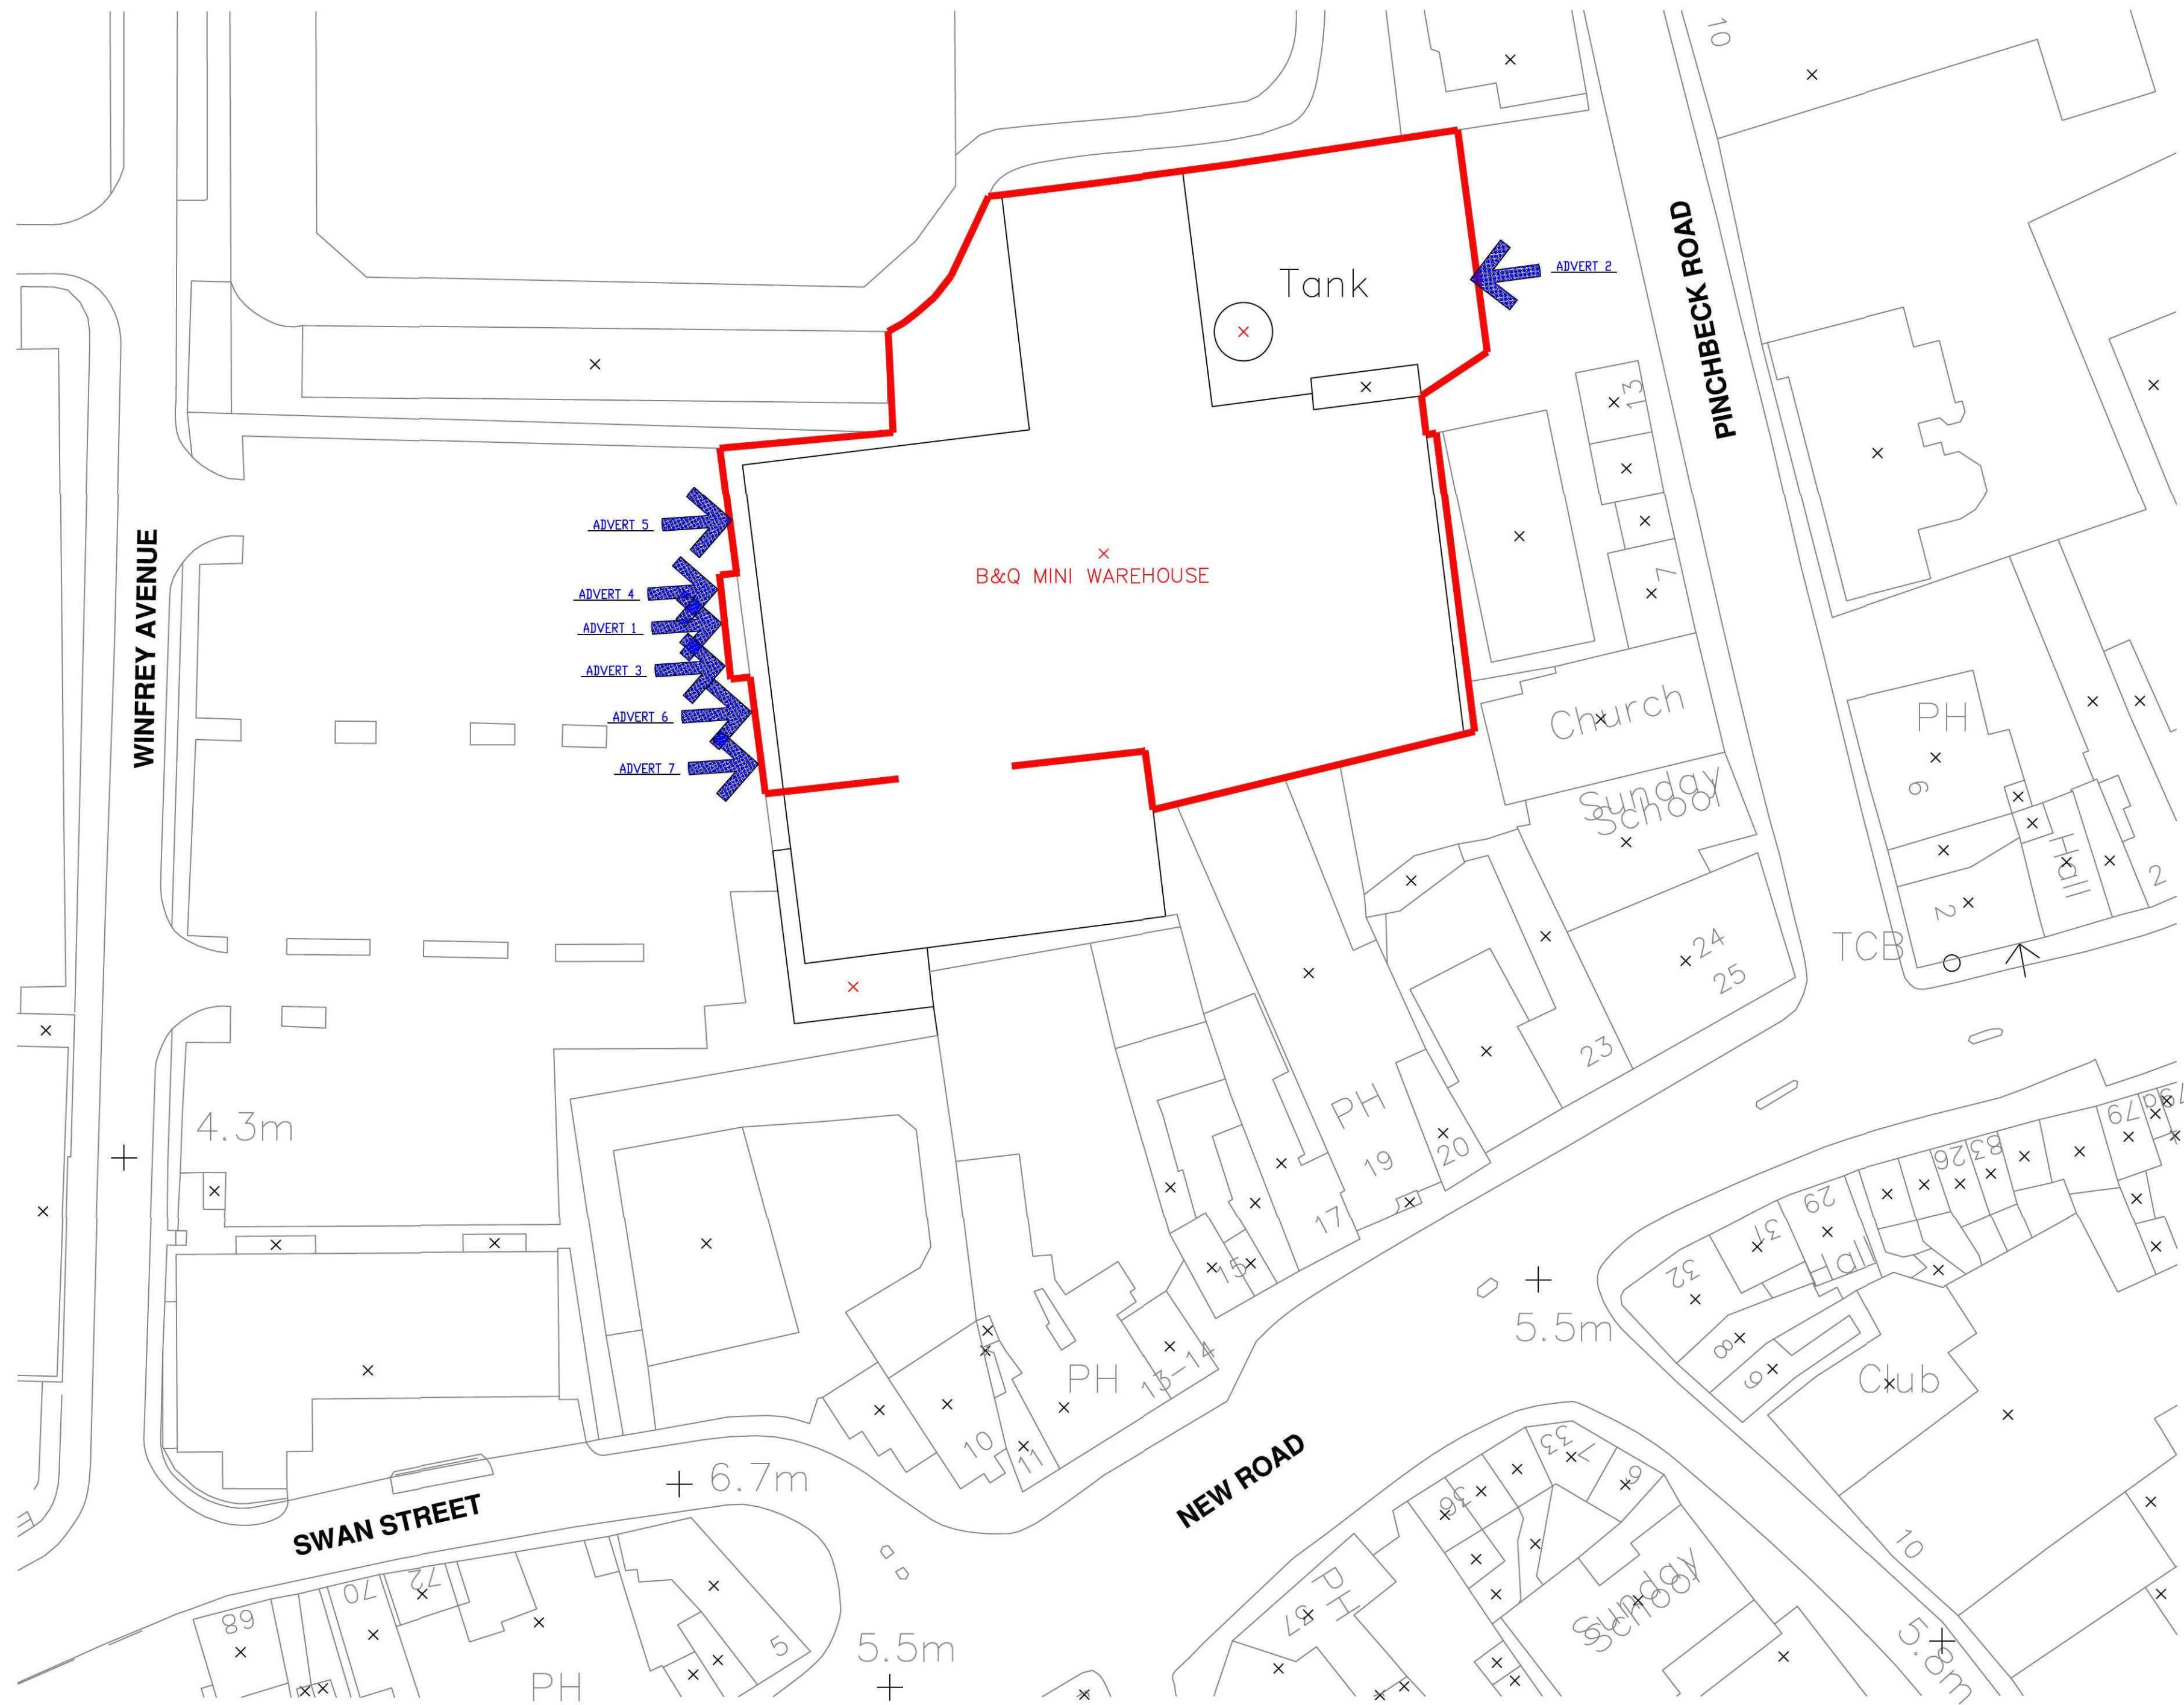

REV:	DATE:	DESCRIPTION:
CLIENT:	B&Q PLC	
DRAWING:	PROPOSED SITE PLAN	
PROJECT:	B&Q MINI WAREHOUSE UNIT 1, HOLLAND MARKERS WINFREY, SPALDING LINCOLNSHIRE, PE11 1RQ.	
DRAWING NO:	21918/104	DRAWN BY: GW
SCALE:	1:500 & A1	DATE: JULY 2011
 THE REVERGREEN CENTRE, AYKLEY HEADS, DURHAM CITY DH1 6TS TEL: 0191 3837310 FAX: 0191 3837311 E-MAIL: durham@bdnlt.com		
NOTES: • THIS DRAWING IS NOT TO BE SCALED - DIMENSIONS ONLY TO BE TAKEN • SHOULD ANY DISCREPANCIES BE FOUND WITH THIS DRAWING, PLEASE INFORM B&Q • COPYRIGHT OF THIS DRAWING IS OWNED BY BUILDING DESIGN NORTHERN LTD.		