



WEST ELEVATION

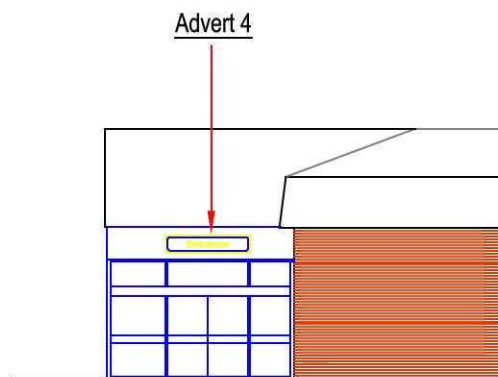

NORTH ELEVATION



SOUTH ELEVATION

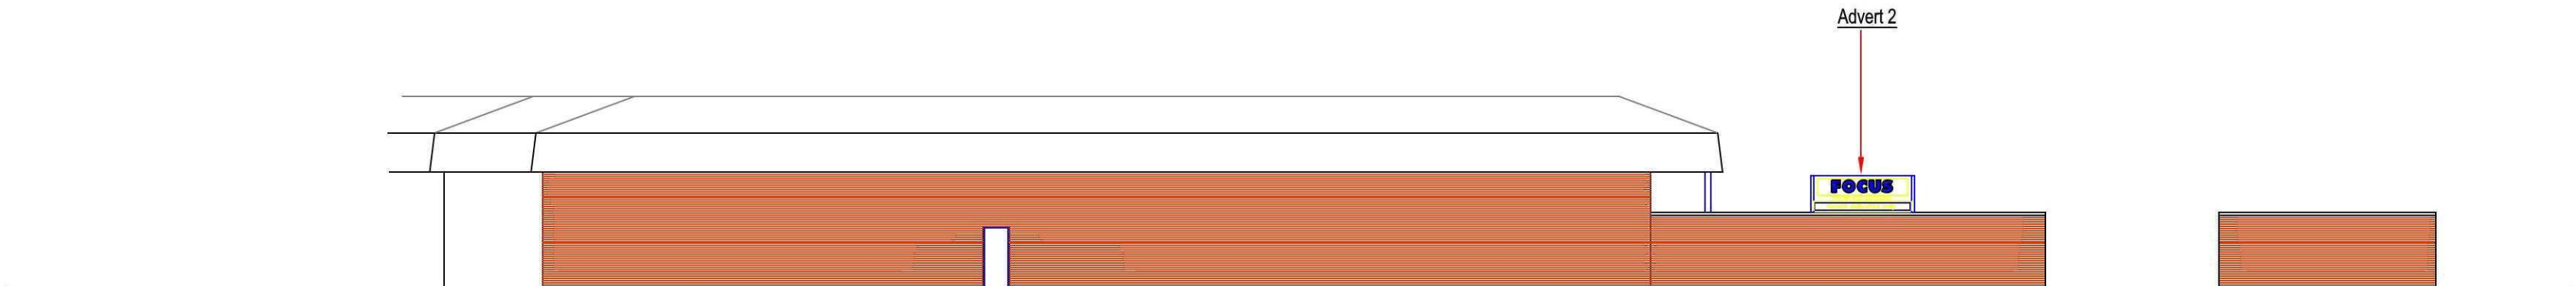

EAST ELEVATION SHOWING SERVICE YARD WALL

Type of sign 1 - Aluminium box sign with flexface fabric skin coloured
Blue with yellow panel and blue Focus letters. Panel size 6425mm long x 3020mm high.
Focus lettering 760mm high and for diy and gardening lettering 220mm high.
Panel internally illuminated.
Height to underside of panel - 3150mm.

Type of sign 2 - Aluminium folded panel with returns powder coated on legs
Blue with yellow panel and blue Focus letters. Panel size 3600mm long x 1275mm high.
Focus lettering 400mm high and for diy and gardening lettering 125mm high.
Lower blue with yellow Goods deliveries only lettering 170mm high.
Panel non illuminated.
Height to underside of letters - 2585mm.

Type of sign 3 - Aluminium folded panel with returns powder coated
Blue with yellow vinyl letters. Panel size 2200mm x 450mm high.
Entrance lettering 200mm high.
Panel non illuminated.
Height to underside of letters - 3330mm.

Type of sign 4 - Aluminium folded panel with returns powder coated
Blue with yellow vinyl letters. Panel size 2200mm x 450mm high.
Entrance lettering 200mm high.
Panel non illuminated.
Height to underside of letters - 3330mm.

REV:	DATE:	DESCRIPTION:
CLIENT:	B&Q PLC	
DRAWING:	EXISTING ELEVATIONS	
PROJECT:	NEW B&Q STORE UNIT 1 HOLLAND MARKETS WINFREY, SPALDING LINCOLNSHIRE, PE11 1RQ	
DRAWING NO:	21918 1.01	DRAWN BY: GW
SCALE:	1:200 & A1	DATE: JUNE 2011
 THE REVERGREEN CENTRE, AYKLEY HEADS, DURHAM CITY DH1 5TS TEL: 0191 3837310 FAX: 0191 3837311 E-MAIL: durham@bdnld.com		
NOTE: * THIS DRAWING IS NOT TO BE SCALED - DIMENSIONS SHOWN ONLY TO BE TAKEN * SHOULD ANY DISCREPANCIES BE FOUND THEN THIS DRAWING, PLEASE NOTIFY B&Q * COPYRIGHT OF THIS DRAWING IS OWNED BY BUILDING DESIGN NETWORK LTD.		