




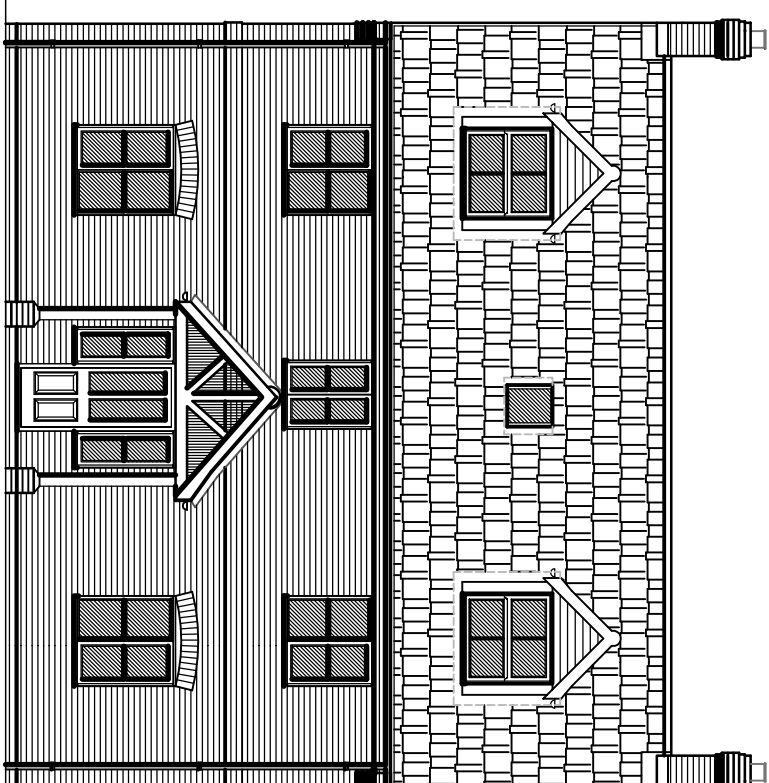


FRONT ELEVATION

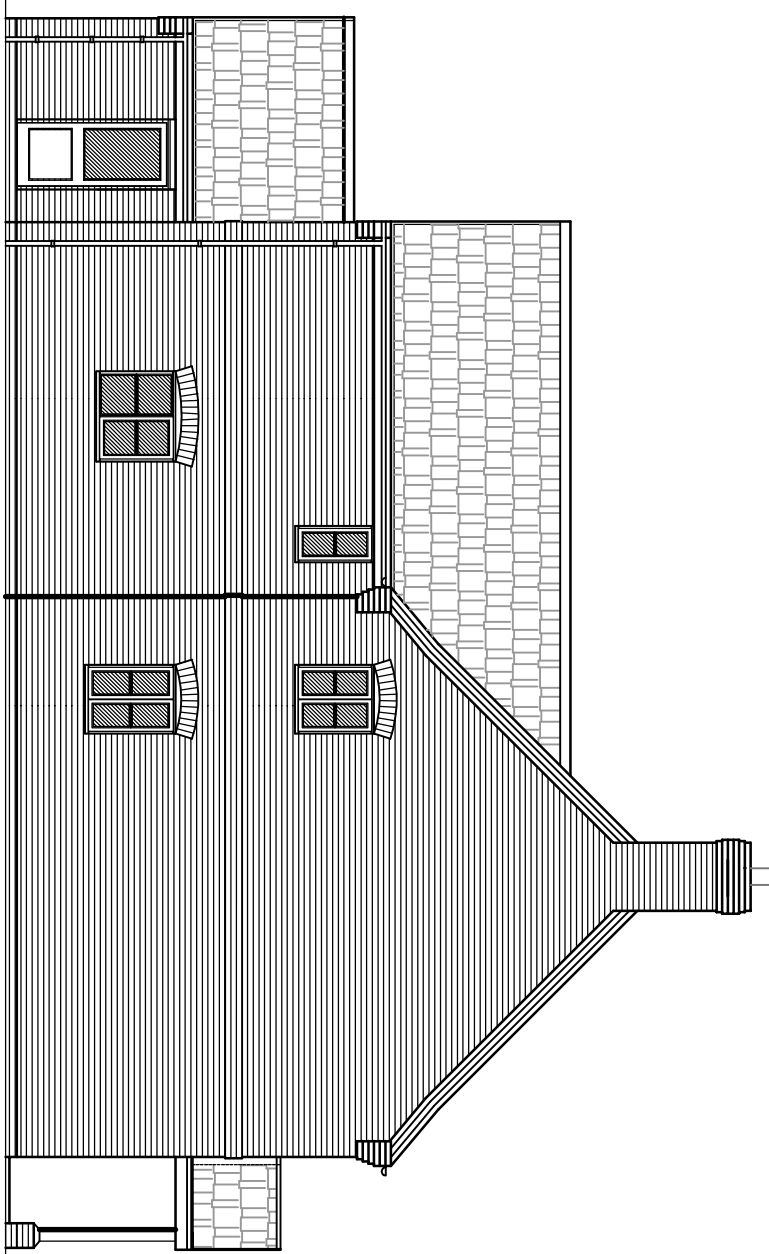


SIDE ELEVATION

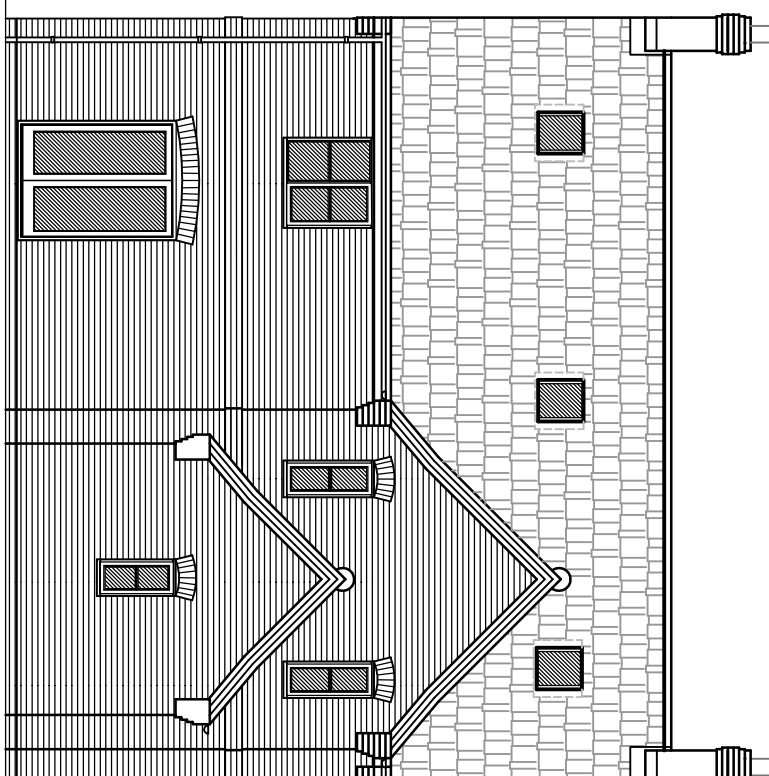


REAR ELEVATION

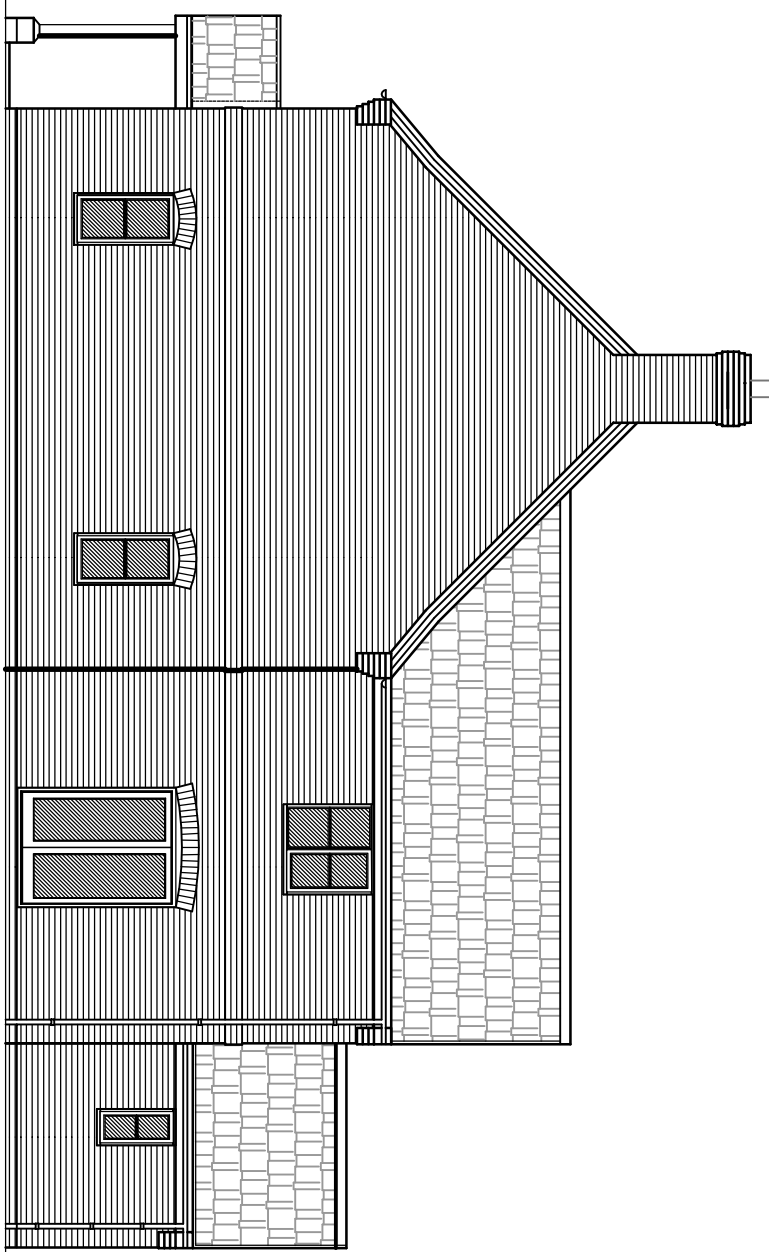


SIDE ELEVATION

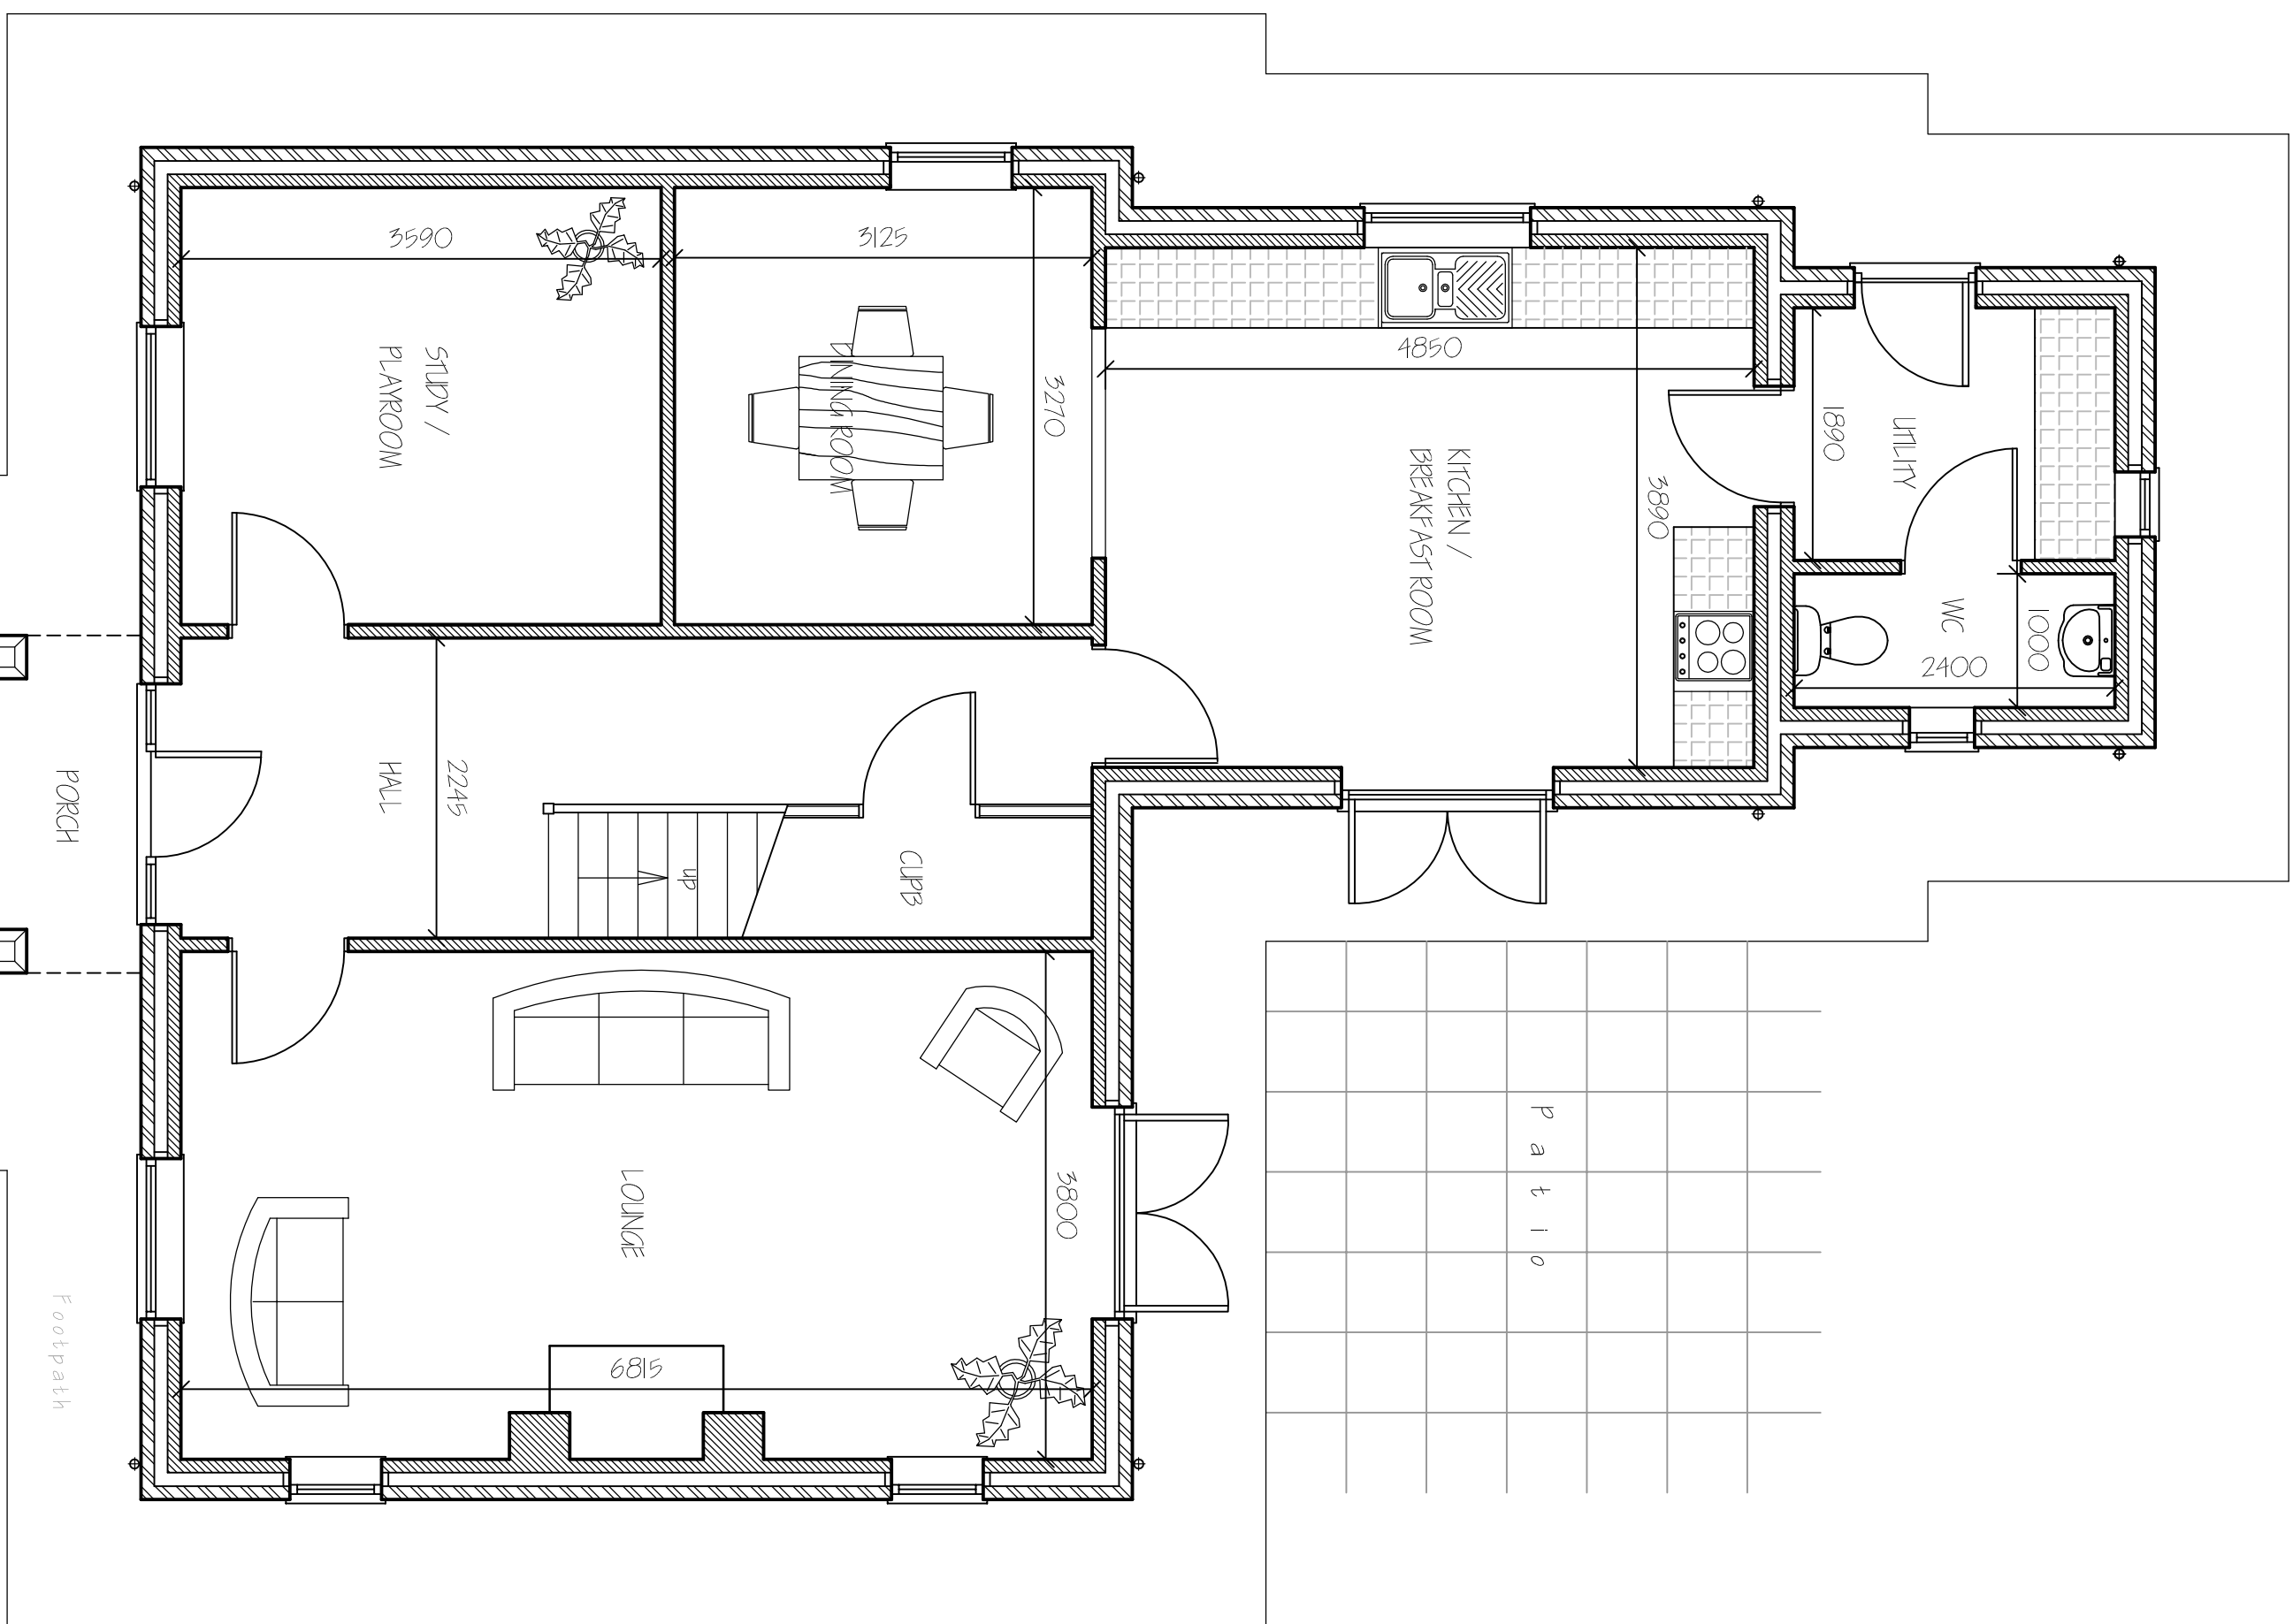

GROUND FLOOR PLAN.

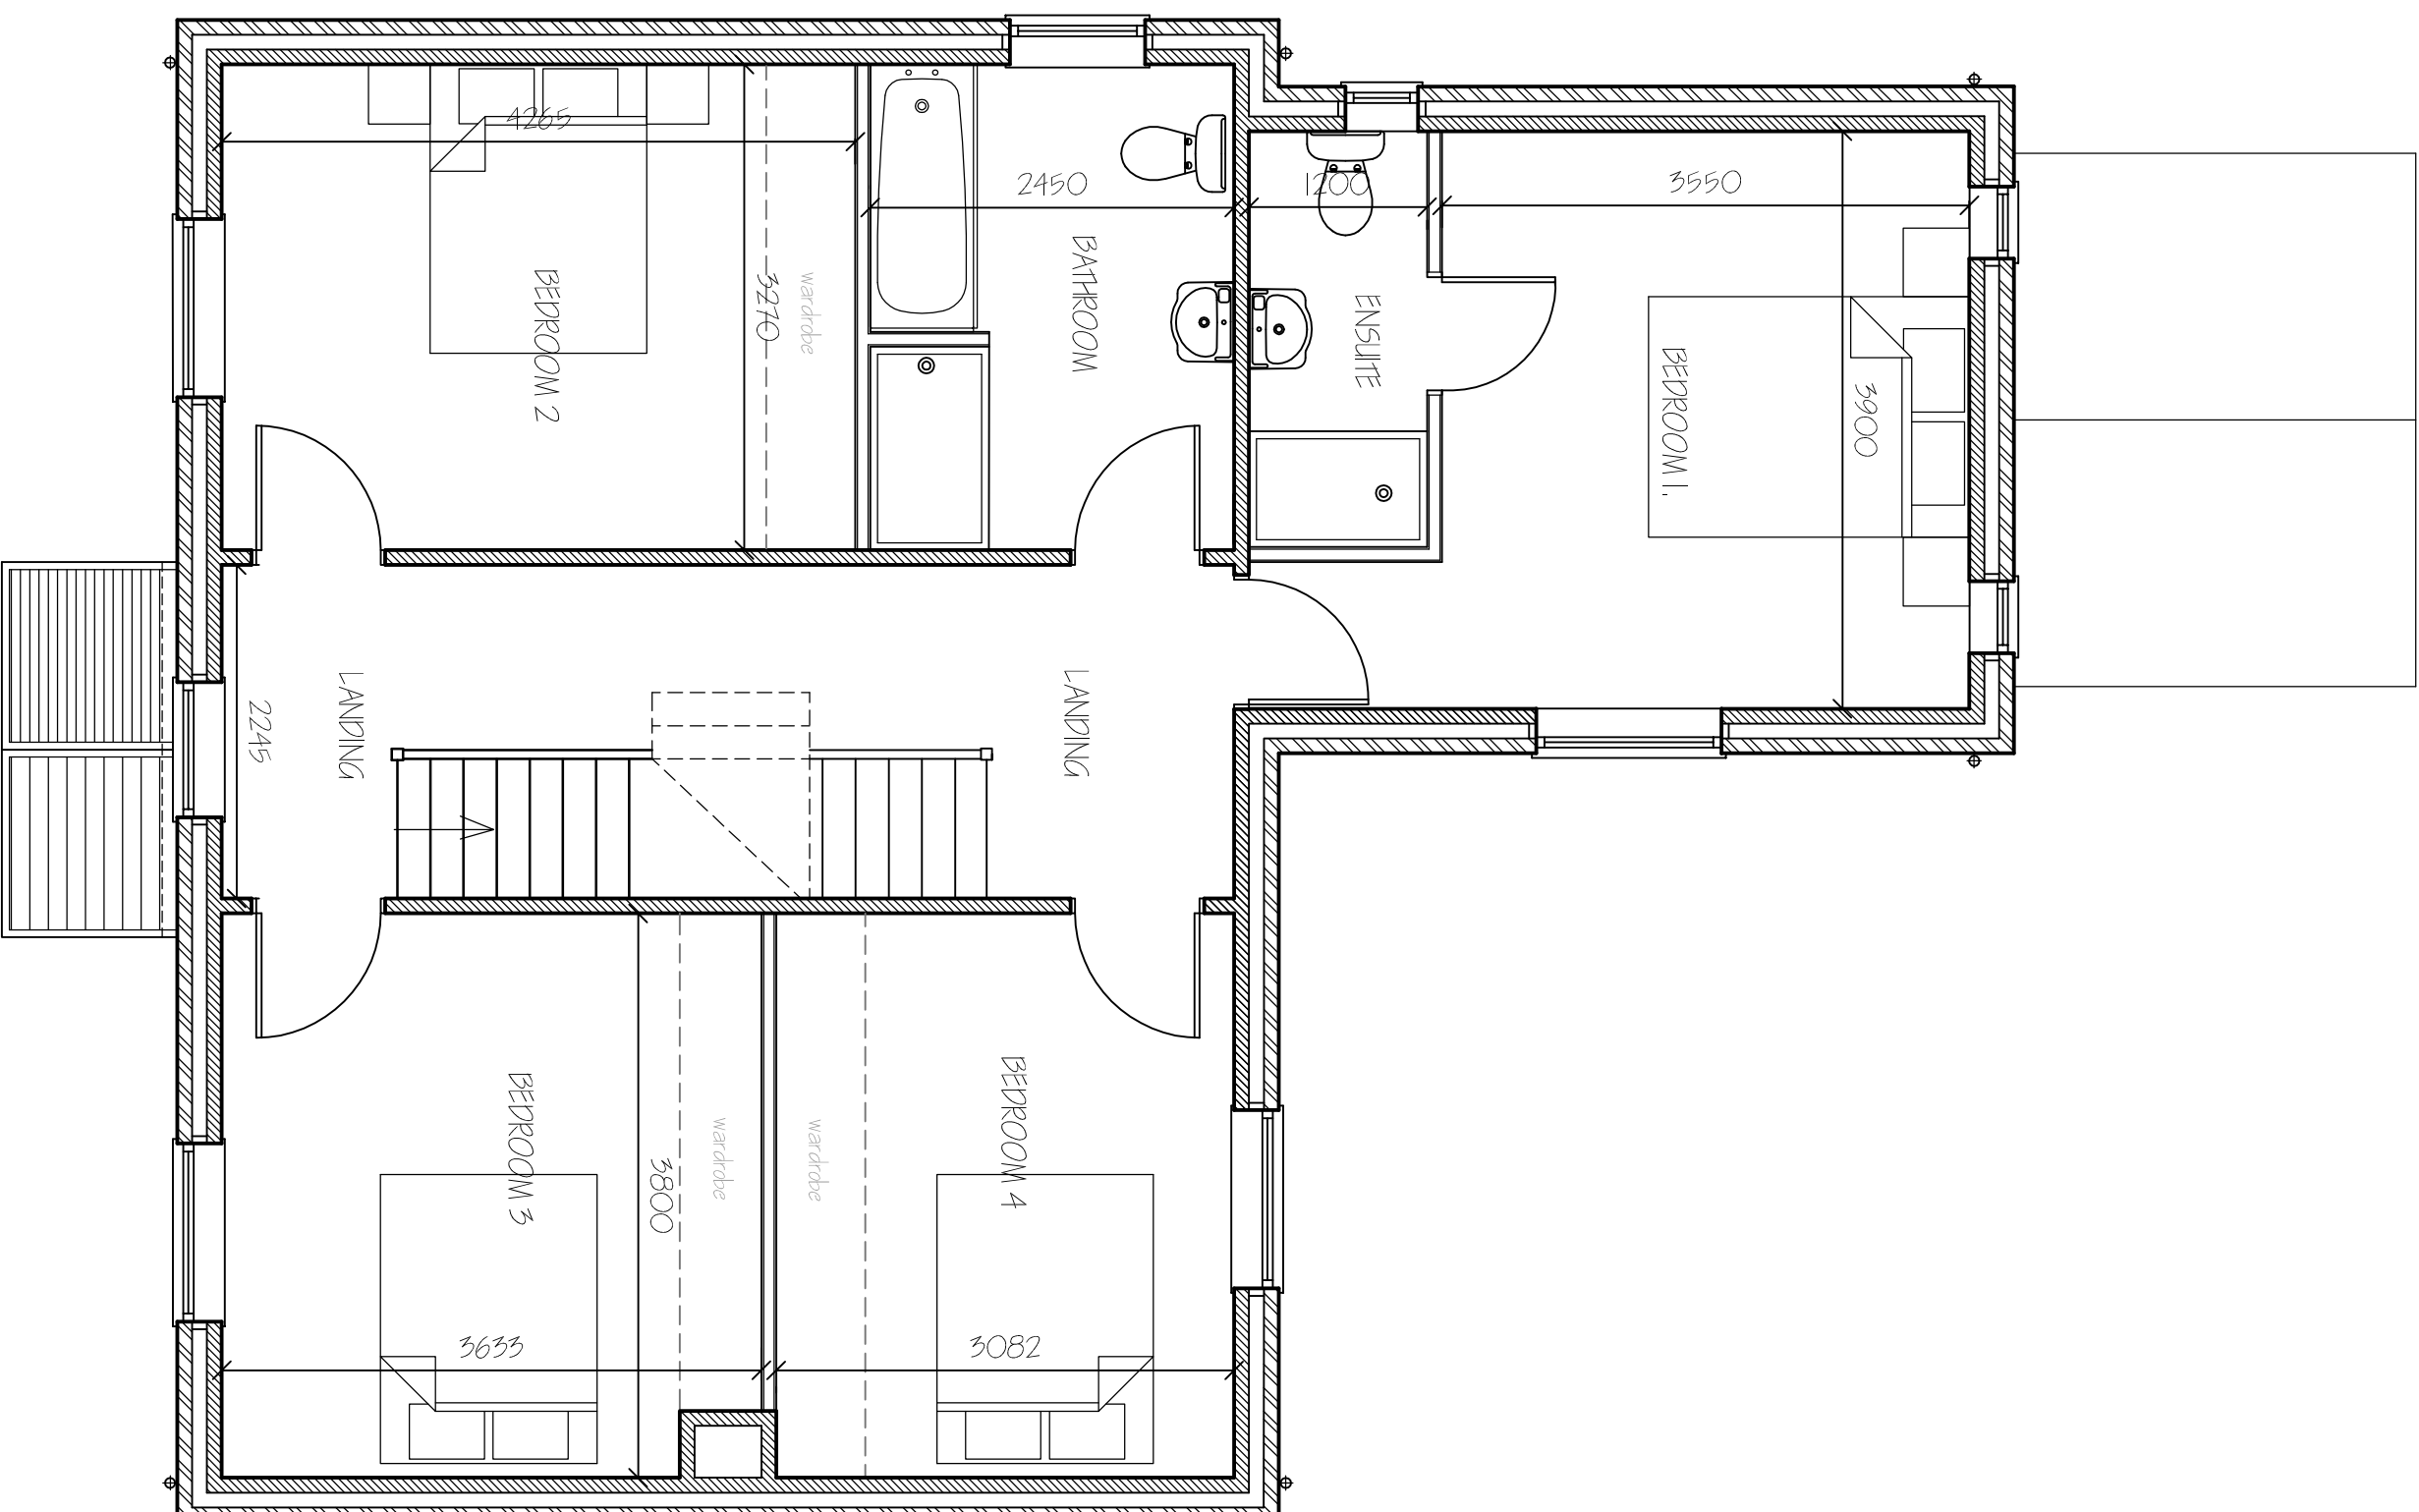

FIRST FLOOR PLAN

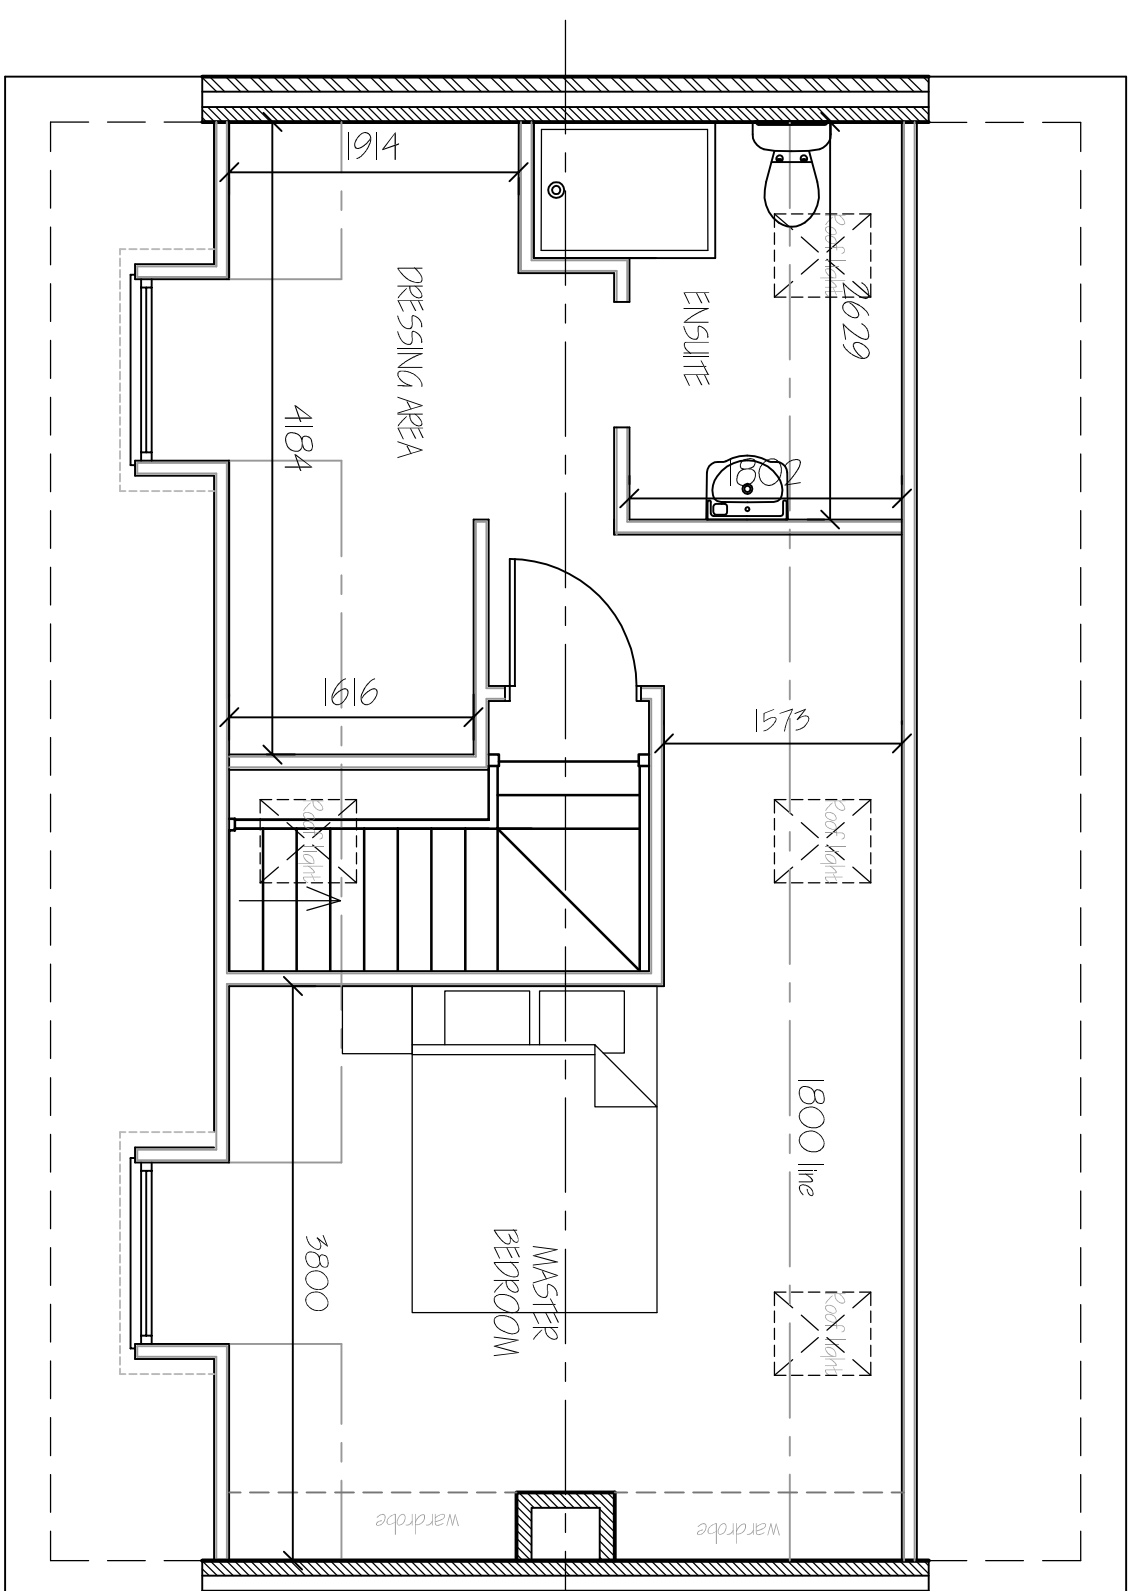

SECOND FLOOR PLAN

[illegible]

G. R. MERCHANT LTD.
I'ENG AMICE FWO

**ARCHITECTURAL, STRUCTURAL
AND LAND DRAINAGE
CONSULTANTS**
4 Wrights Mews
12A Park Road, Holbeach,
Spalding, Lincs. PE12 7EE
Tel: 01406 490800
Fax: 01406 425744
E-Mail: gr-merchant@btconnect.com

Project
RESIDENTIAL DEVELOPMENT,
HORSESHOE ROAD,
SPALDING,
LINCS, PE11 3JA.

SOUTHLINGS PLANT HIRE LTD.

Drawing
5 BEDROOM HOUSE
FLOOR PLANS & ELEVATIONS
PLOT 2.

Job Ref:	2898-15,	Drawing No:	09,
Date	AUG15T 2020,	Drawn	SLD

1/50.1/100

DO NOT SCALE FROM THIS DRAWING

The planning of a research project may not be a linear process. Indeed, it is likely that the order in which the various steps are undertaken will change as the project develops. The following steps are intended to provide a guide to the planning of a research project and are not intended to be a checklist. The order in which the steps are undertaken may be different from the order in which they are presented. The steps are presented in a logical order, but the order in which they are undertaken may be different. 