


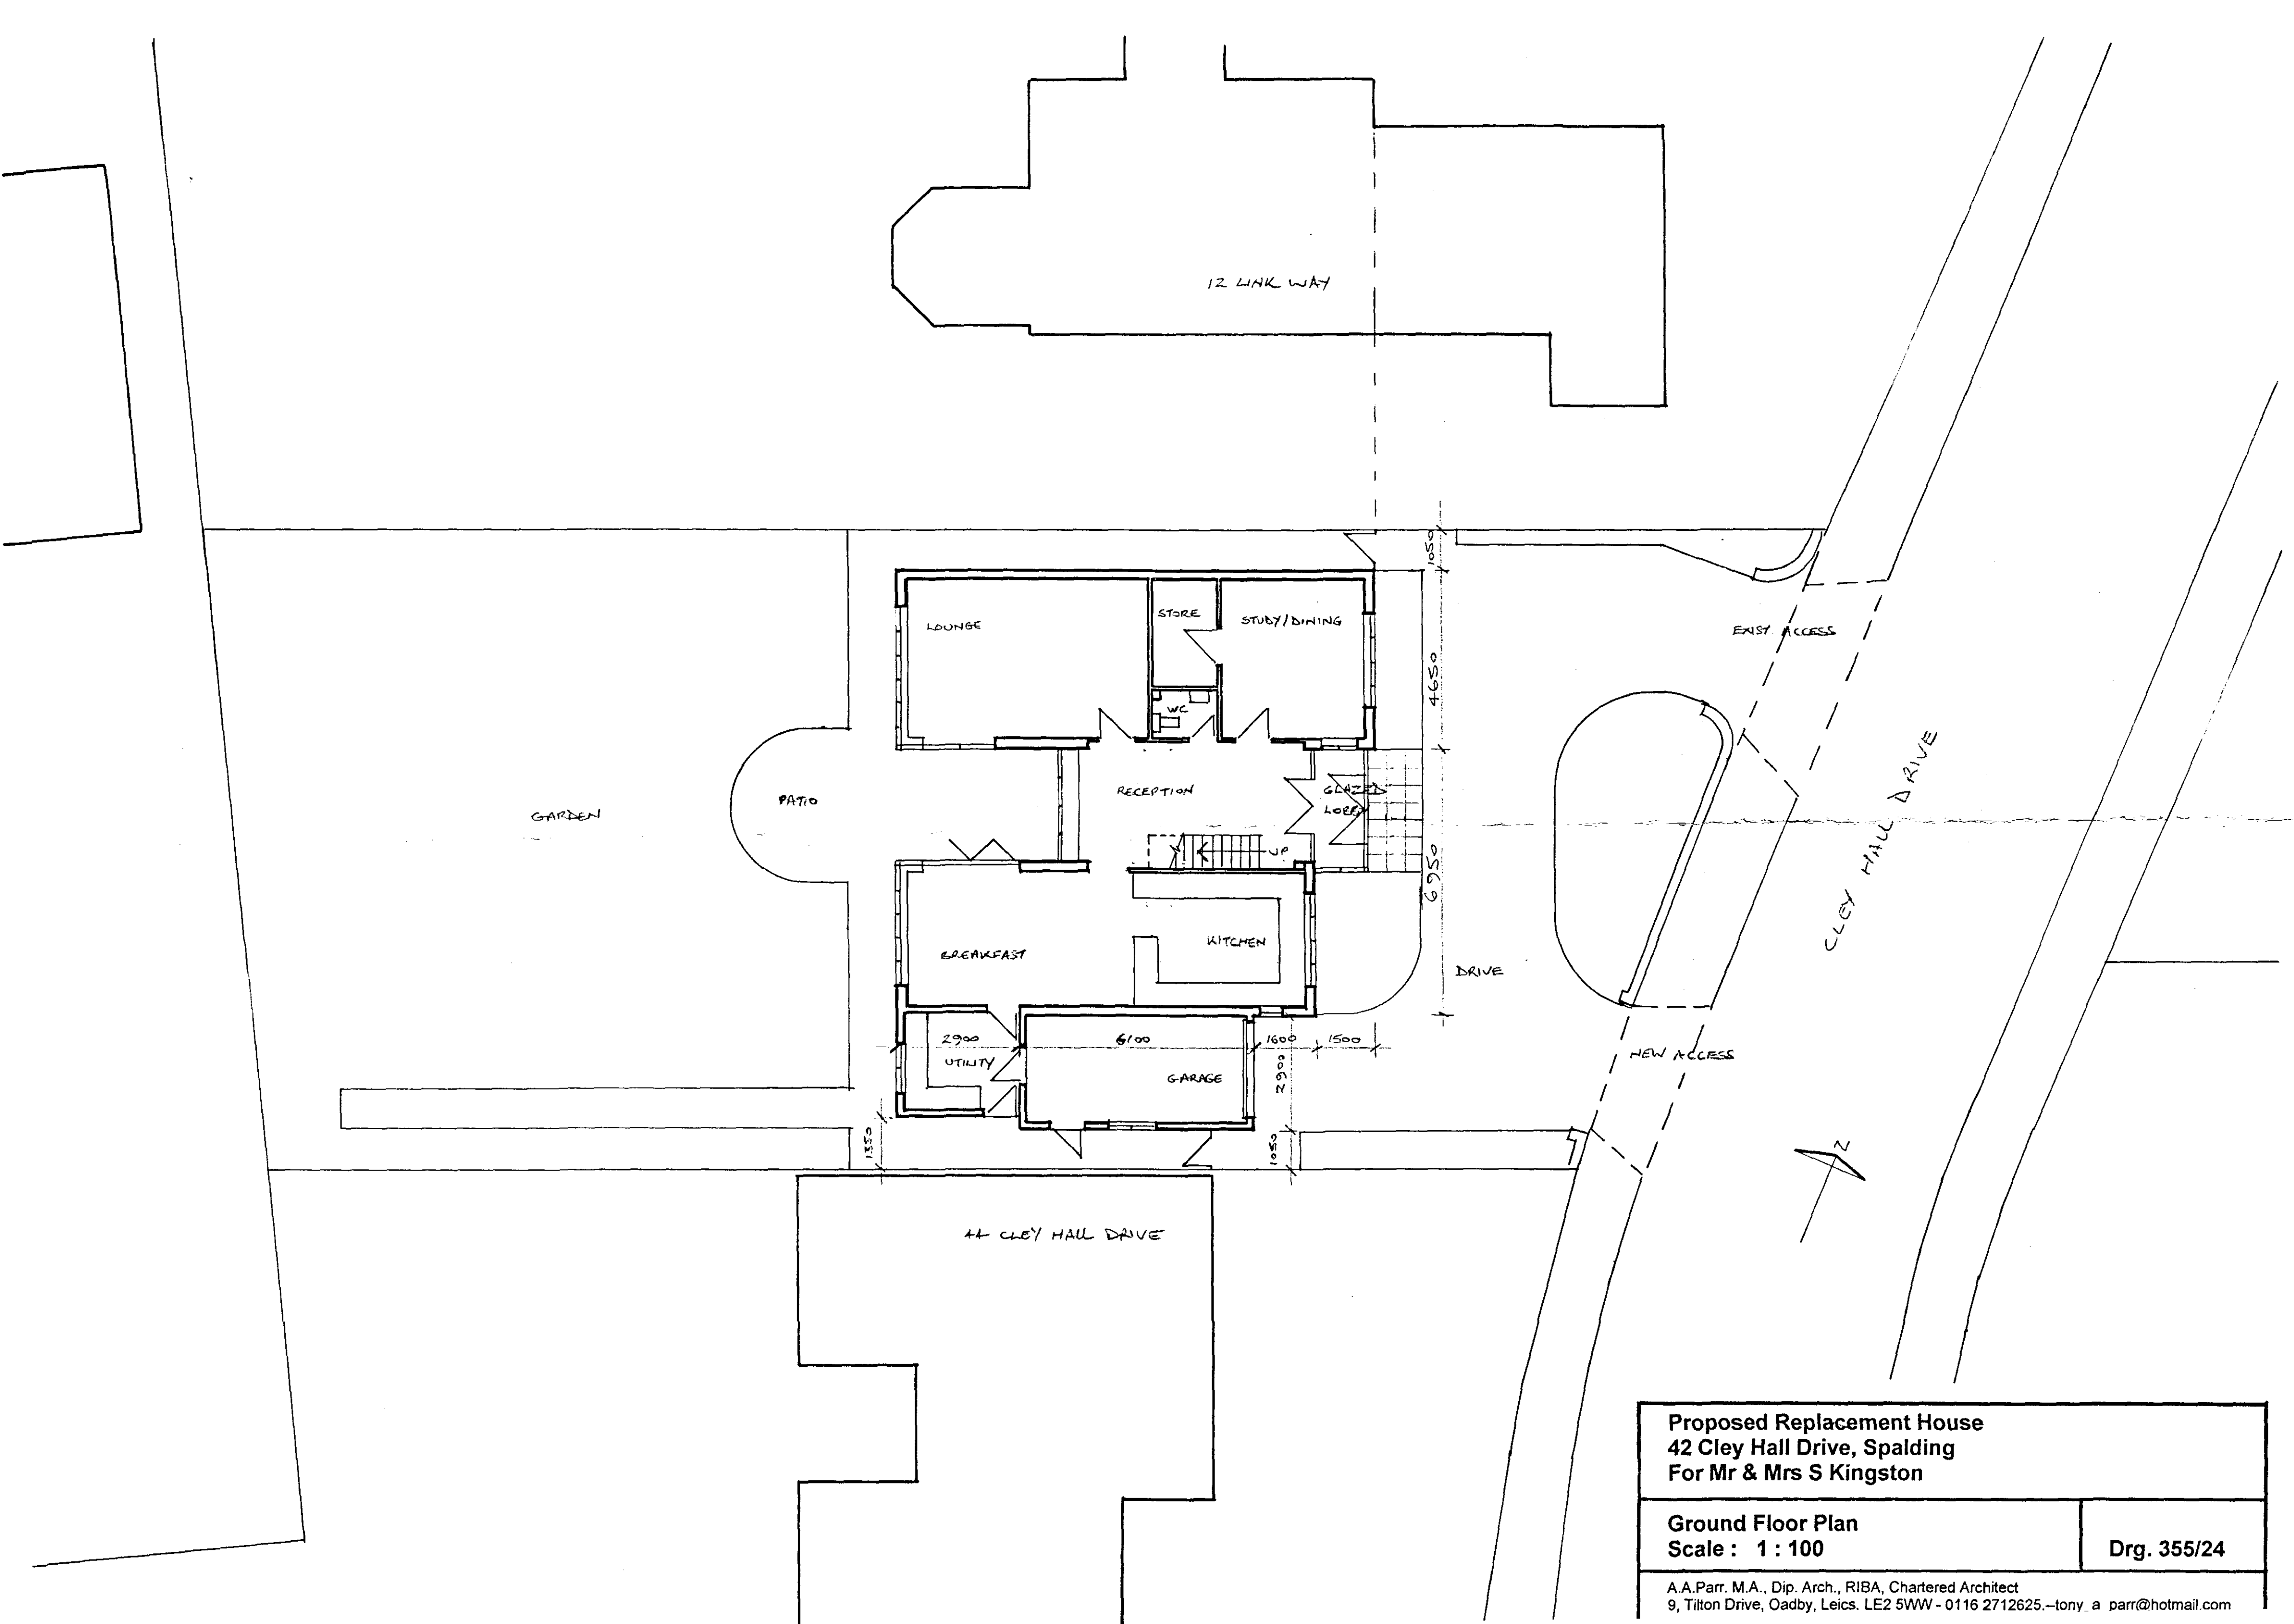

Proposed Replacement House 42 Cley Hall Drive, Spalding For Mr & Mrs S Kingston	
Ground Floor Plan Scale : 1 : 100	Drg. 355/24
A.A.Parr. M.A., Dip. Arch., RIBA, Chartered Architect 9, Tilton Drive, Oadby, Leics. LE2 5WW - 0116 2712625.-tony_a_parr@hotmail.com	