



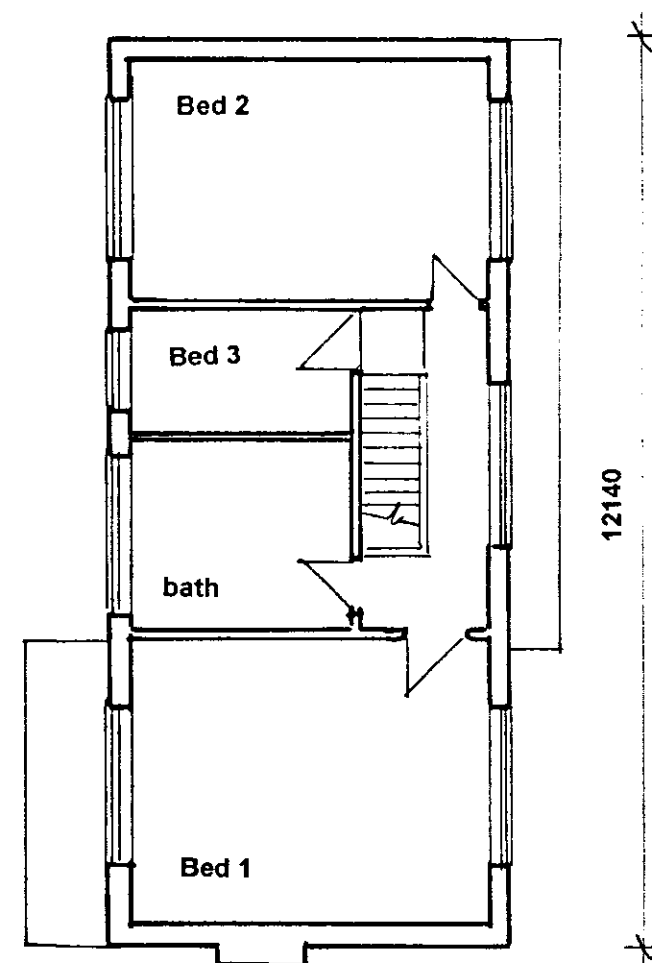

First Floor Plan

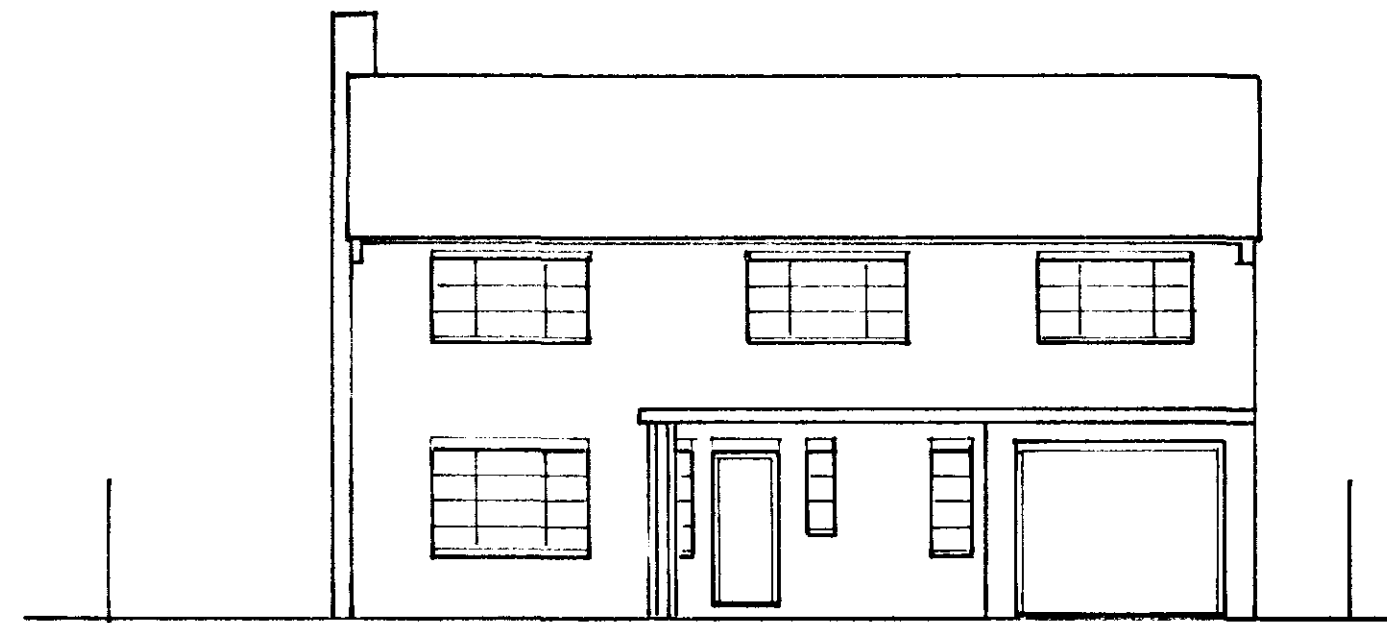


Front Elevation




Rear Elevation


Materials: Red Facing Bricks
Brown Profile Roof Tiles

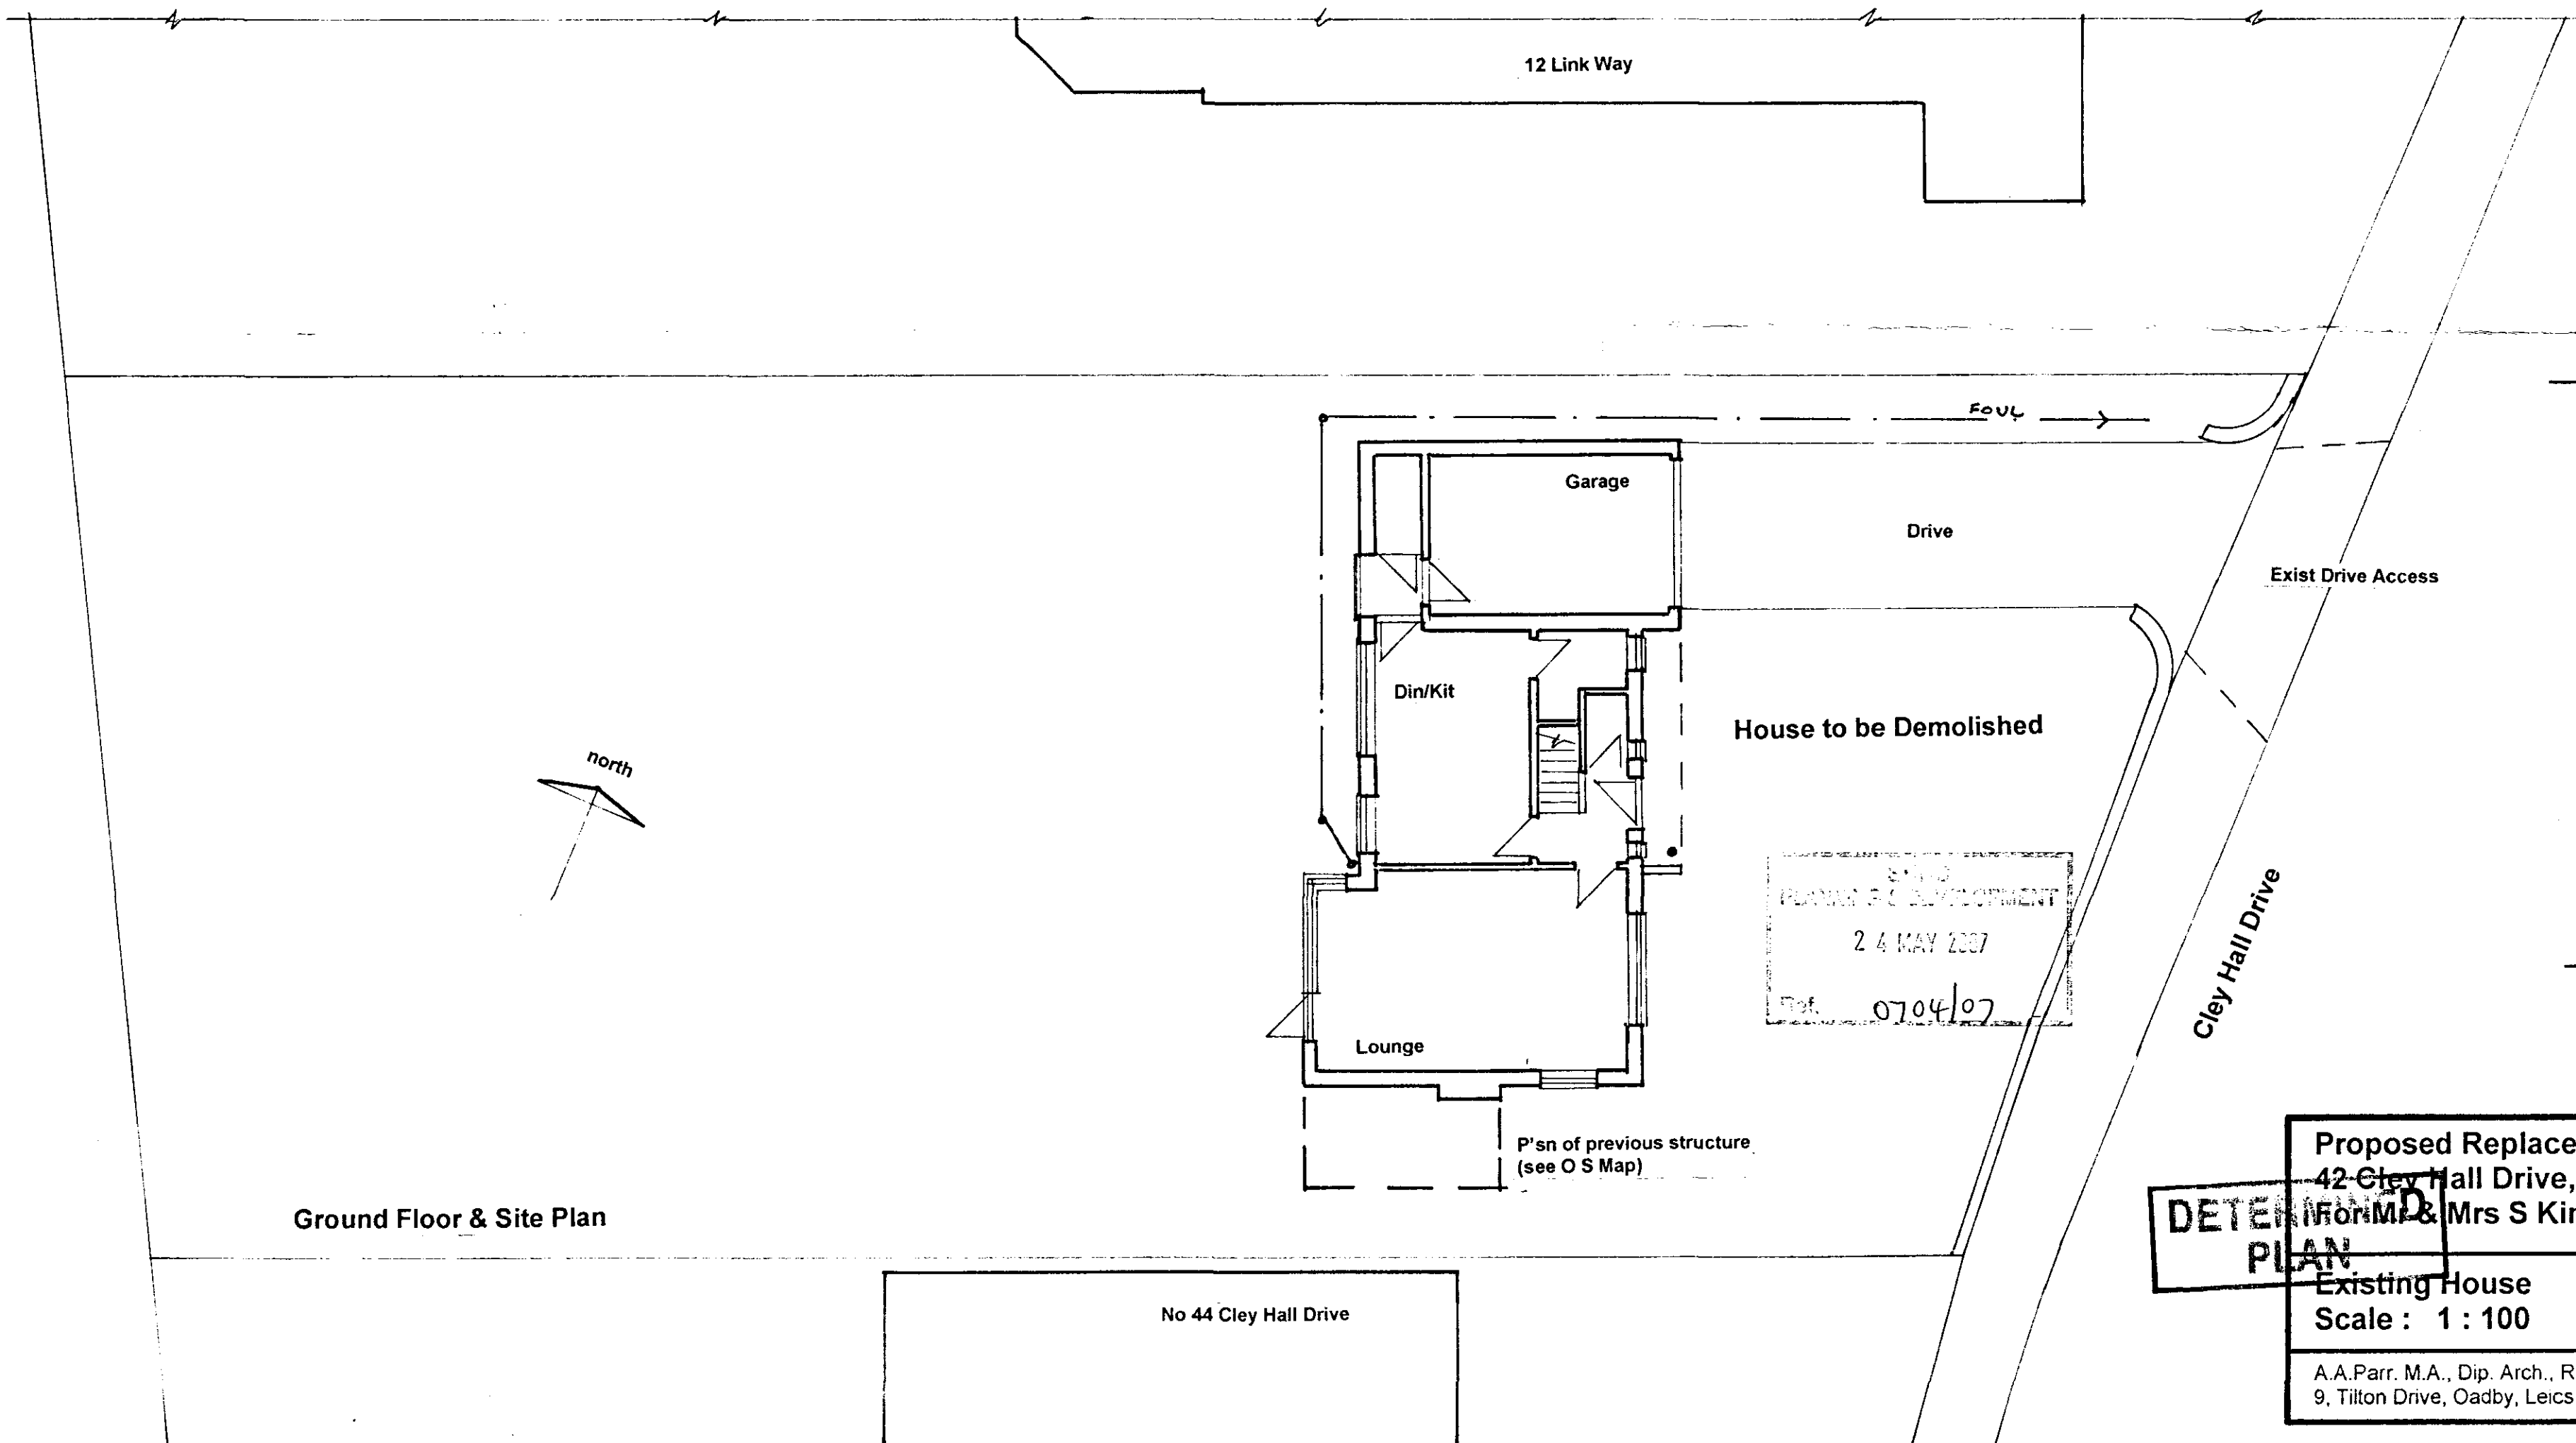

Ground Floor & Site Plan

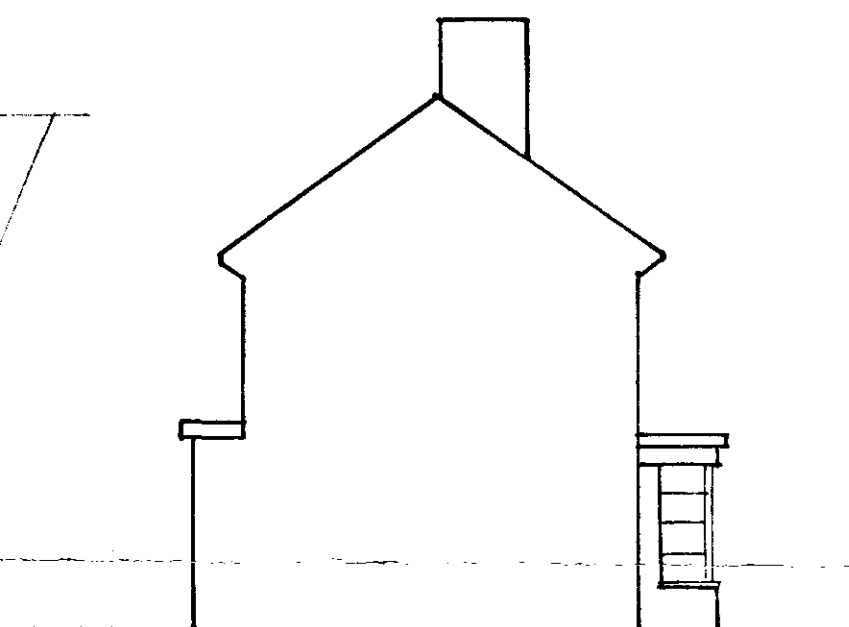

North Elevation

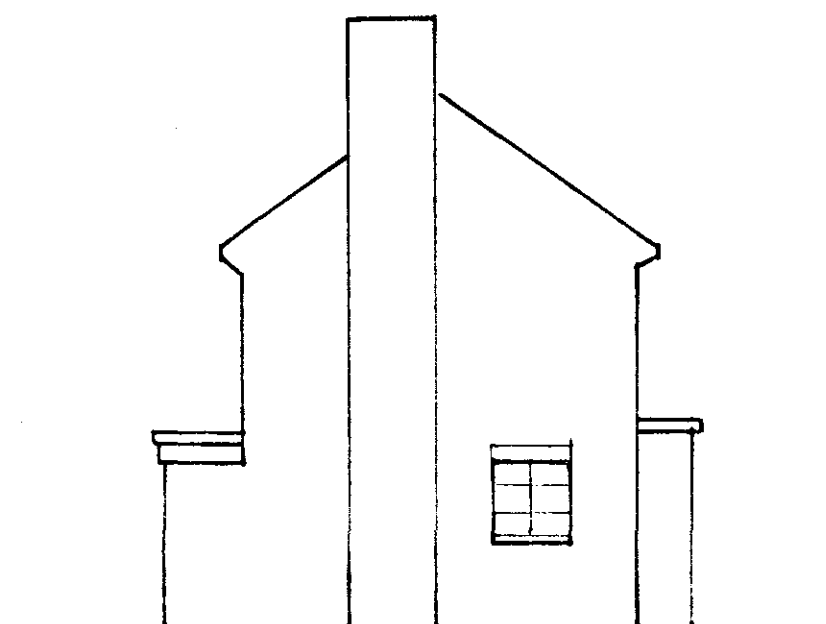

South Elevation

Proposed Replacement House 42 Cley Hall Drive, Spalding for Mr & Mrs S Kingston	
DETERMINED PLAN	Existing House Scale : 1 : 100
A.A.Parr. M.A., Dip. Arch., RIBA, Chartered Architect 9, Tilton Drive, Oadby, Leics. LE2 5WW - 0116 2712625 - tony_a_parr@hotmail.com	

Drg. 355/20