
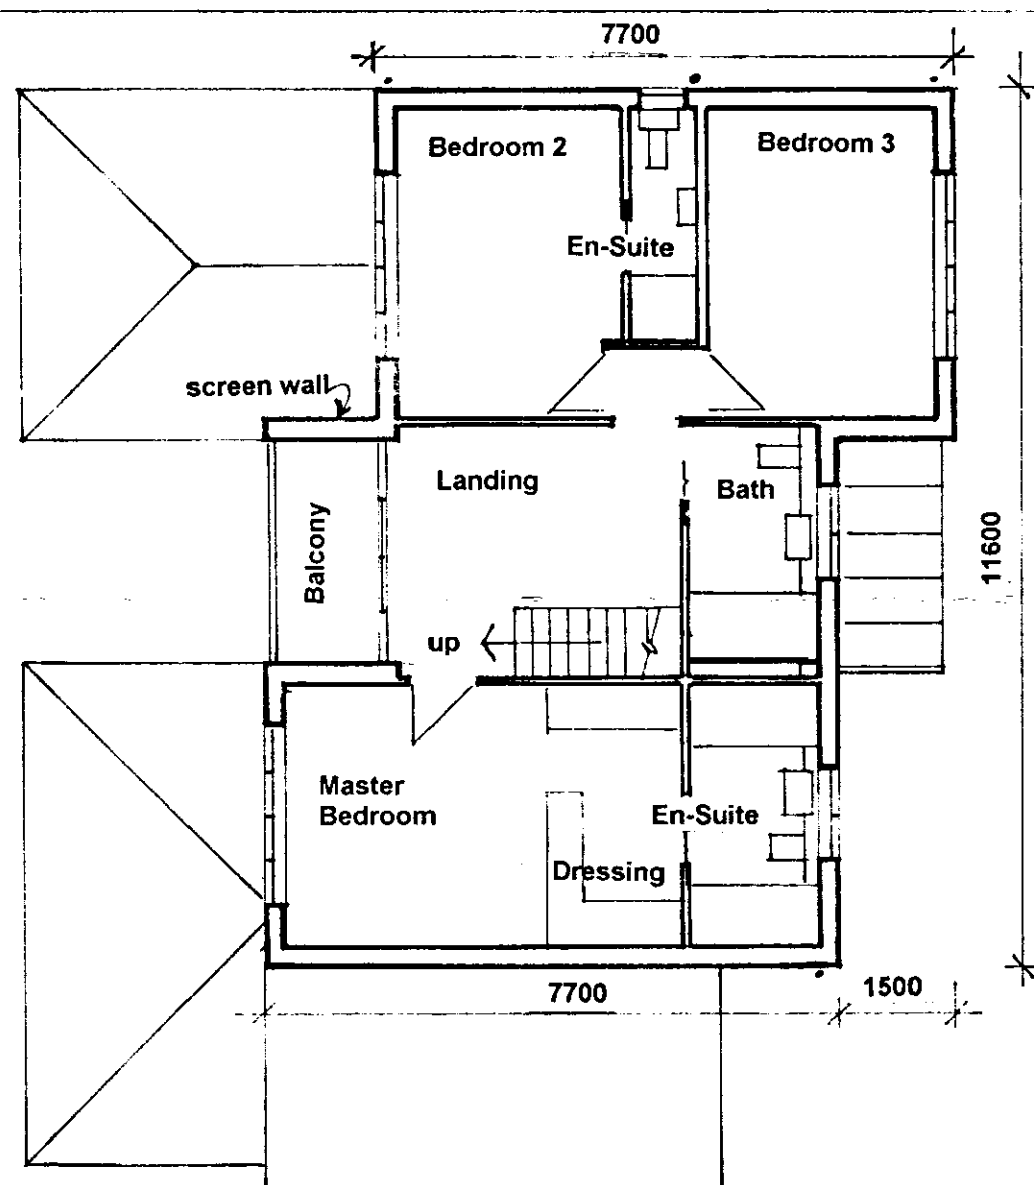


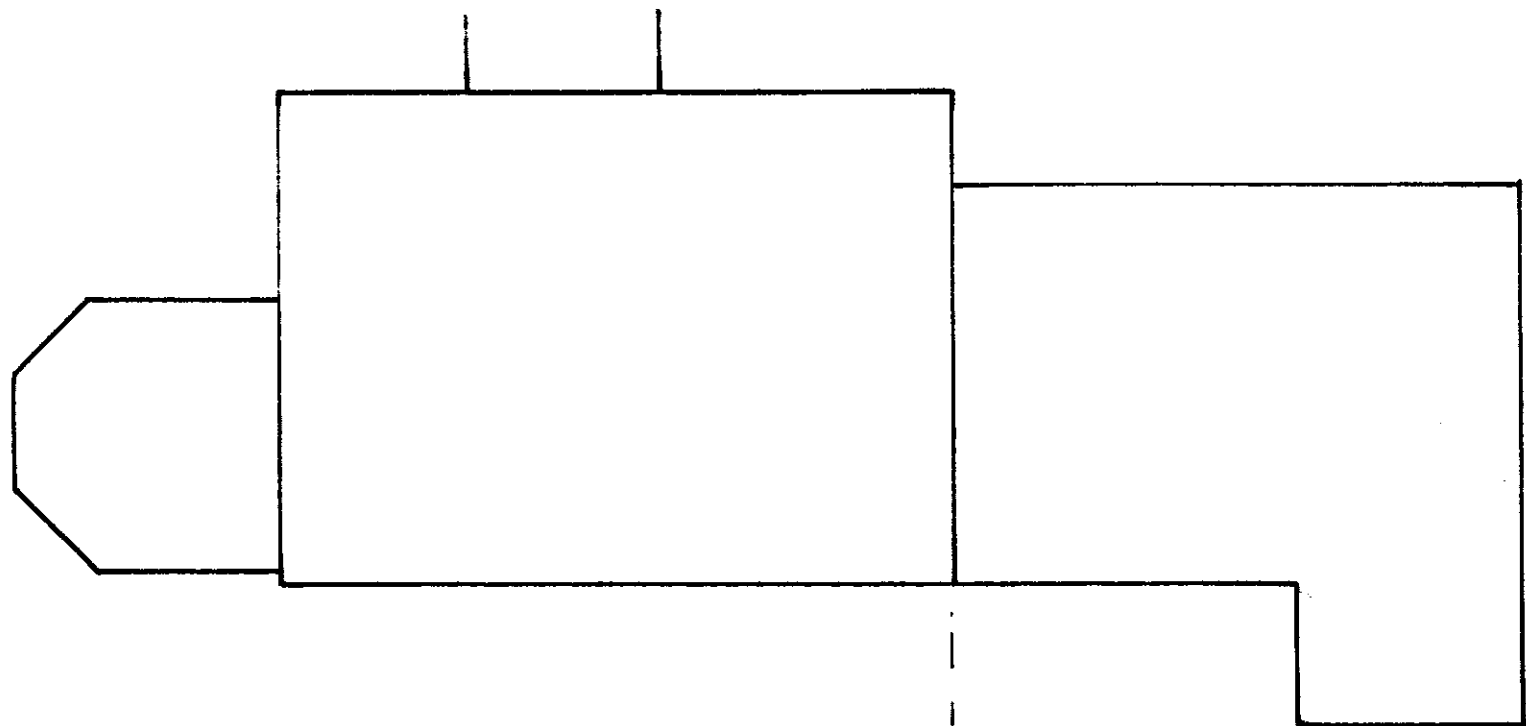

2.4 UNIT LOT
0704/07

Proposed Replacement House 42 Cley Hall Drive, Spalding For Mr & Mrs S Kingston	
First Floor Plan Scale: 1 : 100	Drg. 355/25A
A.A.Parr. M.A., Dip. Arch., RIBA, Chartered Architect 9, Tilton Drive, Oadby, Leics. LE2 5WW - 0116 2712625--tony_a_parr@hotmail.com	