




Plot 141
H094
Front Elevation

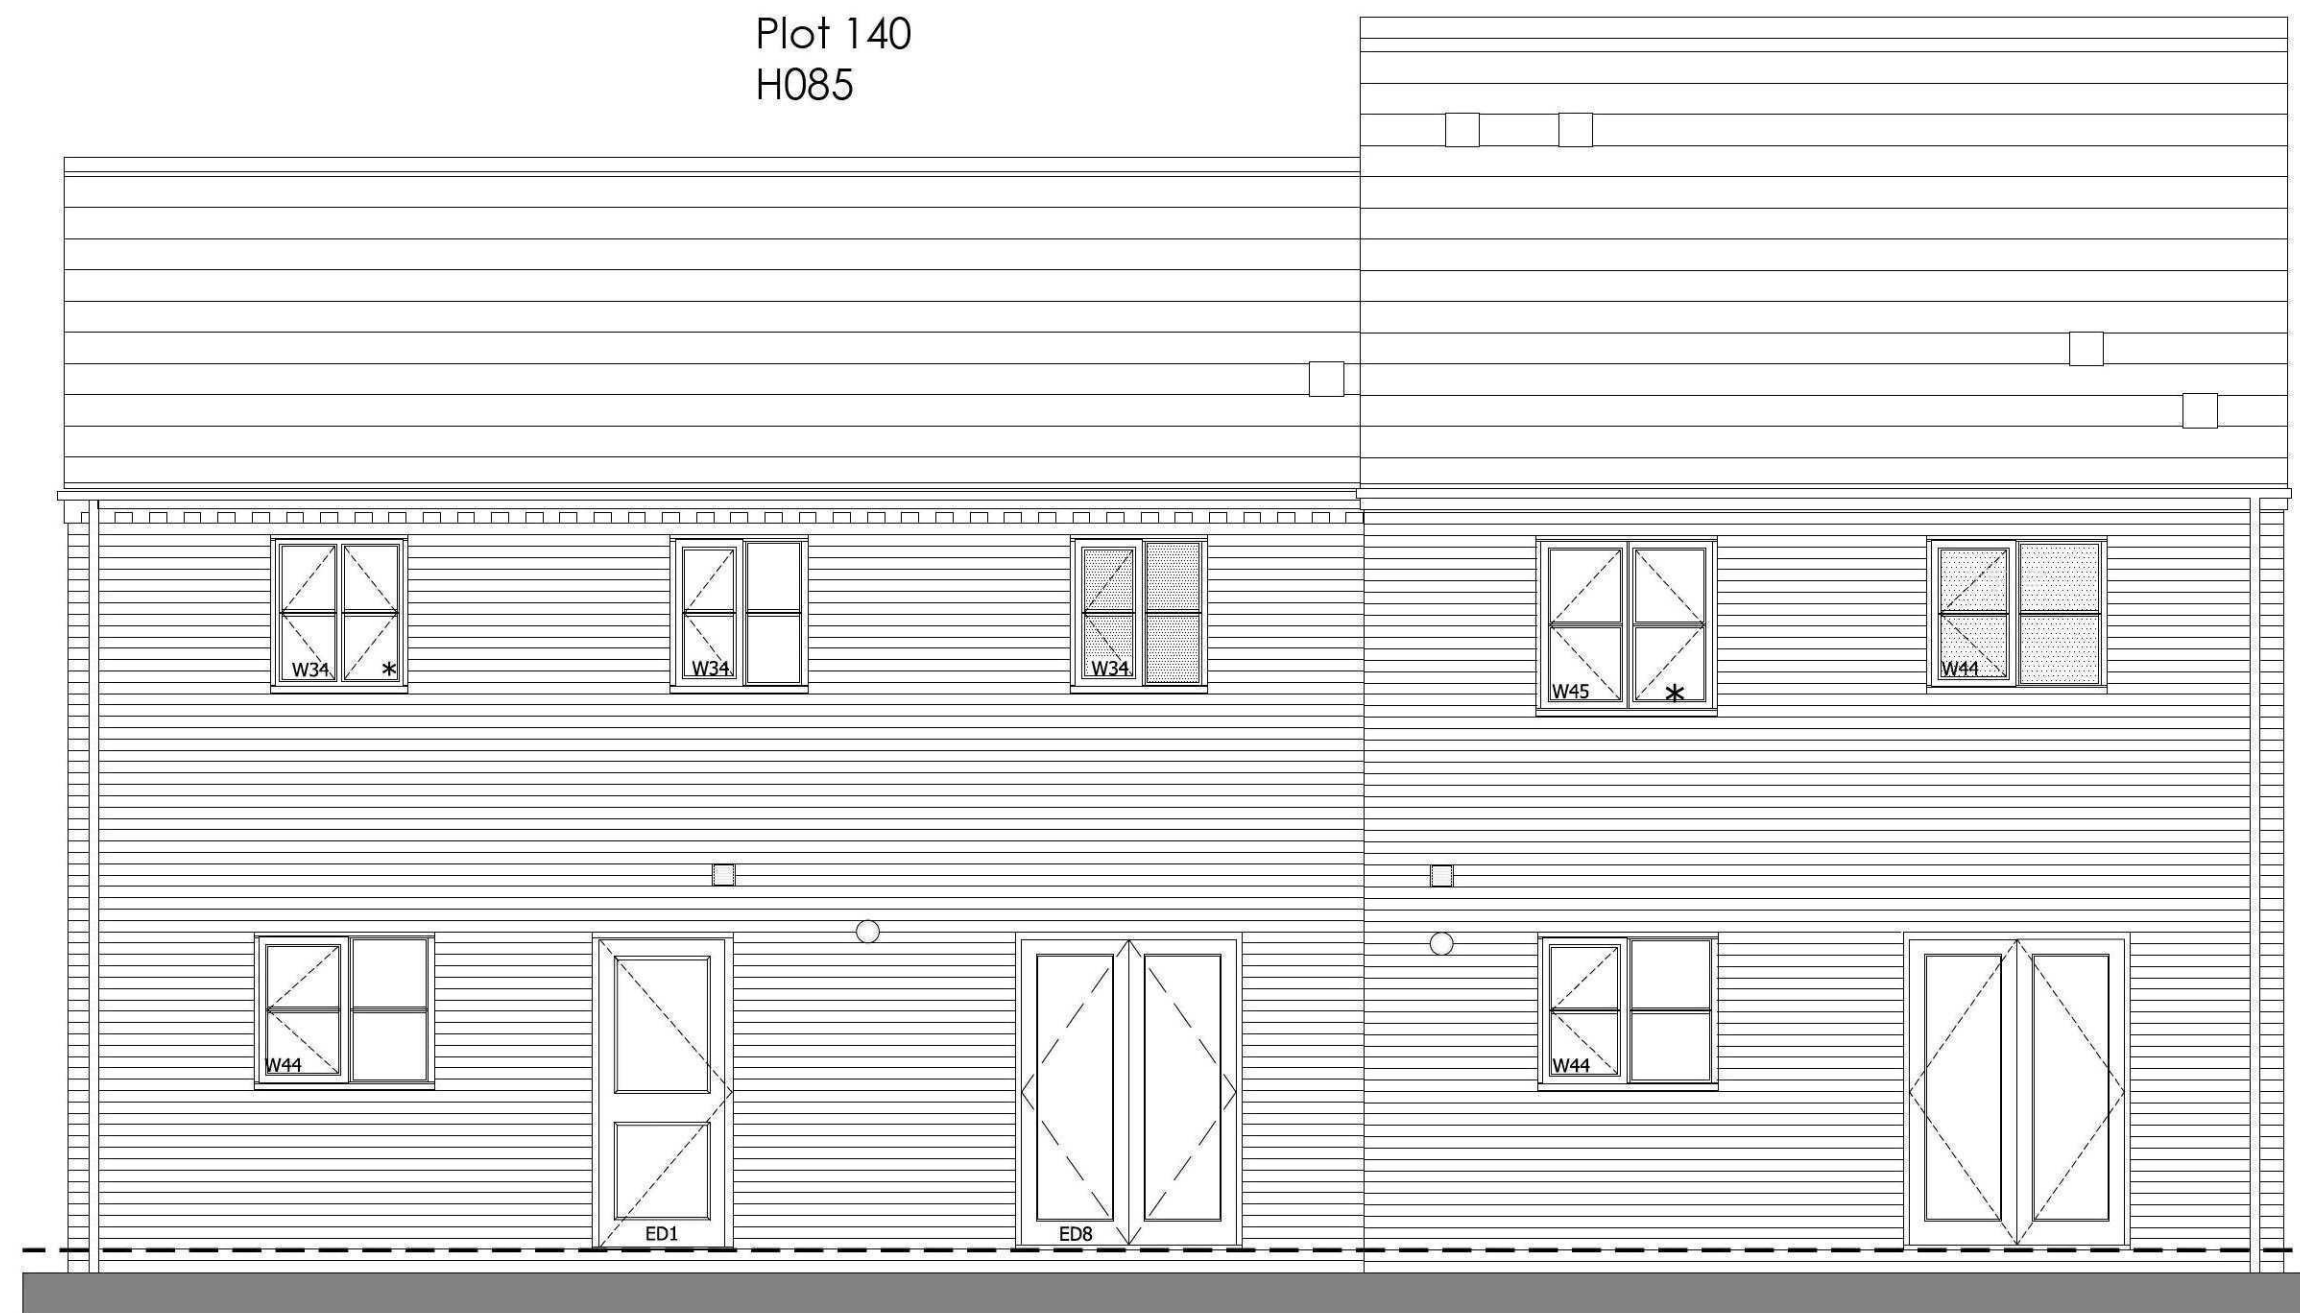

Plot 140
H085
Rear Elevation



Plot 141
H094

Notes

All drawings are to be read in conjunction with the relevant standard details.

06-STD-SUPER-01 denotes reference to the relevant standard details.

Rev Details Date By



Lysander House
Tempsford Hall
Sandy
Bedfordshire
SG19 2BD
Tel: 01767 642500 Fax: 01767 642628

Project: WYGATE PARK
SPALDING

Drawing:
140-141 - Block Elevation

Drawing File Location:
Q:\

Drawn by:
CORE

Date:
SEPT 2010

Scale:
1:50 @ A2

COINS code:

This drawing is © copyright protected.
All dimensions to be checked on site.
Any discrepancies to be reported to
the Architect immediately.
This drawing should not be scaled.

Drawing no:
140-141.05

Revision:
-