


HALMER GATE

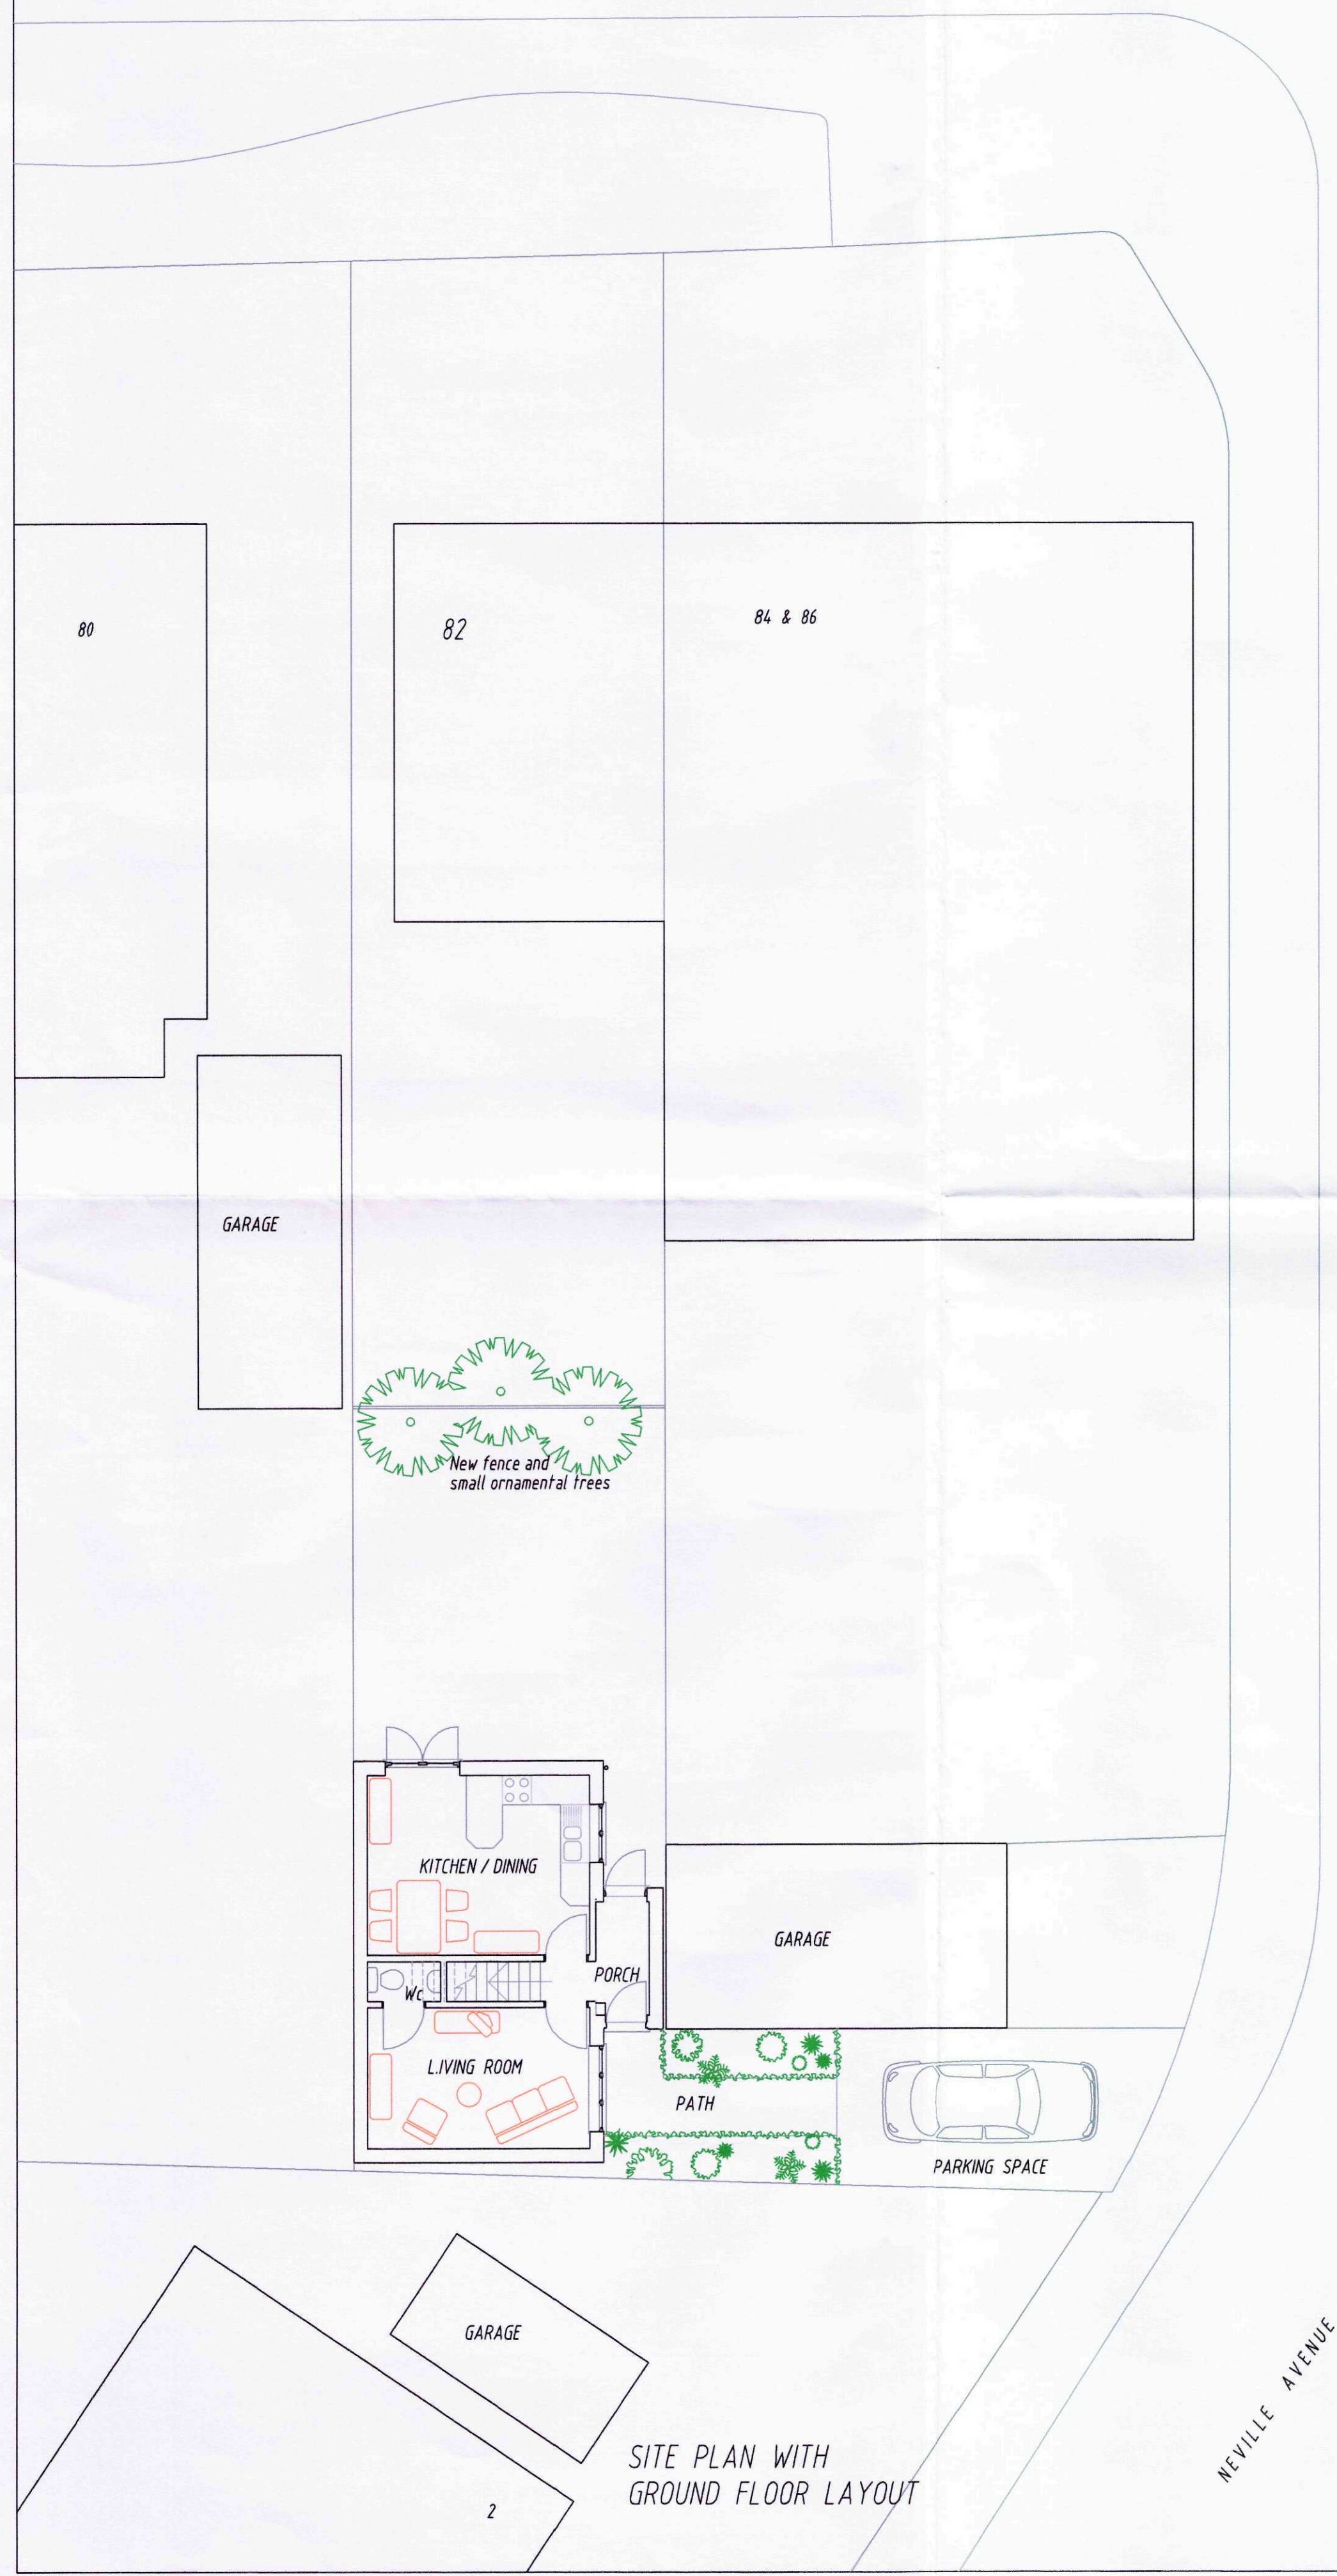

Neighbour's garage

Fence

Fence


Fence

SOUTH WEST ELEVATION


NORTH WEST ELEVATION




NORTH EAST (FRONT) ELEVATION

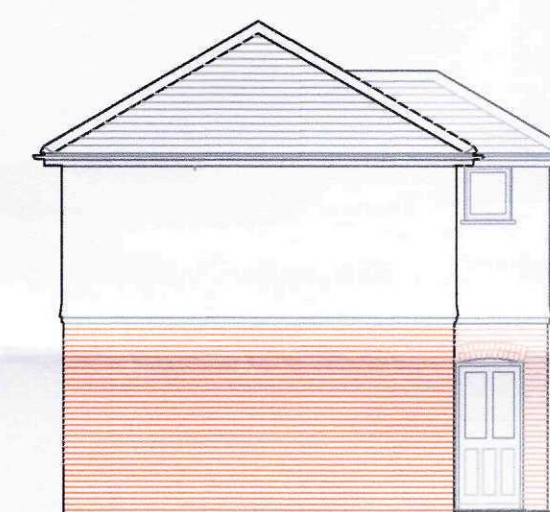


SOUTH EAST ELEVATION

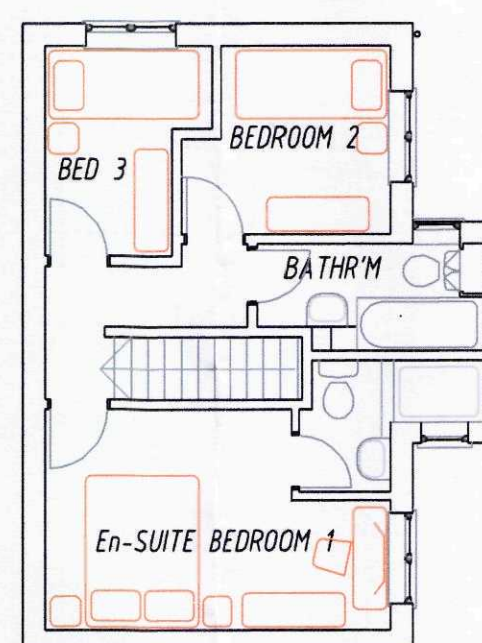

FIRST FLOOR LAYOUT

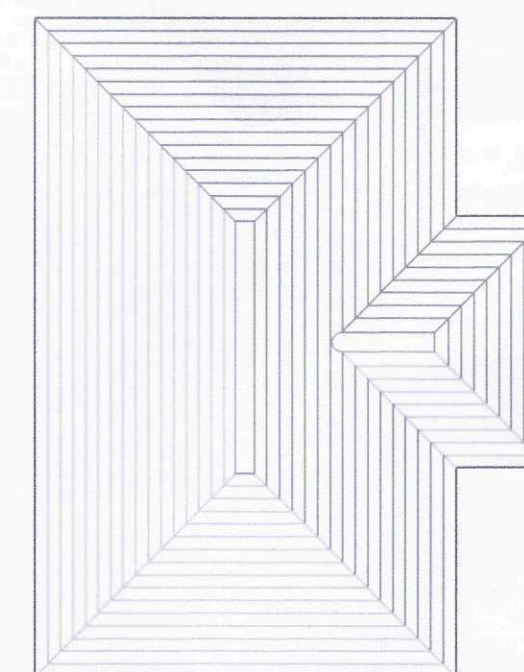

ROOF PLAN

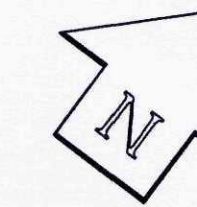

1	2	3	4	5	6	7	8	9	10	METRES
5	10	15	20	25	30	35	40	45	50	FEET

REVISIONS

SHDC
Planning & Development
12 SEP 2011
Ref: 0705-11



Affinis
Garden and Building Design

82 HALMER GATE, SPALDING
LINCOLNSHIRE PE11 2EQ

PROPOSED NEW 3 BEDROOM DWELLING
For Mrs J. BAKER

SCALES 1/100

DATE August 2011

DRAWN

DRAWING No

1107/1