
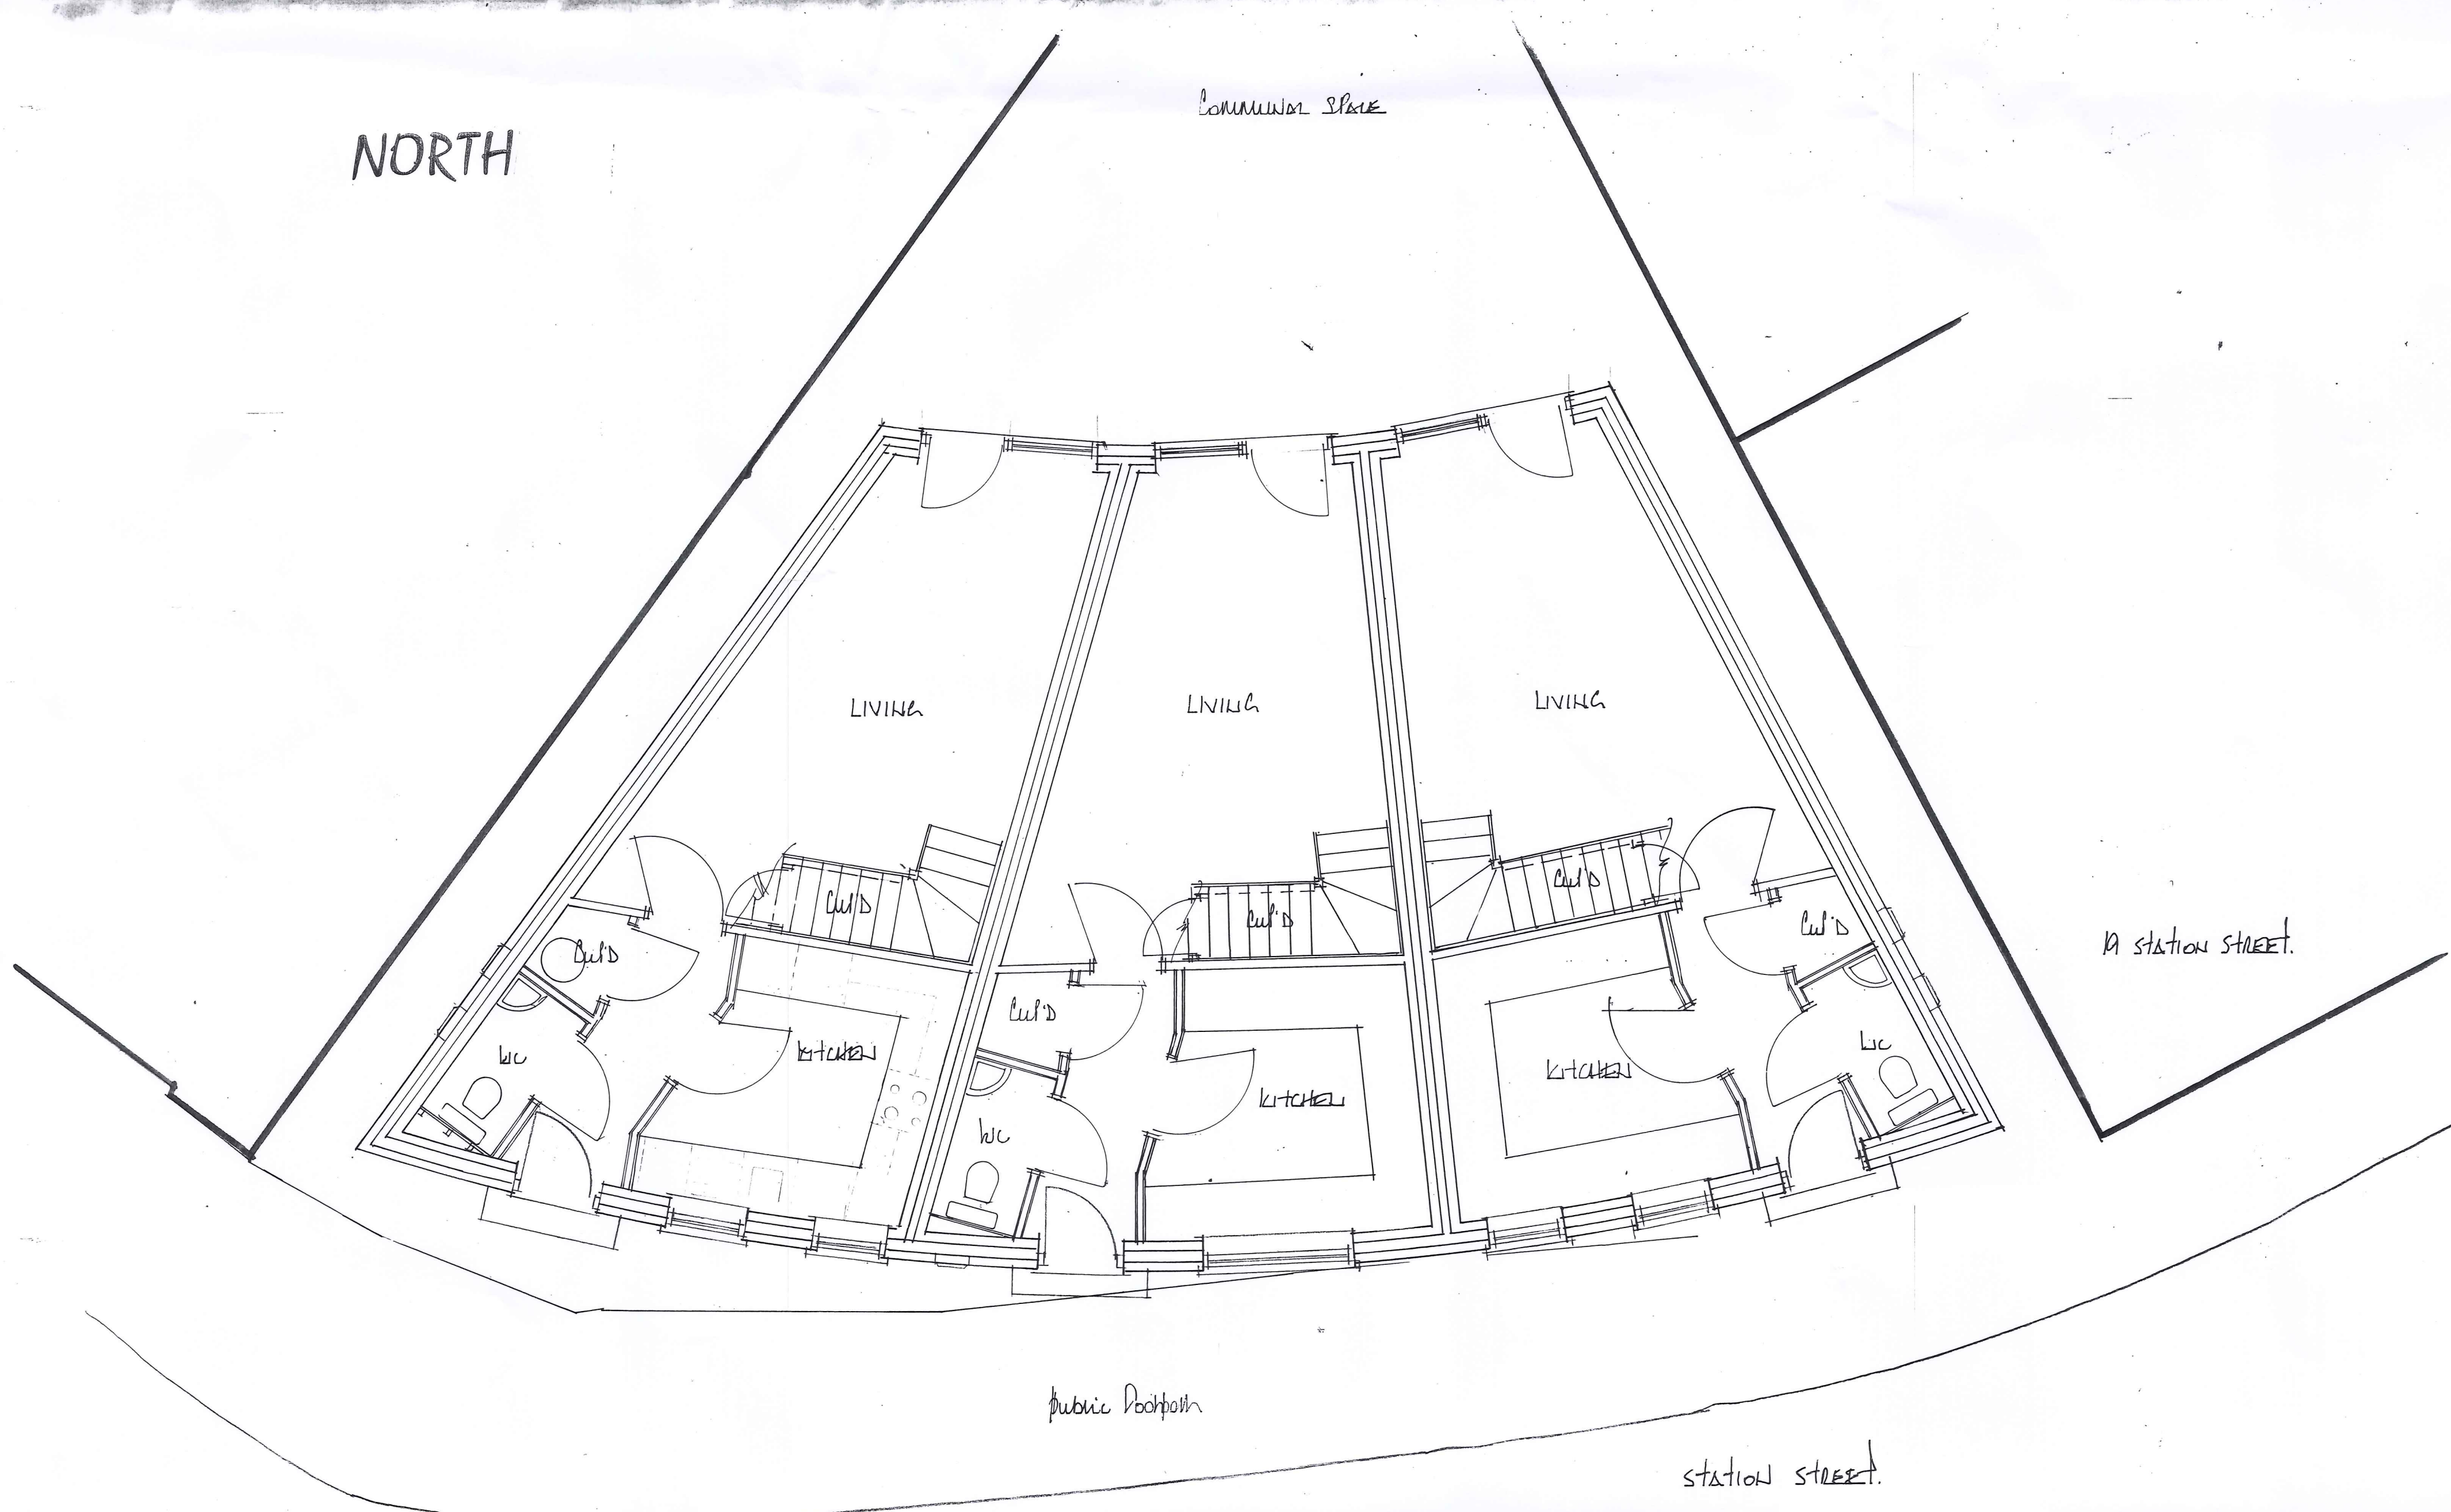


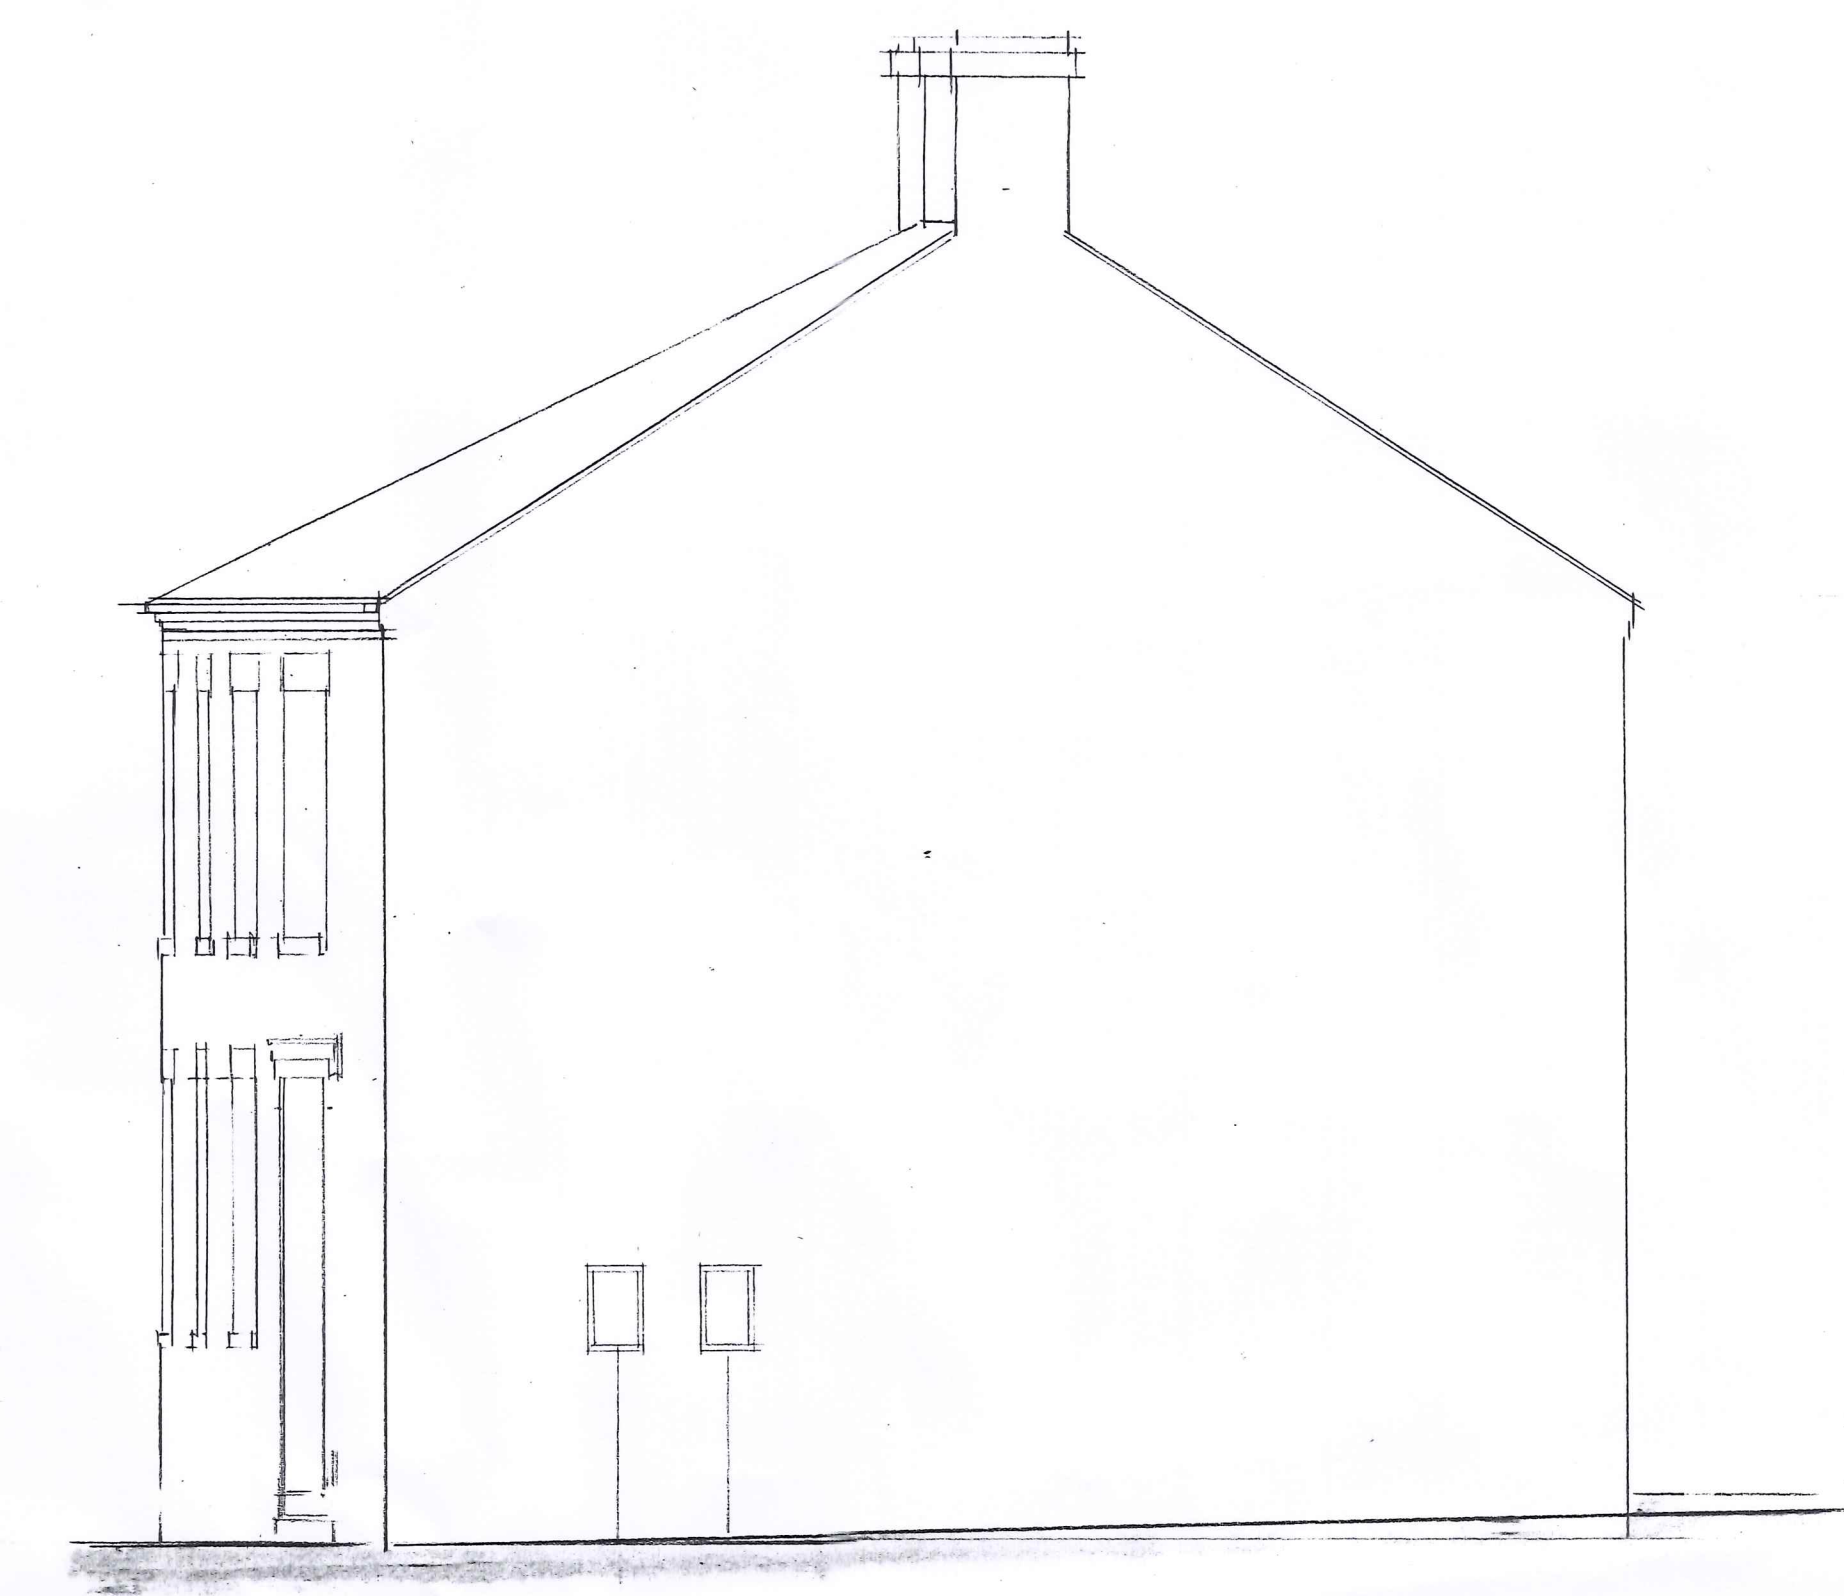

CLEY
DEVELOPMENTS
LTD

Willow Lodge
Horseshoe Road
Spalding
Lincs
PE11 3JA

Tel : 01775 767968
Email : willowlodge@talktalk.net
Mobile phone : 07740 815044

Project
RESIDENTIAL DEVELOPMENT AT
STATION ST
SPALDING

Drawing
GROUND FLOOR PLAN &
ELEVATIONS

Scale
1:50

Date
MAY 22

DWG No.
ST22/01

ST22/01