




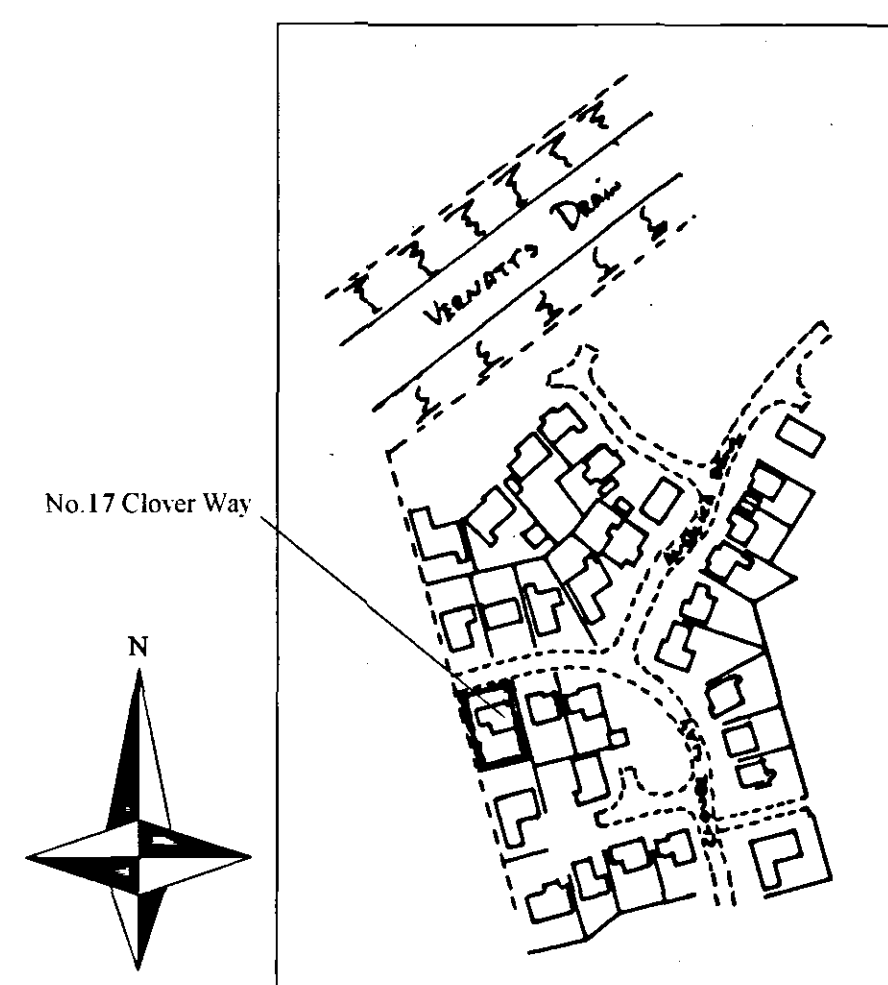


Location Plan Scale 1:2500

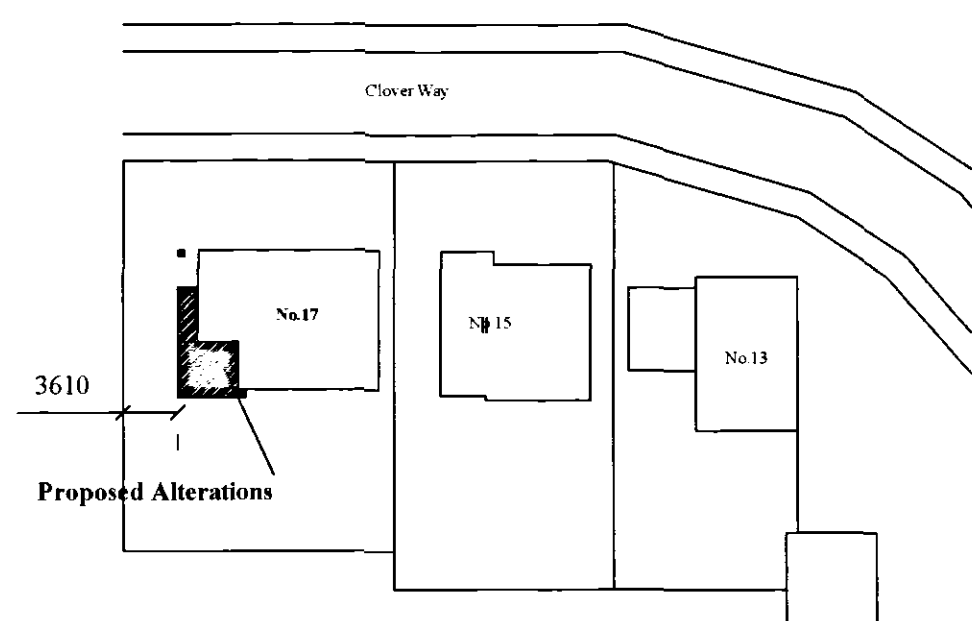

Site Plan Scale 1:500

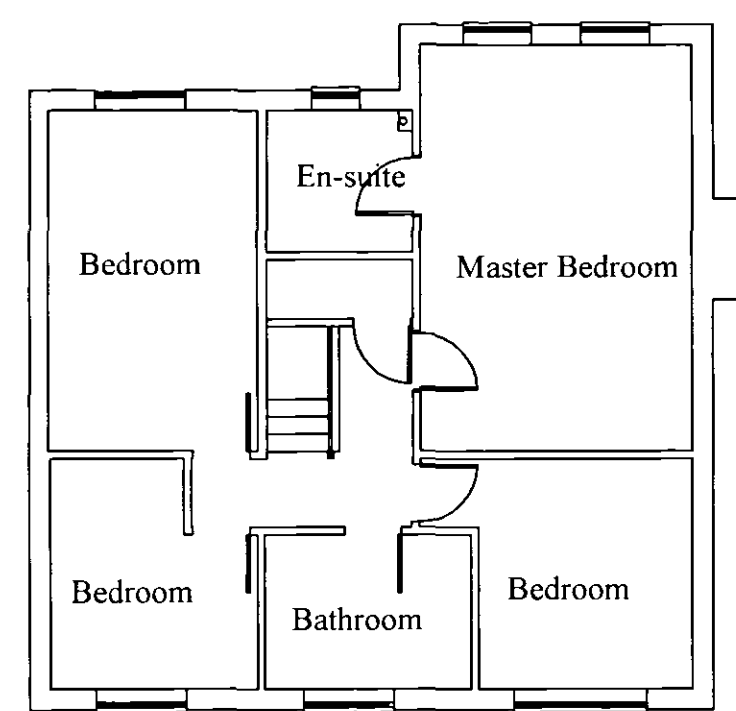


Existing First Floor Scale 1:100

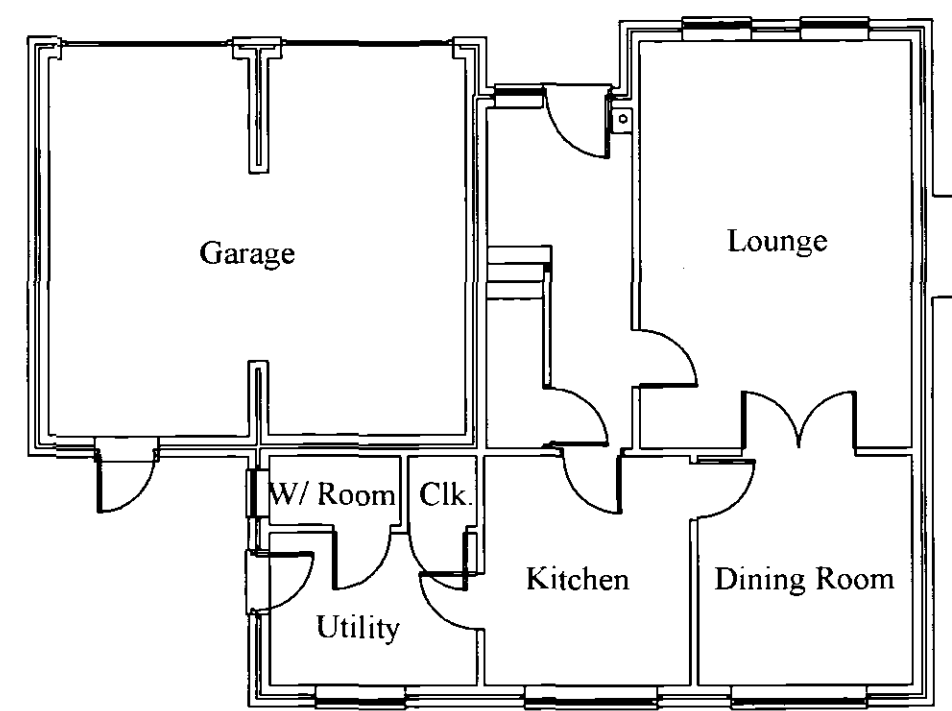


Existing Ground Floor Scale 1:100




Existing Elevations Scale 1:100

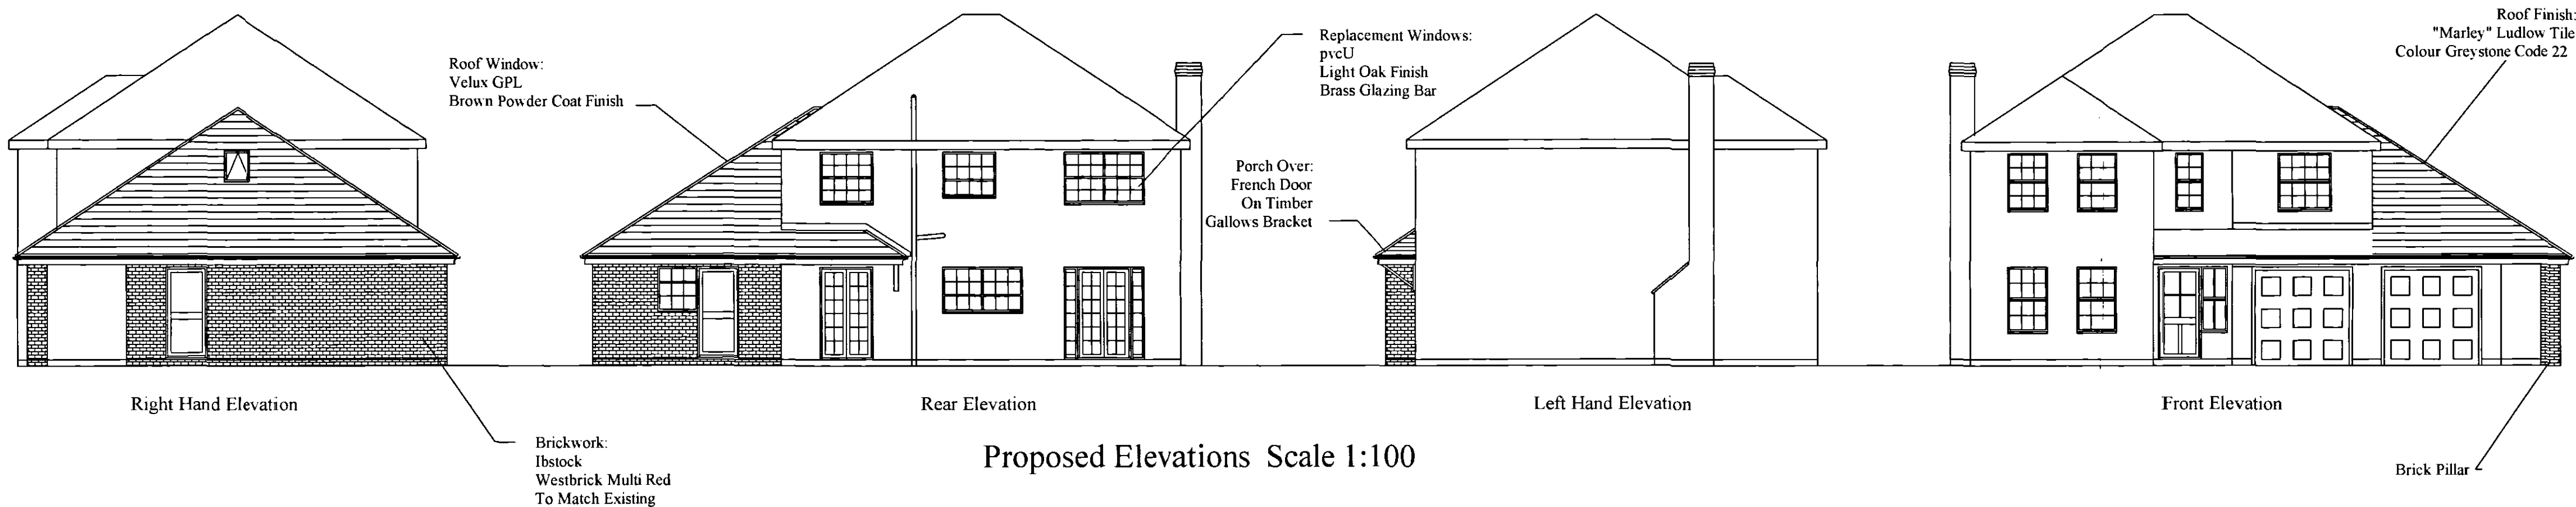

Proposed Elevations Scale 1:100

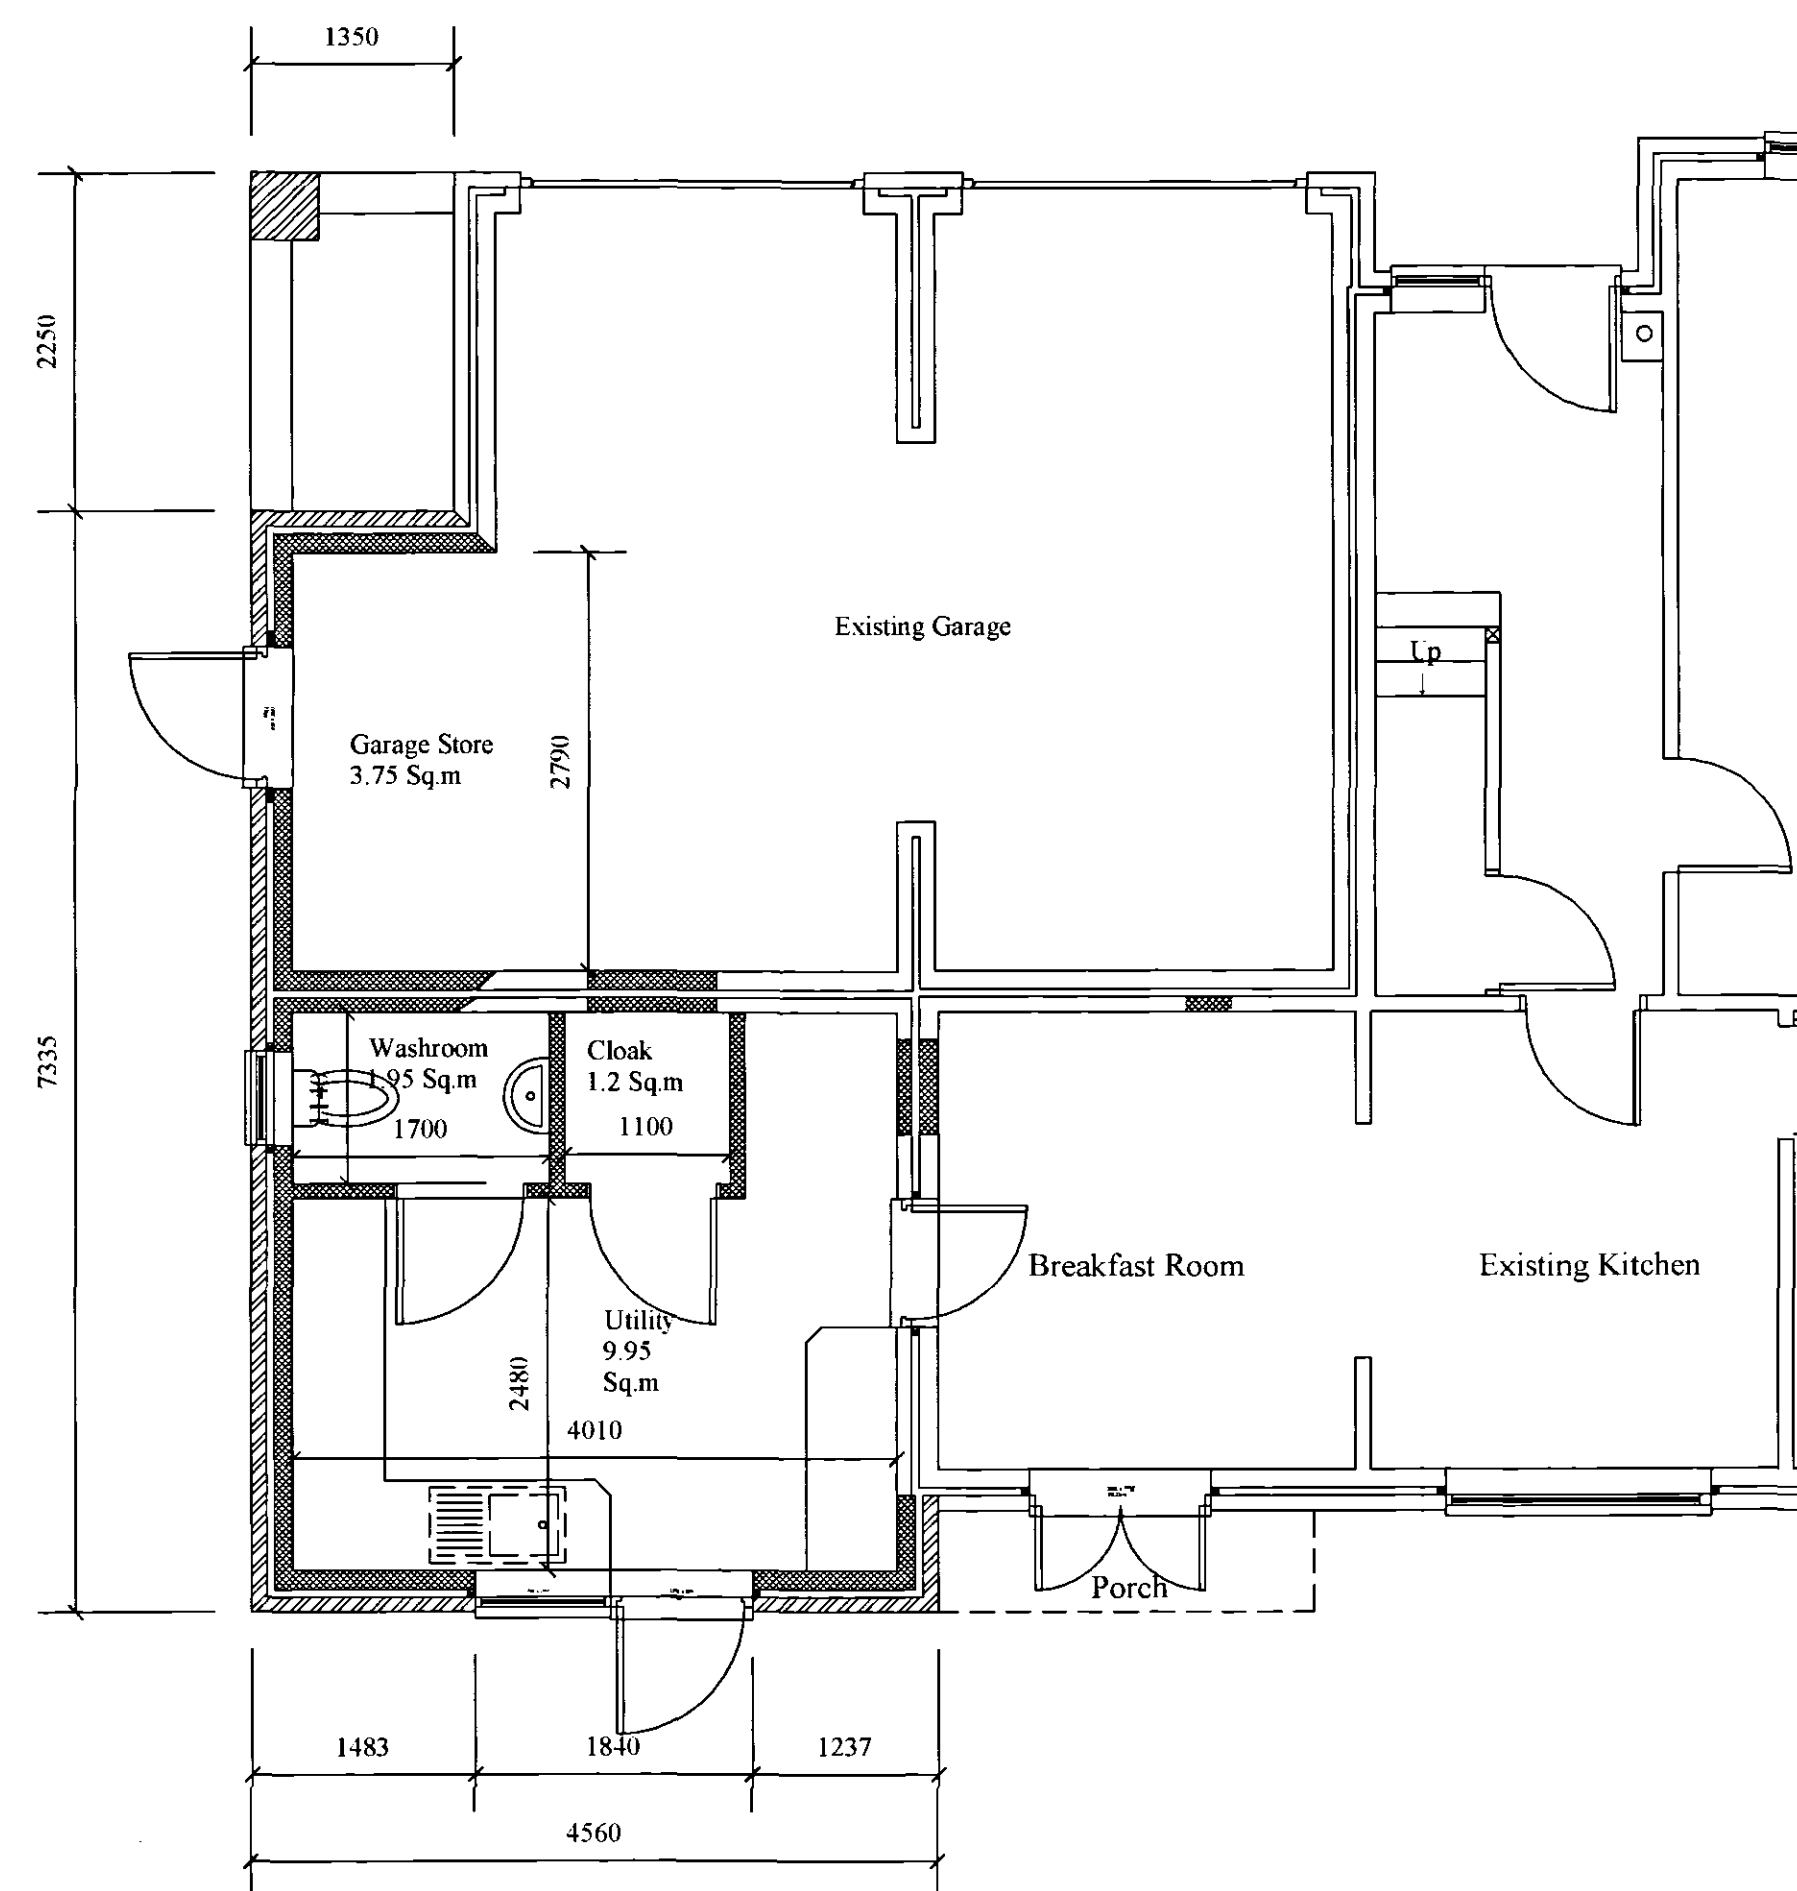

Proposed Ground Floor Scale 1:50

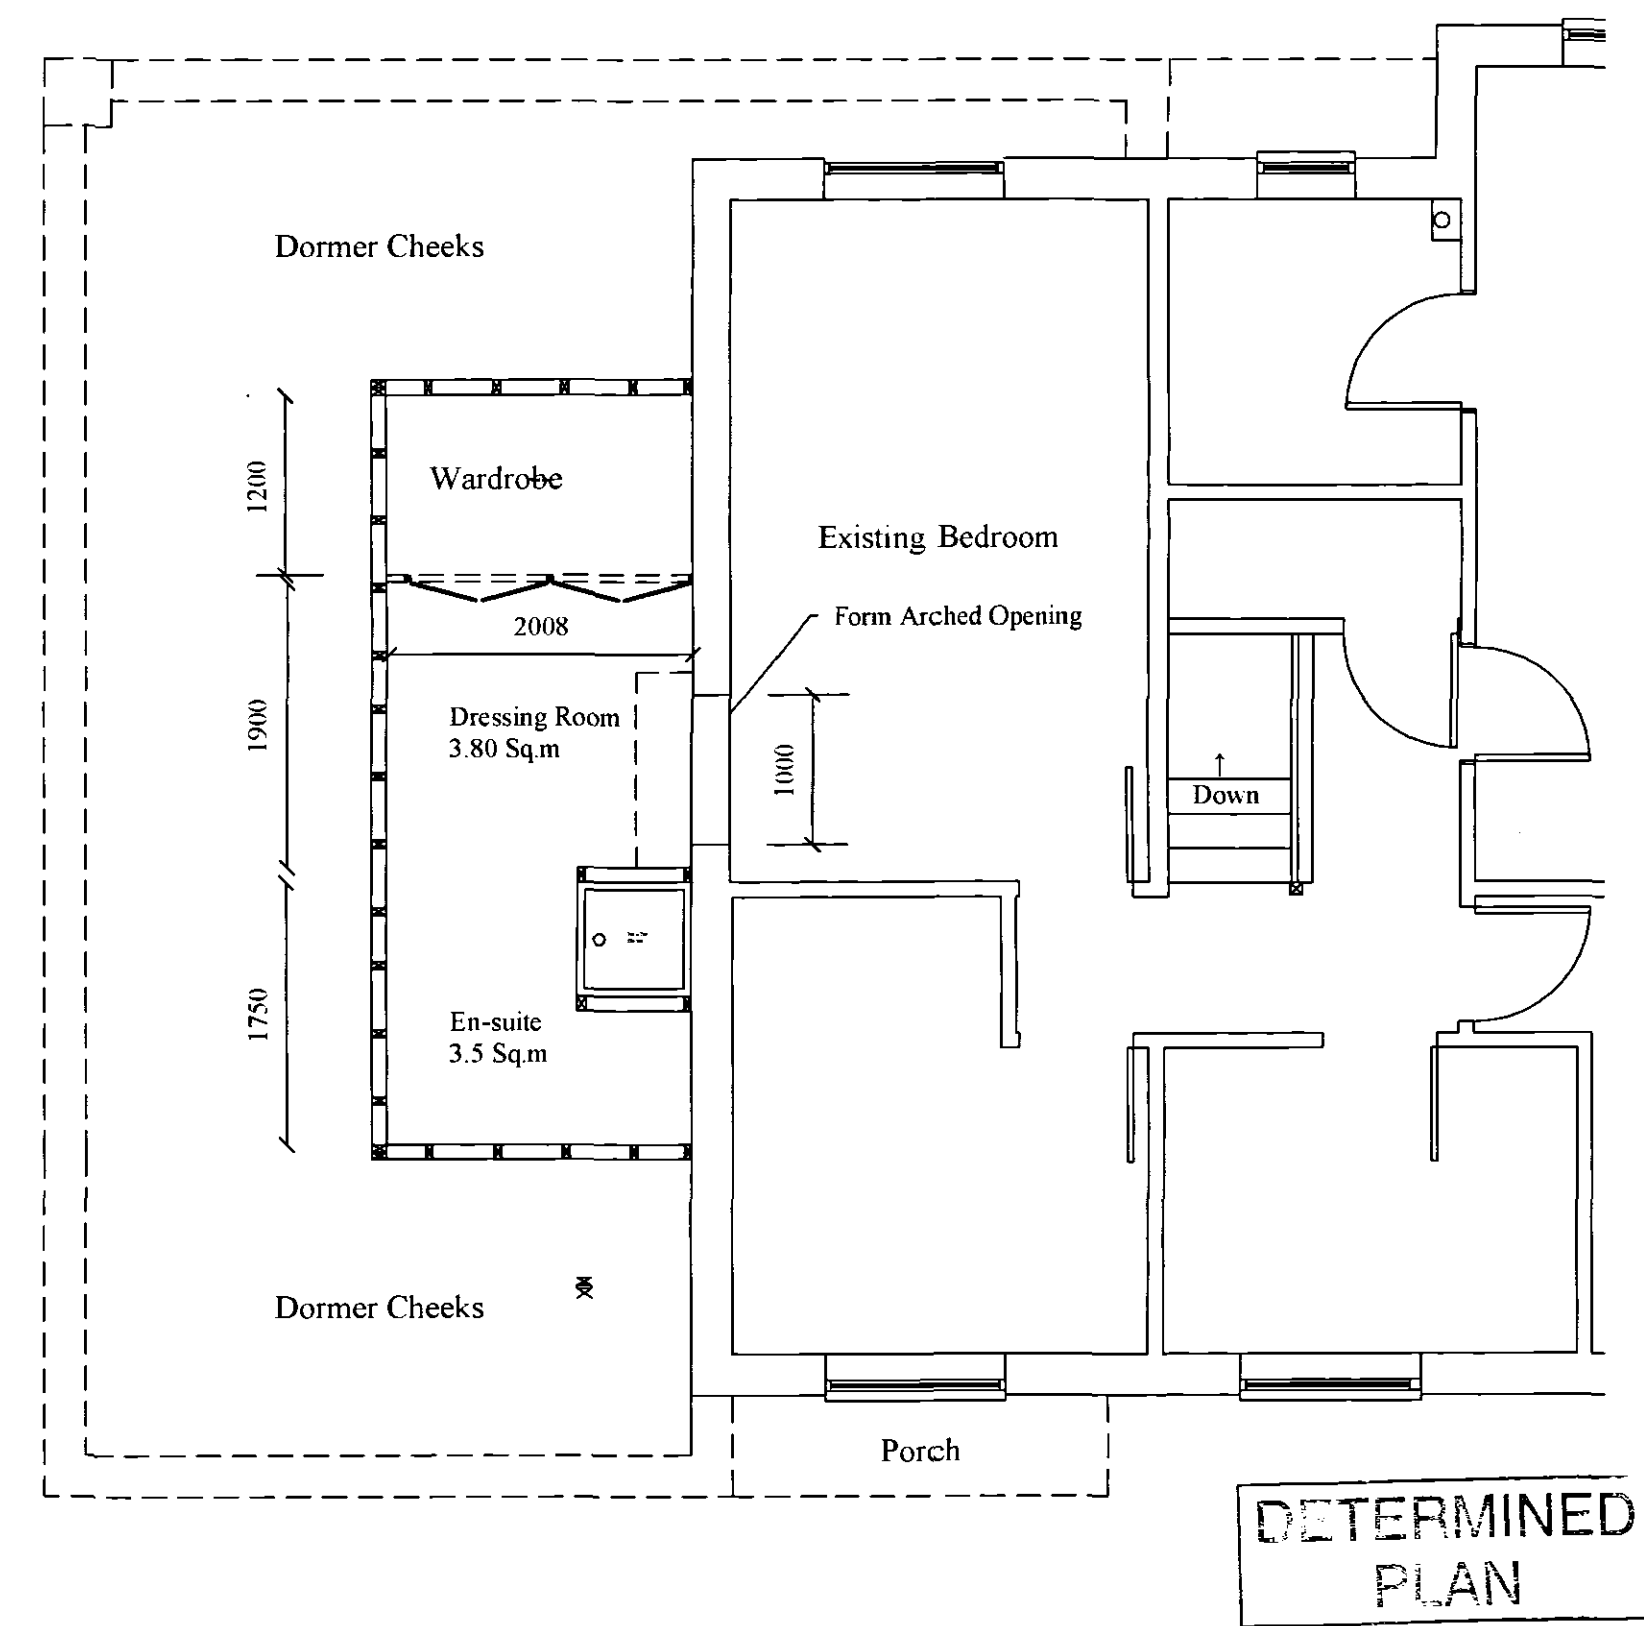

Proposed First Floor Scale 1:50

All works to comply with the current Building Regulation Approved Documents and other pertinent legislation and to be to the complete satisfaction of the Local Authority Building Control Officer

Area = 0.04 Hectares

Proposed Alterations:

25.0 Sq.m Ground Floor

10.0 Sq.m First Floor

Total Alterations 25 Sq.m

Drawing Modified Showing Alterations to Roof Line and First Floor Accomodation.

SHDC
PLANNING & DEVELOPMENT
22 MAY 2006
Ref. 0710106

Agent:
M & T Services
17 Clover Way
Spalding
Lincs
PE11 3GD

Client:
Mr & Mrs M V Tooley
17 Clover Way
Spalding
Lincs
PE11 3GD

Project:
Ground Floor and First
Floor Extension

Drawing Title:
Planning Permission Detail

Drawn By: MVT Date: April 2006

Scale: As Shown Drawing Number: J7180-2- Mod 1