

PROPOSED ELEVATIONS


NORTH





WEST





SOUTH

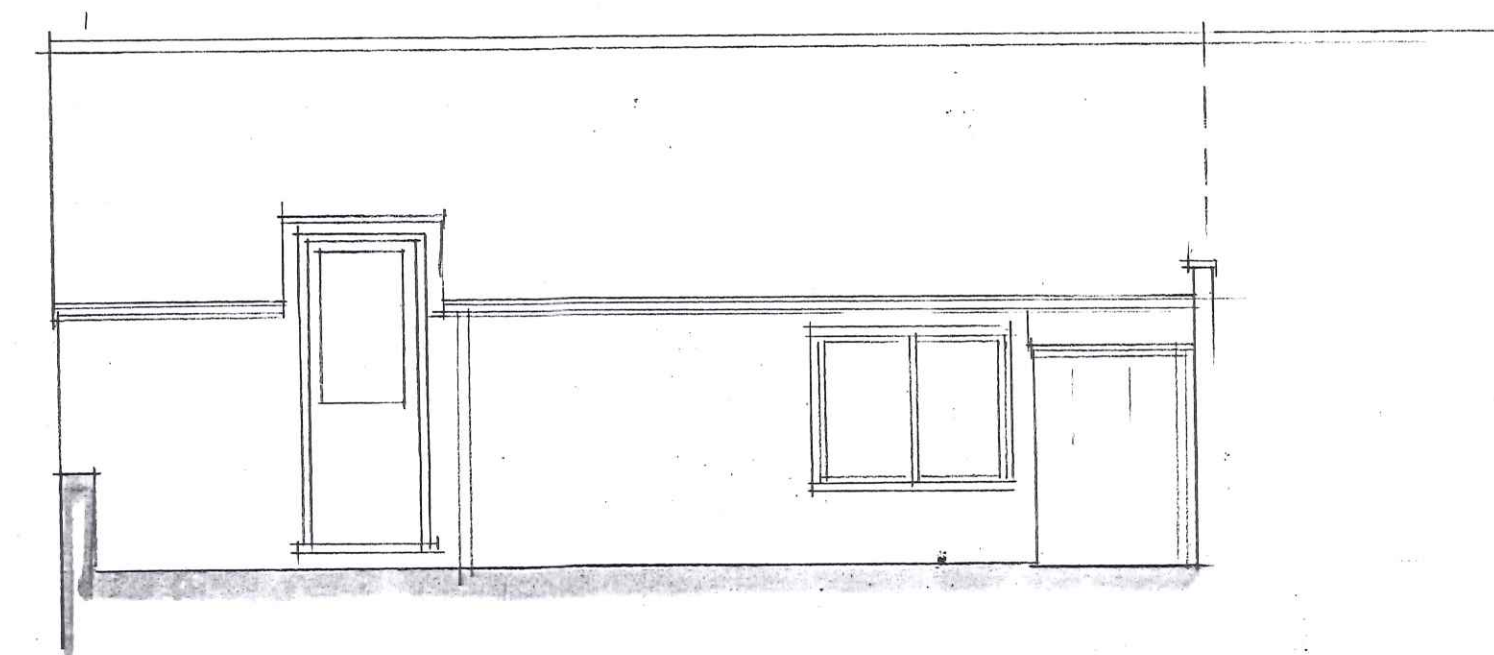

EXISTING ELEVATIONS

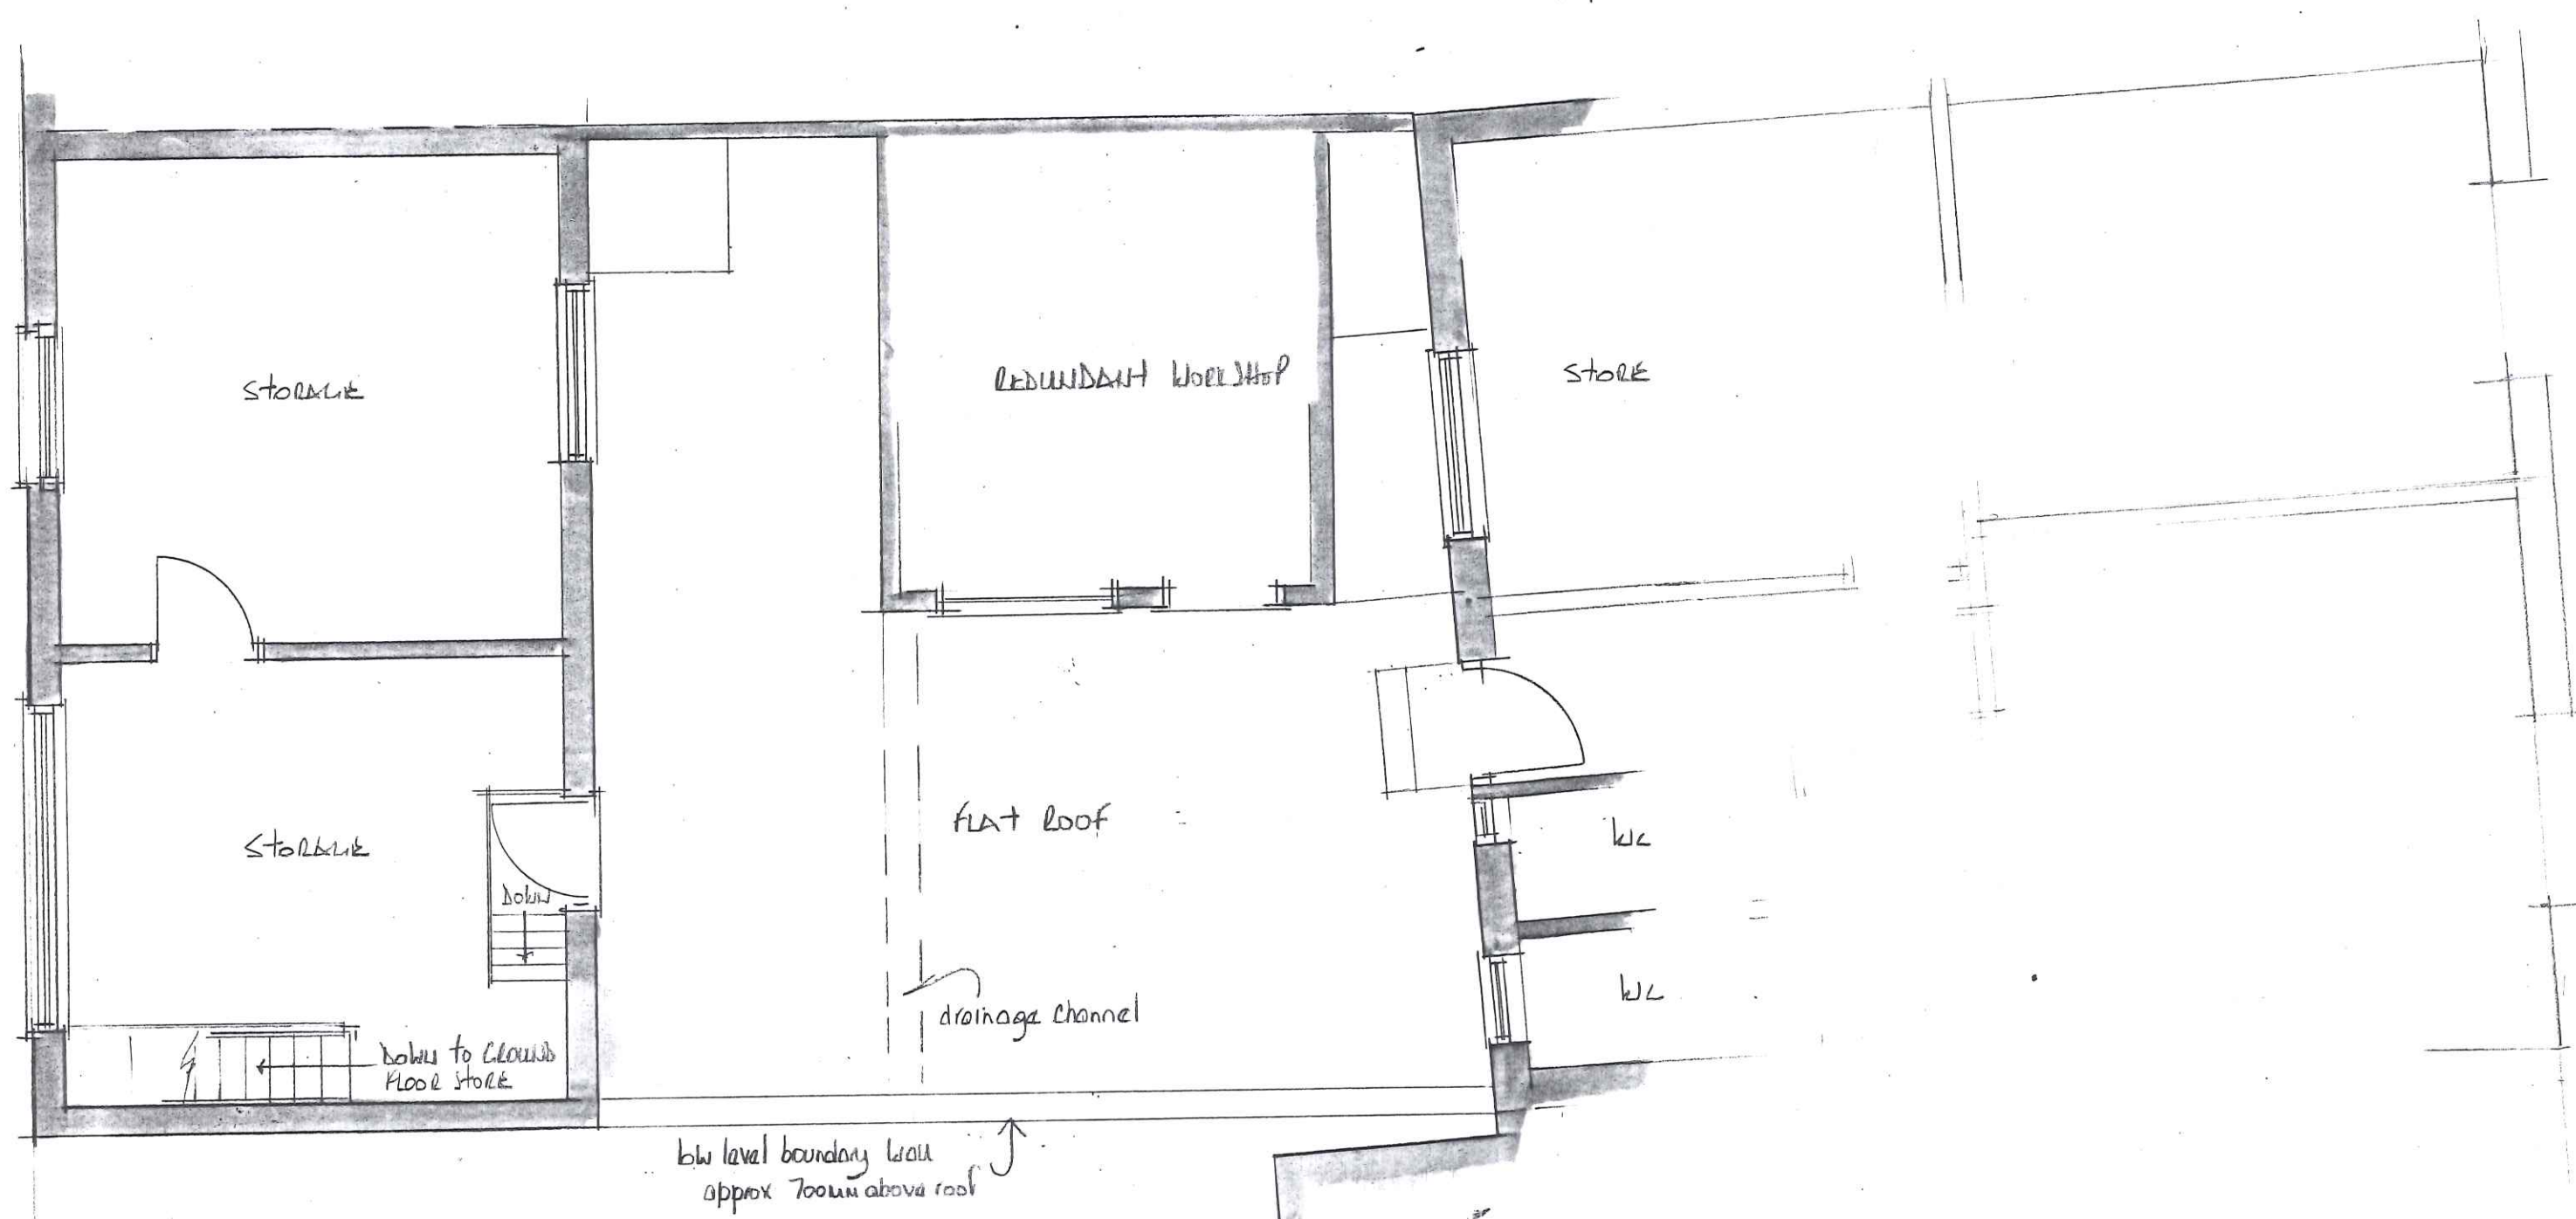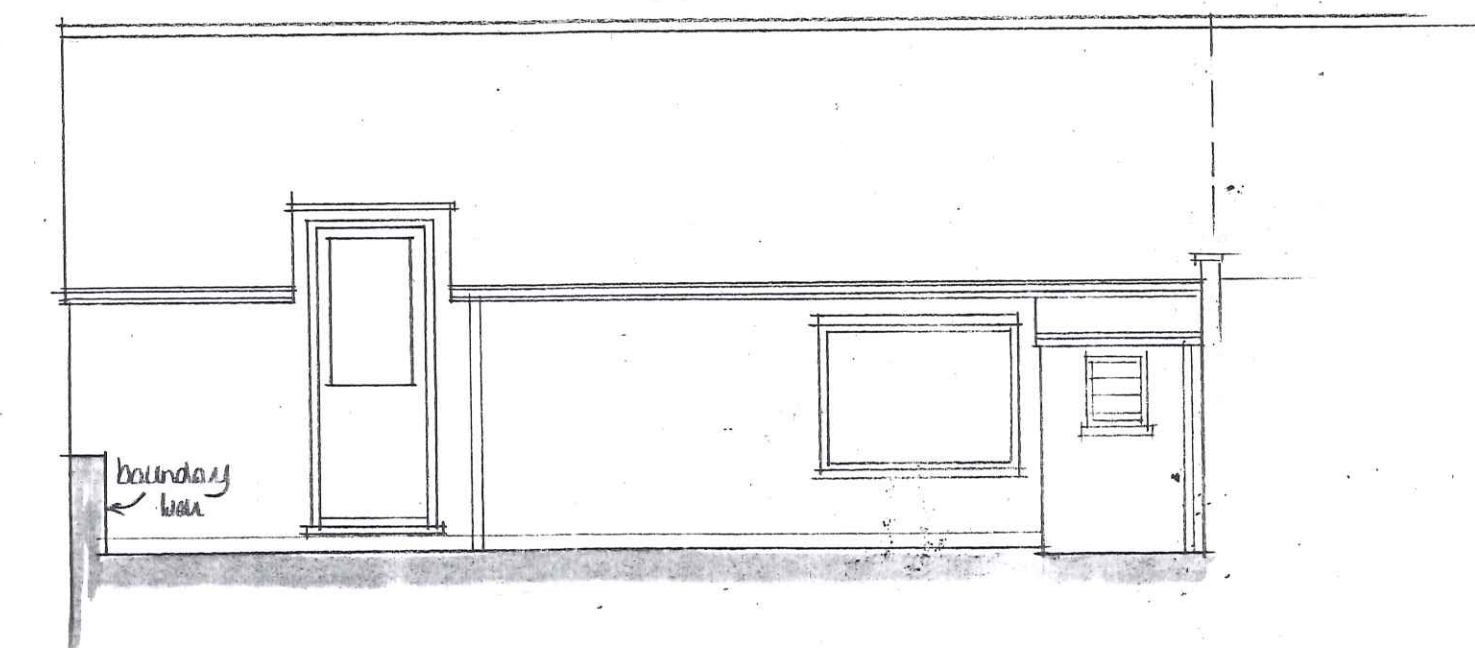

FIRST FLOOR PLAN

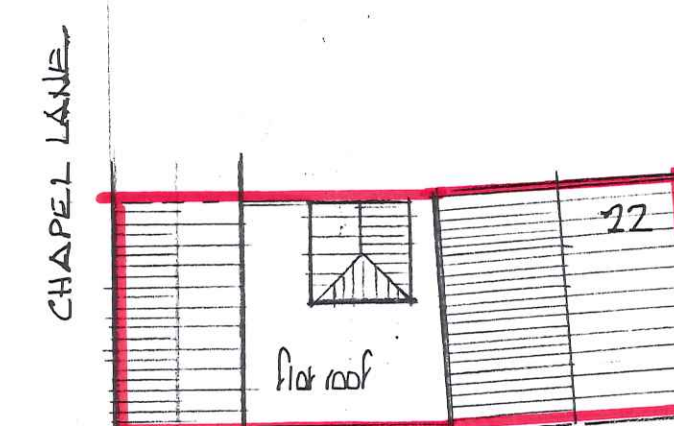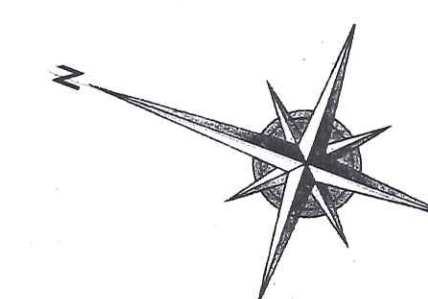

BLOCK PLAN 1:250

EAST MIDLANDS DESIGN ASSOC.

Architectural Consultants

Willow Lodge
Horseshoe Road
Spalding
Lincs
PE11 3JA

Tel : 01775 767368
Email : willowlodge@talktalk.net
Mobile phone : 07710 815044

Client
Gibbs Shoes

Project
Replacement windows at
22 Hall Place
Spalding
Lincs
PE11 1SQ

Drawing
Plan and elevations
Existing and proposed

Scale
1:50

Date
August 2023

Dwg No.
REV

1218/01