



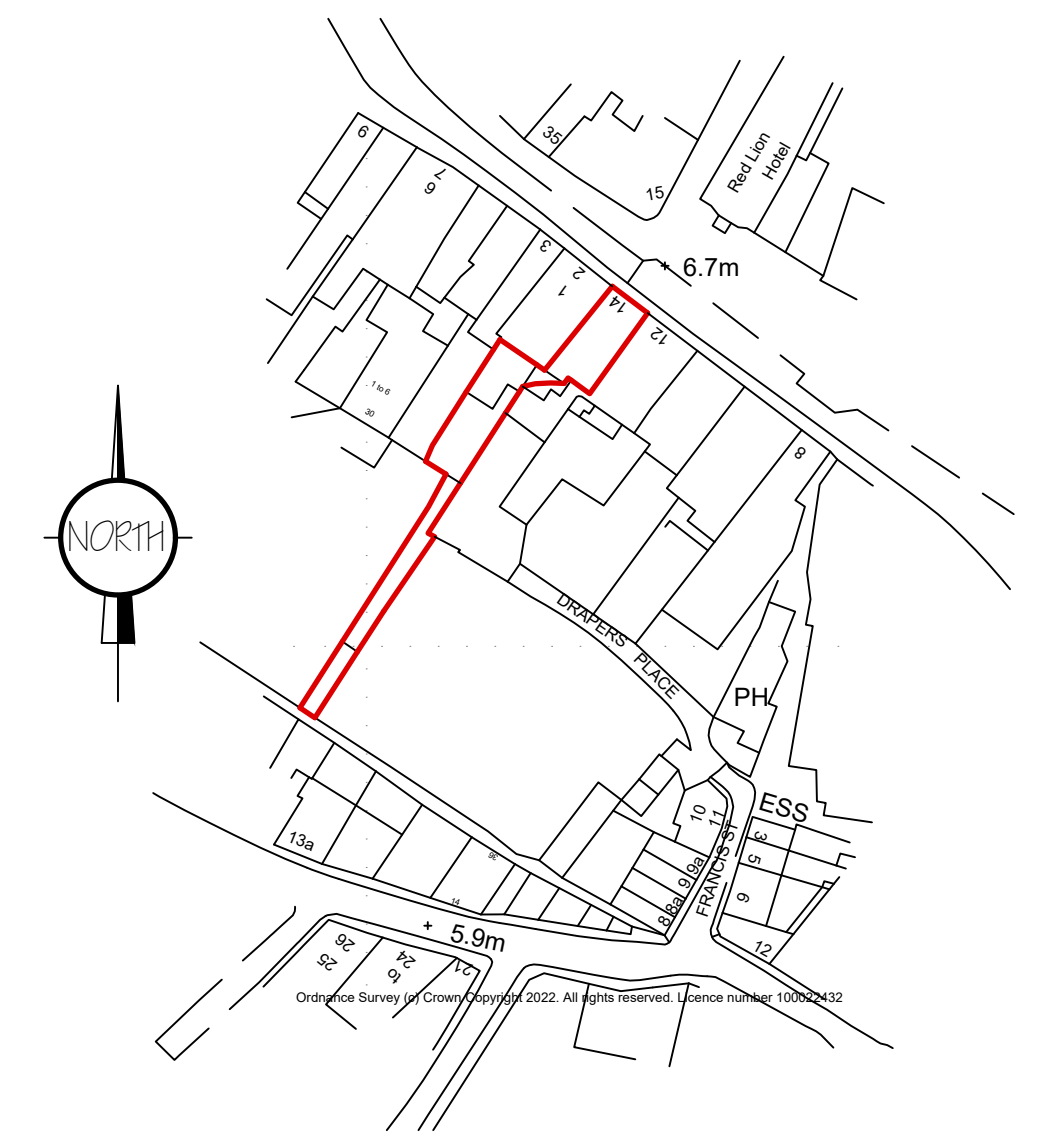

LOCATION PLAN 1:1250

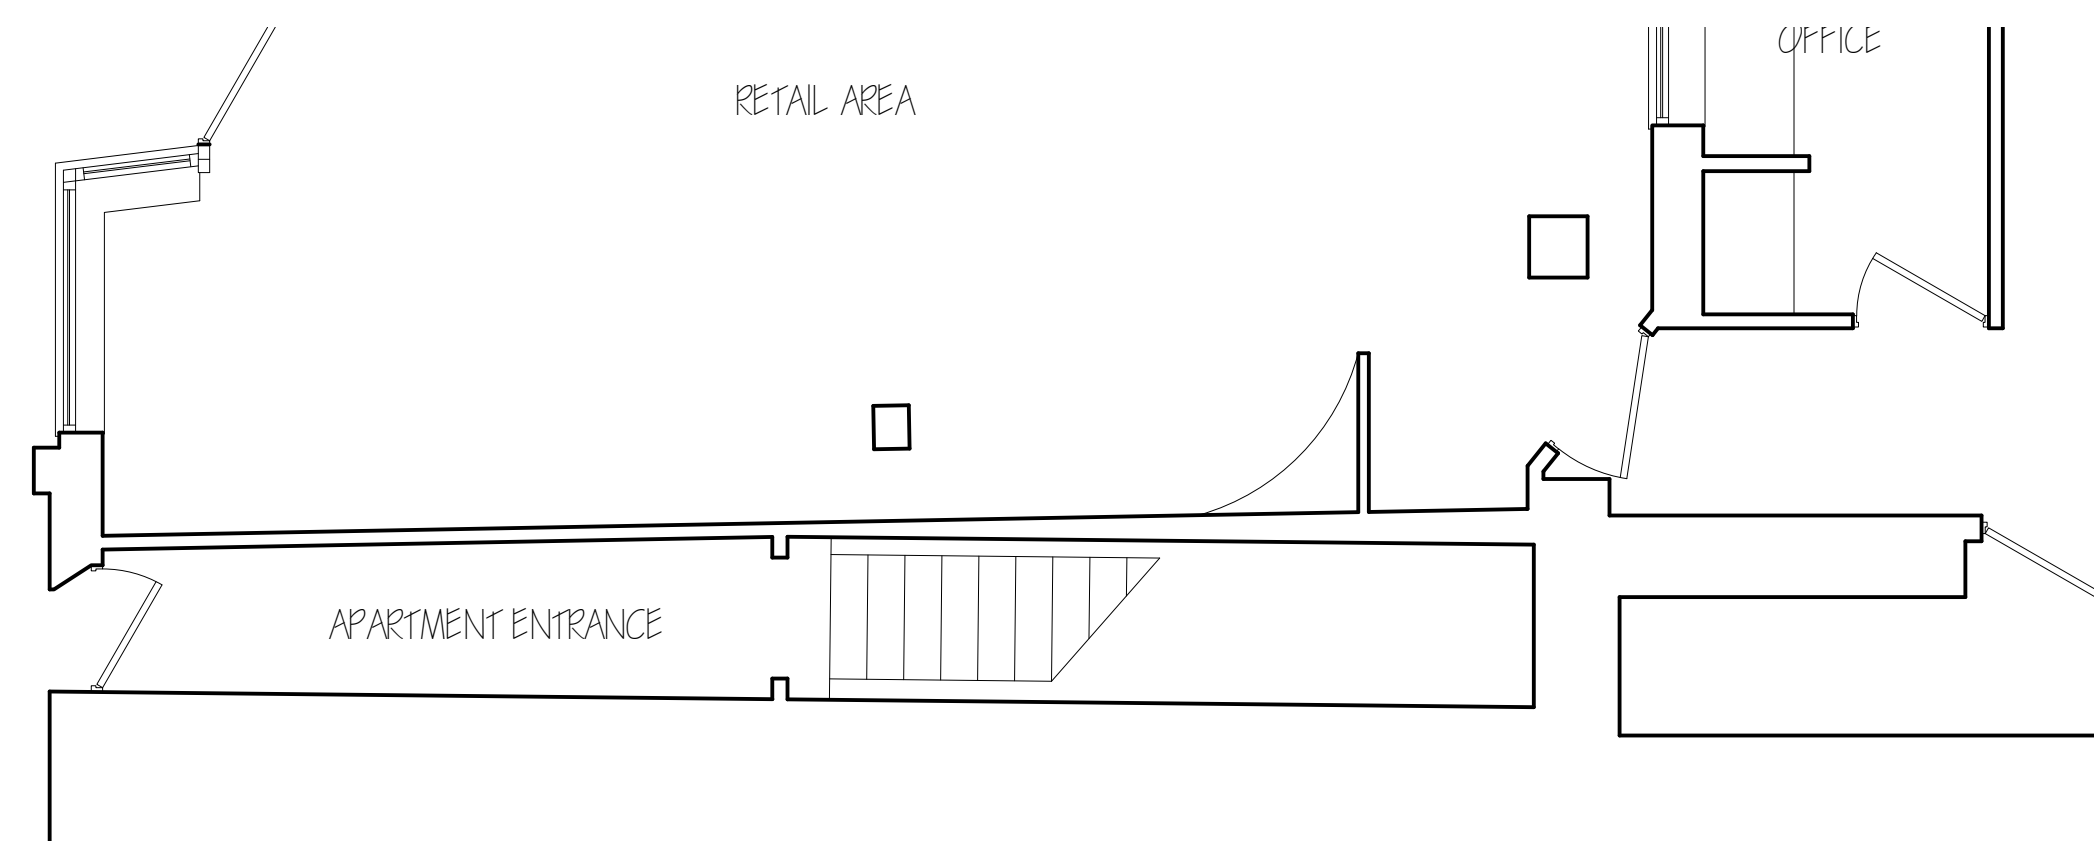

GROUND FLOOR PLAN

B	ADJACENT BUILDINGS ADDED	JULY 2022
A	LOCATION PLAN ADDED	JULY 2022
ref	revision	date

G. R. MERCHANT LTD.

I.ENG AMICE FIWO

**ARCHITECTURAL, STRUCTURAL
AND LAND DRAINAGE
CONSULTANTS**

**4 Wrights Mews
12A Park Road, Holbeach,
Spalding, Lincs. PE12 7EE**

**Tel: 01406 490800
Fax: 01406 425744**

E-Mail: gr.merchant@btconnect.com

Project

PROPOSED FLATS
14 MARKET PLACE
SPALDING
Lincs. PE11 1SL

Client
MRL SLAVEN

Drawing

EXISTING
FLOOR PLANS
LOCATION PLAN

Job Ref. 4019-22	Drawing No. 03B
Date MAY 2022	Drawn SLB

[illegible]