



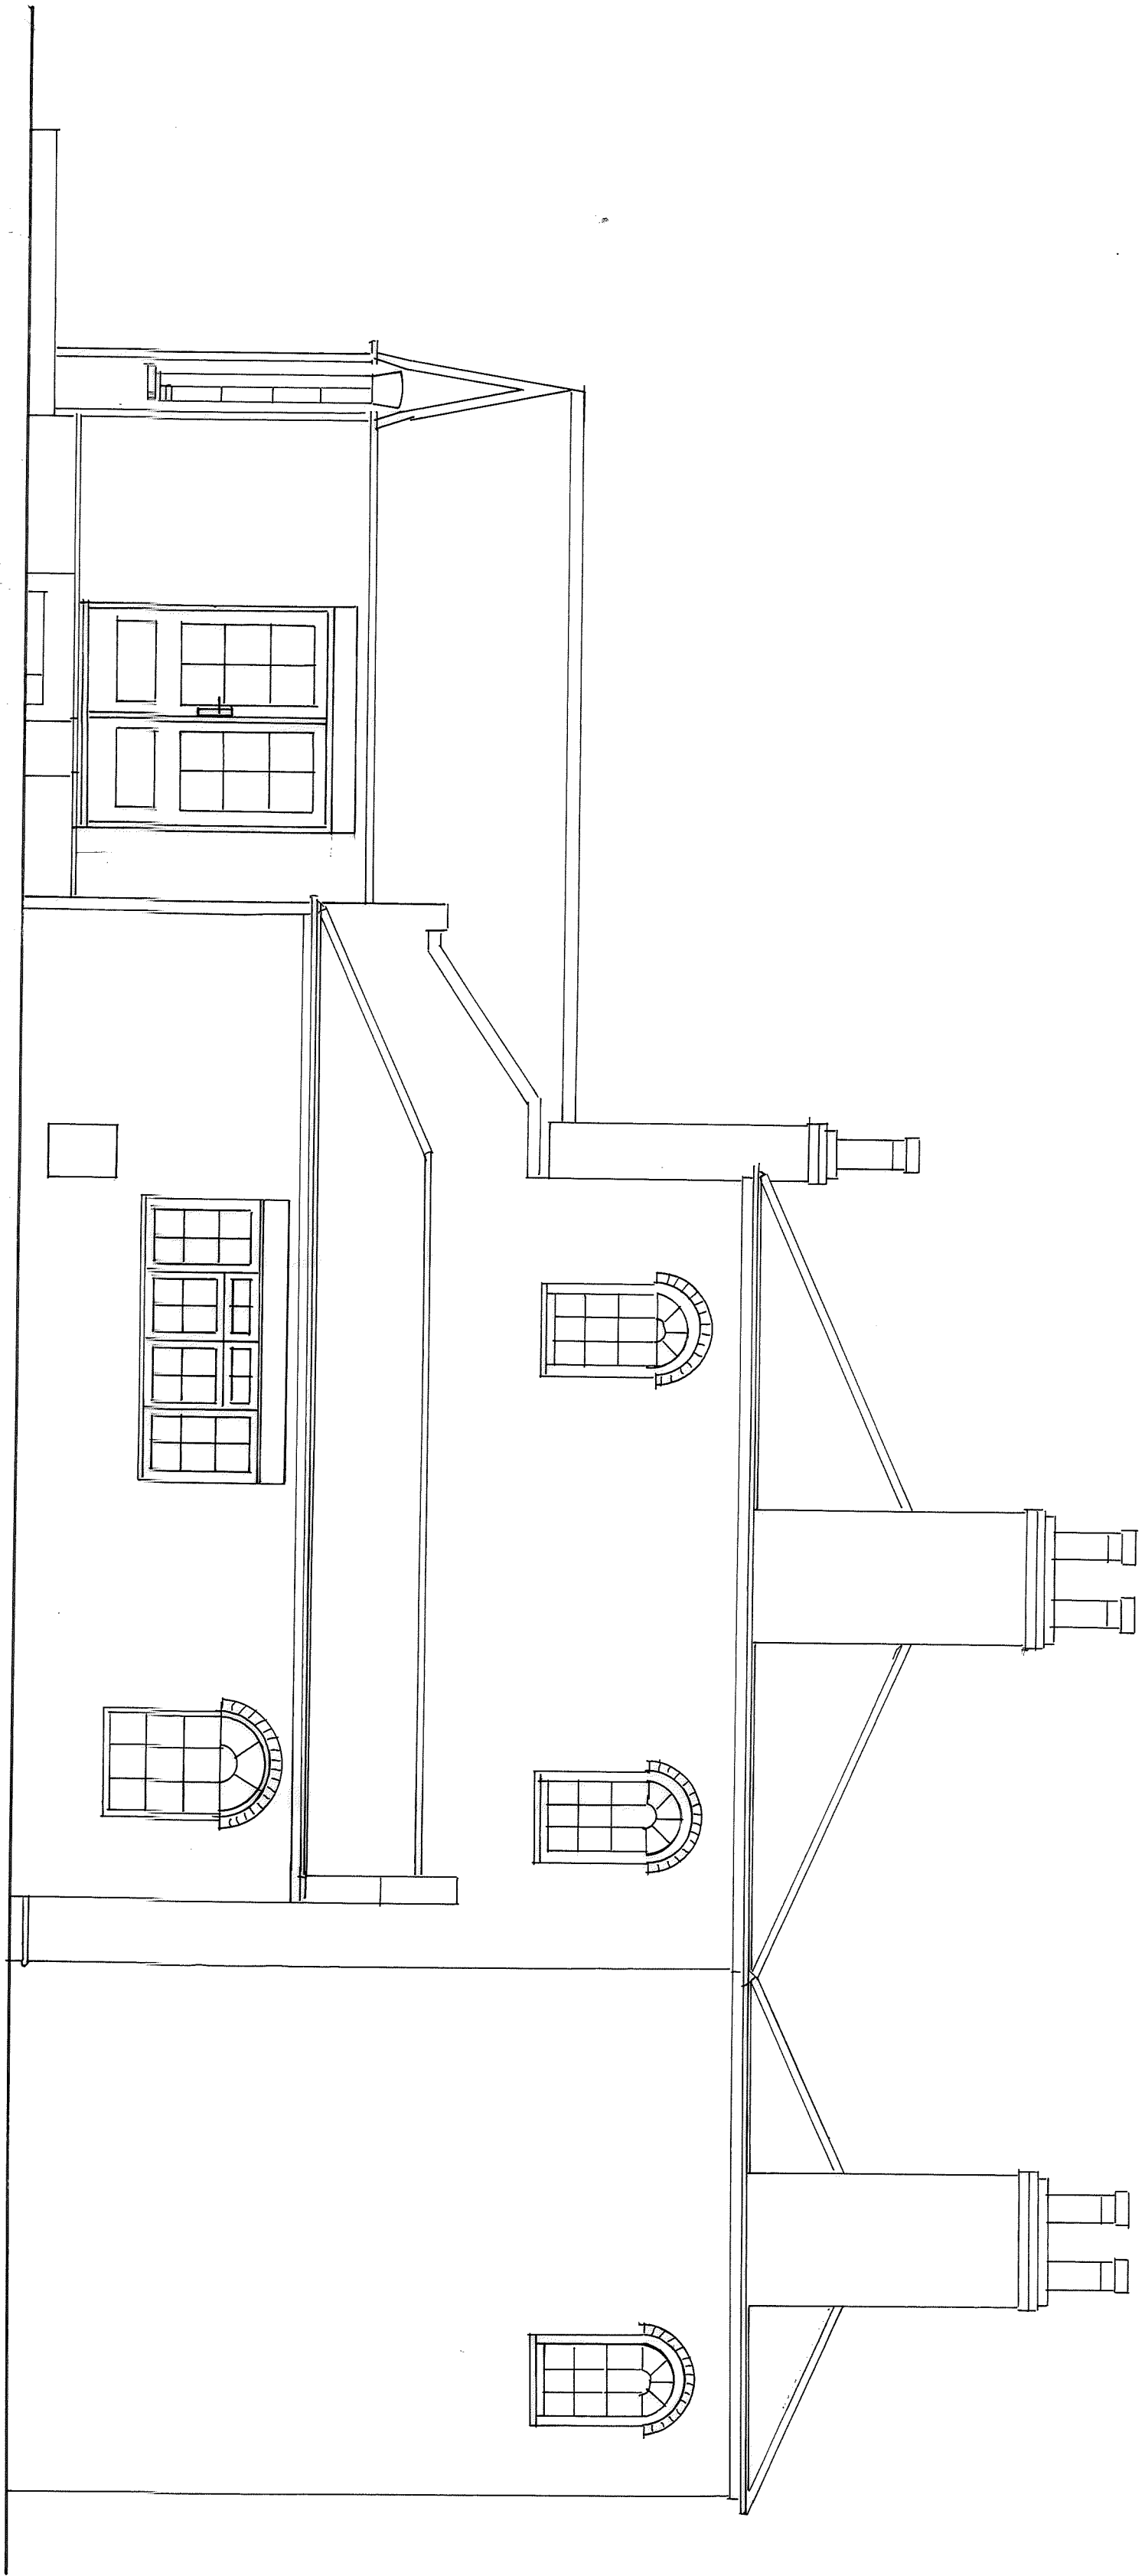


SOUTH ~ WEST ELEVATION AS PROPOSED

1:50.

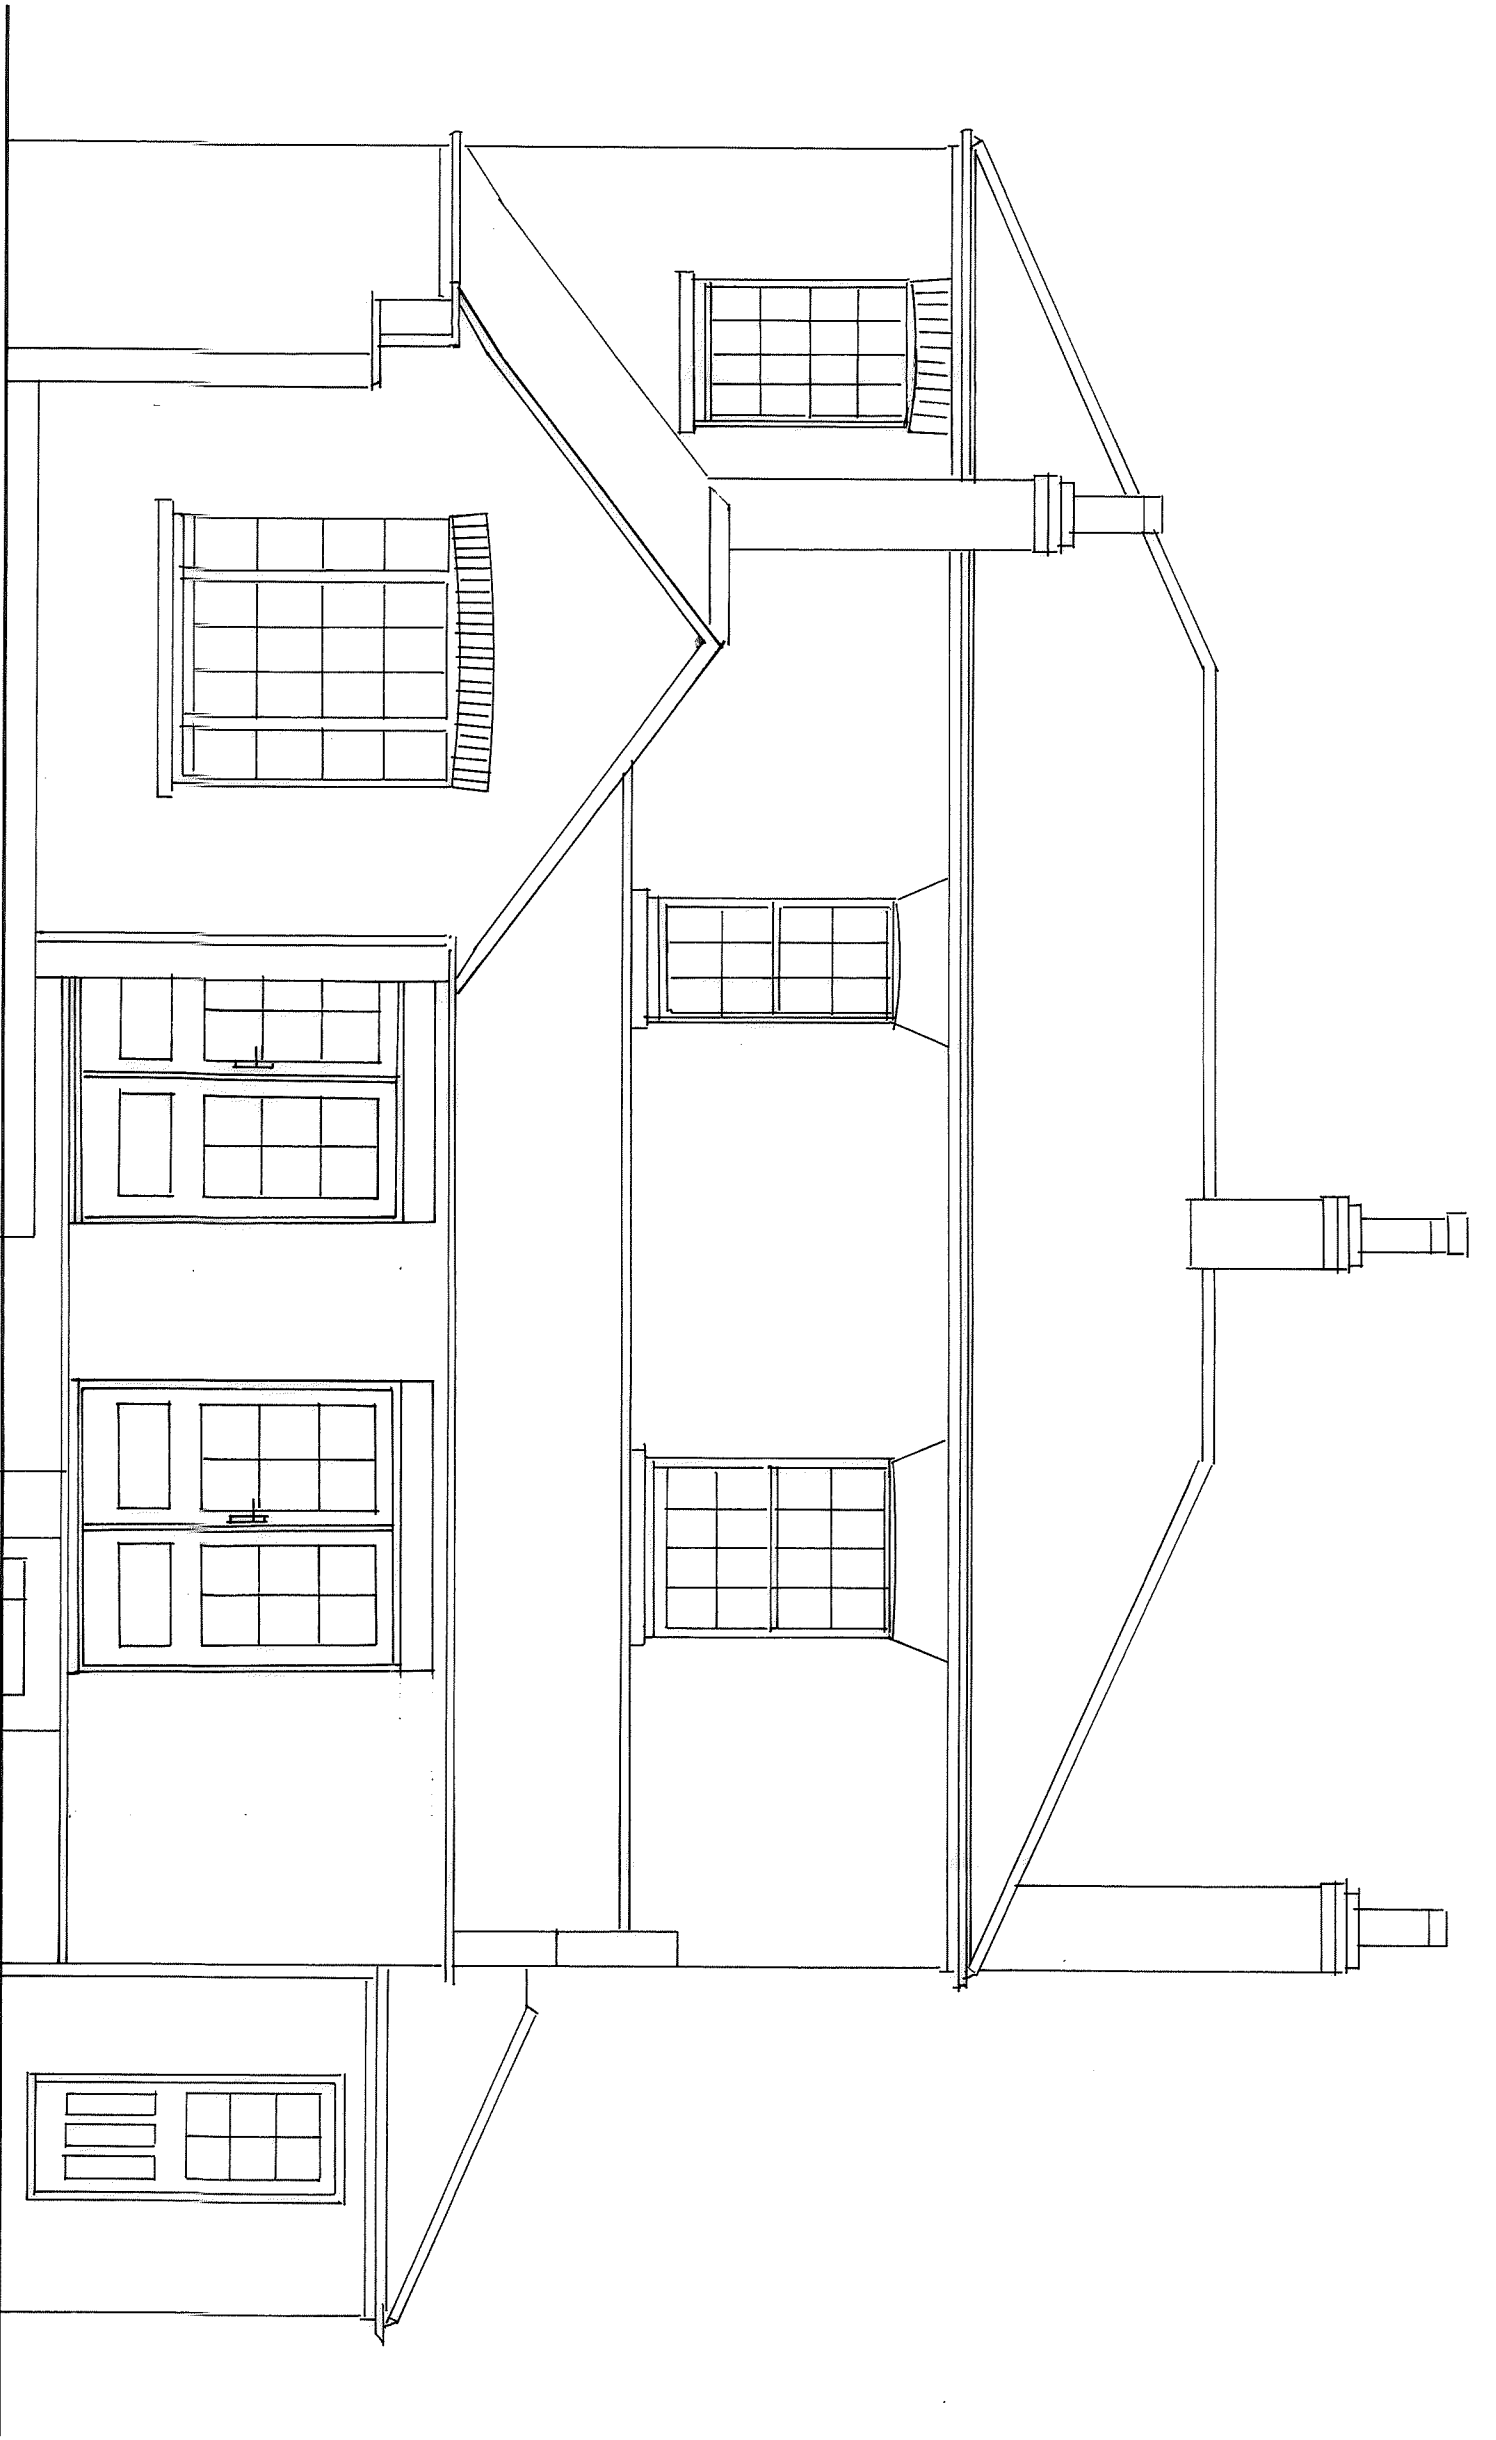


NORTH ~ WEST ELEVATION AS PROPOSED

1:50.

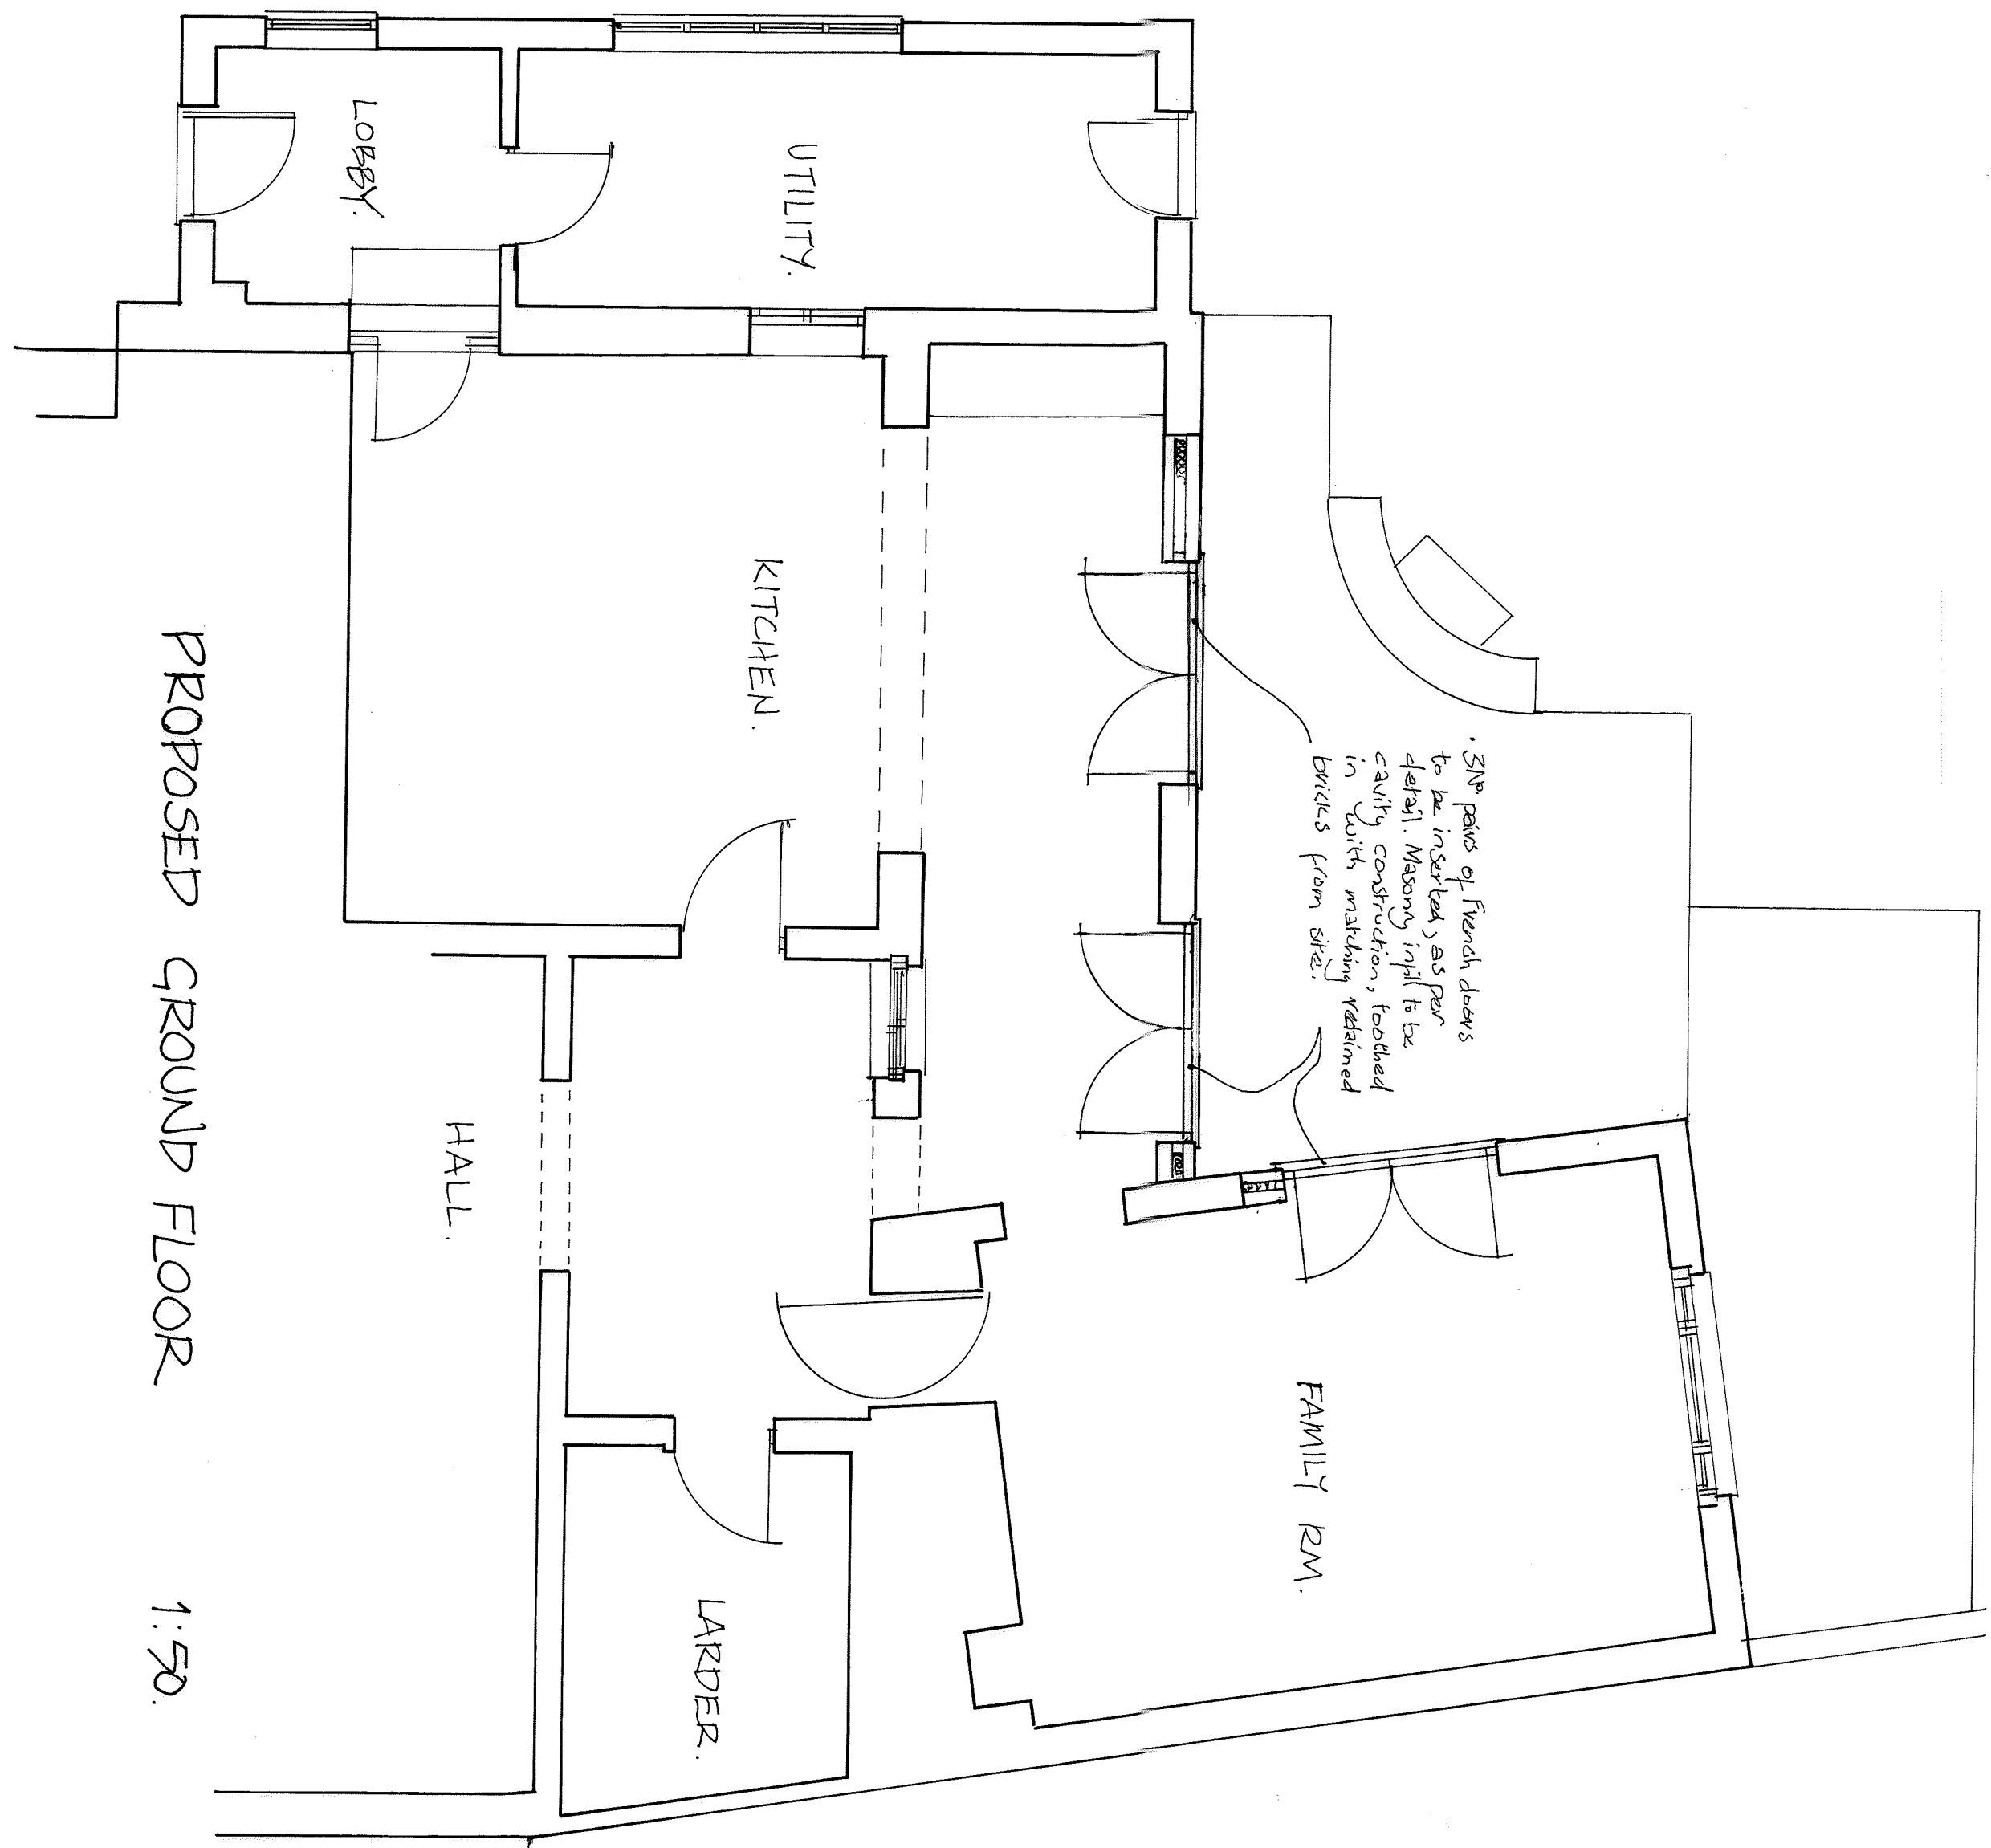


PROPOSED GROUND FLOOR

1:50.

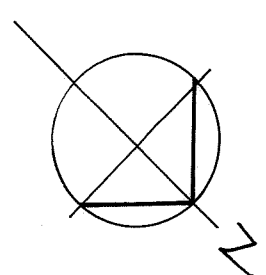

0 1 2 3 4 5
• SCALE IN METRES 1:50.

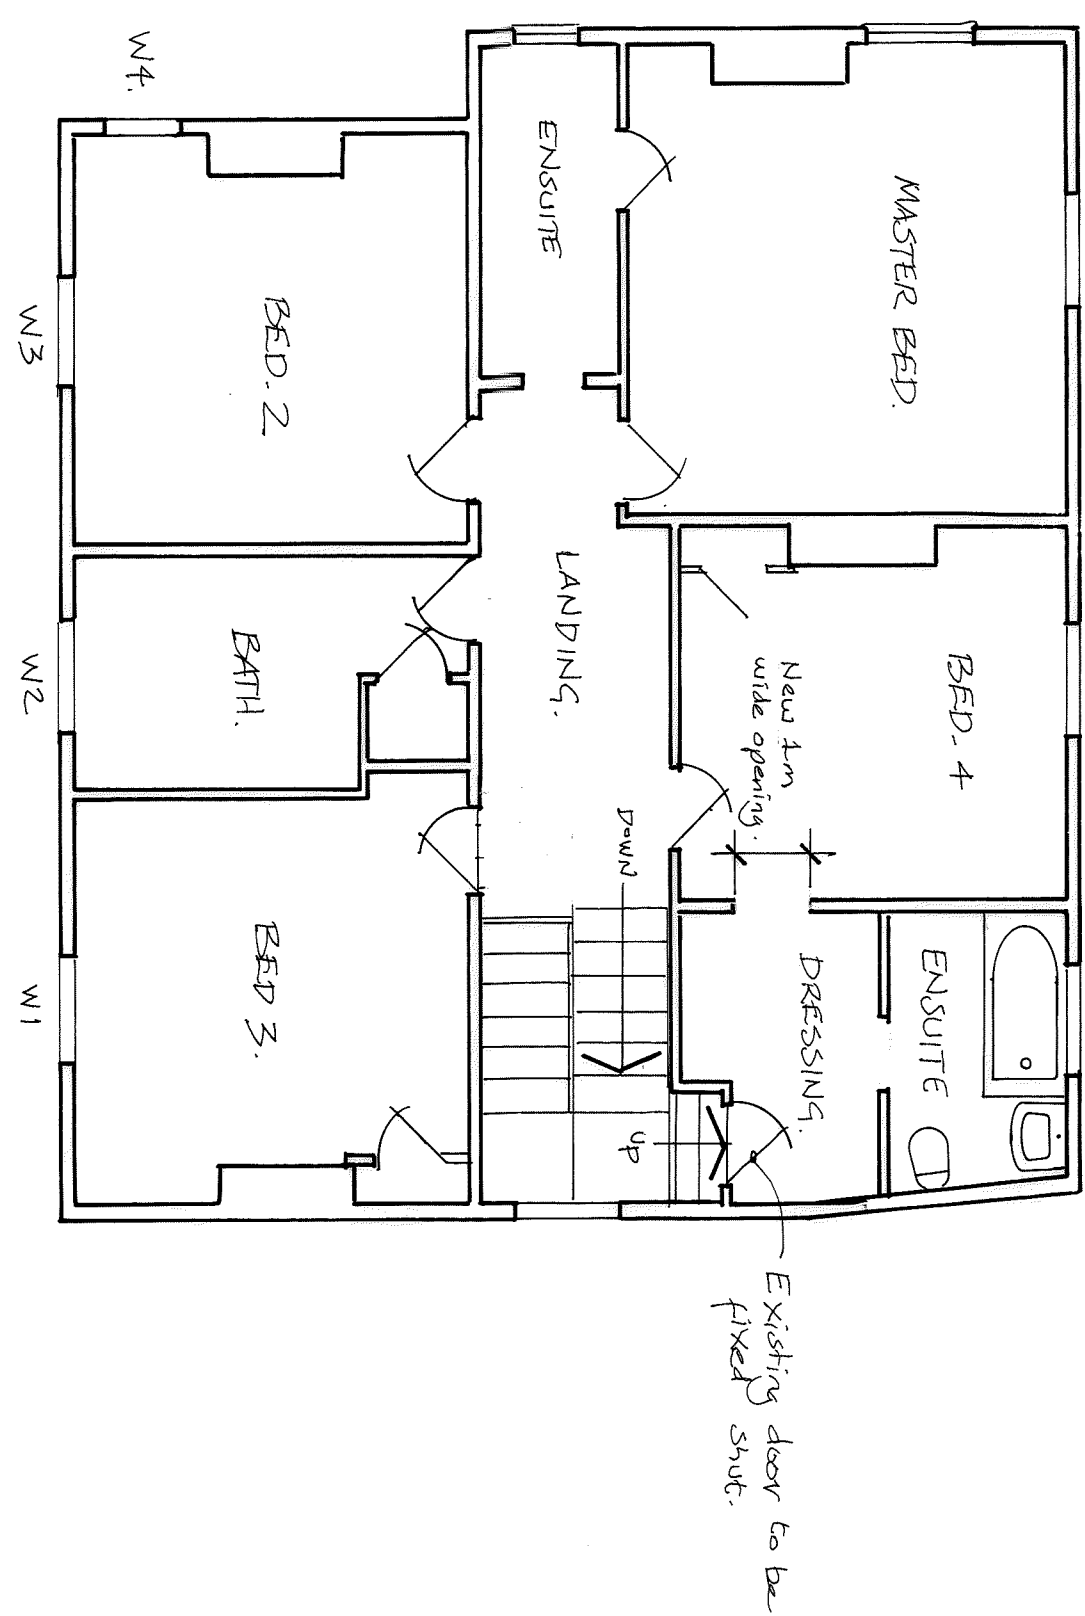

FIRST FLOOR AS PROPOSED

1:75.

NB Please do not scale from this drawing. For planning purposes only.

JONATHAN BIGGADIKE PG DIP LA CML
HISTORIC BUILDINGS CONSULTANT & CHARTERED
LANDSCAPE ARCHITECT

Project: External & internal alterations.
Clients: Mr E. Mondulane & Ms T. Niles.
Location: Limehurst, 41 London Road, Spalding, Lincs, PE11 2TE.
Drawing No: LIME/22/01. **Date:** July '22.

M: 07772 509351 E: jbiggadike@outlook.com
Trading as Dragonfly Building Conservation & Landscape Design Ltd.