

DO NOT SCALE THIS DRAWING. THE CONTRACTOR IS DEEMED TO HAVE CHECKED ALL DIMENSIONS ON SITE AND REPORT ANY DISCREPANCIES TO OGLESBY & LIMB LTD.
THE CONTENTS OF THIS DRAWING ARE COVERED BY COPYRIGHT AND REMAIN THE PROPERTY OF OGLESBY & LIMB LTD. WRITTEN APPROVAL MUST BE OBTAINED FROM OGLESBY & LIMB LTD PRIOR TO DUPLICATION OR REPRODUCTION OF THIS DRAWING OR ITS CONTENTS.
ANY DIMENSIONS NOT SHOWN ARE TO BE CHECKED AND AGREED WITH OGLESBY & LIMB LTD.

Schedule
Units 1,2,3 : 3 Bedrm Town Houses
Units 4,5,7,8 : 2 Bedrm Town Houses
Units 6,9,10,11,12 : 2 Bedrm Apartments

B	13.04.11	PLANNING APPLICATION ISSUE Units 6 & 11 windows reduced in width to The Crescent elev. Section lines added.	rcw
A	02.08.10	Unit 11 windows amended.	ajo
Ref.	Date	Description	Initial

Oglesby & Limb Ltd
Chartered Architects
and Building Surveyors
Suites 4 & 5, Market Chambers
12 Market Place, Spalding, Lincs
PE11 1SL
Tel: 01775 761196
e-mail: design@o-l-ltd.co.uk

O&L

Client:


Fen Properties Ltd.

Project:
Proposed Residential Development
The Cresnet, Spalding, Lincolnshire


Drawing Title:
First and Second floor plans
As Proposed
PLANNING APPLICATION ISSUE

Date:	July 2008	Scale:	1:100
Drawn by:	RET	Checked by:	AJO

Drawing Number:	Rev:
A0410-26	B

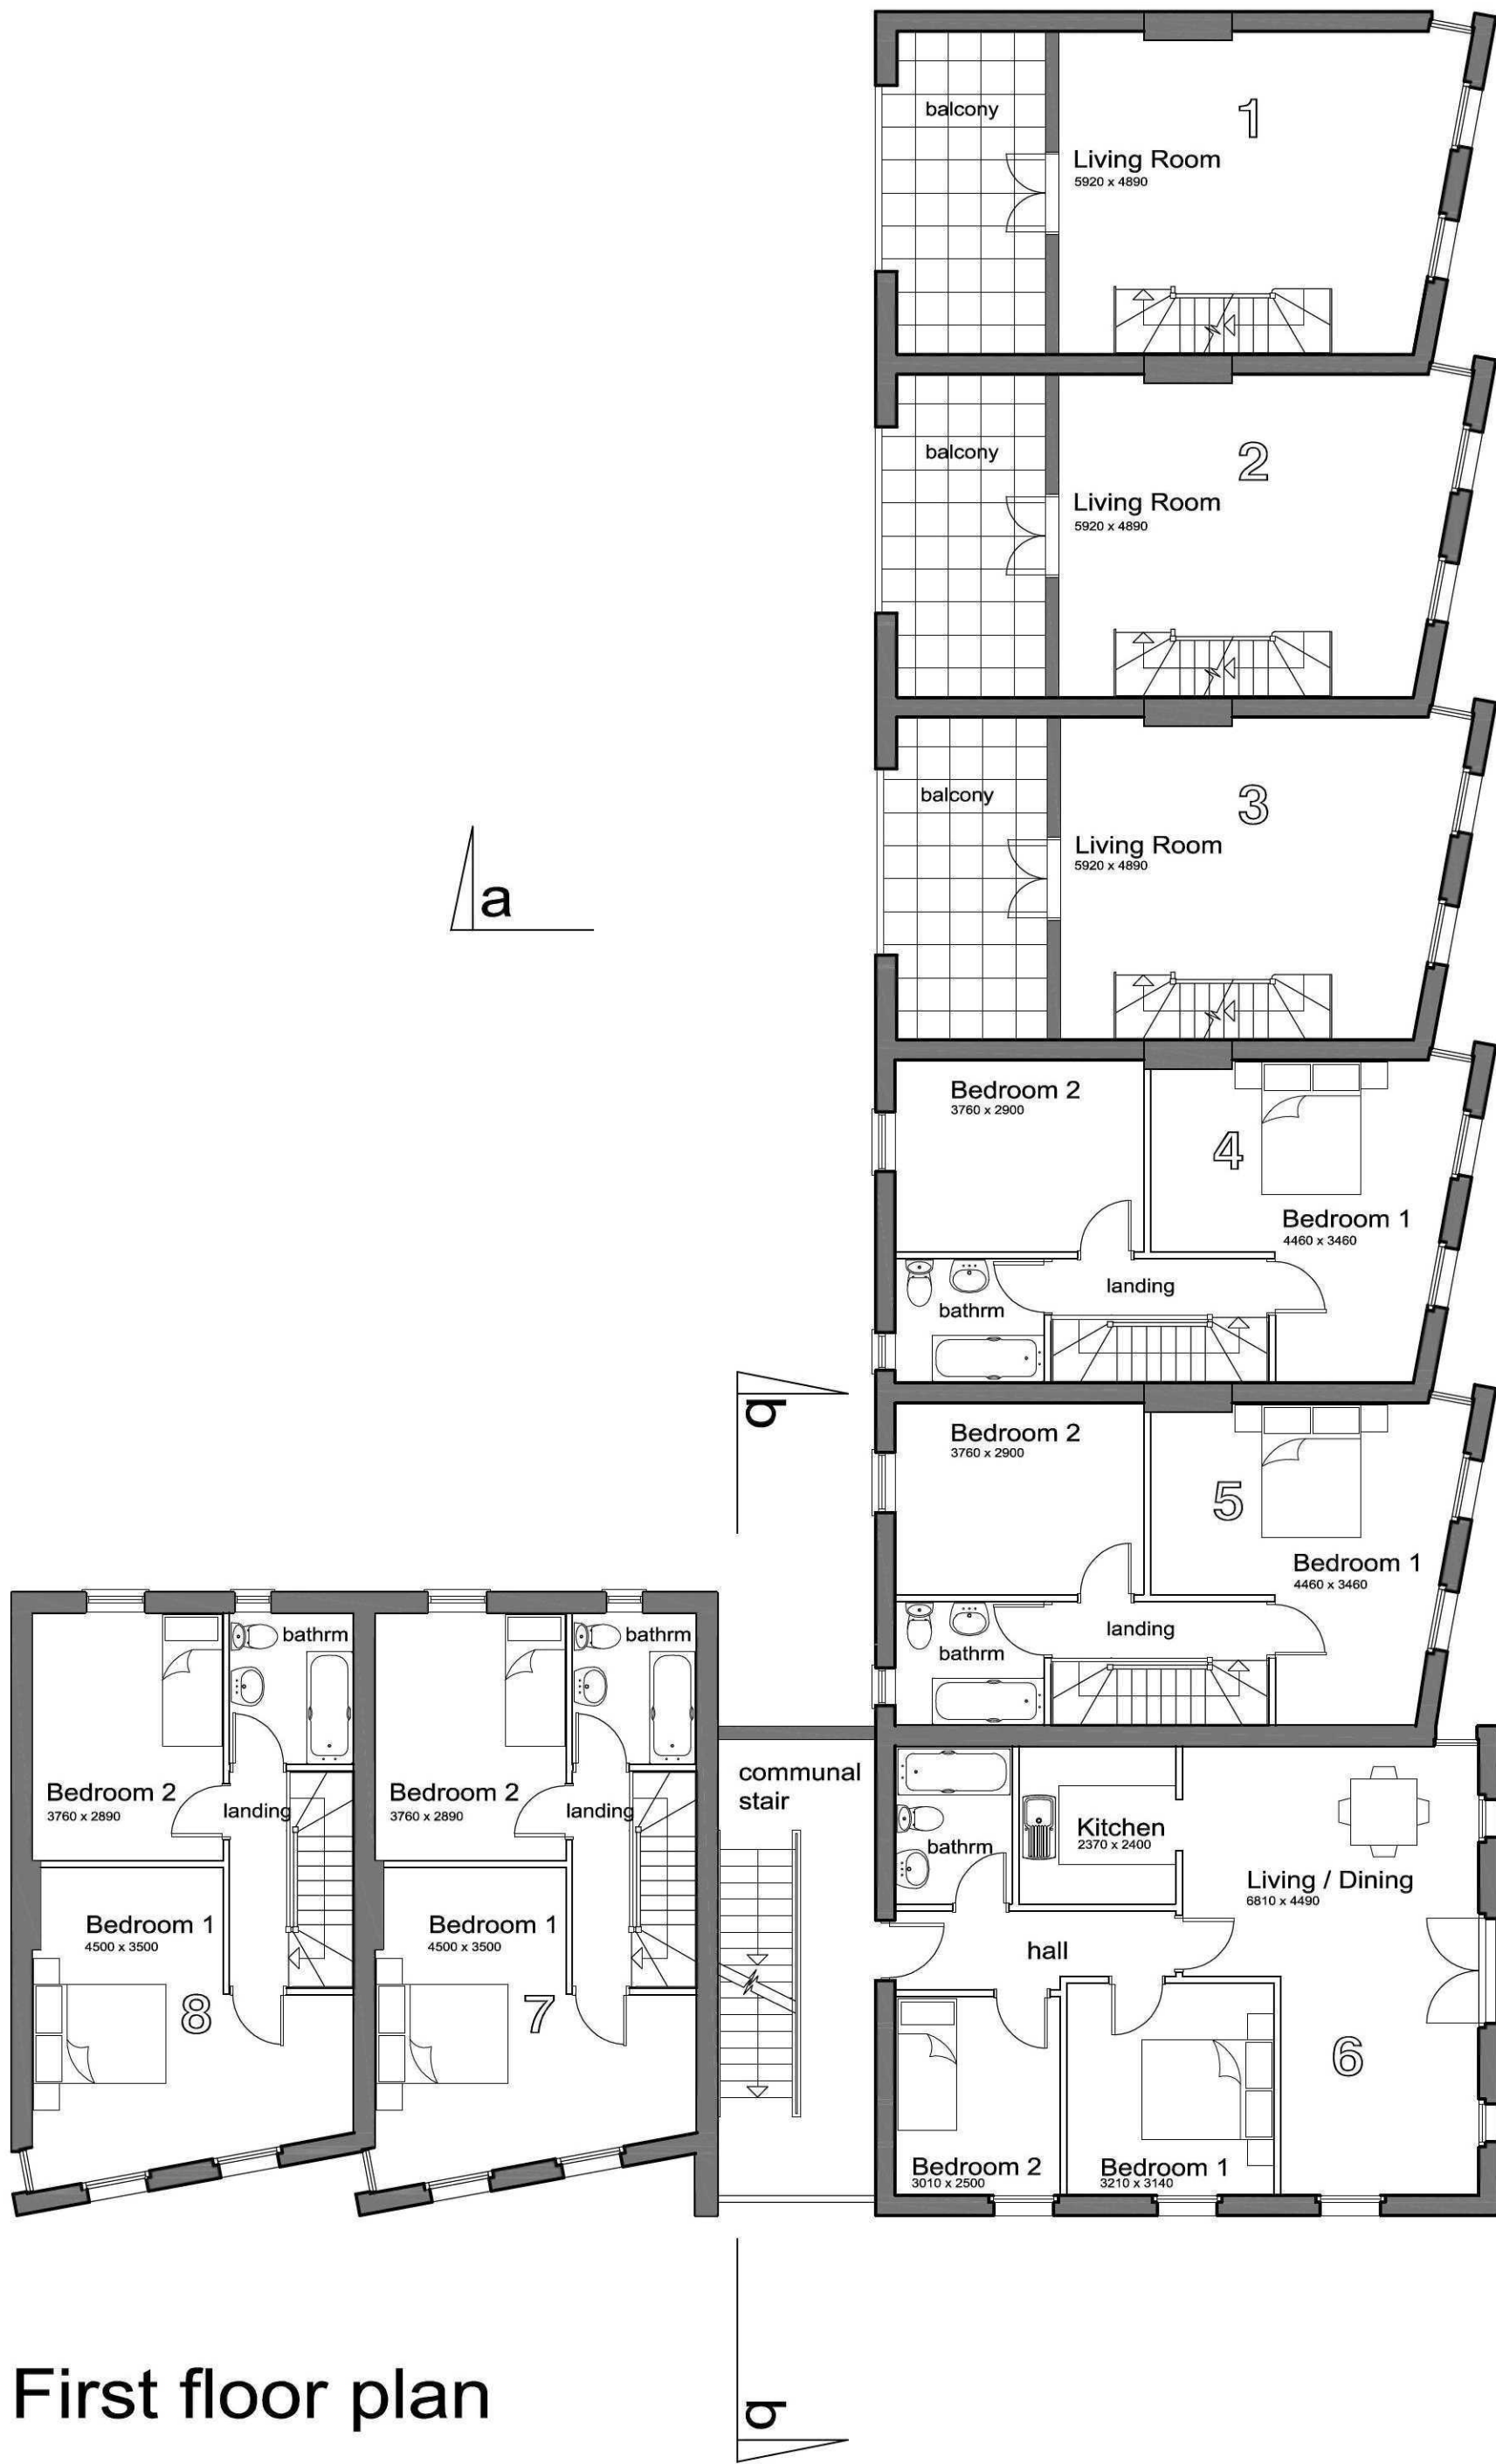

First floor plan

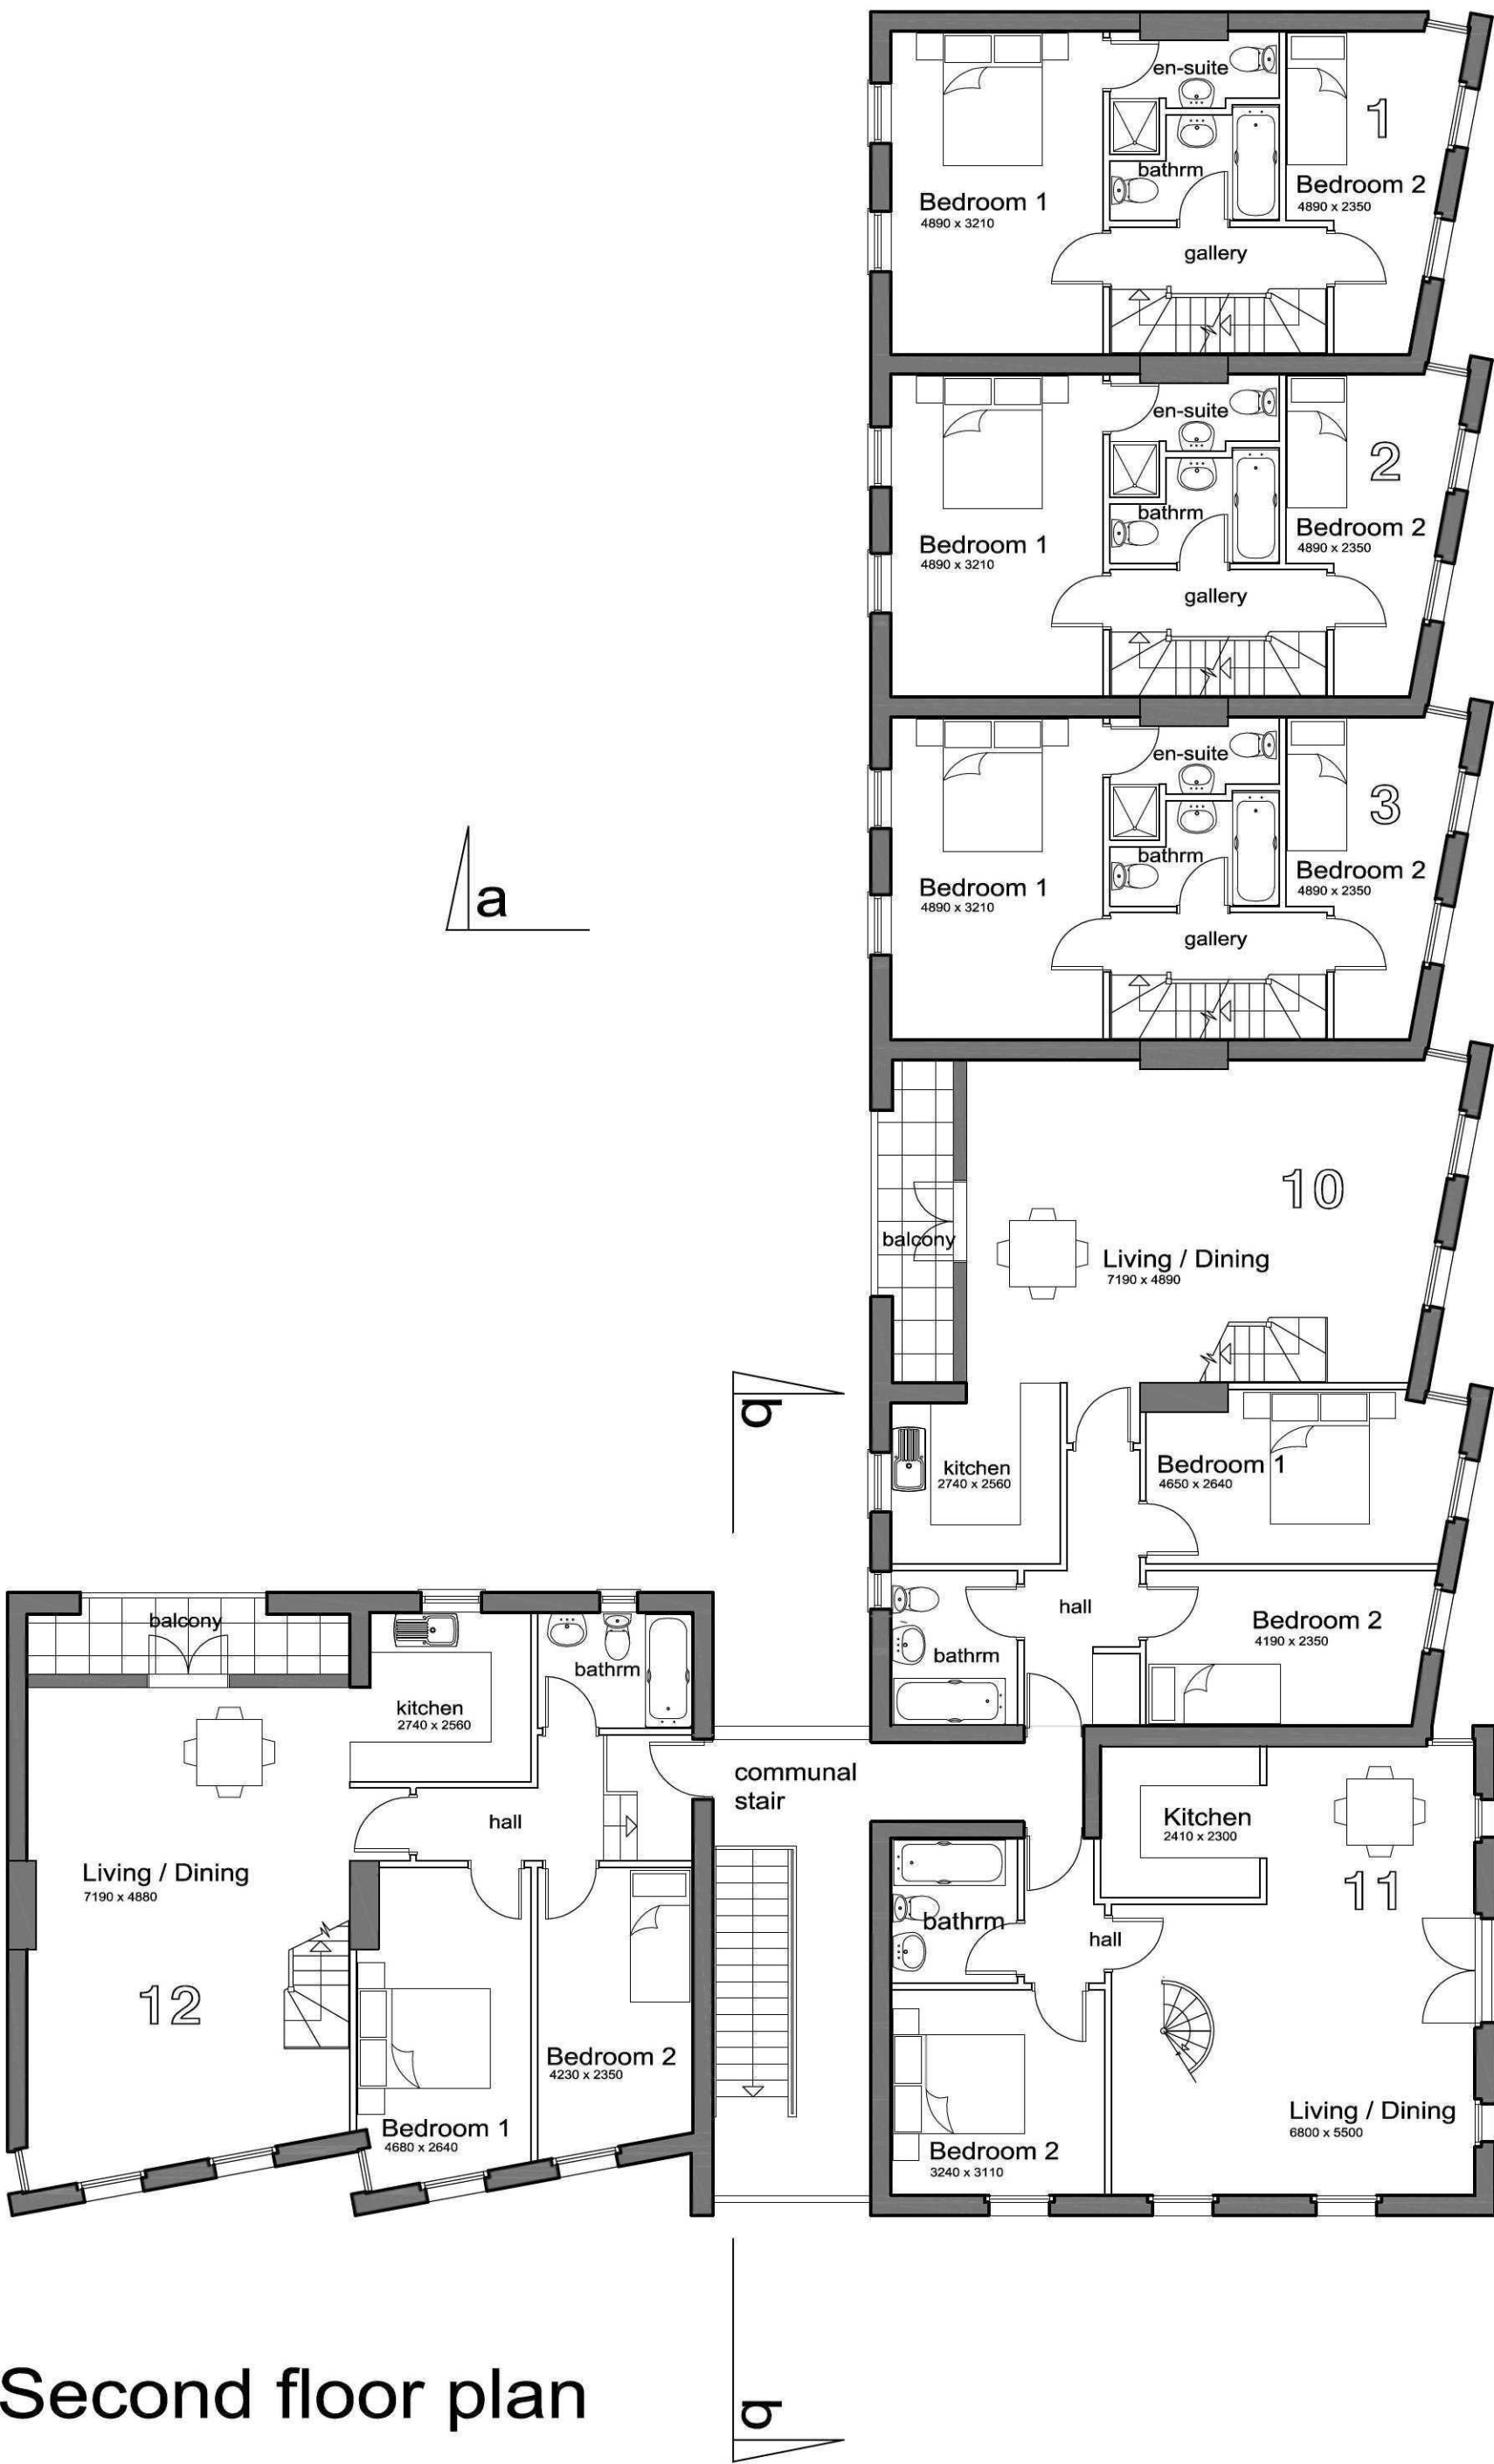

Second floor plan