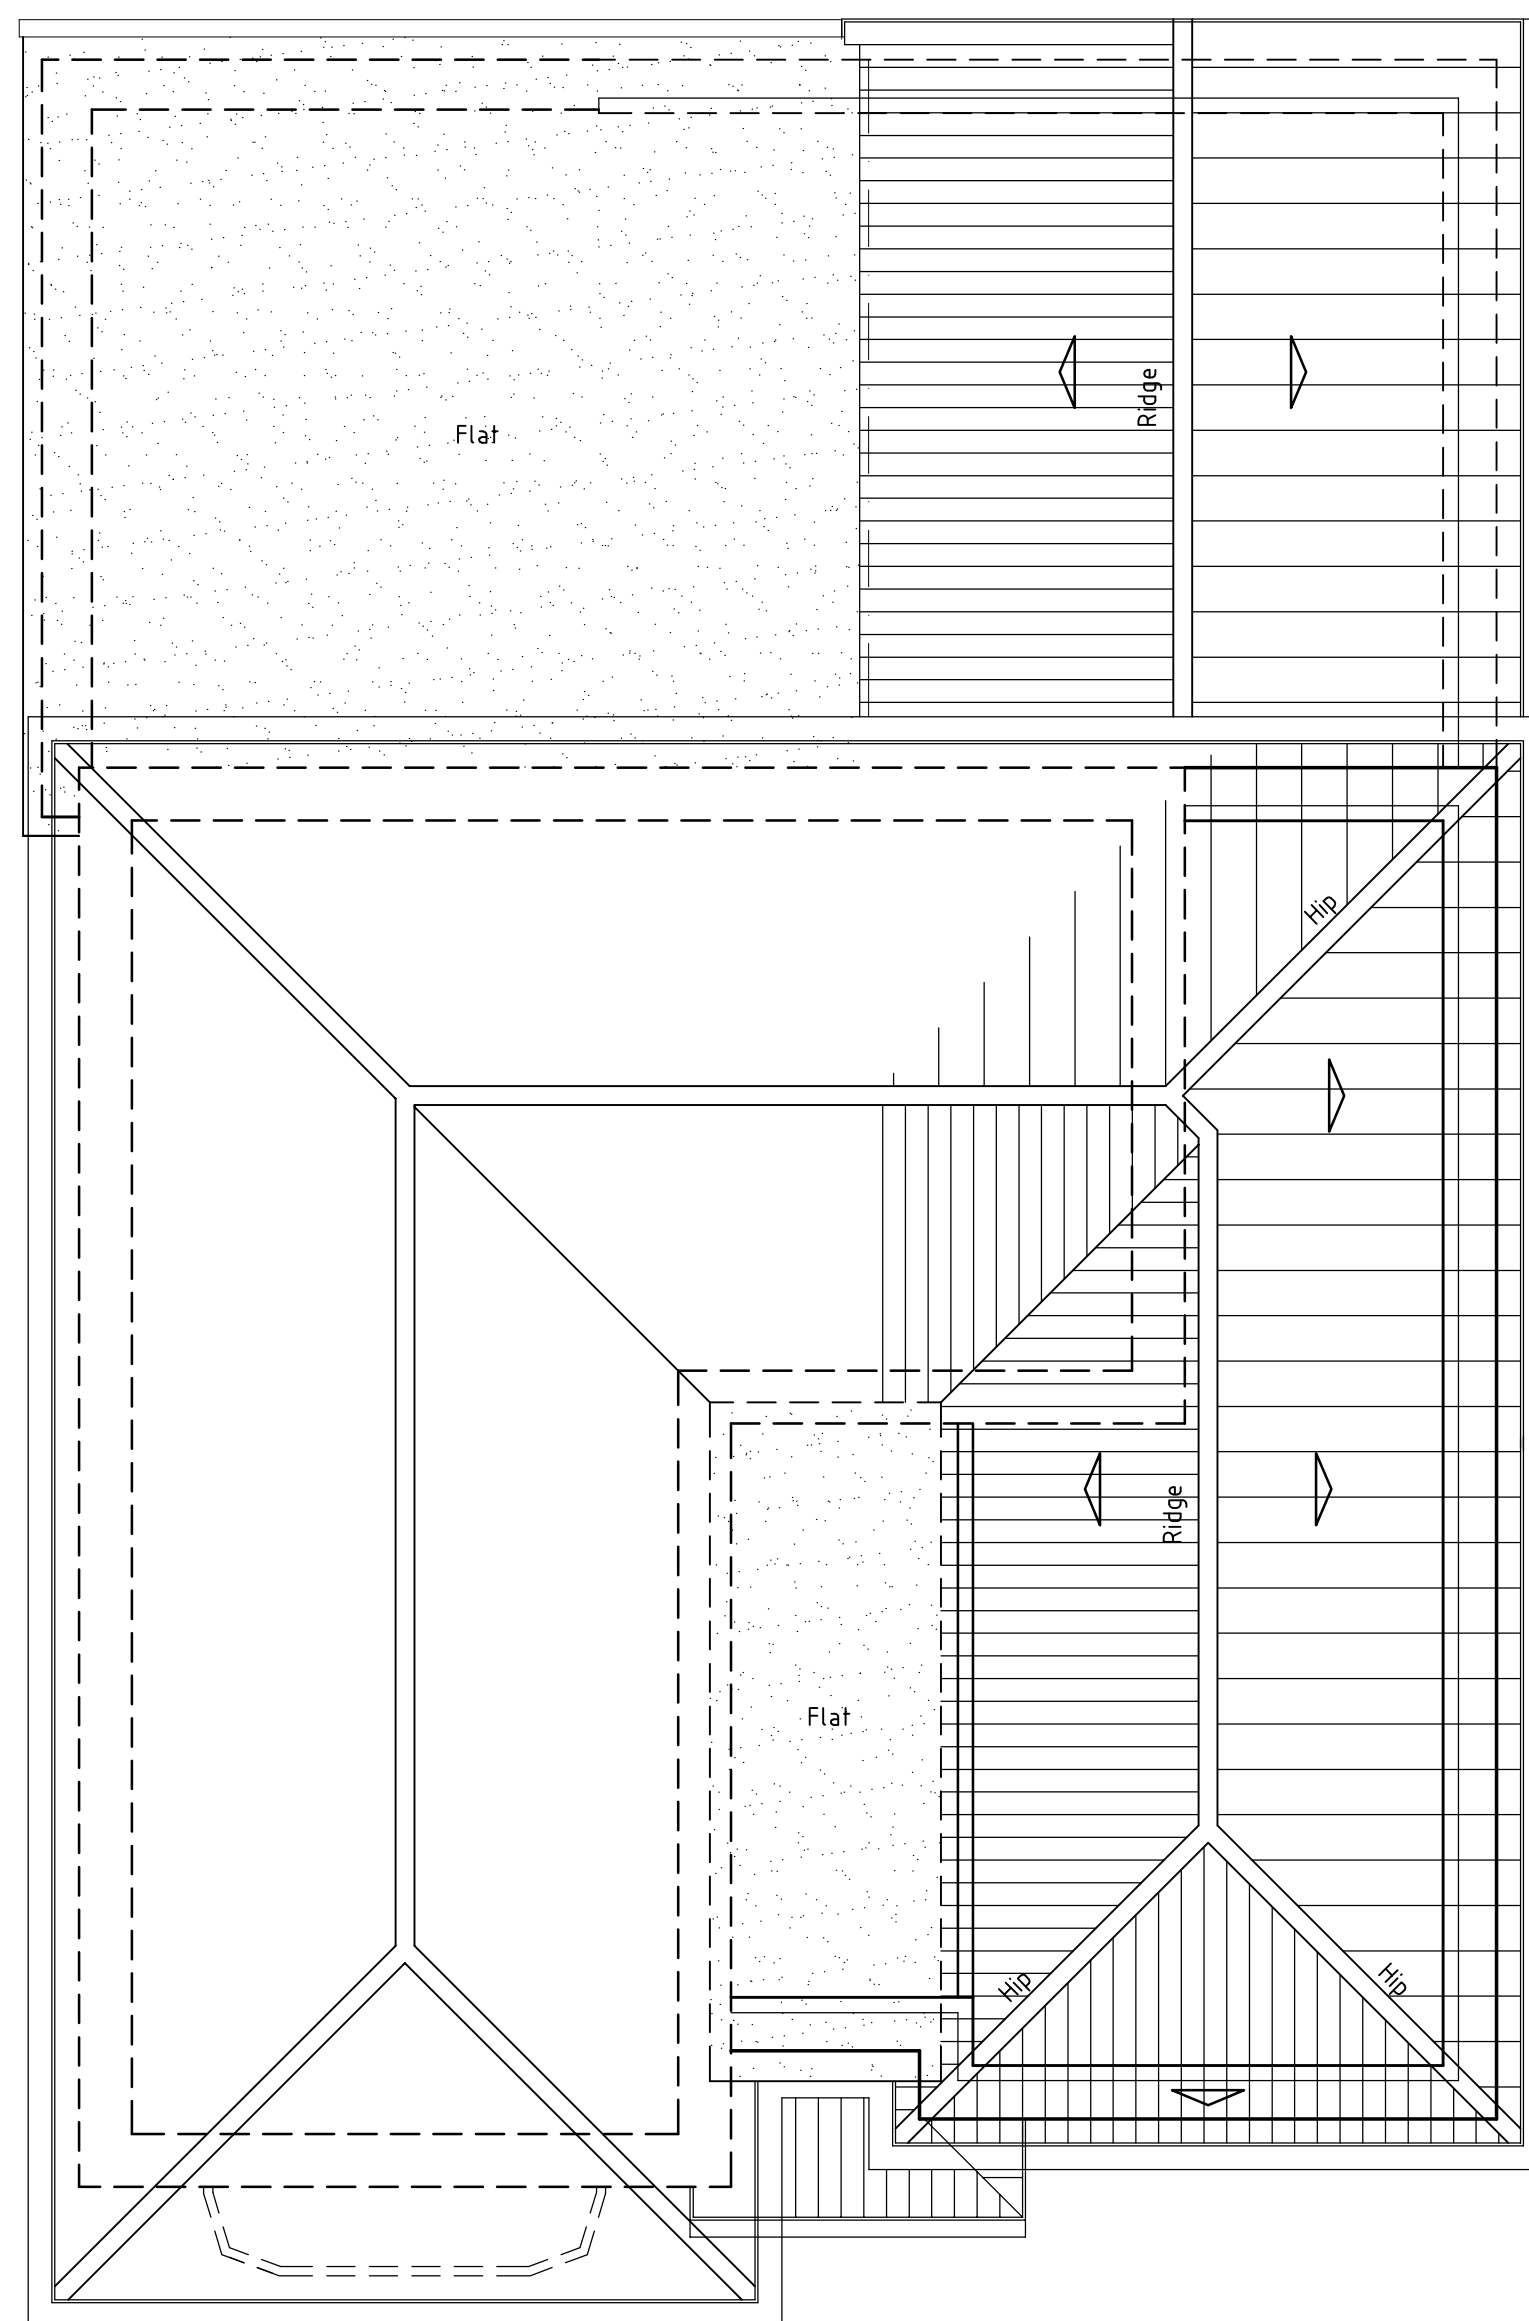
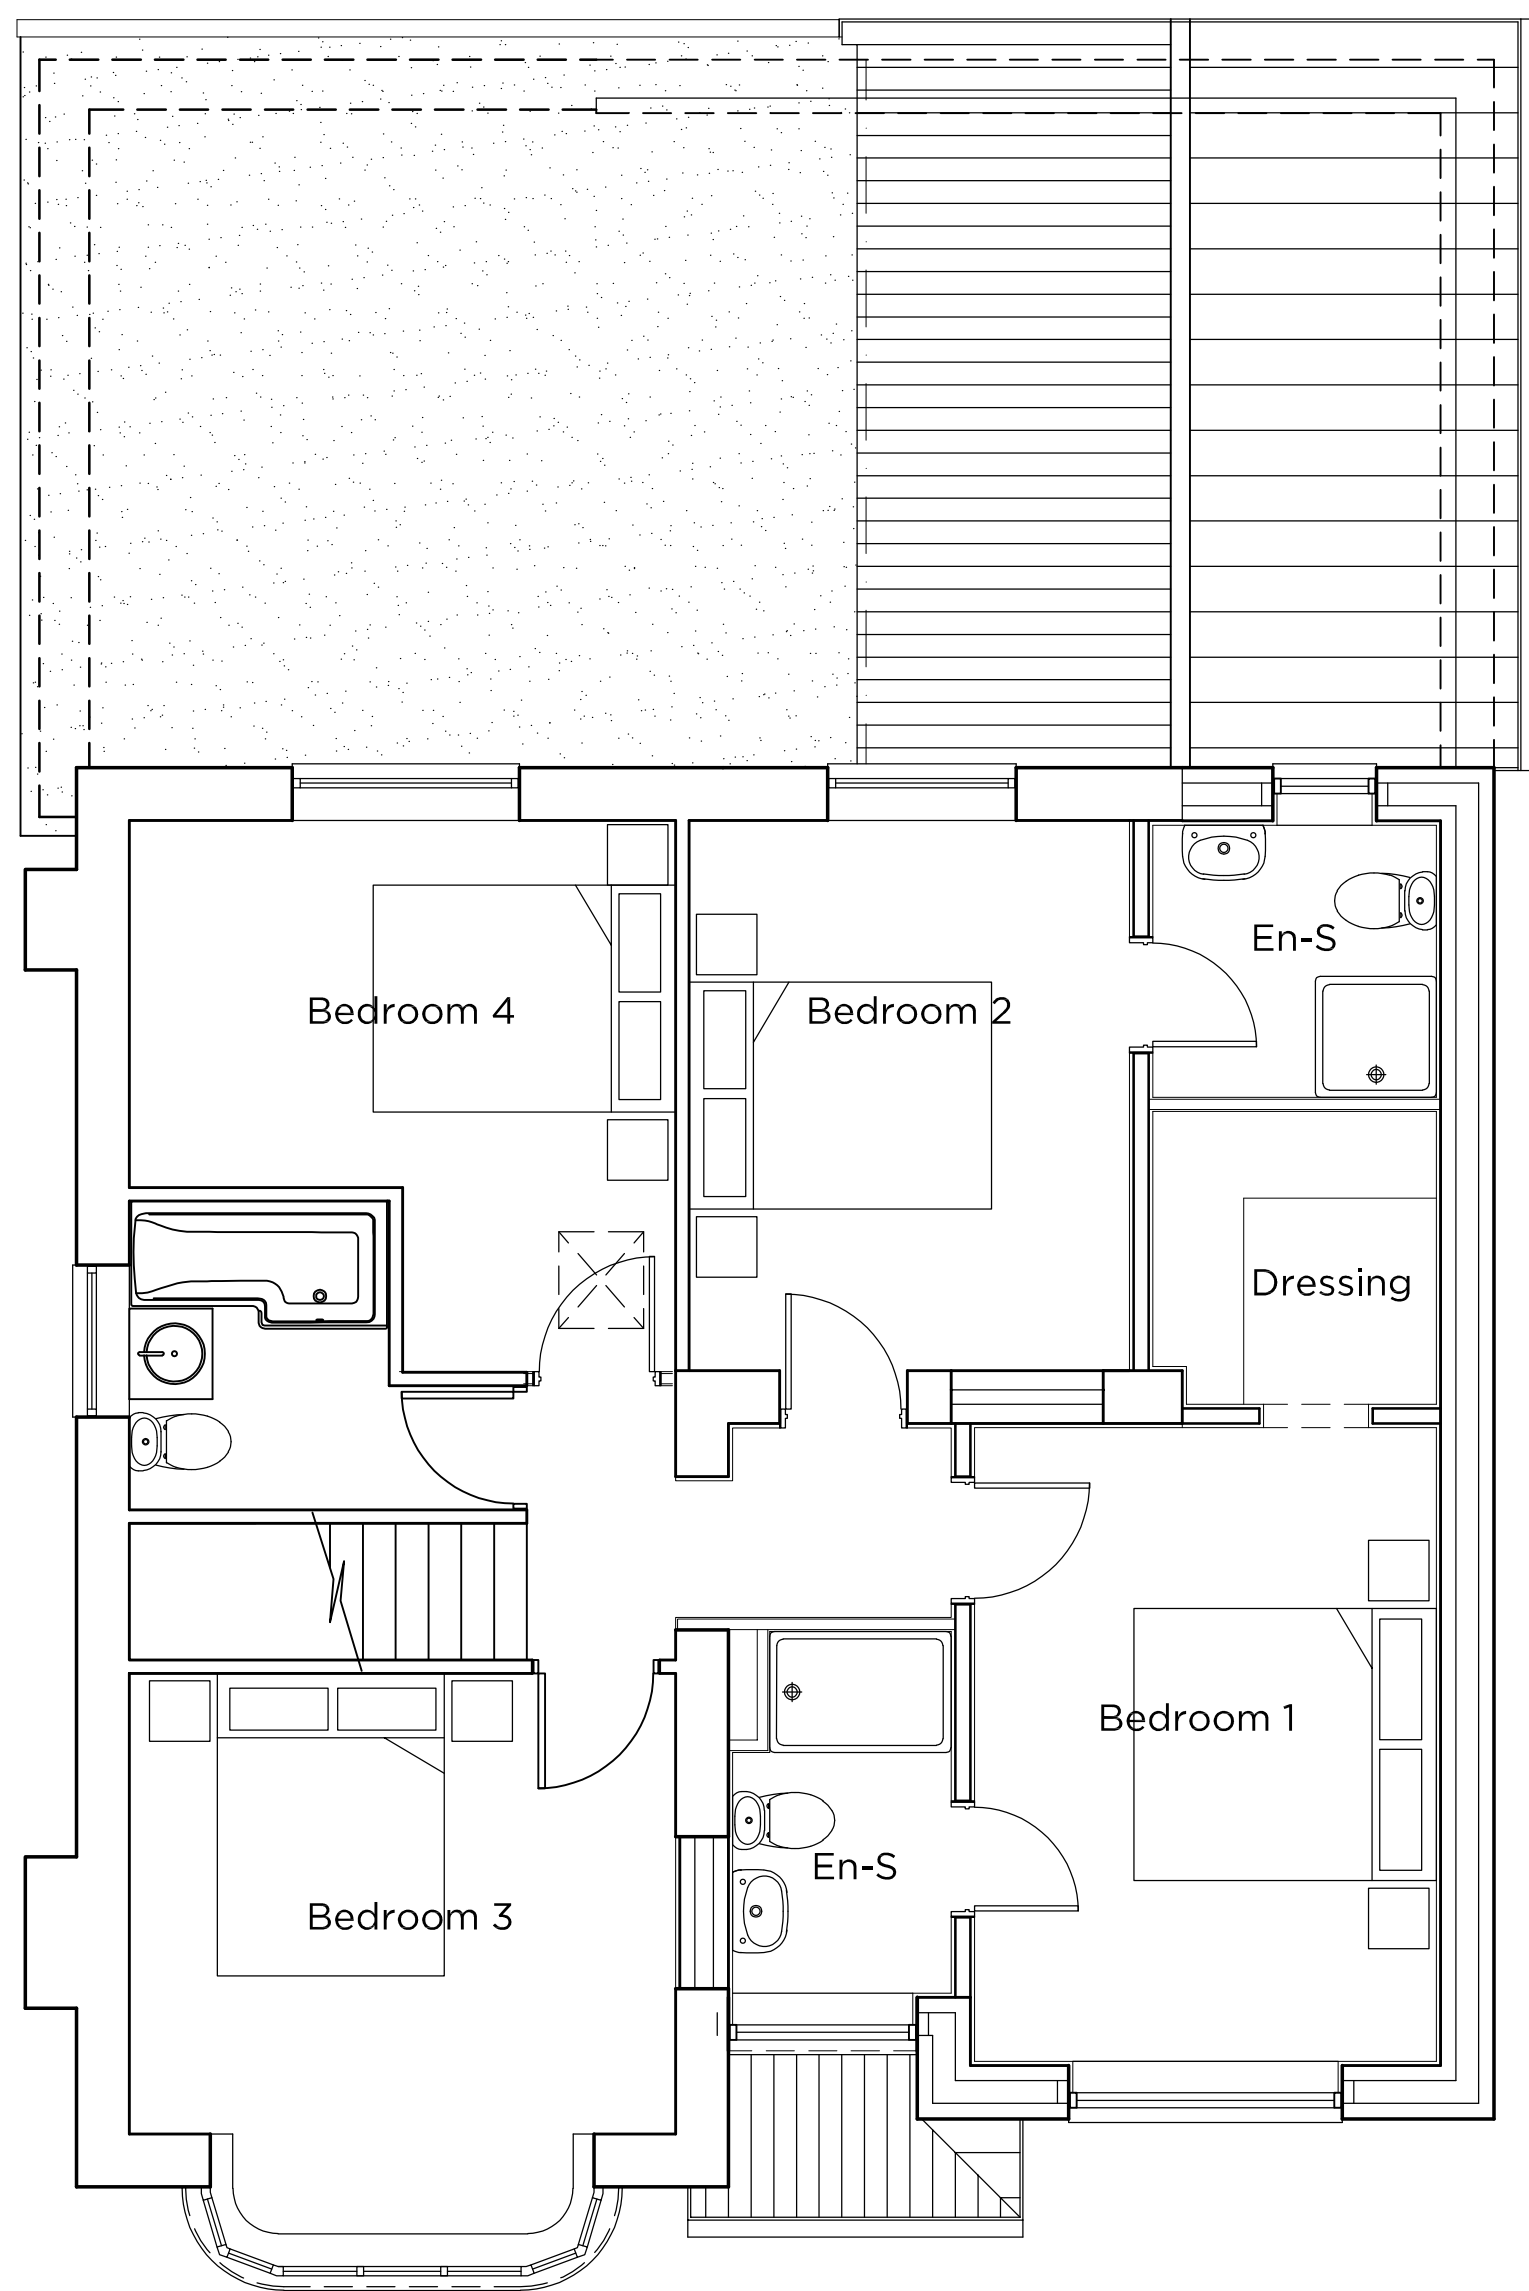
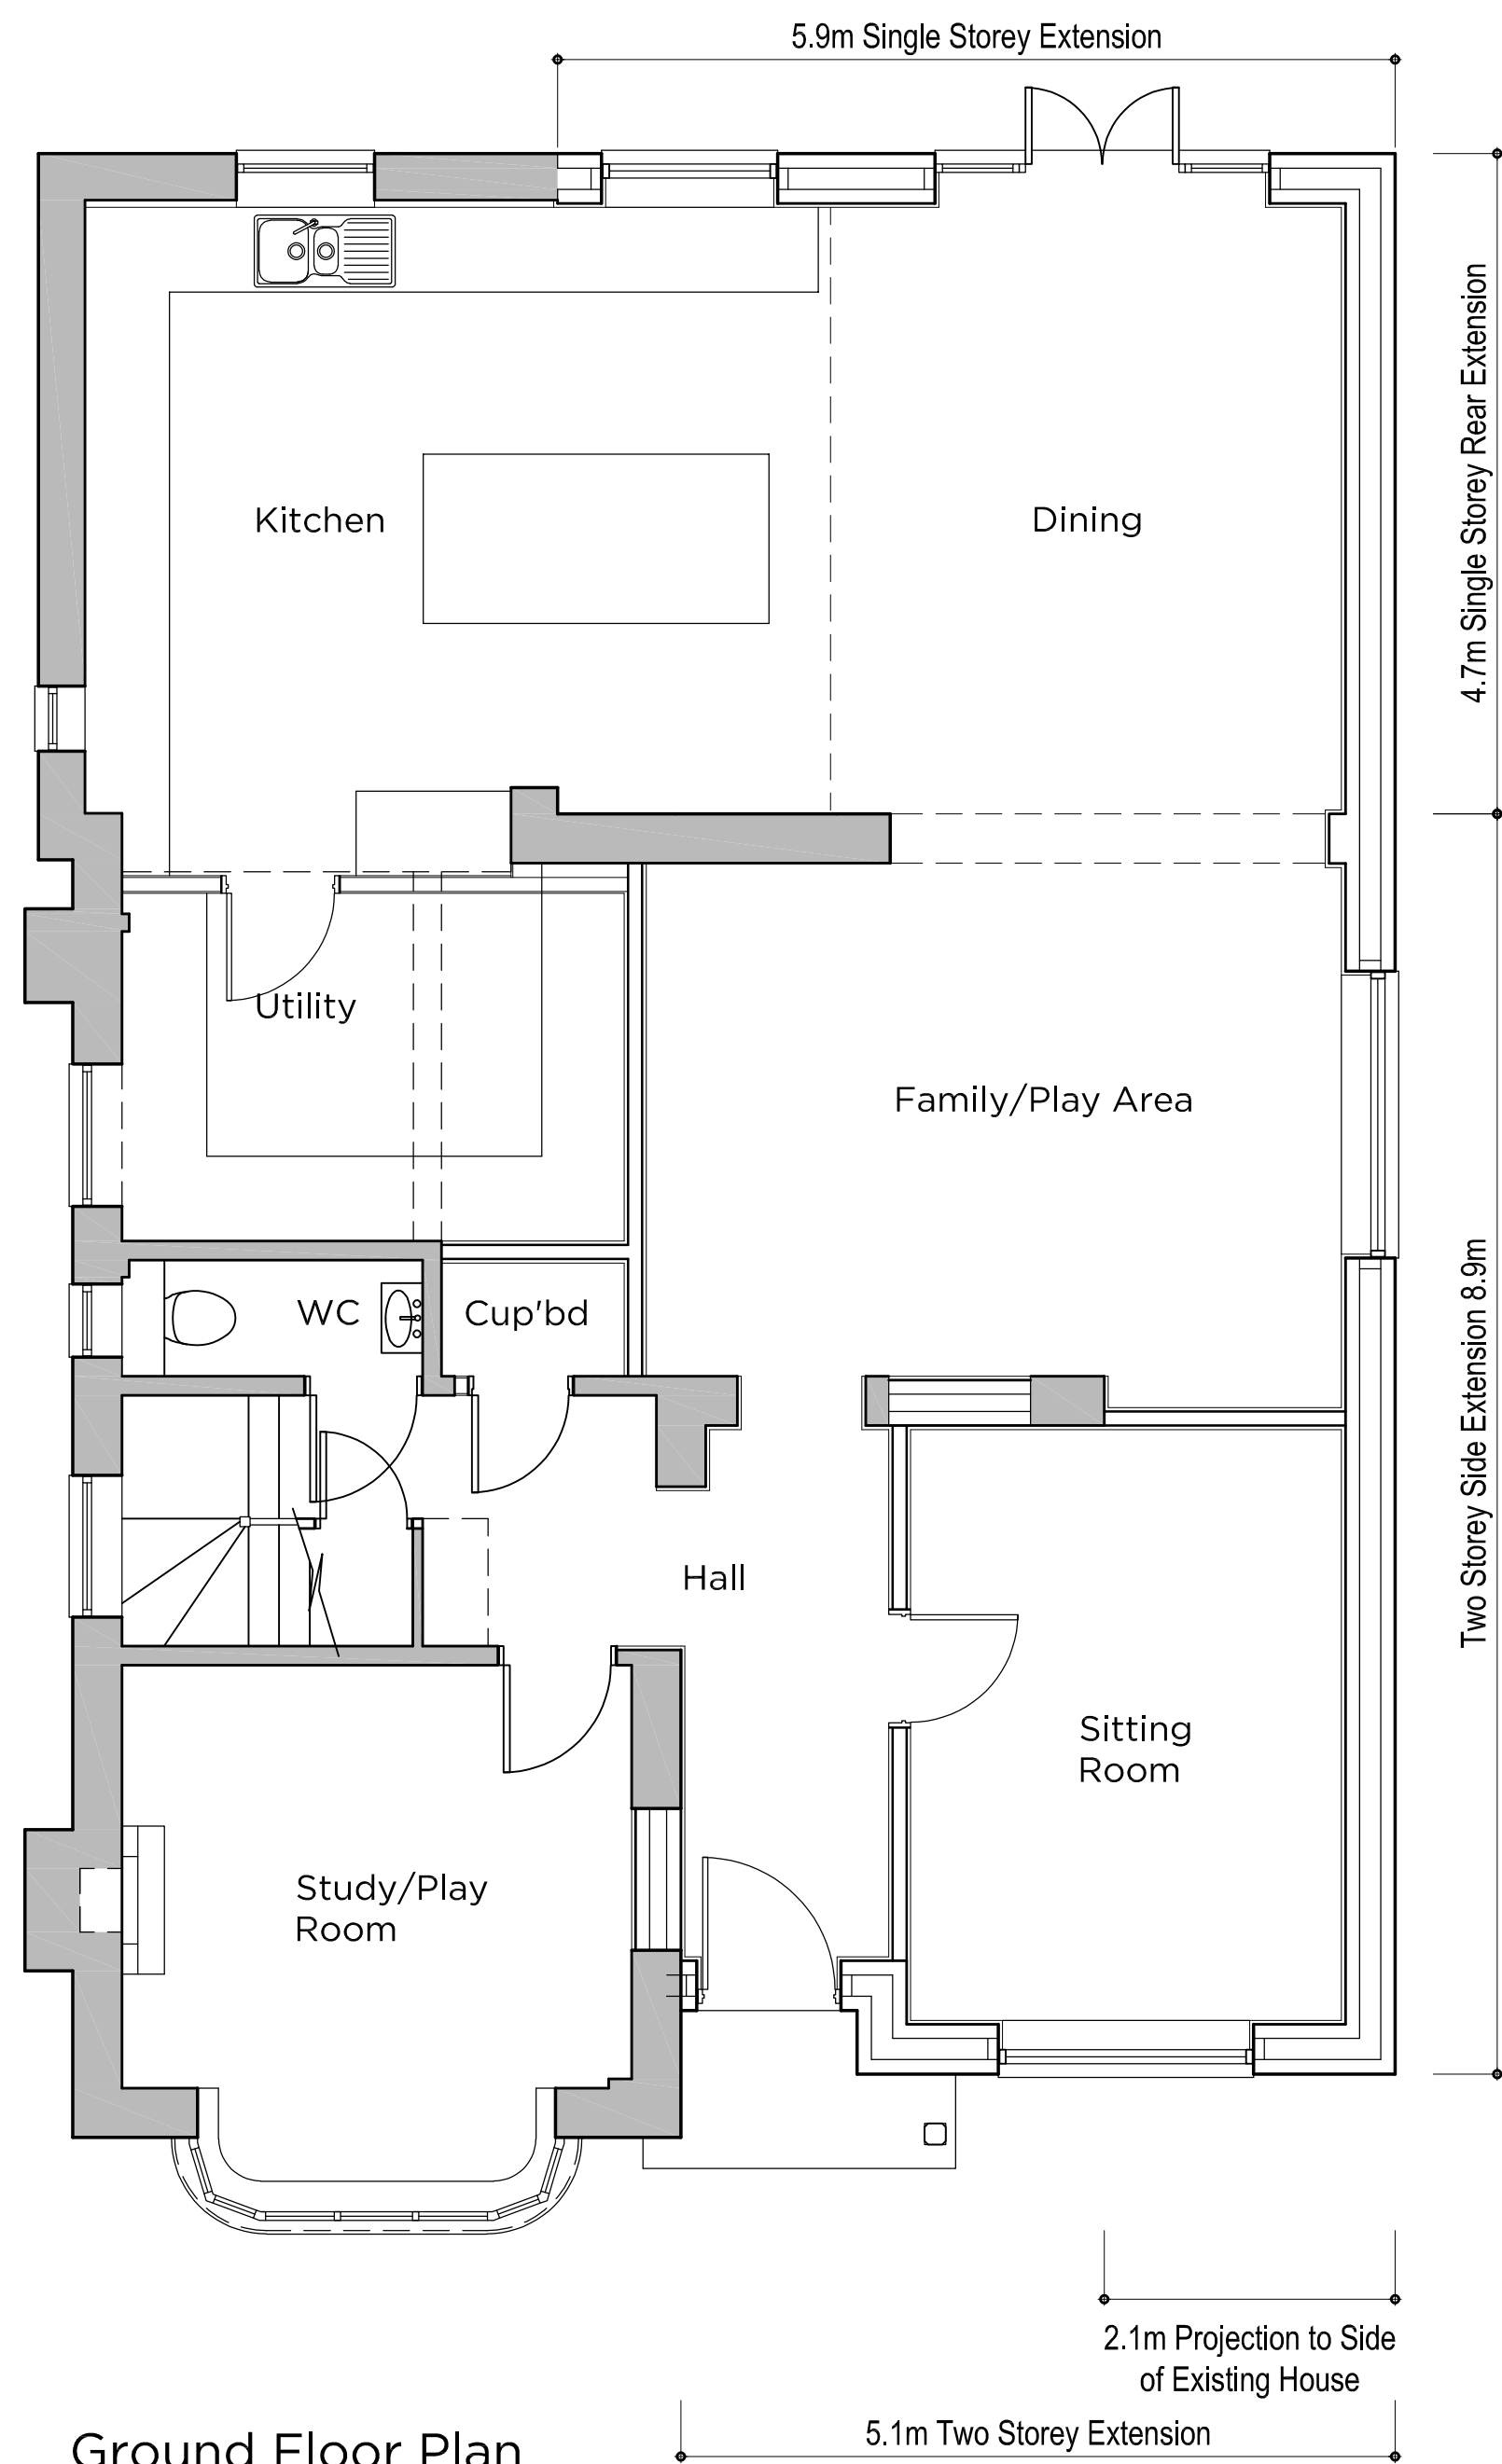


seven22
ARCHITECTURE LTD

22 SHORE VIEW, PETERBOROUGH
CAMBRIDGESHIRE, PE7 8FS
E:info@seven22.co.uk ~ T:07799 585277

PROJECT
PROPOSED FRONT, SIDE & REAR EXTENSIONS TO
SOUTHFIELDS
COWBIT ROAD
SPALDING
LINCOLNSHIRE
PE11 2RJ

CLIENT
Mr J DOOLAN

TITLE
PROPOSED GROUND FLOOR, FIRST FLOOR
& ROOF PLANS

DRAWING NO.
081 P01

SCALE
1:50 @ A1 - 1:100 @ A3

DATE
AUG 2023

REV