


MATERIALS

- ① FACING BRICKWORK, TO MATCH EXISTING AS CLOSELY AS POSSIBLE
- ② PLAIN TILES TO MATCH EXISTING AS CLOSELY AS POSSIBLE
- ③ GRP FLAT ROOF WITH MID GREY FINISH TO EXTENSION & TO REPLACE EXISTING FLAT ROOF AREA
- UPVC WINDOWS & DOORS THROUGHOUT, STYLE AS INDICATED ON DRAWINGS, COLOUR: WHITE
- UPVC SOFFITS AND FASCIAS
- UPVC RAINWATER GOODS, TO MATCH EXISTING
- ④ COMPOSITE DECKING, STAIRS AND BALUSTRADE TO FORM GARDEN DECK WITH STORAGE UNDER
- PAINTED SW TIMBER TO NEW PORCH



Proposed Front Elevation

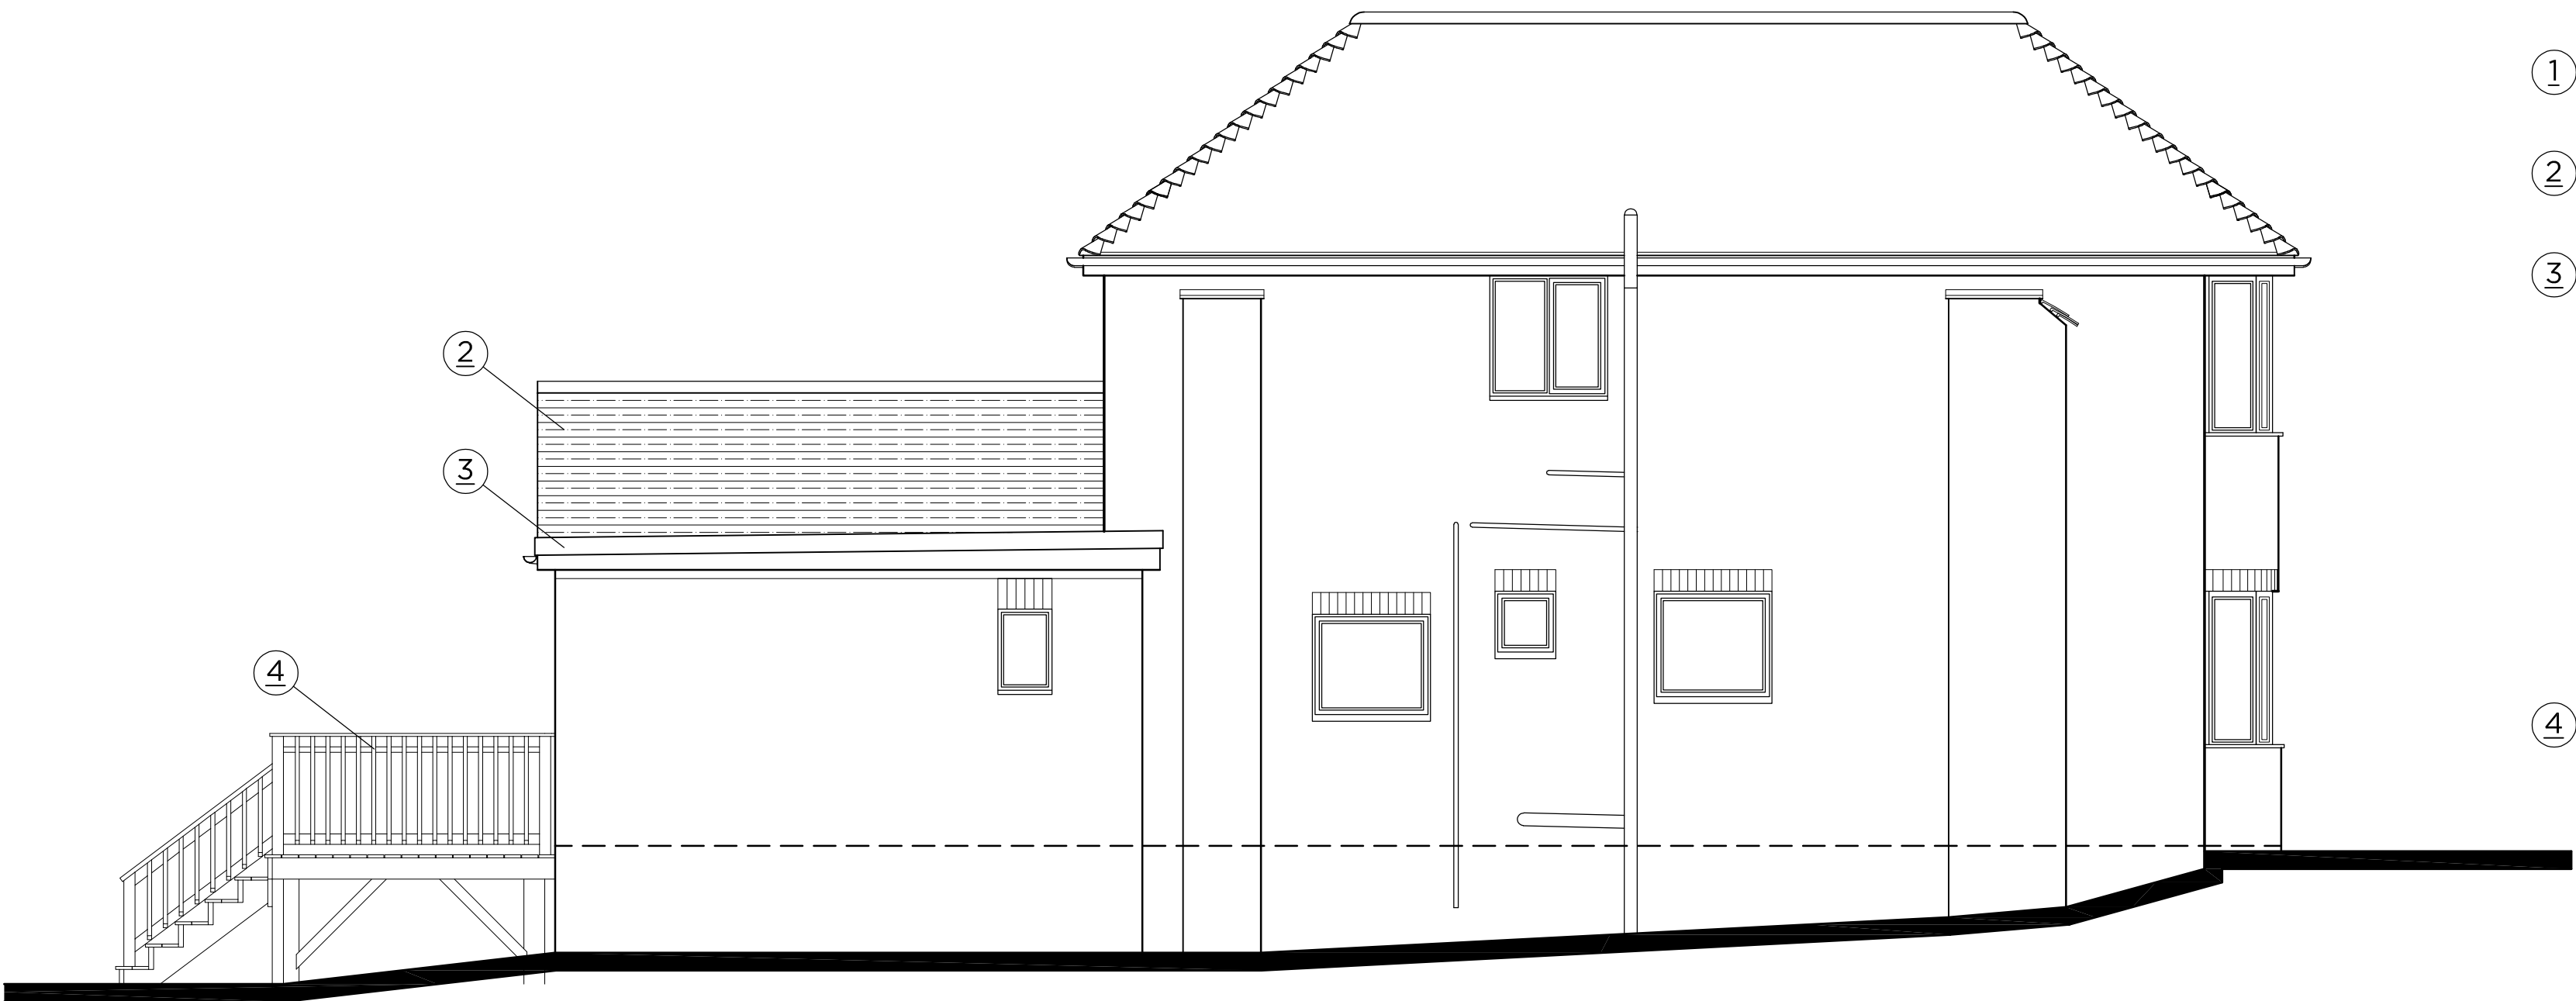


Proposed Side Elevation



Proposed Rear Elevation



Proposed Side Elevation

 

seven22
ARCHITECTURE LTD

22 SHORE VIEW, PETERBOROUGH
CAMBRIDGESHIRE, PE7 8FS
E.info@seven22.co.uk ~ T.07799 585277

PROJECT
PROPOSED FRONT, SIDE & REAR EXTENSIONS TO
SOUTHFIELDS
COWBIT ROAD
SPALDING
LINCOLNSHIRE
PE11 2RJ

CLIENT
Mr J DOOLAN

TITLE
PROPOSED ELEVATIONS

DRAWING No.
081 P02

SCALE 1:50 @ A1 - 1:100 @ A3	DATE AUG 2023	REV
---------------------------------	------------------	-----